

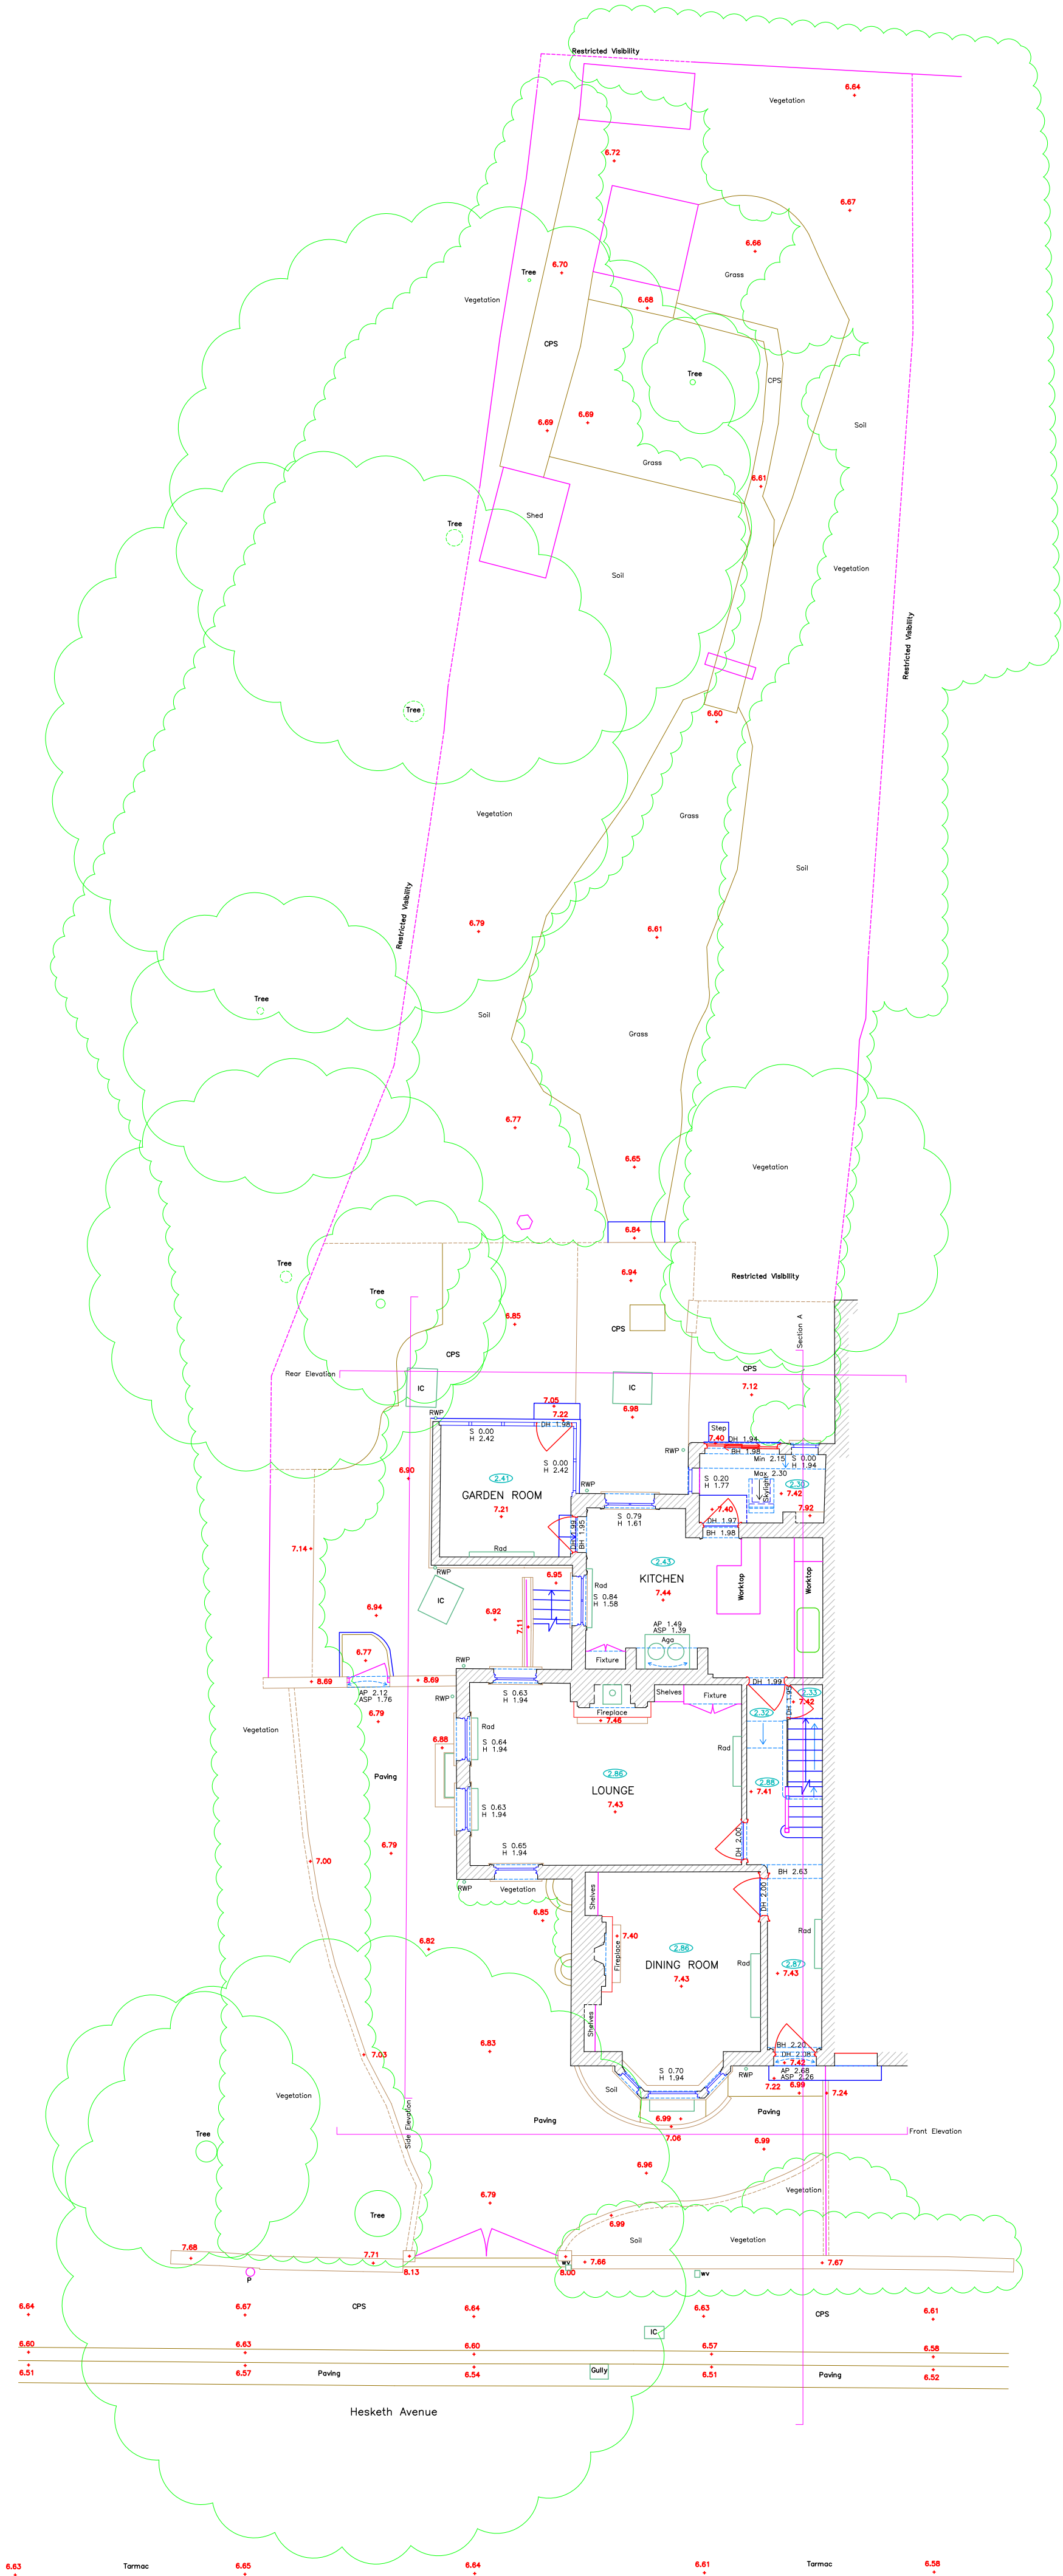


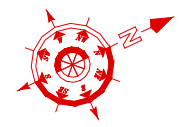

Legend

BS	Bus Stop	KI	Kerb Inlet
BT	British Telecom	LP	Lamp Post
BOL	Bollard	LB	Litter Bin
IC	Inspection Chamber	PB	Post Box
CH	Channel	RL	Ridge Level
CPS	Concrete Paving Slab	RE	Rodding Eye
DK	Drop Kerb	RWP	Rain Water Pipe
DH	Door Ht	SP	Sign Post
DP	Down Pipe	ST	Stop Tap
ER	Earth Rod	SVP	Soil Ventilation Pipe
EL	Eaves Level	TCB	Telephone call box
EP	Electricity Post	TP	Telegraph Post
FL	Floodlight	TL	Traffic Light
FH	Fire Hydrant	TOF	Top of Fence
GV	Gully	TOW	Top of Wall
GY	Gas Valve	WL	Water Level
IFL	Internal Floor Level	WM	Water Meter
IL	Invert level	WV	Water Valve
CP	EV Charge Point		

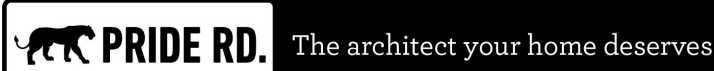

www.prideroad.co.uk | Tel: 0151 666 0103 | Email: magda@prideroad.co.uk | @architectmagda | Manchester

Notes:

©Pride Rd. Ltd. 2016. All rights reserved. This drawing must not be reproduced without permission. Do not scale from this drawing. All dimensions in millimeters unless stated otherwise. Any discrepancies should be reported to the Architect AB. Contractor must check and confirm all dimensions on site prior to manufacture. Concept design drawings are not suitable for planning applications or Building Regulations applications. Client and Contractor to ensure that structural design has been approved by a Building Inspector and works in general to be approved by a Building Inspector.

Client	David Brown	Project	M531 8 Hesketh Rd
Title	Existing situation plan		
0 1 2 3 m	Scale: 1:100	Date: 24/3/16	Drawn by: M53
			Drawn to: 00
			Rev: A