



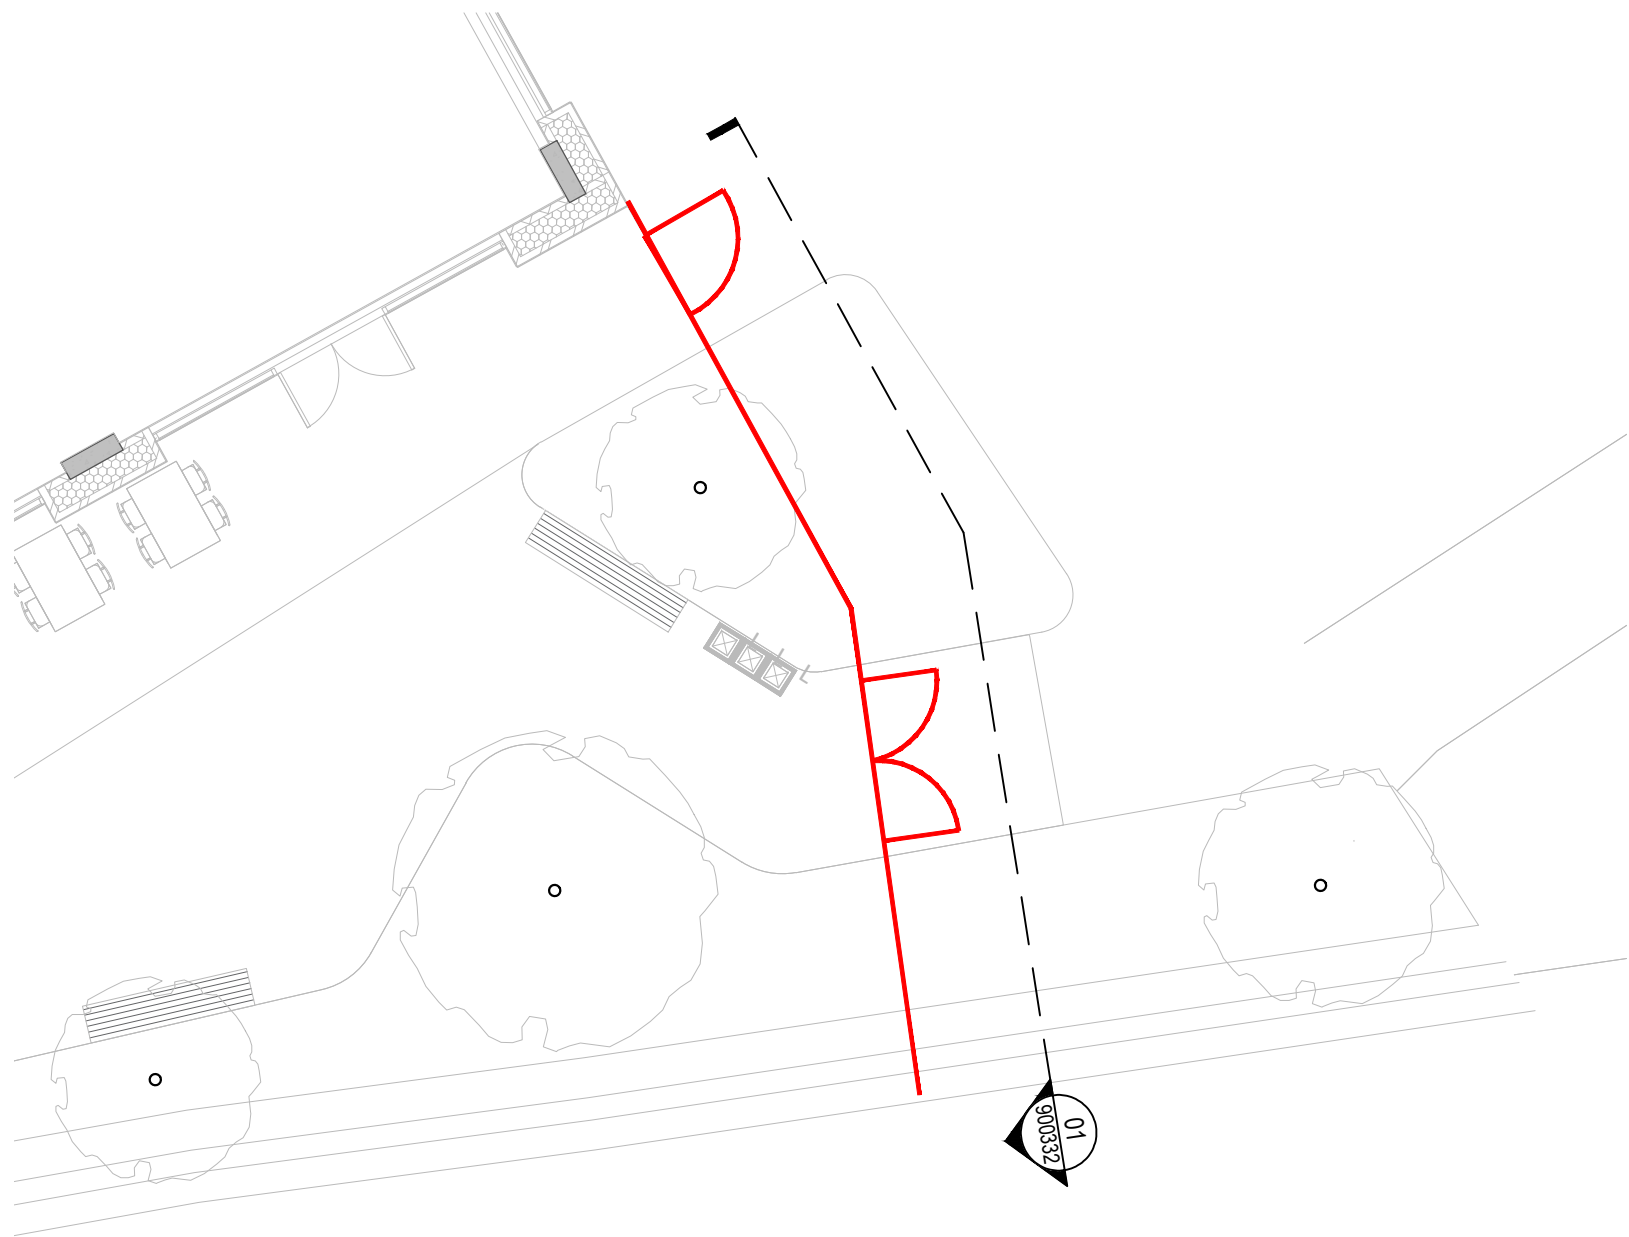

01
900332
B3 - Steel Fenceline and Pedestrian Entrance Access
Scale 1: 100 @A1

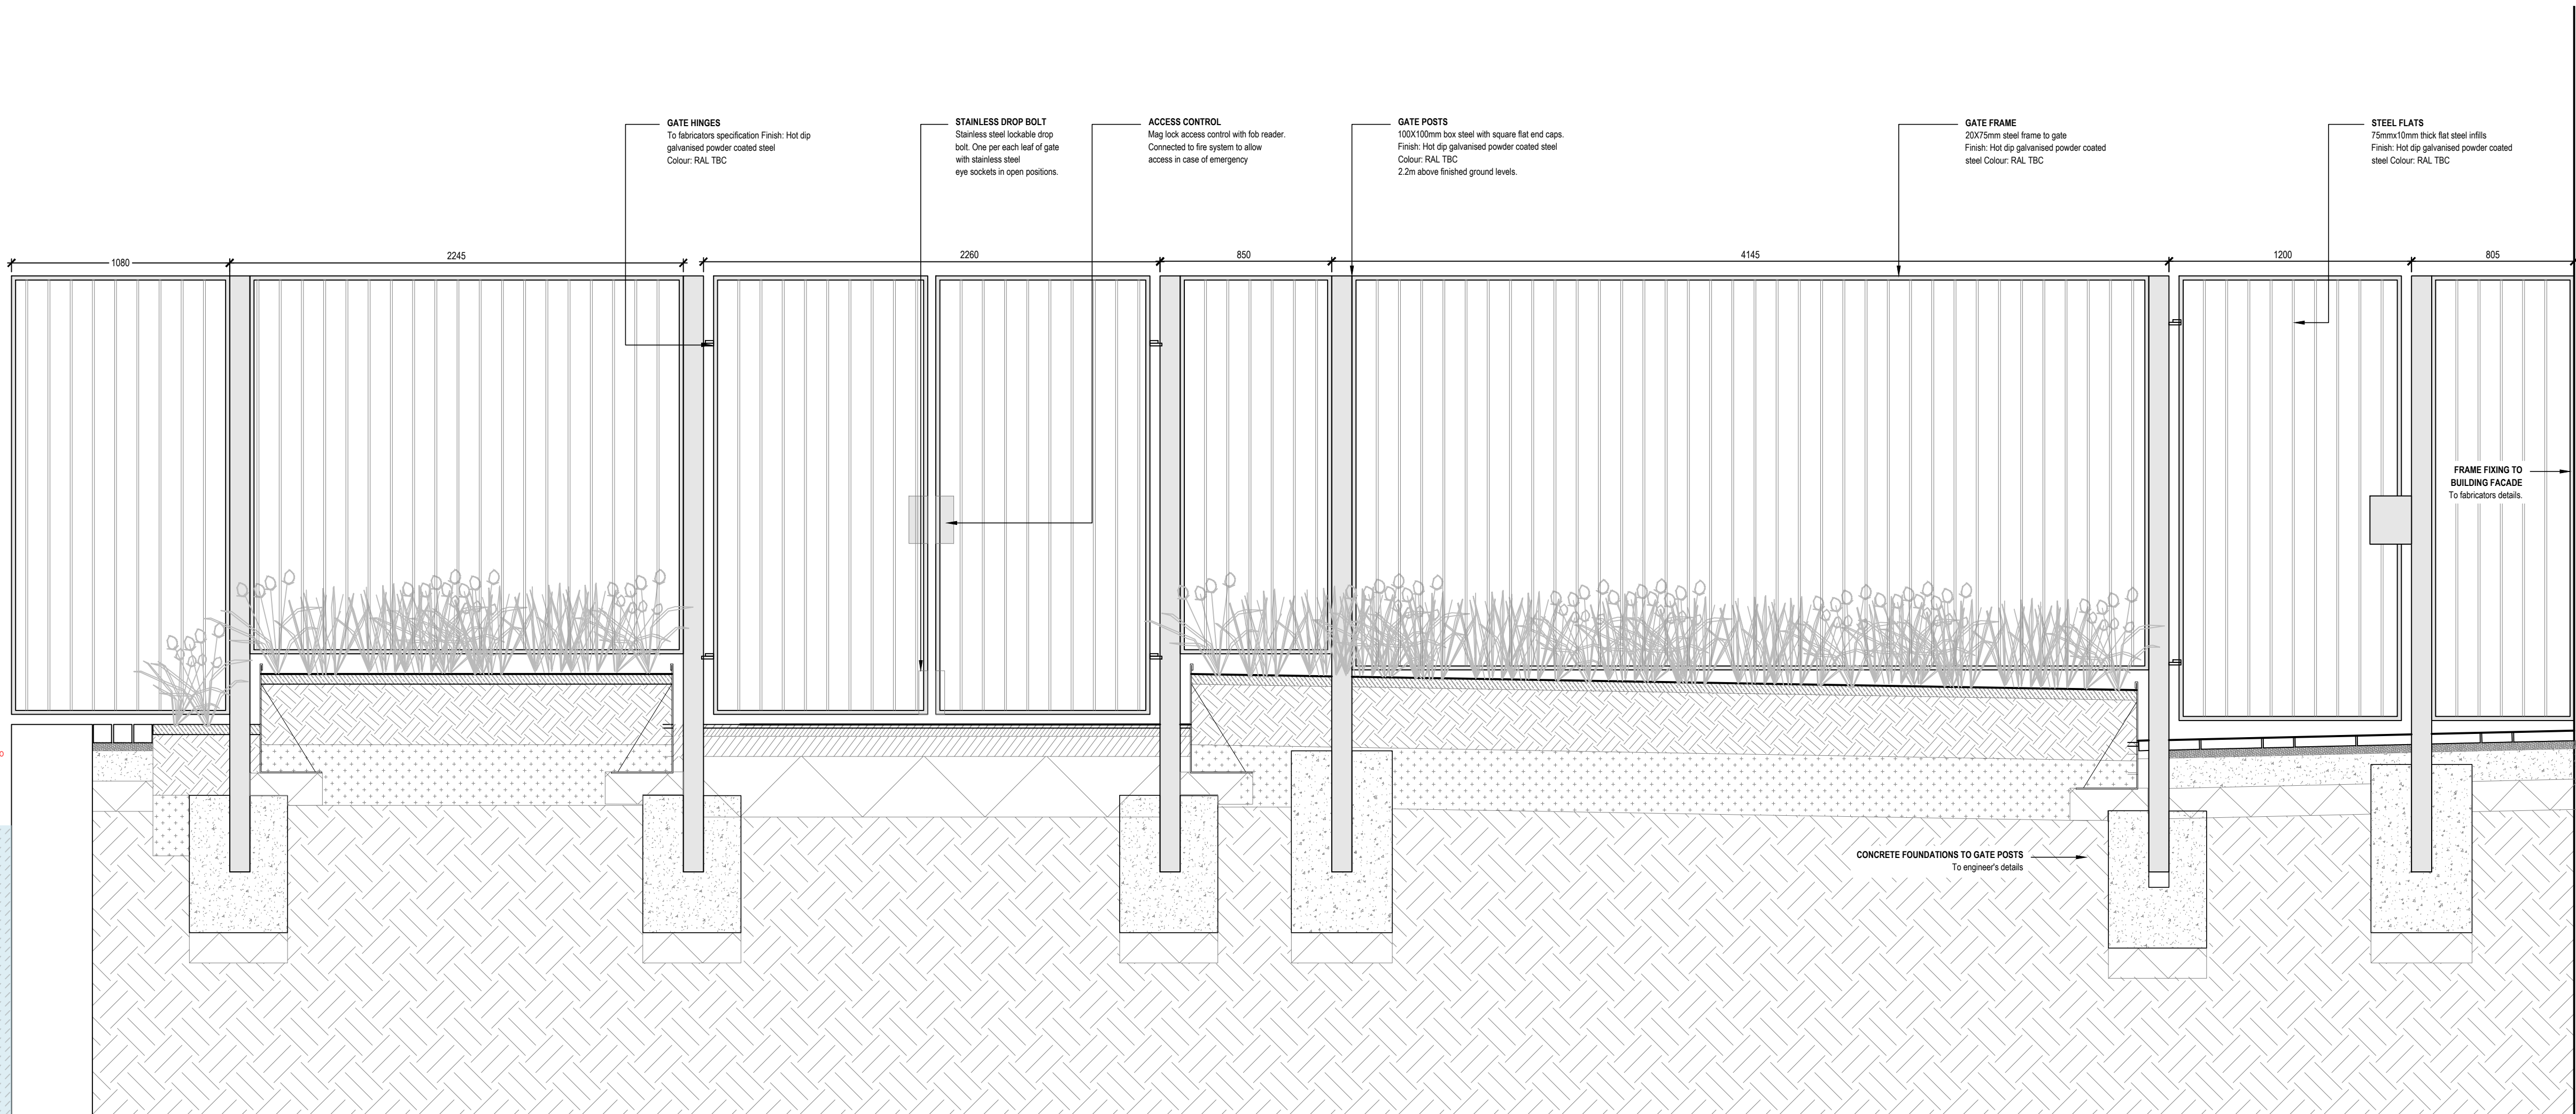

01
900332
B3 - Steel Fenceline and Pedestrian Entrance Access
Scale 1: 20 @A1

rev	details	by	date
P00	First issue for Planning	CB	26.01.2024

Notes

1.0 Do not scale from drawing, use figured dimensions only
1.1 All dimensions to be checked onsite
1.2 This drawing to be read in conjunction with all other Gillespies drawings and specifications

Ordinance Information shown is reproduced from Ordnance Survey material with the permission of Ordnance Survey on behalf of the Controller of Her Majesty's Stationary Office @ Crown Copyright. Unauthorised reproduction infringes Crown Copyright and may lead to prosecution or civil proceedings. License No. 1000 17262

JERSEY WHARF, ANCOATS

FENCING DETAILS - ACCESS GATE 03

Drawing status	Scale	Drawn
PLANNING	As shown @ A1	CB
	Date	Checked
	26.01.2024	SB
	Drawing number	Revision
EYJW-GIL-EX-00-DR-L-900332		P00



Client
John Sisk & Son Limited

Gillespies

5th Floor, Phoenix House, 3 South Parade, Leeds, LS1 5DZ
P: 0113 247 0550 F: 0113 247 0550 E: design.team@gillespies.co.uk

© copyright GILLESPIES LLP, all rights reserved