



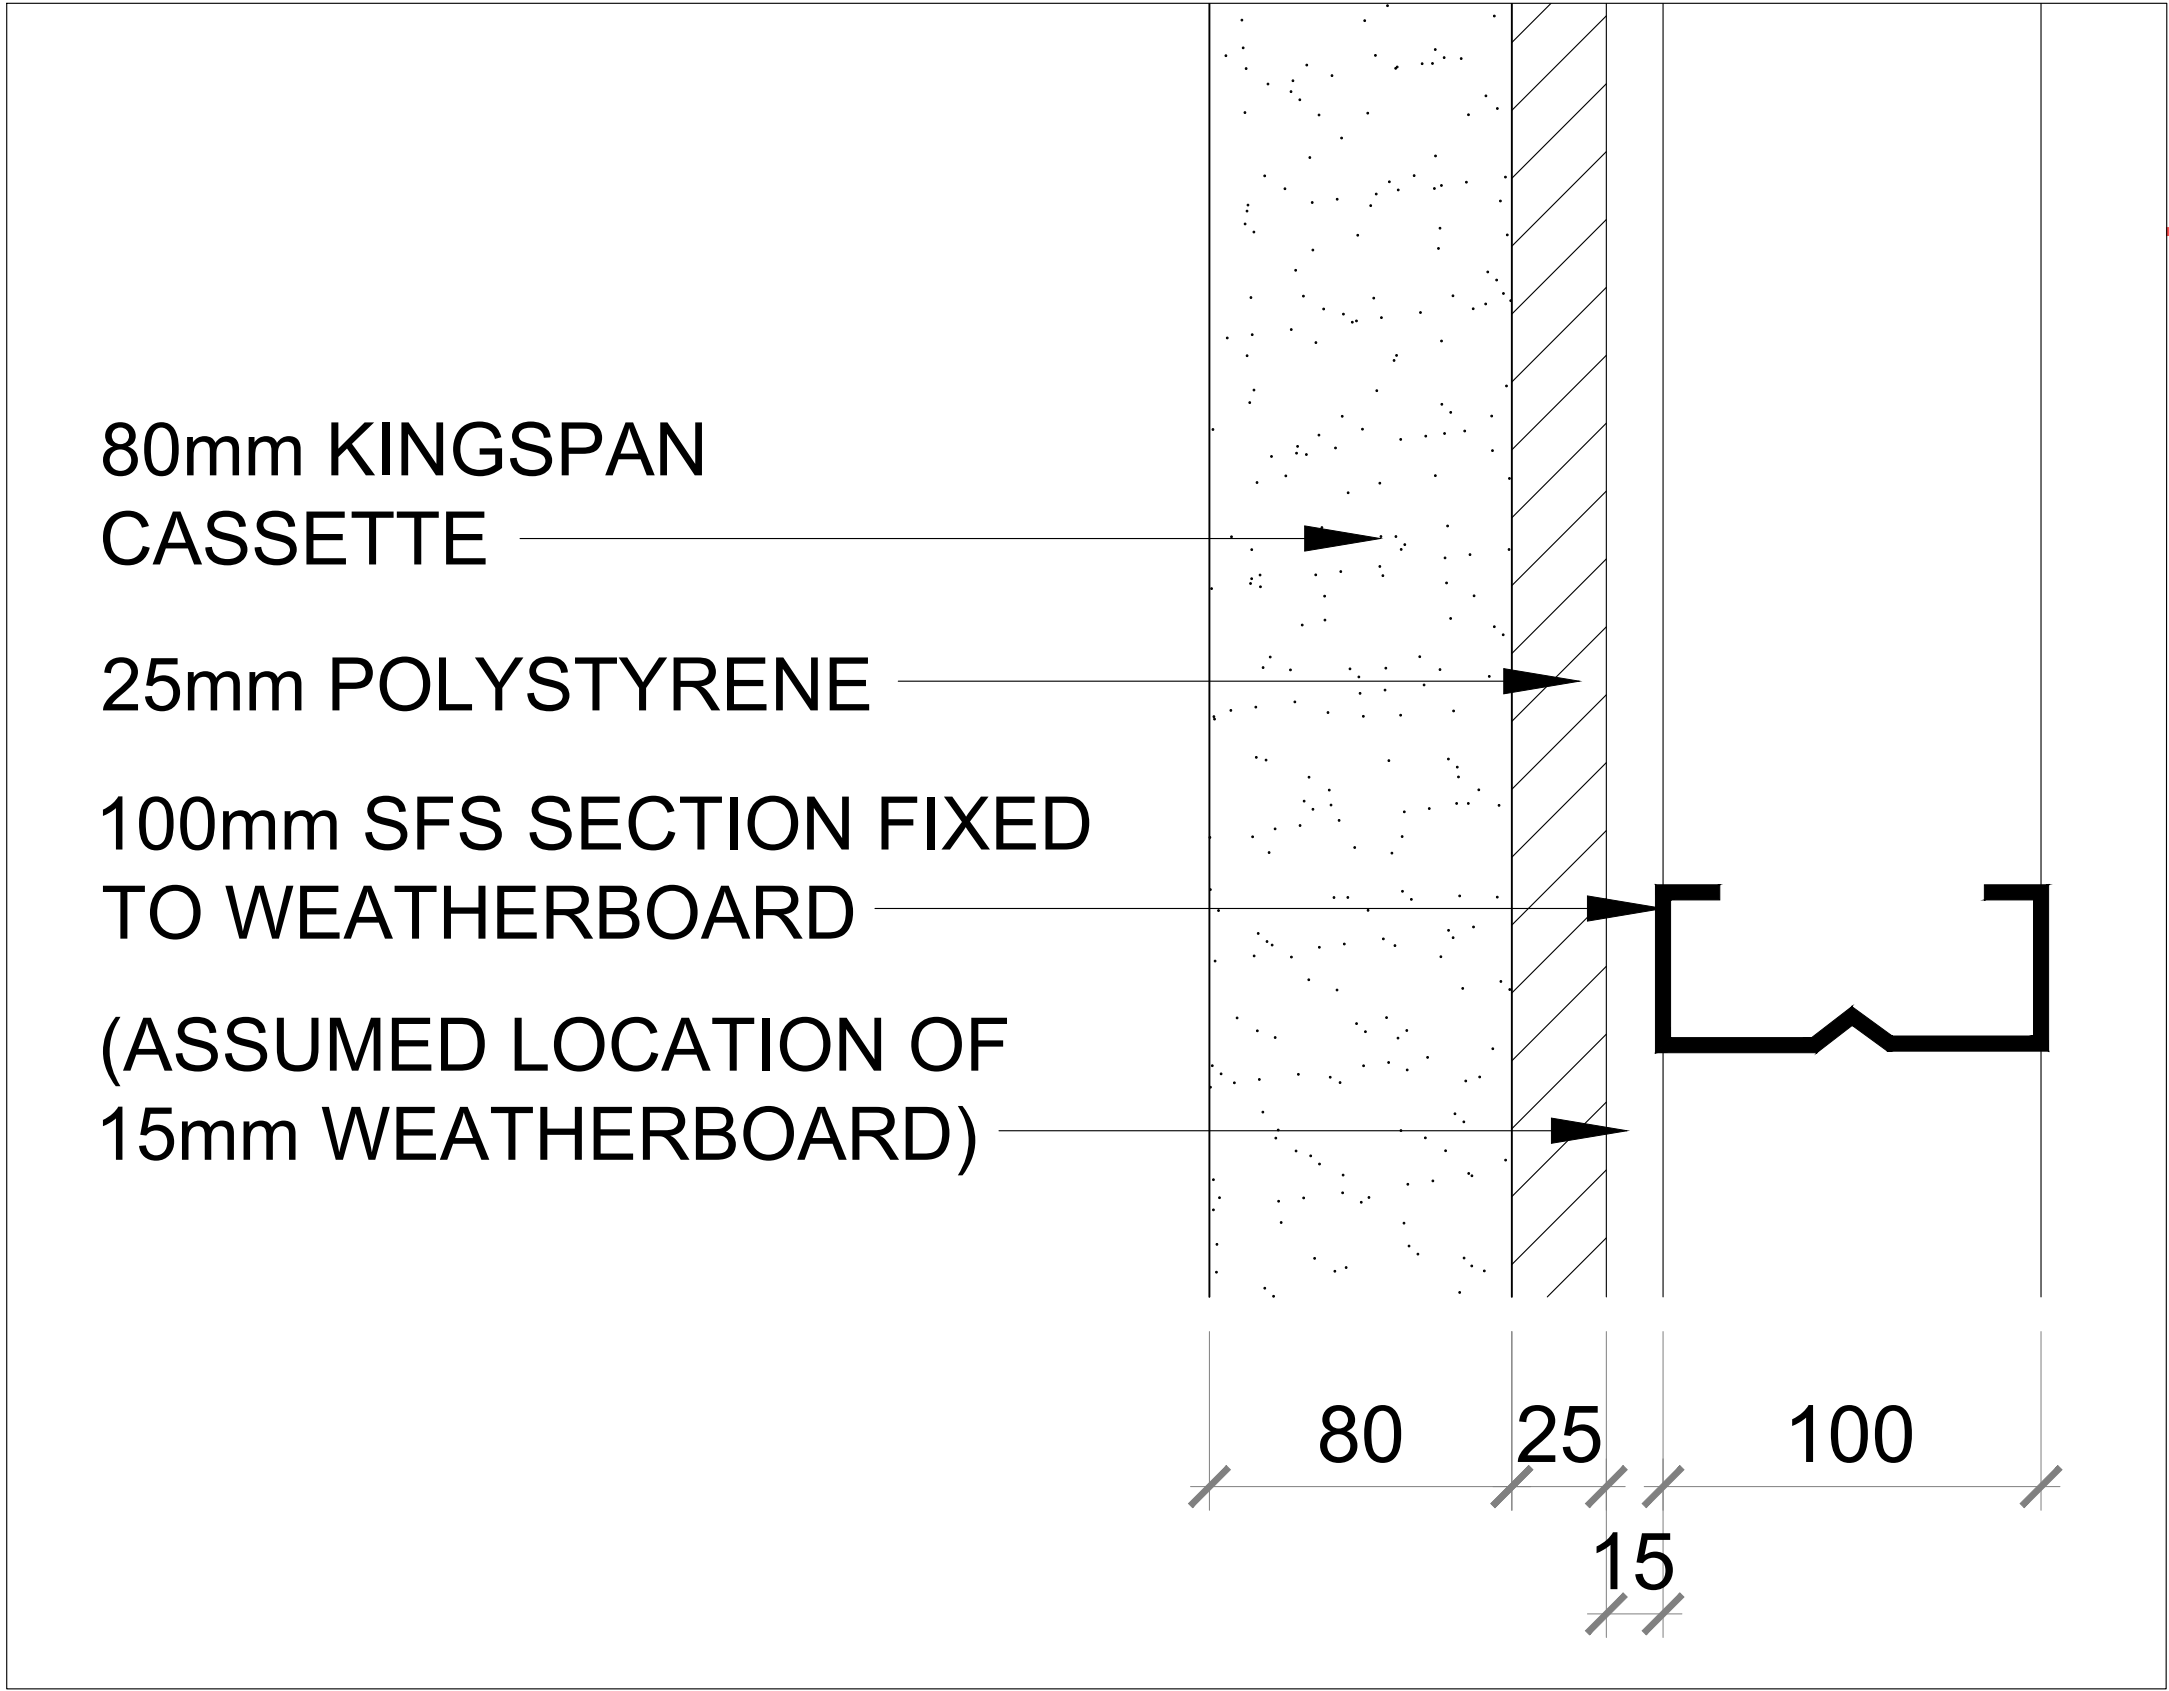

EXISTING CLADDING DETAIL
SCALE 1:2

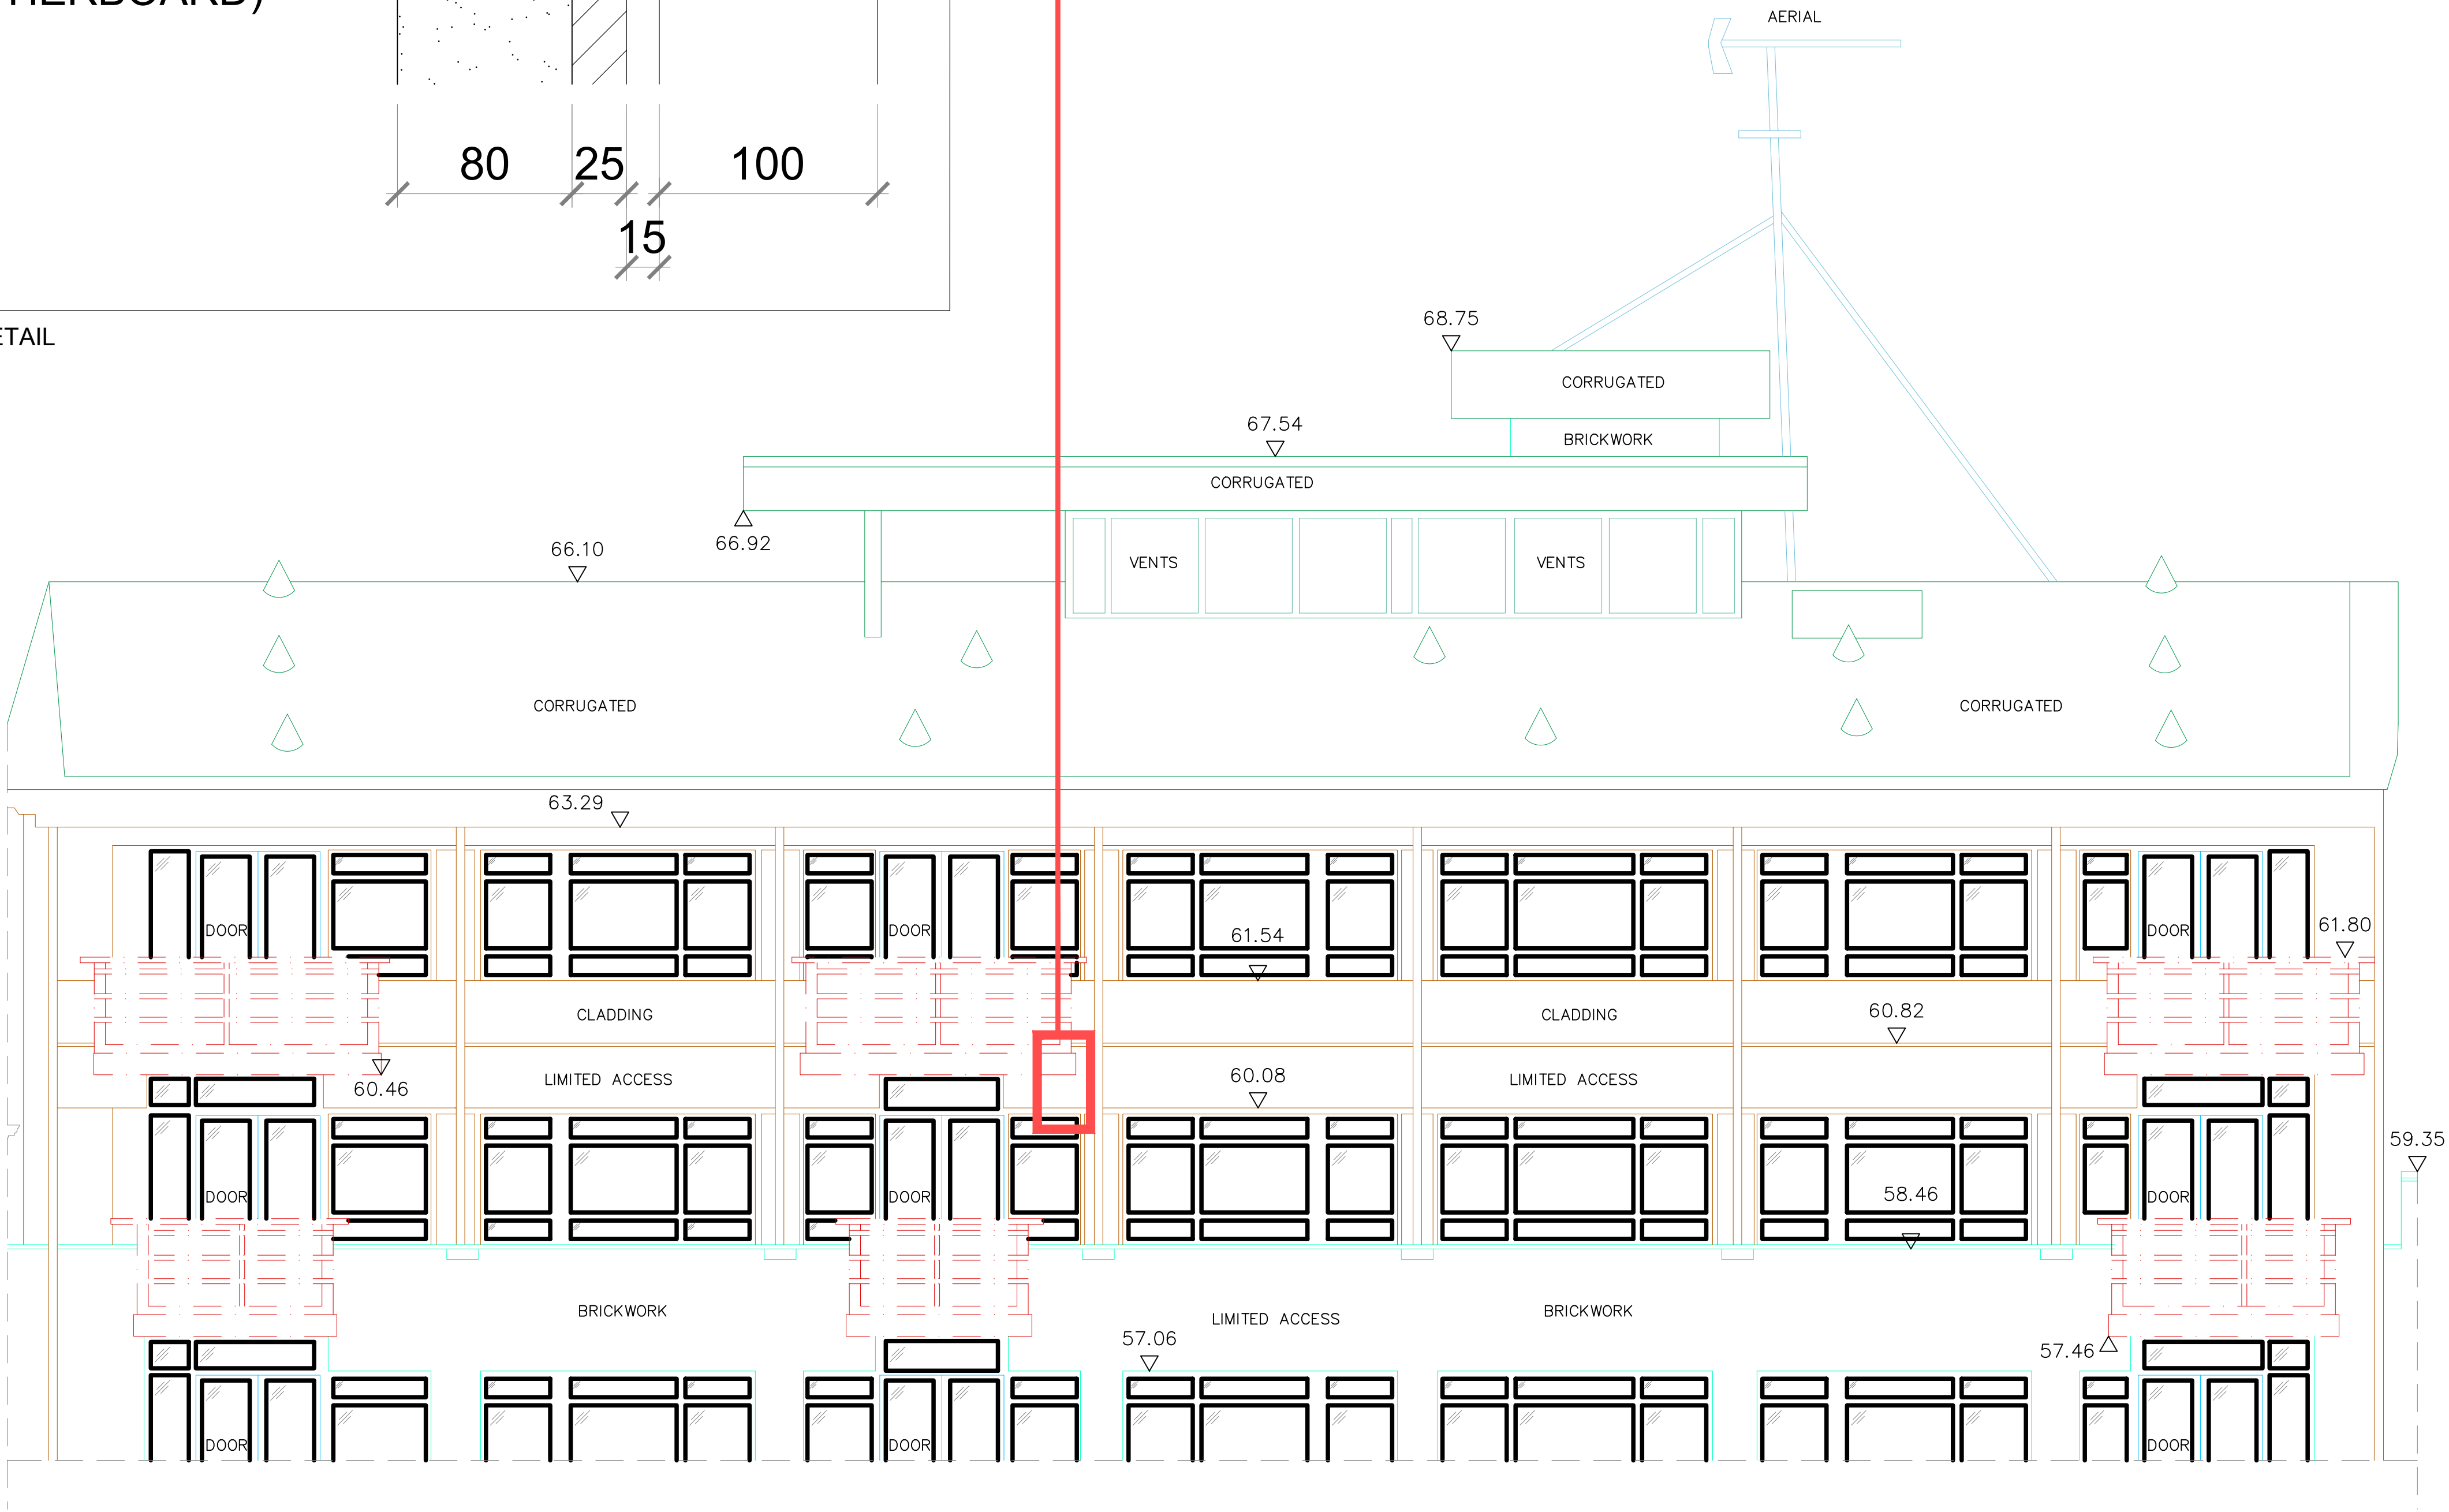

EXISTING ELEVATION C
SCALE 1:100

GENERAL NOTES:

- ALL DIMENSIONS ARE TO BE CHECKED ON SITE WITH ANY DISCREPANCIES REPORTED TO THE ARCHITECT PRIOR TO THE WORKS BEING CARRIED OUT.
- ALL WORKS ARE TO BE IN ACCORDANCE WITH THE PLANNING APPROVAL AND ANY SUBSEQUENT APPROVED LOCAL AUTHORITY PLANNING CORRESPONDENCE INCLUDING DRAWINGS, DOCUMENTS AND REPORTS.
- ALL WORKS ARE TO COMPLY WITH THE BUILDING REGULATIONS, BRITISH STANDARDS, CODE OF PRACTICE, AND ANY LOCAL STATUTORY REQUIREMENTS.
- ALL WORKS ARE TO COMPLY WITH CURRENT HEALTH AND SAFETY LEGISLATION, H.S.E. RECOMMENDATIONS/GUIDANCE AND THE CURRENT C.D.M. REGULATIONS.
- FOR ALL STRUCTURAL WORKS REFER TO THE STRUCTURAL ENGINEERS INFORMATION.
- FOR ALL MECHANICAL AND ELECTRICAL WORKS REFER TO THE MECHANICAL AND ELECTRICAL ENGINEERS INFORMATION.
- FOR ALL ABOVE GROUND DRAINAGE WORKS REFER TO THE PUBLIC HEALTH ENGINEERS INFORMATION.
- ALL PRODUCTS SPECIFIED ARE TO BE INSTALLED STRICTLY IN ACCORDANCE WITH THE MANUFACTURERS RECOMMENDATIONS, SPECIFICATION AND DETAILS.

A ISSUED FOR COMMENT				JPJ	JPJ	16.12.22
rev	description	drawn	auth	date		

DO NOT SCALE OFF THIS DRAWING



john.jones@m10architects.co.uk | www.m10architects.co.uk

client MODA CONTRACTING LIMITED			
project STONEBRIDGE HOUSE MANCHESTER			
description EXISTING CLADDING SECTION DETAIL			
* 			
scale 1:2/50@ A1	date drawn 16.12.22	drawn by JPJ	authorised by JPJ
project no MA00Z	drawing no AL(24)001	rev A	
purpose of issue planning ☐ building regs ☐ tender ☐ comment ☒ approval ☐ construction ☐			