

## NOTES


THE CONTRACTOR IS RESPONSIBLE FOR CHECKING DIMENSIONS, TOLERANCES & REFERENCES. ANY DISCREPANCY TO BE VERIFIED WITH THE ARCHITECT BEFORE PROCEEDING WITH THE WORKS.

WHERE AN ITEM IS COVERED BY DRAWINGS OF DIFFERENT SCALES THE LARGER SCALE DRAWING TO BE WORKED TO.

DO NOT SCALE FROM THE DRAWING. FIGURED  
DIMENSIONS TO BE WORKED TO IN ALL CASES.

ALL DIMENSIONS TO BE CONFIRMED ON SITE.

THIS DRAWING TO BE READ IN CONJUNCTION WITH:

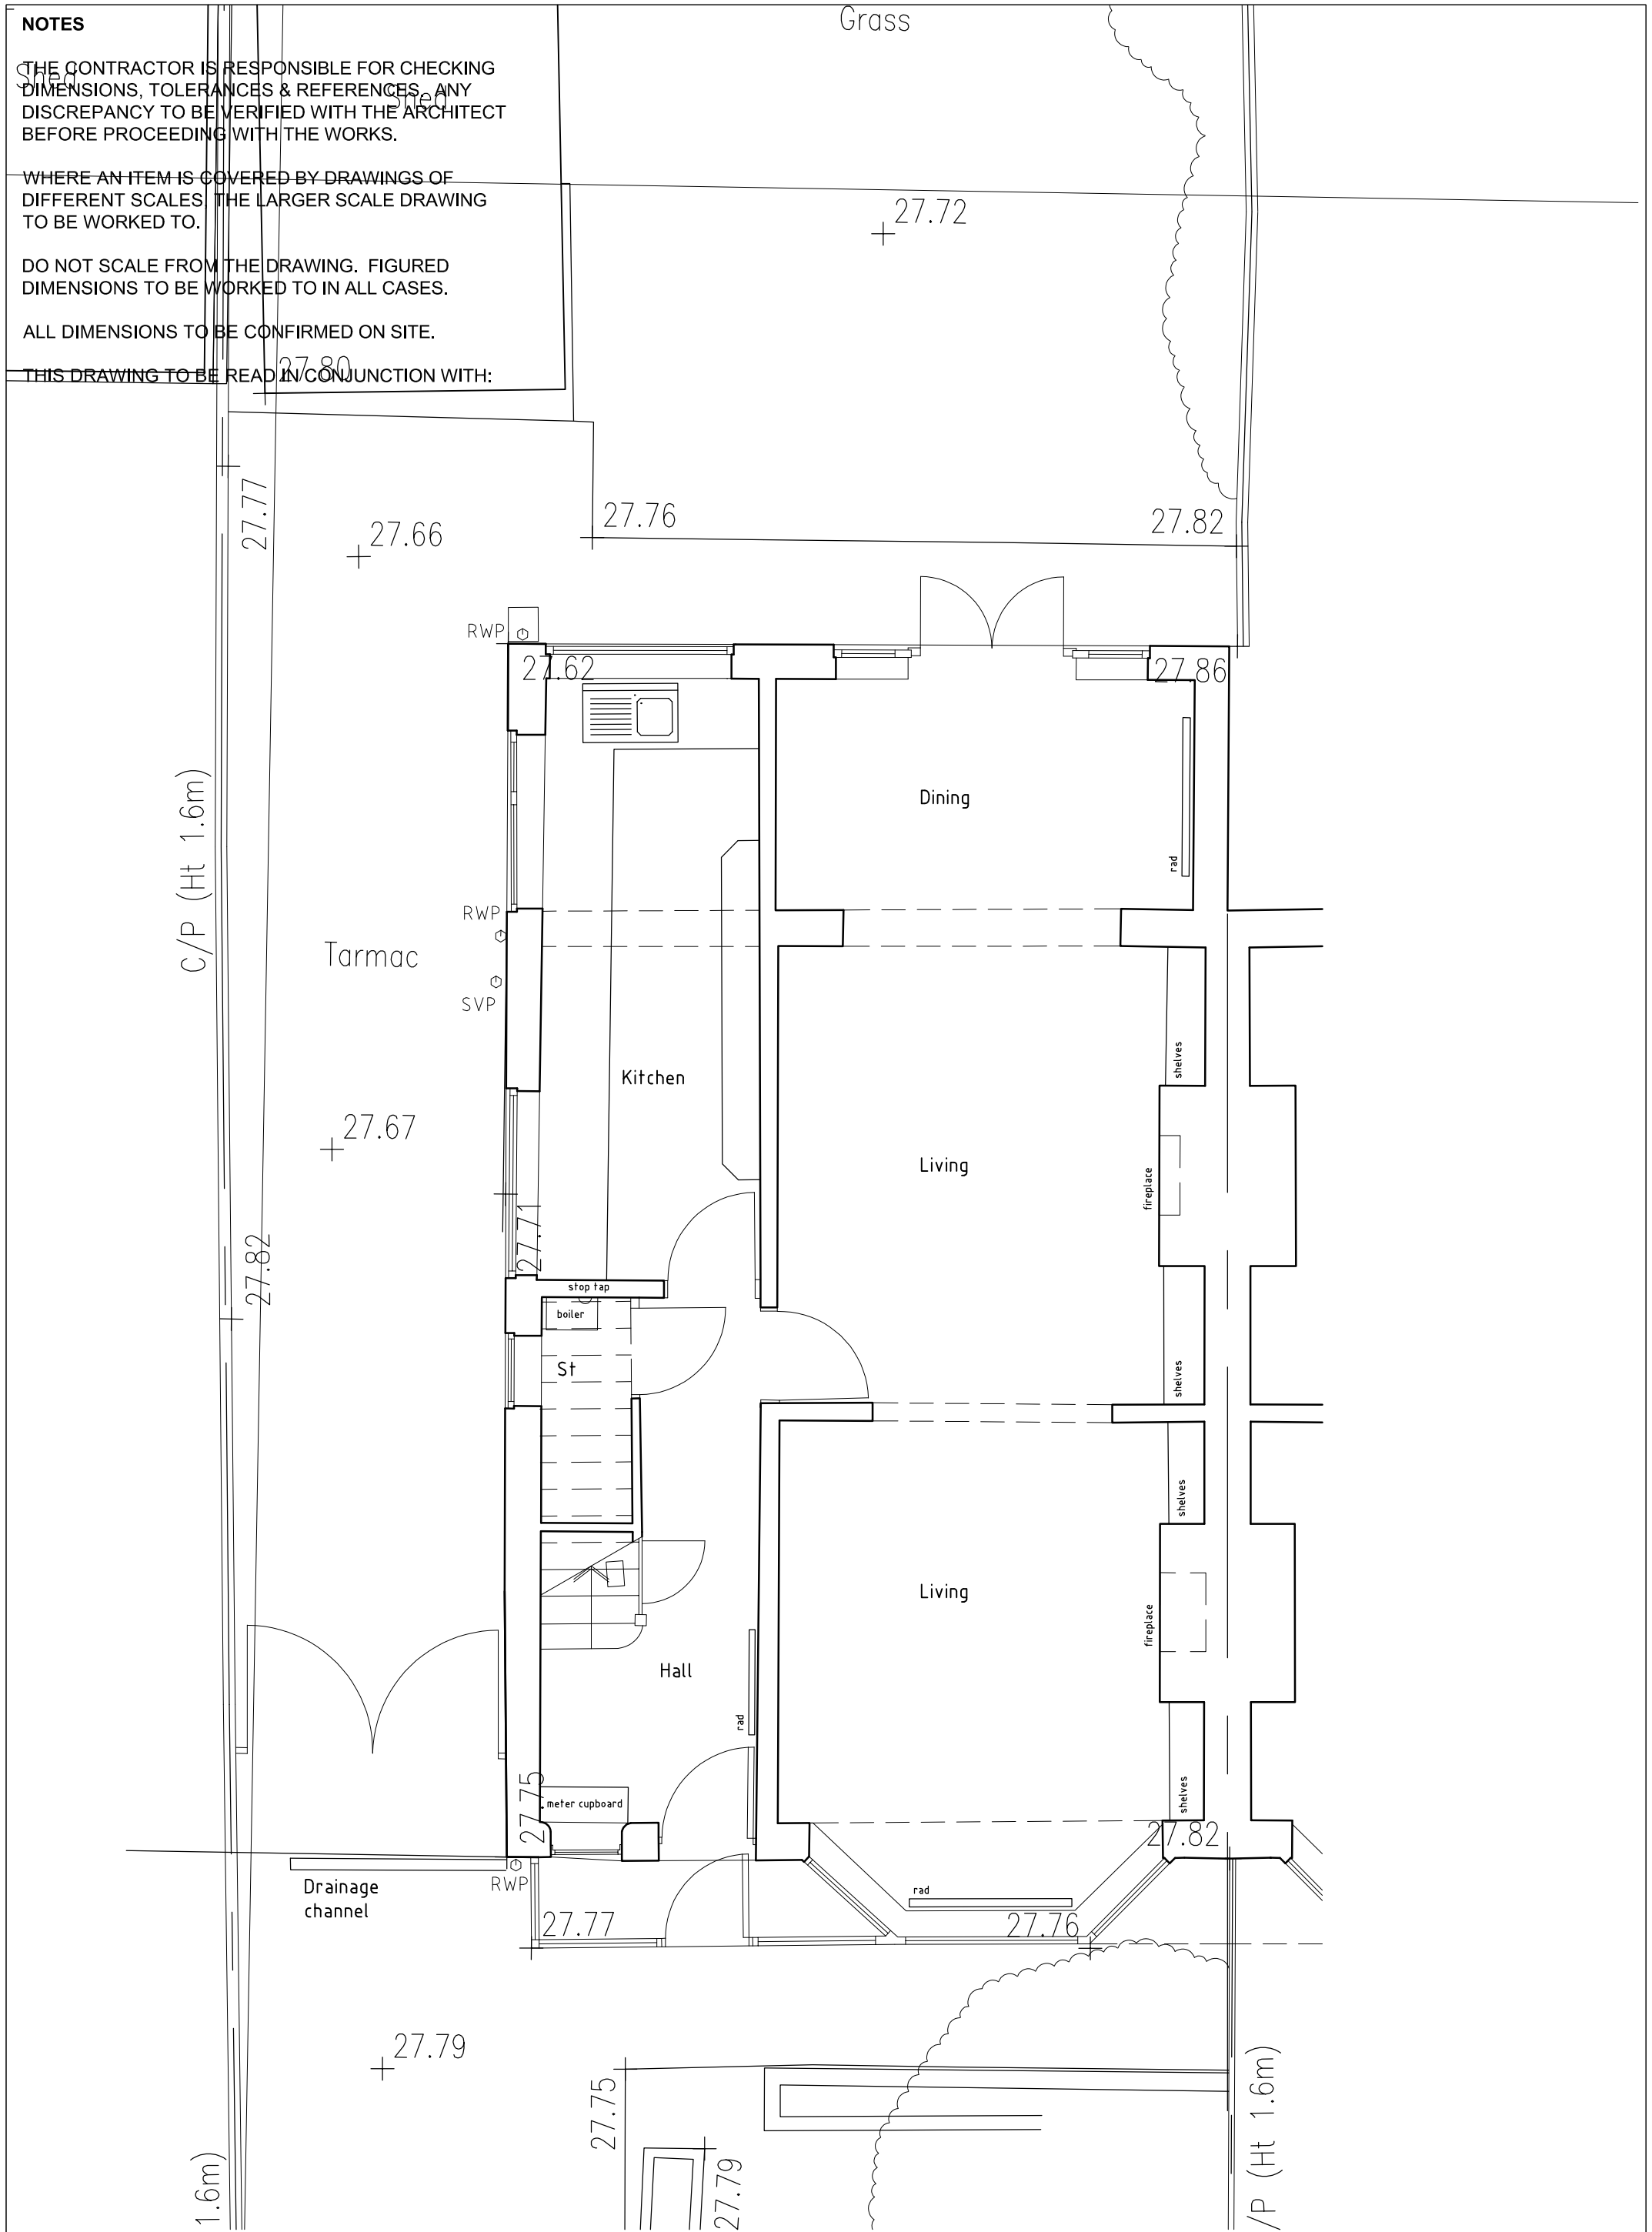

|      |       |     |          |   |   |                |                     |      |
|------|-------|-----|----------|---|---|----------------|---------------------|------|
| Rev: | Date: | By: | Remarks: | Client:   | Project:   | Scale: 1:50    | Description:        |      |
| -    | -     | -   | -        | Mr G Sojka   | 246 Brantingham Rd, Chorlton                                                                                          | Date: 21-12-23 | As Exg - GF Plan    |      |
|      |       |     |          | Chartered Architects & Sustainability Consultants<br>266 Brantingham Rd Chorlton Manchester M21 0QZ<br>T. 0161 860 4090 M. 07968 629 063<br>E. green.triangle@btinternet.com |  <b>GREEN</b><br>TRIANGLE STUDIO | Drawn: IMc     | Project/Drawing No. | Rev. |
|      |       |     |          |   |   | Checked: IMc   | A23-001/G-01-05     | -    |