

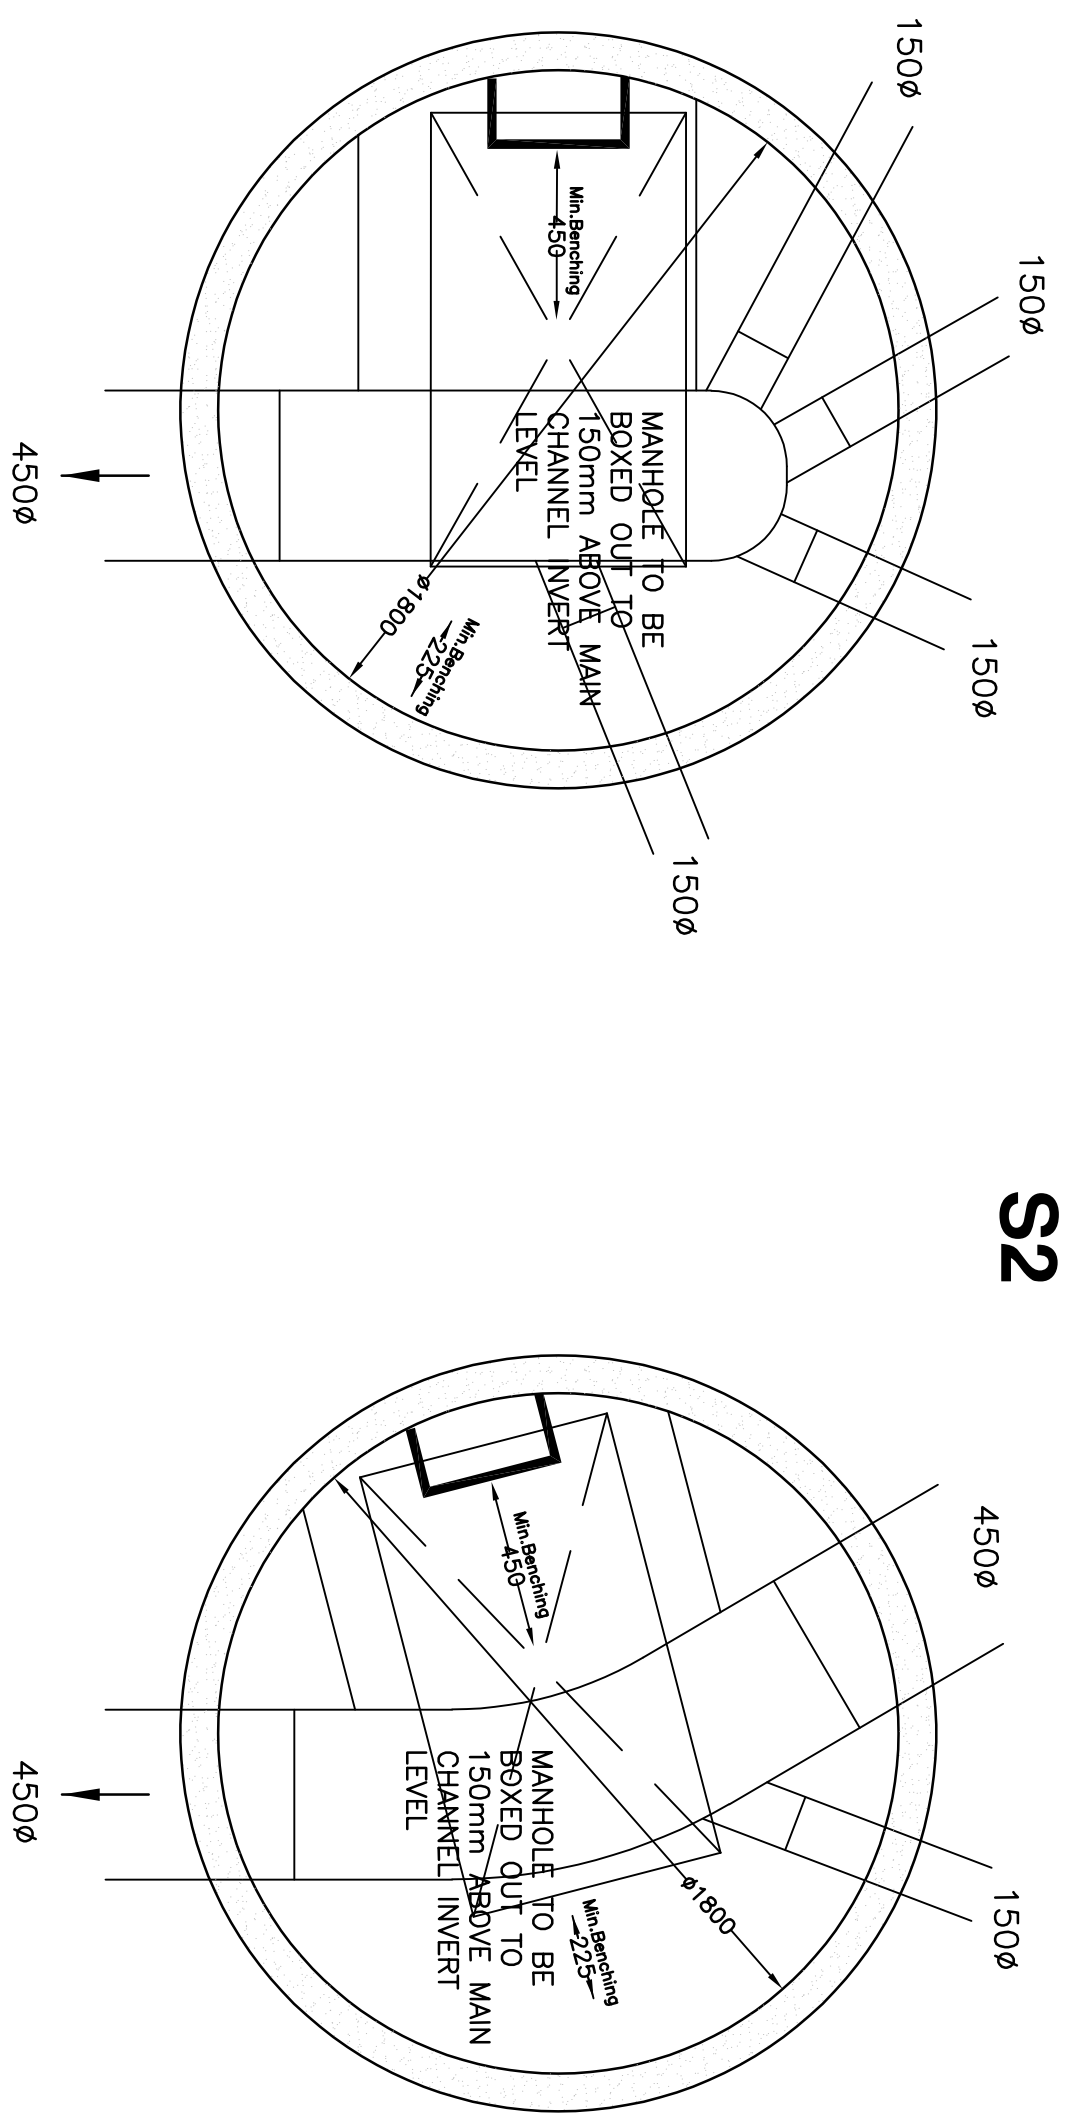
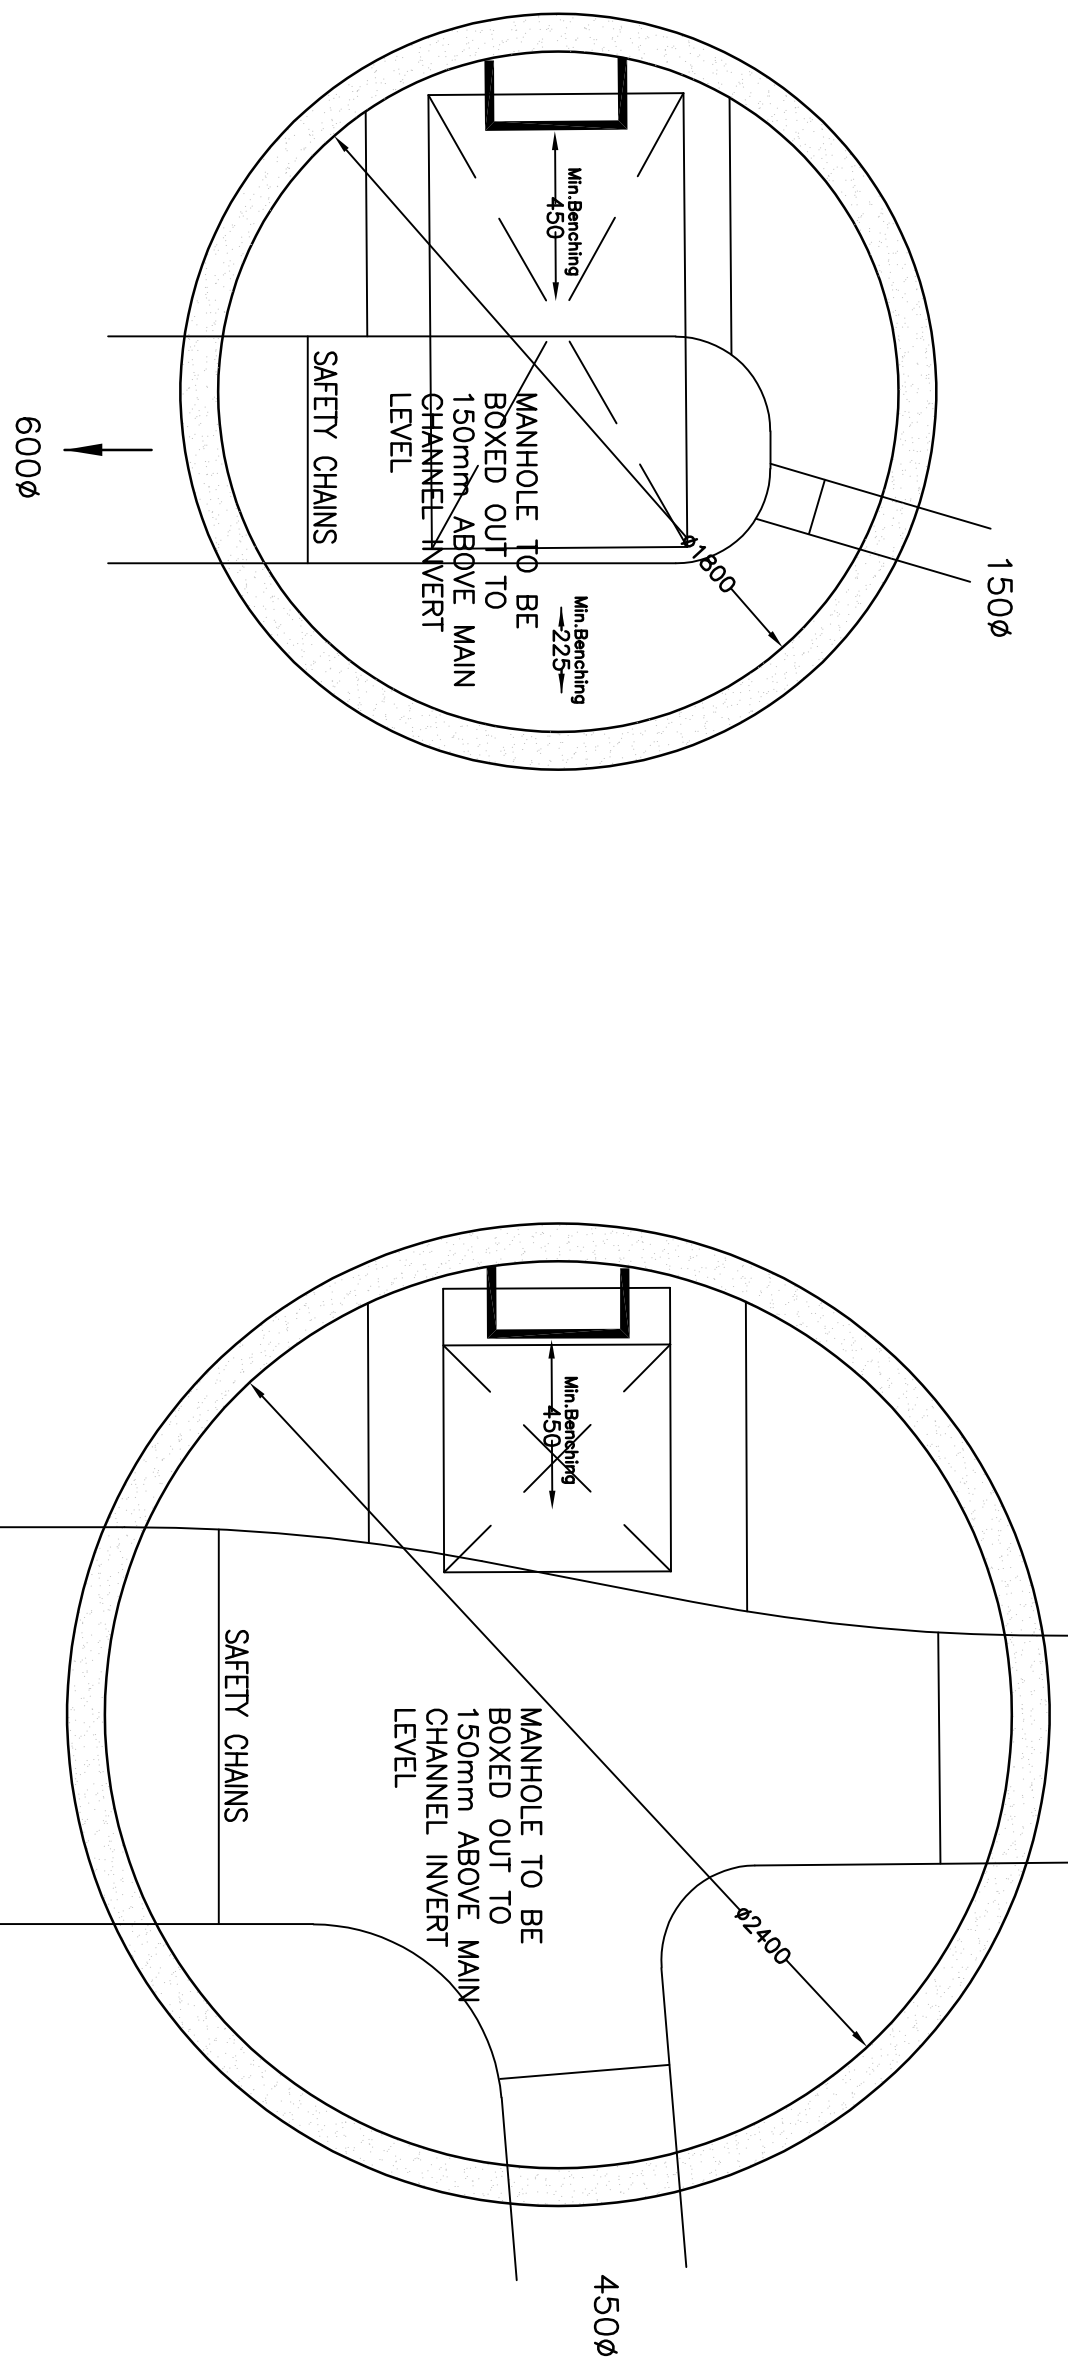
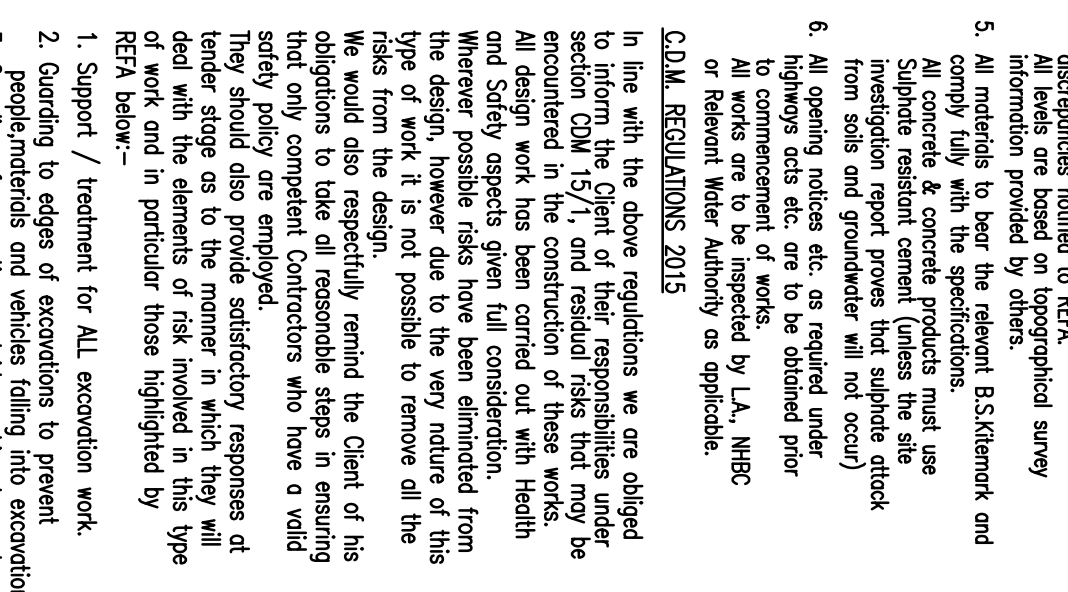


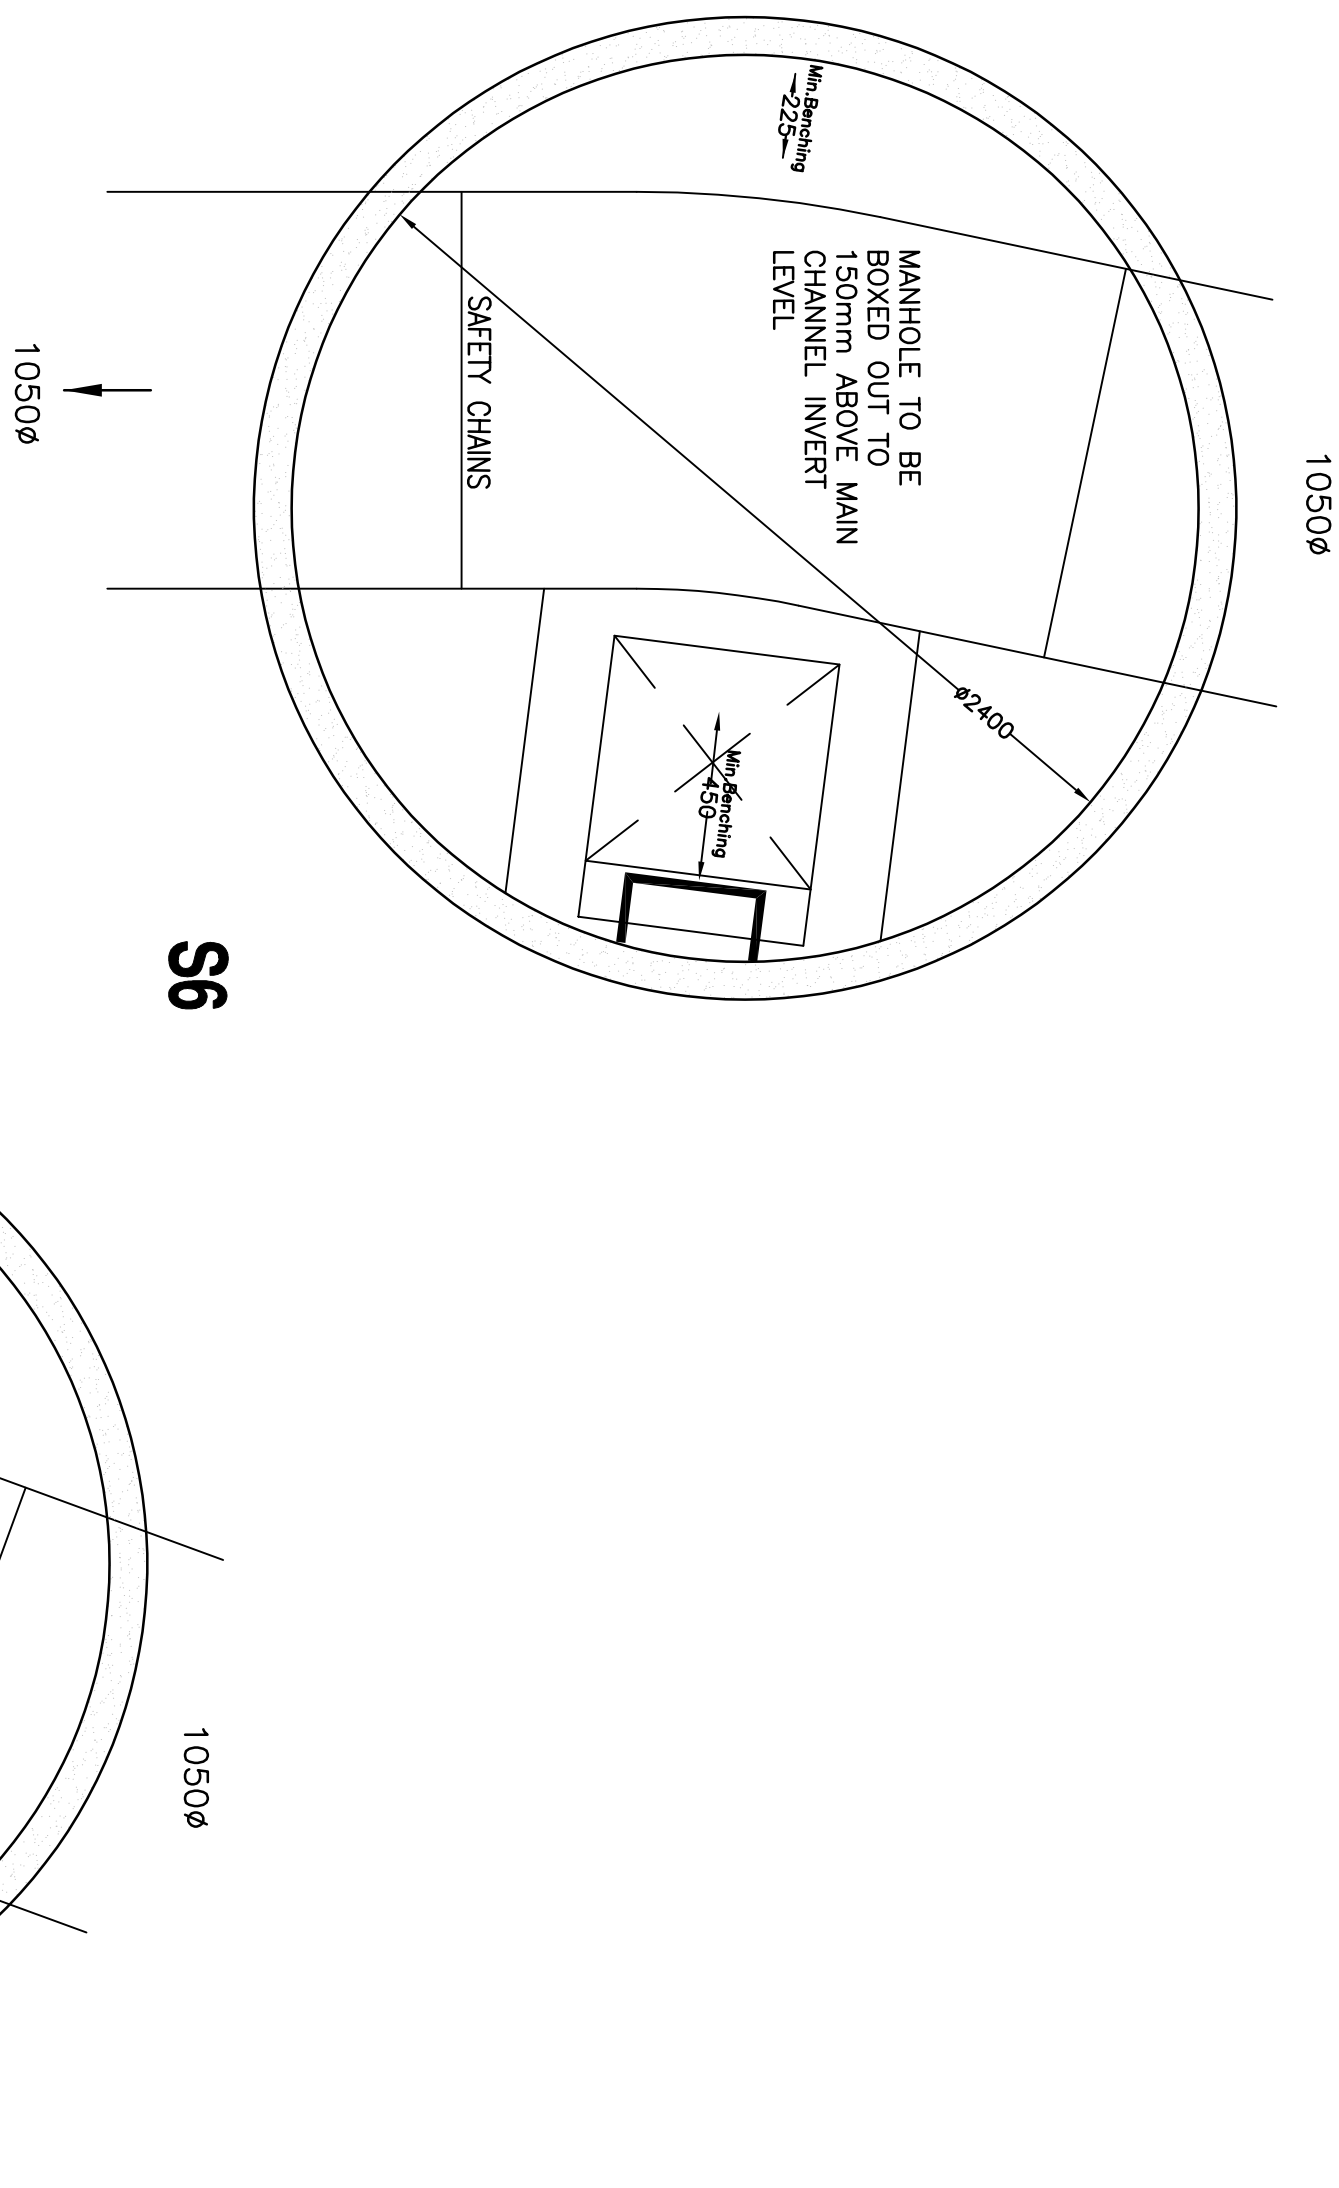

Manhole Number	Cover Level Depth To Soffit	Connections	Pipe				Manhole Size	Types		Other Detail			
			Code	Inverts	Diams	Manhole		Cover	Depth & Size (mm)	Means of Access	Safety Chains	Handrails	Invert Access Steps
S1	45,245 0.891						1800	TYPE B FIGURE B10	D400	150 1220 x 685 COVER SLAB OPENING	Double Steps	No	No
E= 386307.520 N= 396943.294			0	1.000	43.904	450							
S2	45,510 1.289						1800	TYPE B FIGURE B10	D400	150 1220 x 685 COVER SLAB OPENING	Double Steps	No	No
E= 386278.397 N= 396976.963			0	1.001	43.791	450							
S3	45,268 1.027						1800	SHALLOW ACCESS MH	D400	150 1220 x 685 COVER SLAB OPENING	Double Steps	Yes	No
E= 386289.272 N= 396997.067			0	2.000	43.631	600							
S4	45,226 1.032						2400	SHALLOW ACCESS MH	D400	150 675 x 675 COVER SLAB OPENING	Double Steps	Yes	No
E= 386274.827 N= 396995.207			0	1.002	43.144	1050							
S5	45,545 1.551						2400	SHALLOW ACCESS MH	D400	150 675 x 675 COVER SLAB OPENING	Double Steps	Yes	No
E= 386235.517 N= 396990.740			0	1.003	43.044	1050							
S6	45,667 1.623						2400	SHALLOW ACCESS MH	D400	150 675 x 675 COVER SLAB OPENING	Double Steps	Yes	No
E= 386216.590 N= 396984.760			0	1.004	42.994	1050							

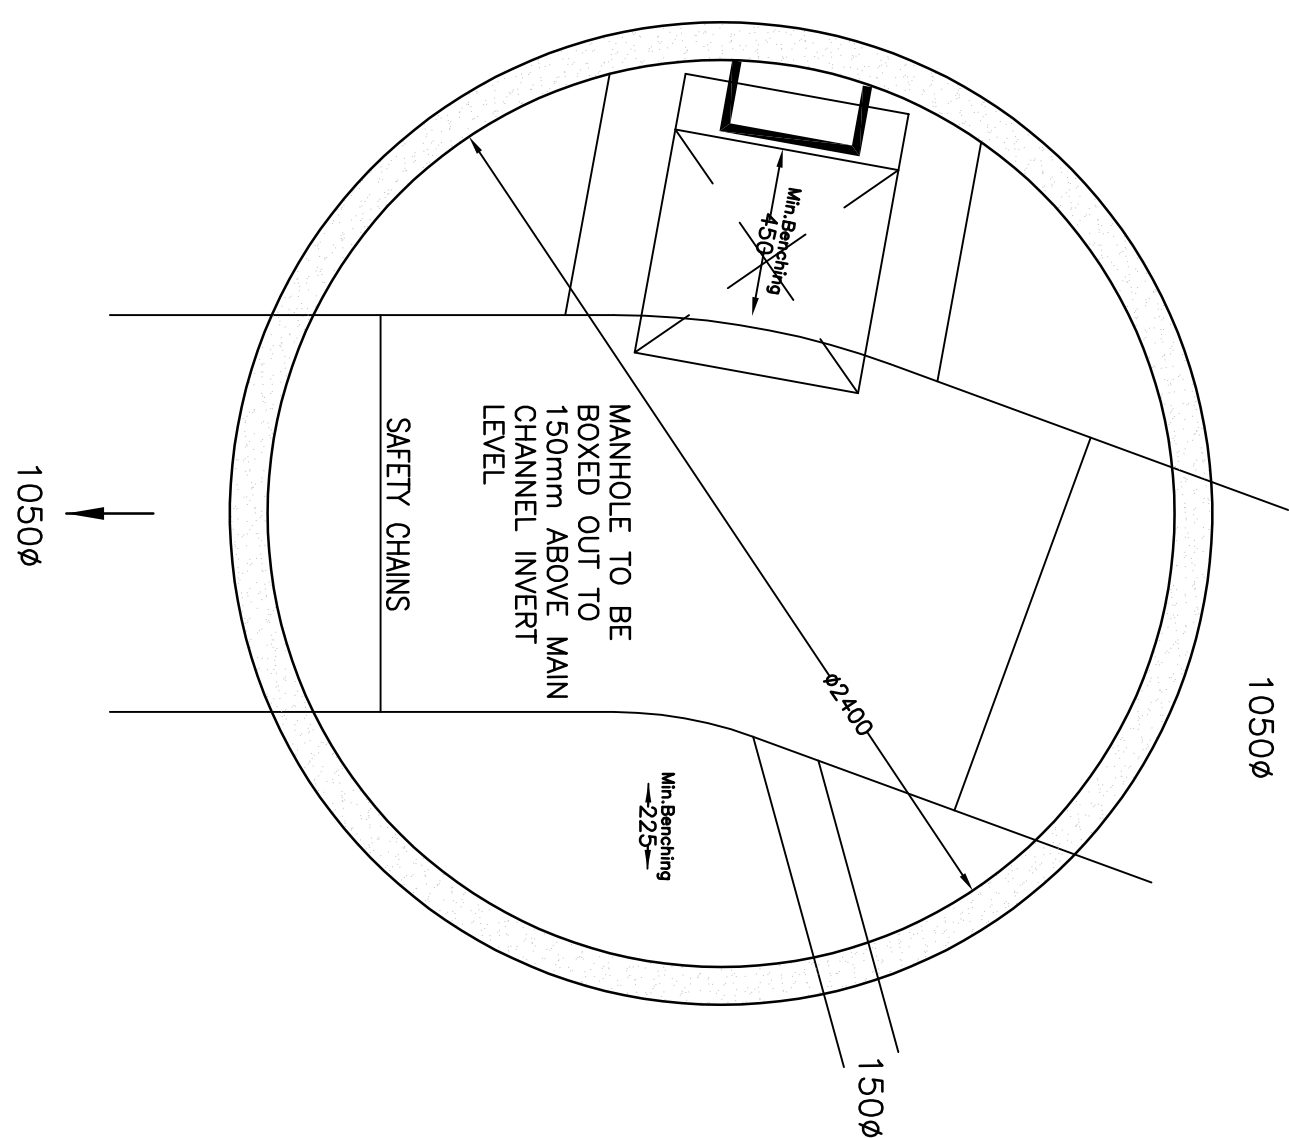

PLEASE NOTE THAT THIS DRAWING IS ISSUED FOR INFORMATION/TENDER PURPOSES ONLY UNTIL TECHNICAL APPROVAL HAS BEEN GRANTED. ANY WORK UNDERTAKEN PRIOR TO TECHNICAL APPROVAL BEING GRANTED IS AT THE CLIENT'S RISK.

[illegible]