


PLAN GRID NORTH

File Name: NEW VICTORIA SERVICE MASTER rev 14 19.05.2021.dwg

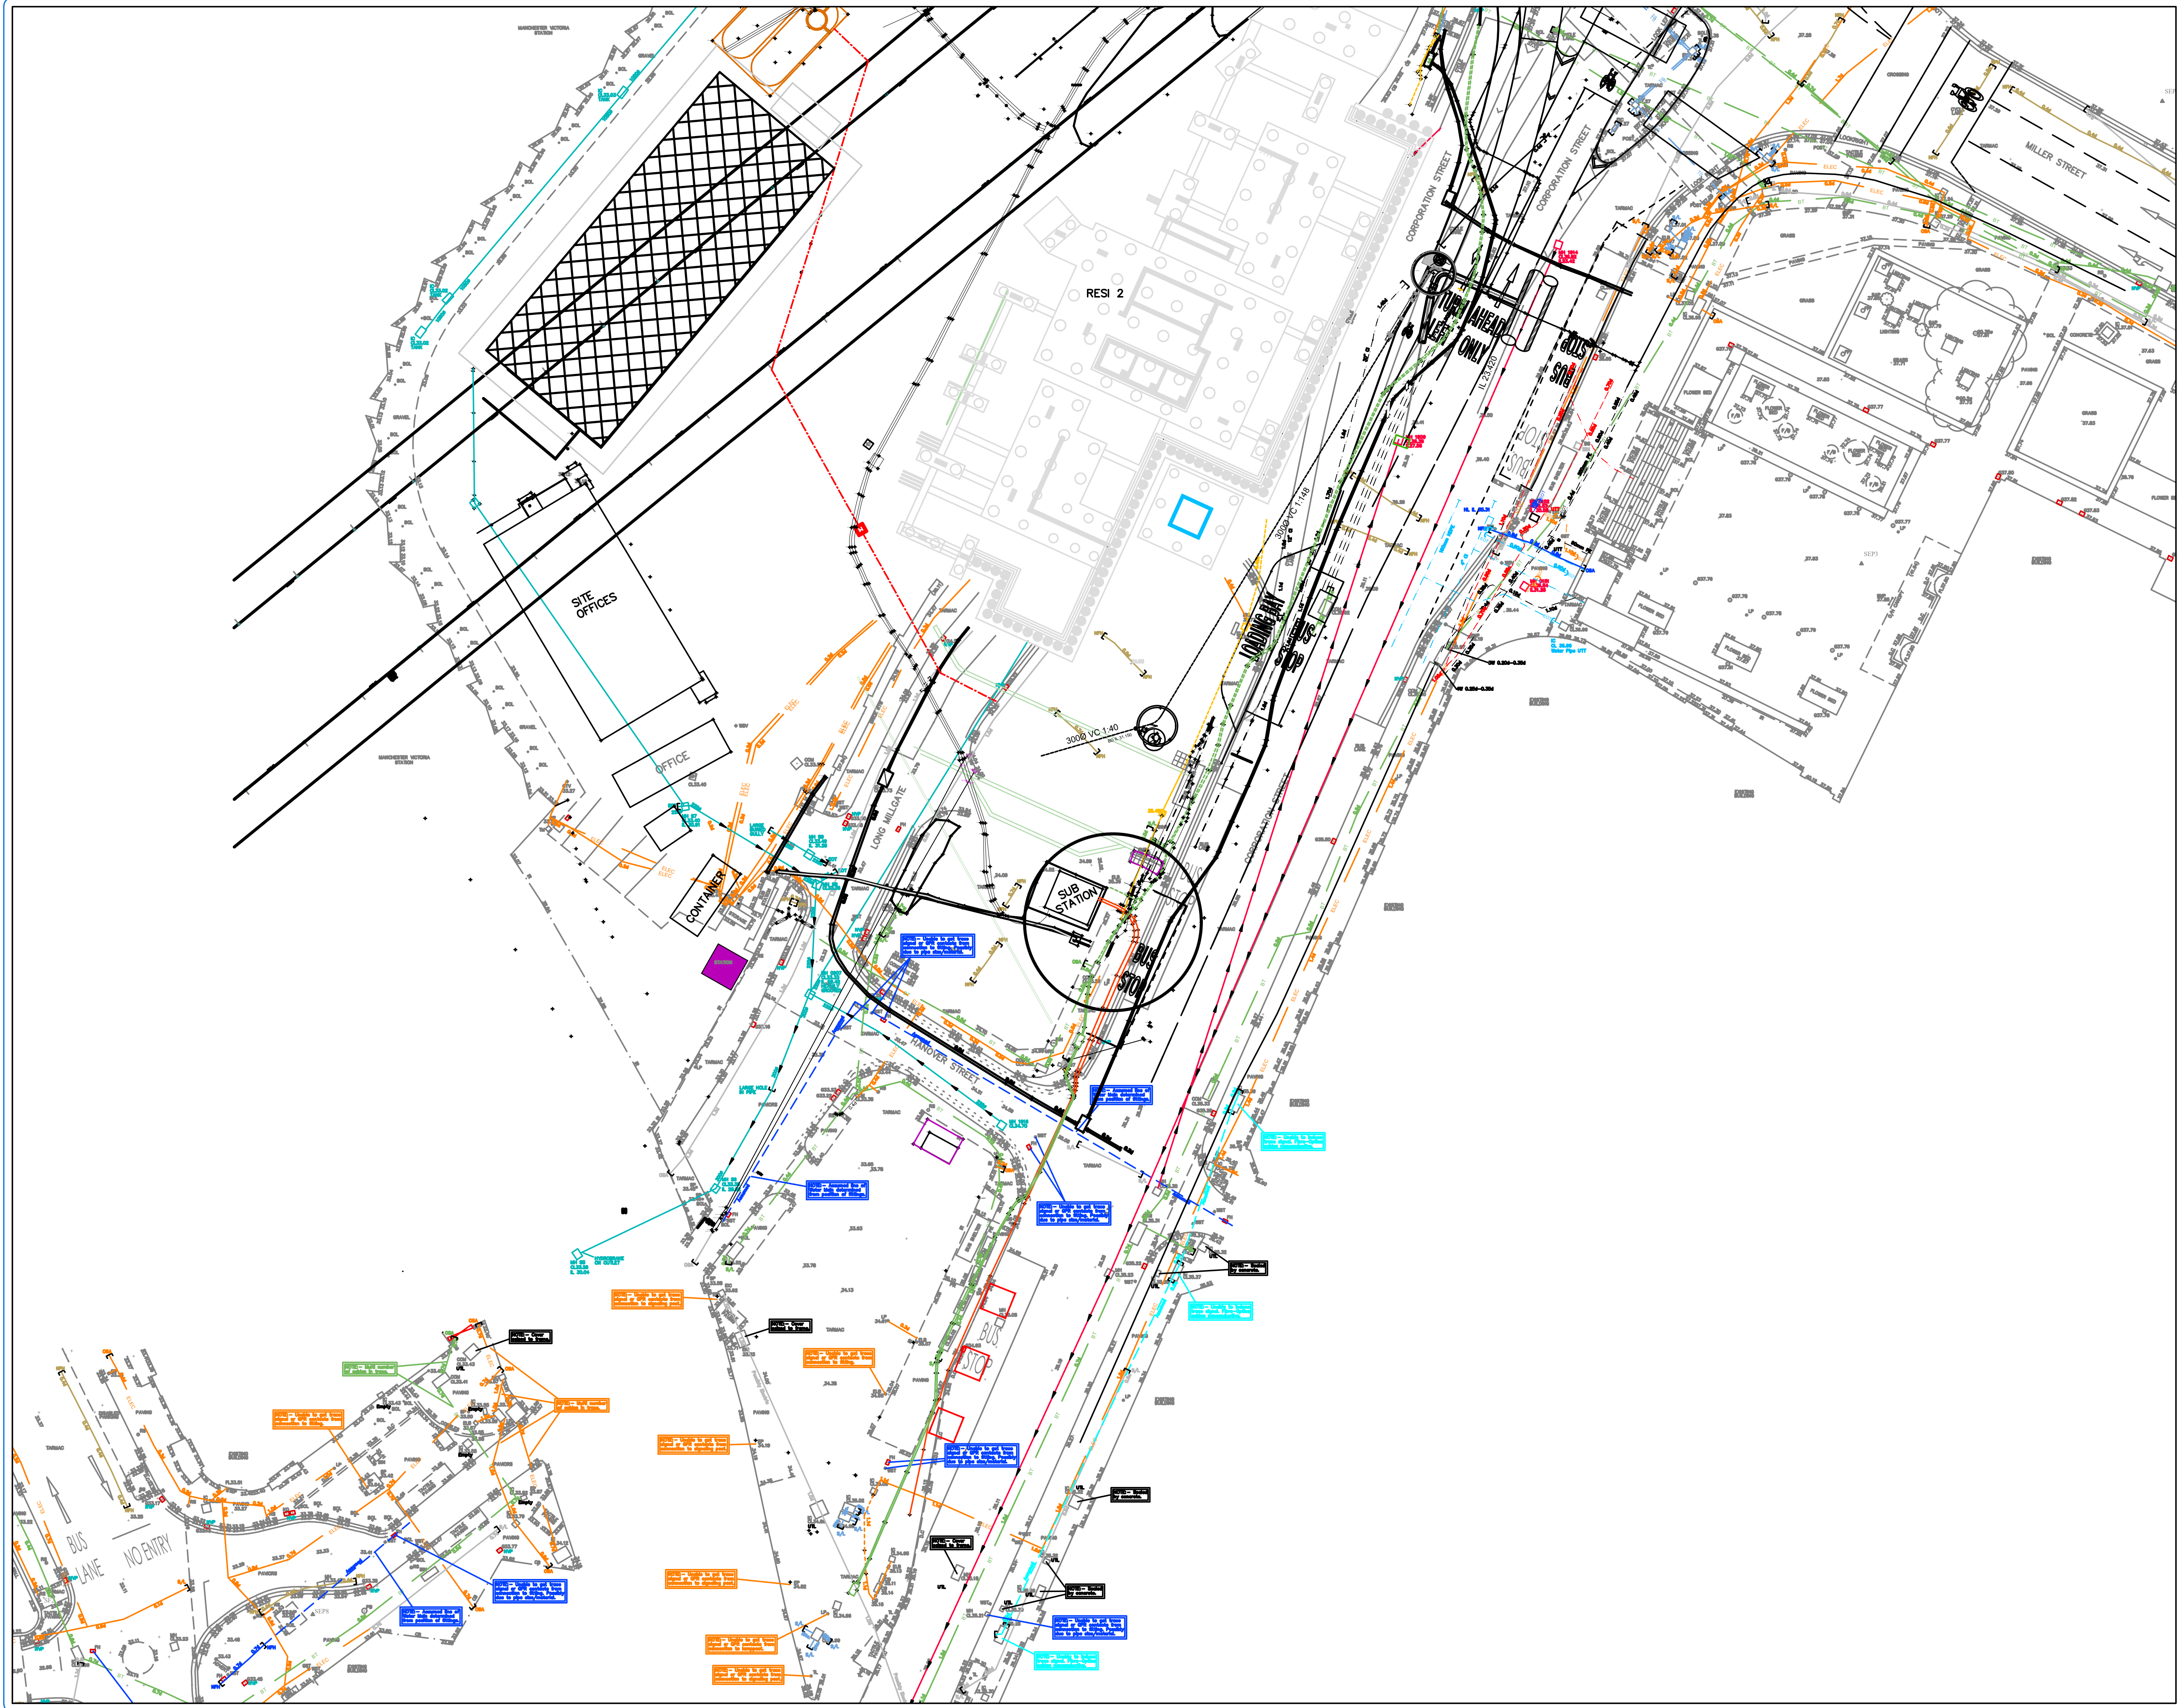

Client
VINCI CONSTRUCTION
NEW VICTORIA

Drawing Title
Title

Surveyed AB	Drawn AB	Checked
Scale NTS	Date 01.OCT 2018	No. Size Rev A3