A0

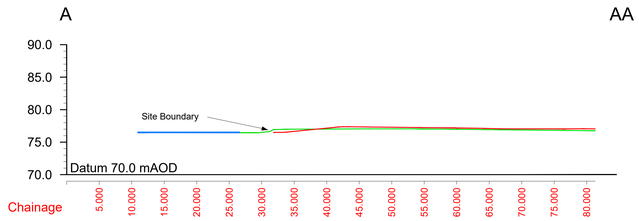

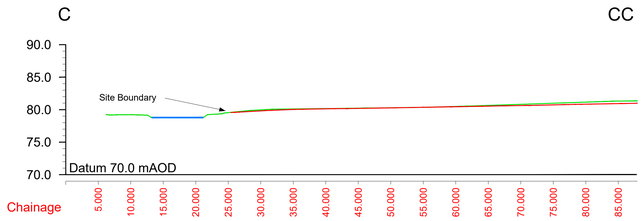

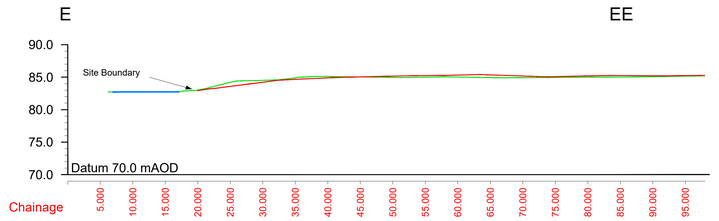

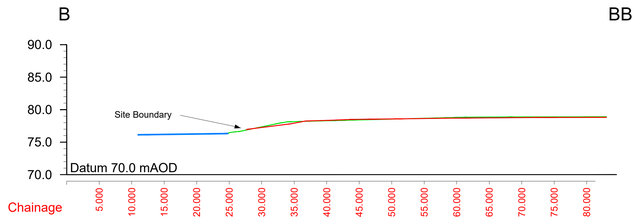

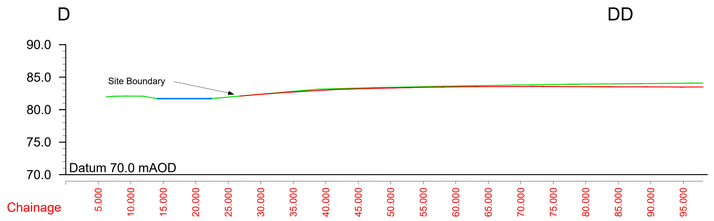

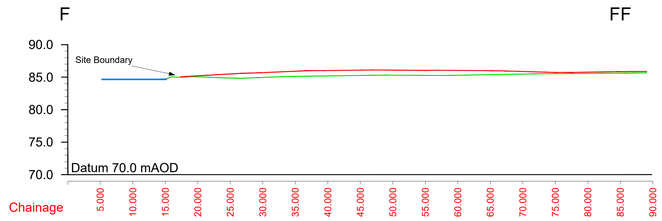

No proposed changes to levels within canal corridor

The Site Boundary is where the red line begins, moving left - right.

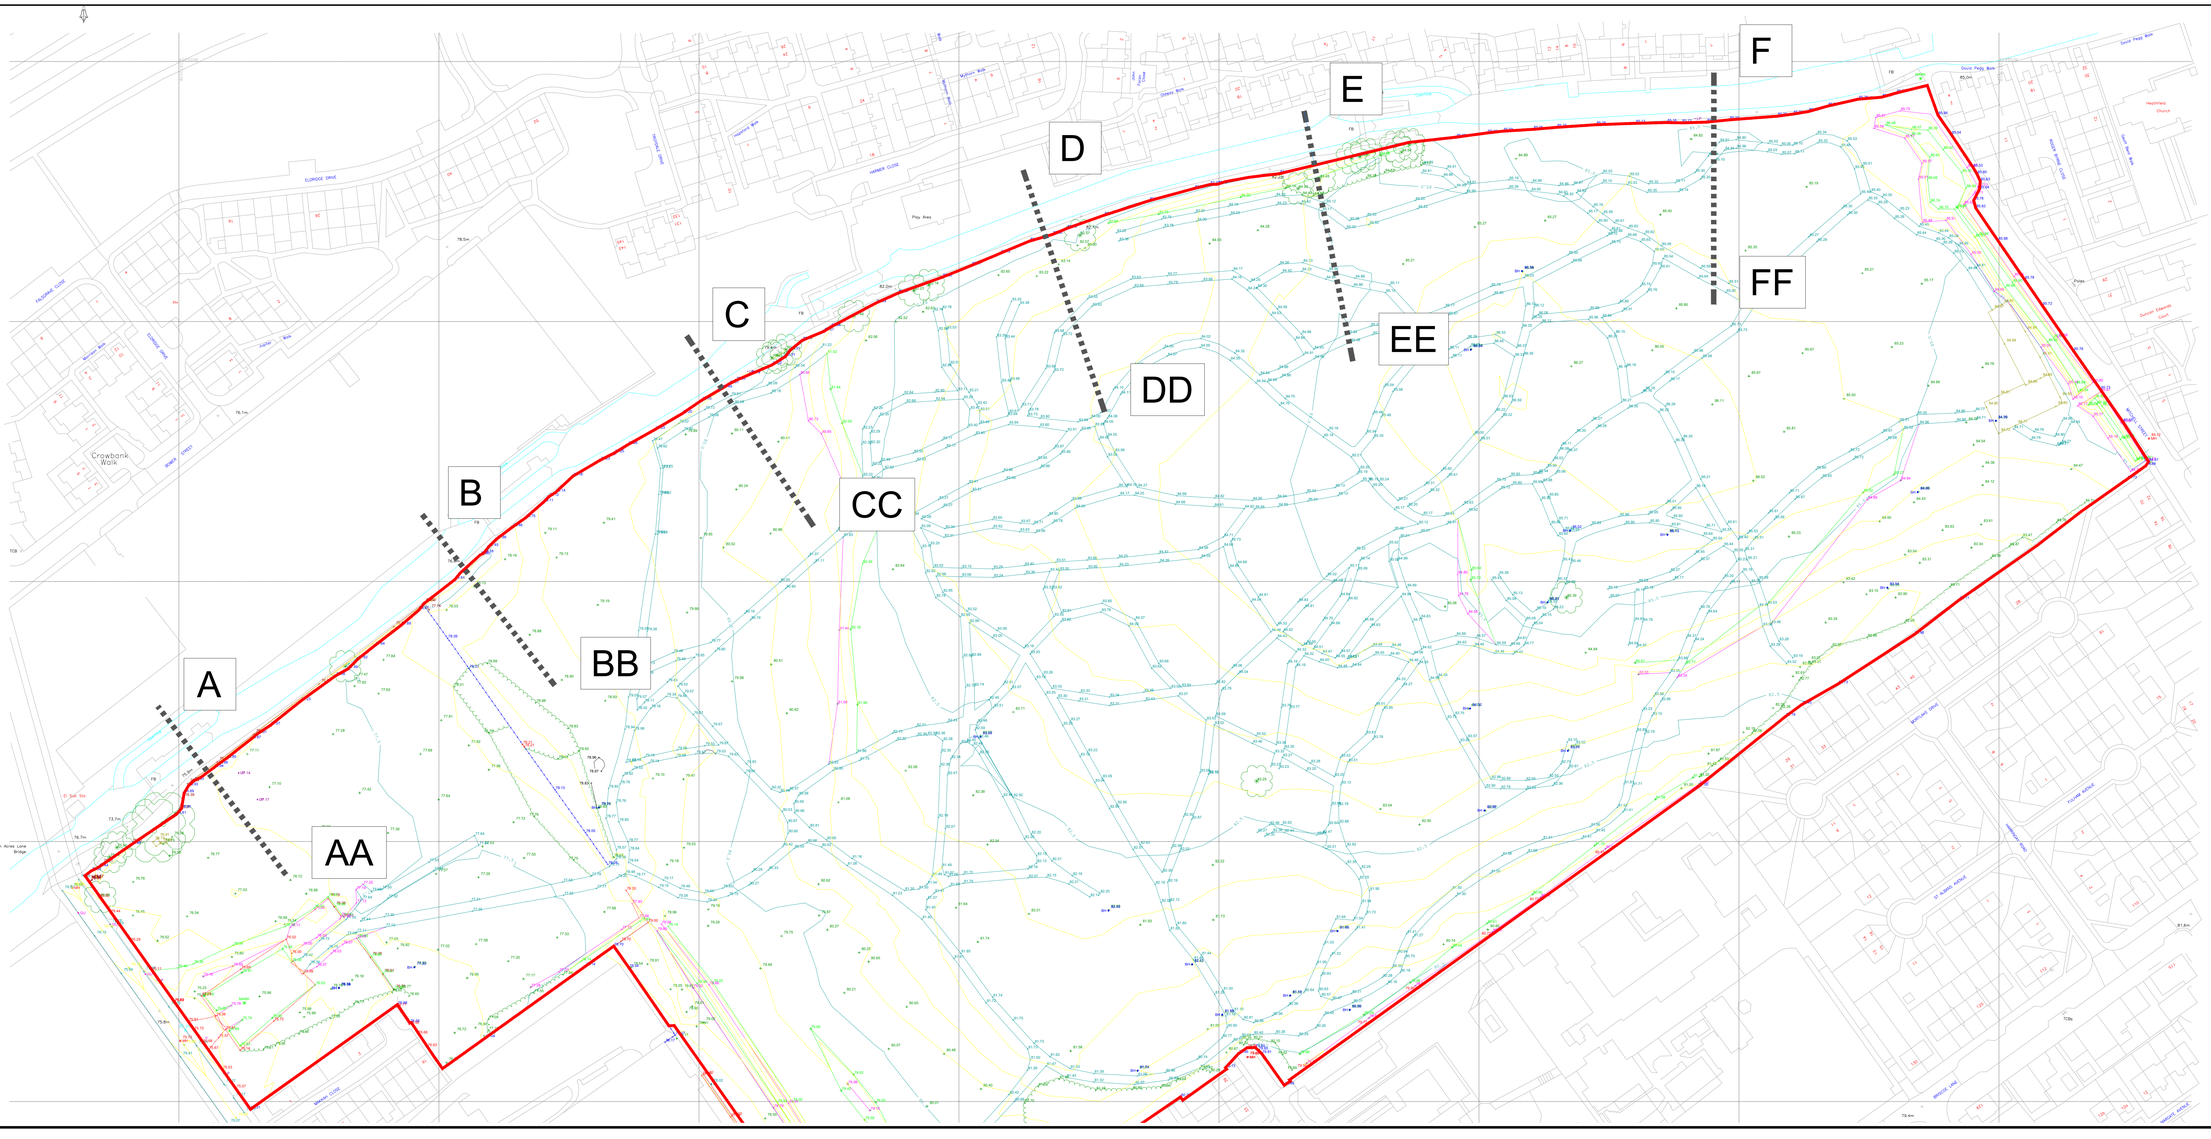

Key

- Spot Level
- Site Boundary
- Section Line (Shown in Topo)
- OGL (Section)
- Proposed (Section)
- Canal Location (Section)
- Bottom of Bank
- Top of Bank
- Track
- Contour 1m
- Contour 5m
- Tree
- Hardstanding
- Palisade Fencing
- Chain Link Fencing
- Vegetation

- Topo Surveyed via GNSS May 2022
- Canal Data Contains public sector information licensed under the Open Government Licence v3.0

Rev.	Description	Revised By	Date
	FIRST ISSUE		08-02-2024

Vertase FLI
Contaminated Land, Brownfield & Environmental Contracting Specialists
email: info@vertasefli.co.uk
www.vertasefli.co.uk
Bristol Head Office: Tel: 01275 397600 Fax:01275 397601
Sheffield Office: Tel: 01246 813289 Fax: 01246 812963

Site Address:
Ten Acres Lane
Manchester
M40 2SP

Rev:

Title: Proposed vs OGL Cross Sections

Client: Your Housing Group Limited

Drawn By: TL | Checked: JGL | Approved: AD

Dwg No: D1932_32 | Contract No: 1932YOU | Scale: 1:800