


© This Drawing & Design is the copyright of Jenkins Design Services Ltd and should not be reproduced without written consent.

Contractors are to check all levels & dimensions on site prior to site works commencing & report discrepancies to the Designers.

DO NOT SCALE FROM THIS DRAWING

PLANNING

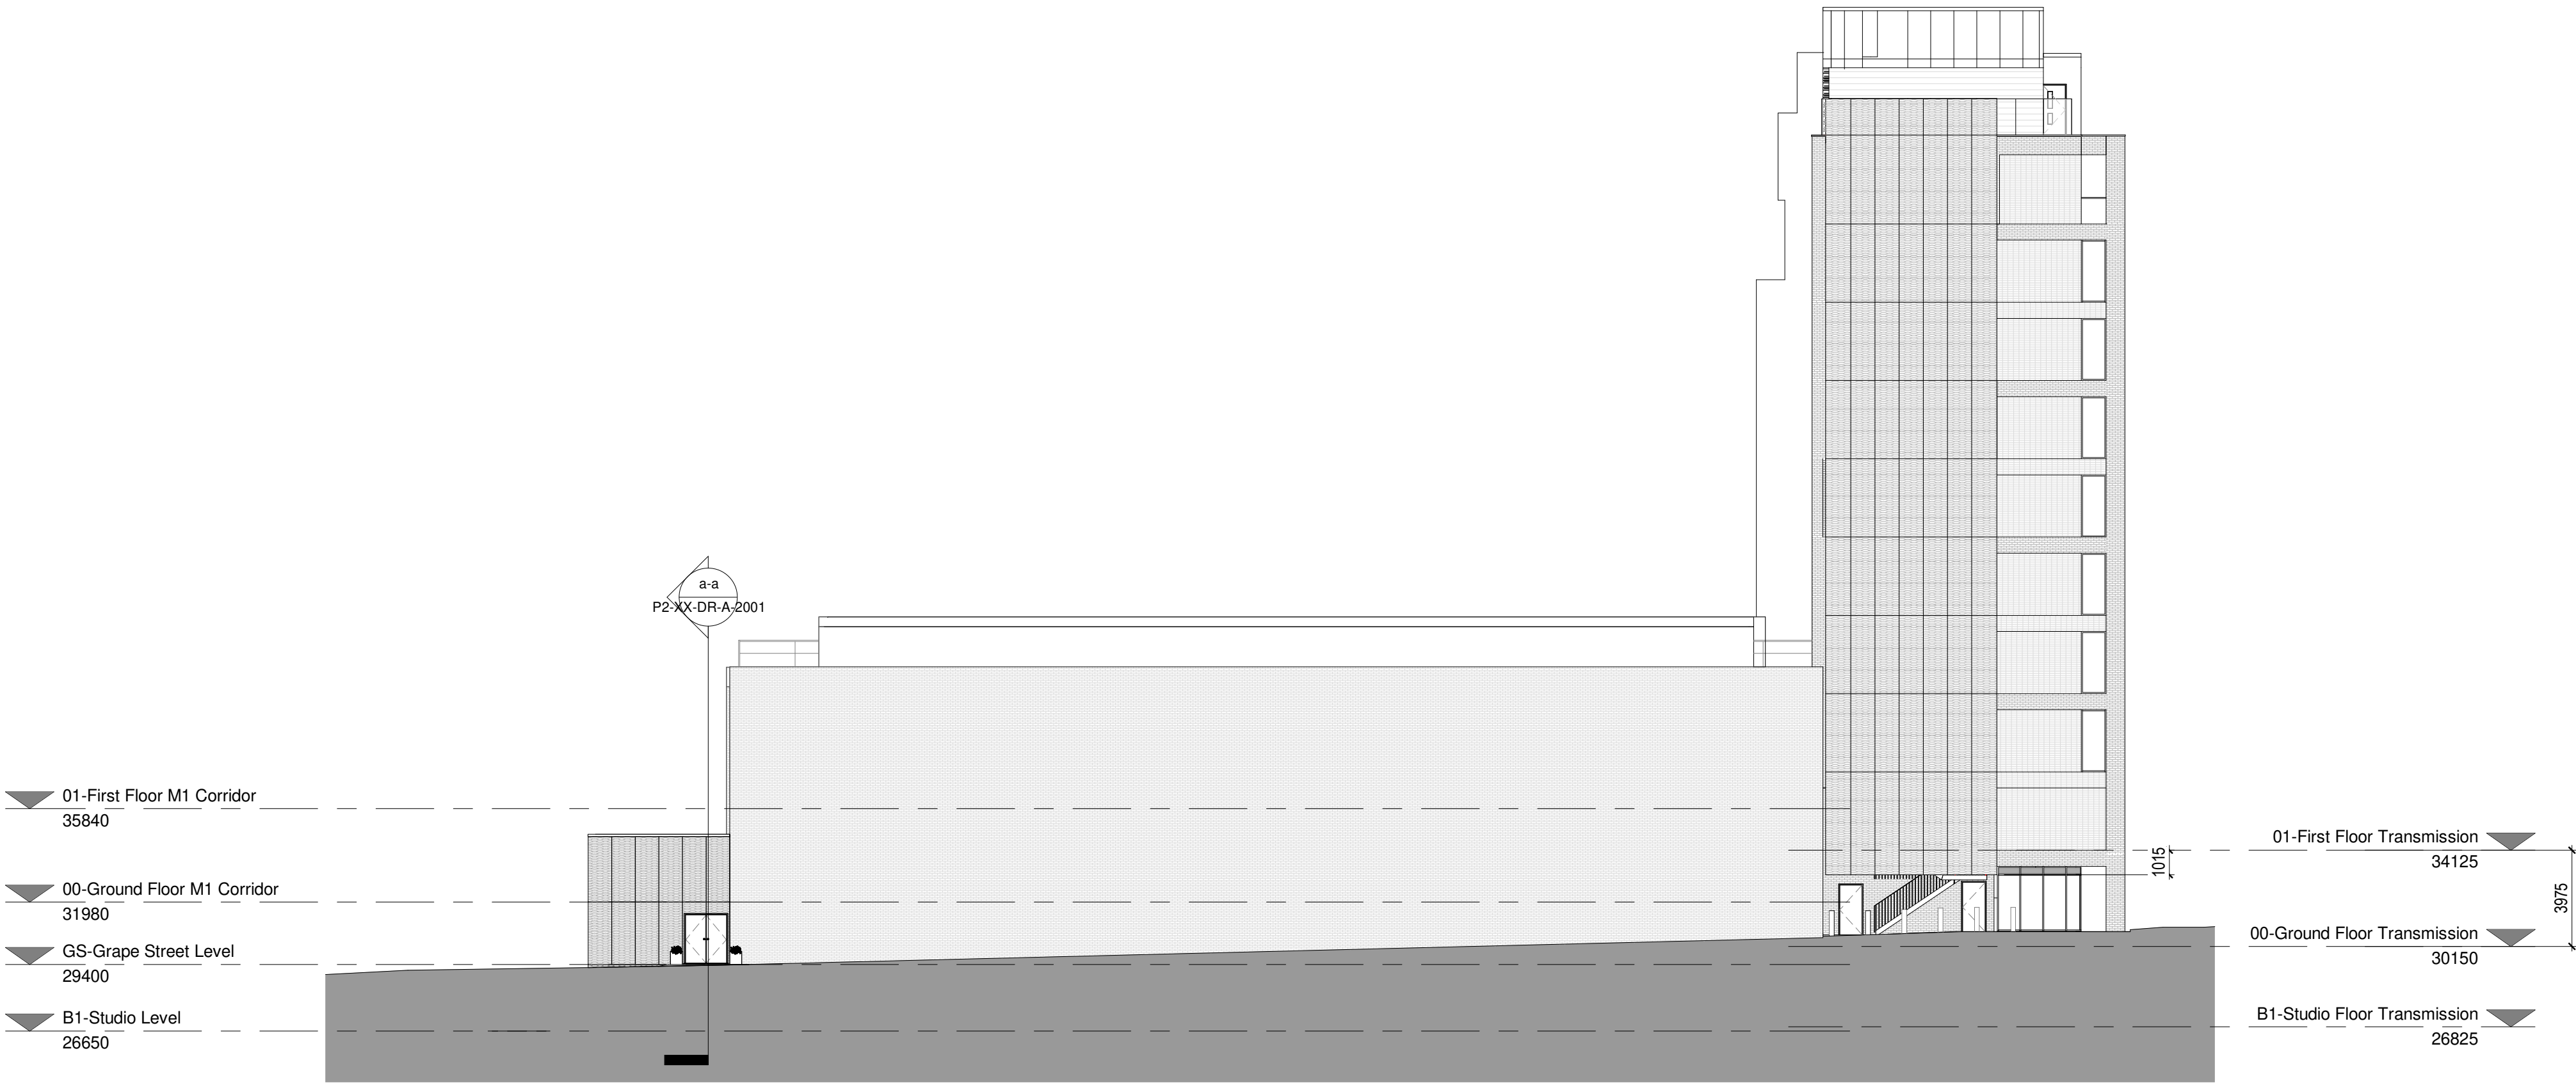

Proposed Grape Street Elevation - Stair 7
1 : 200



Proposed Studio Elevation - Stair 7
1 : 200

Rev	Description	By	Chk	Date
Project:	M1 Studios, Manchester			
Title:	Proposed Stair 7 Elevations 1-200			
Client:	Allied London			
Drawn By:	CM	Checked By:	TR	on
Original Size:	A1	Project Number:	22116	
Drawing Number:	P2-XX-DR-A-3001			REV

