
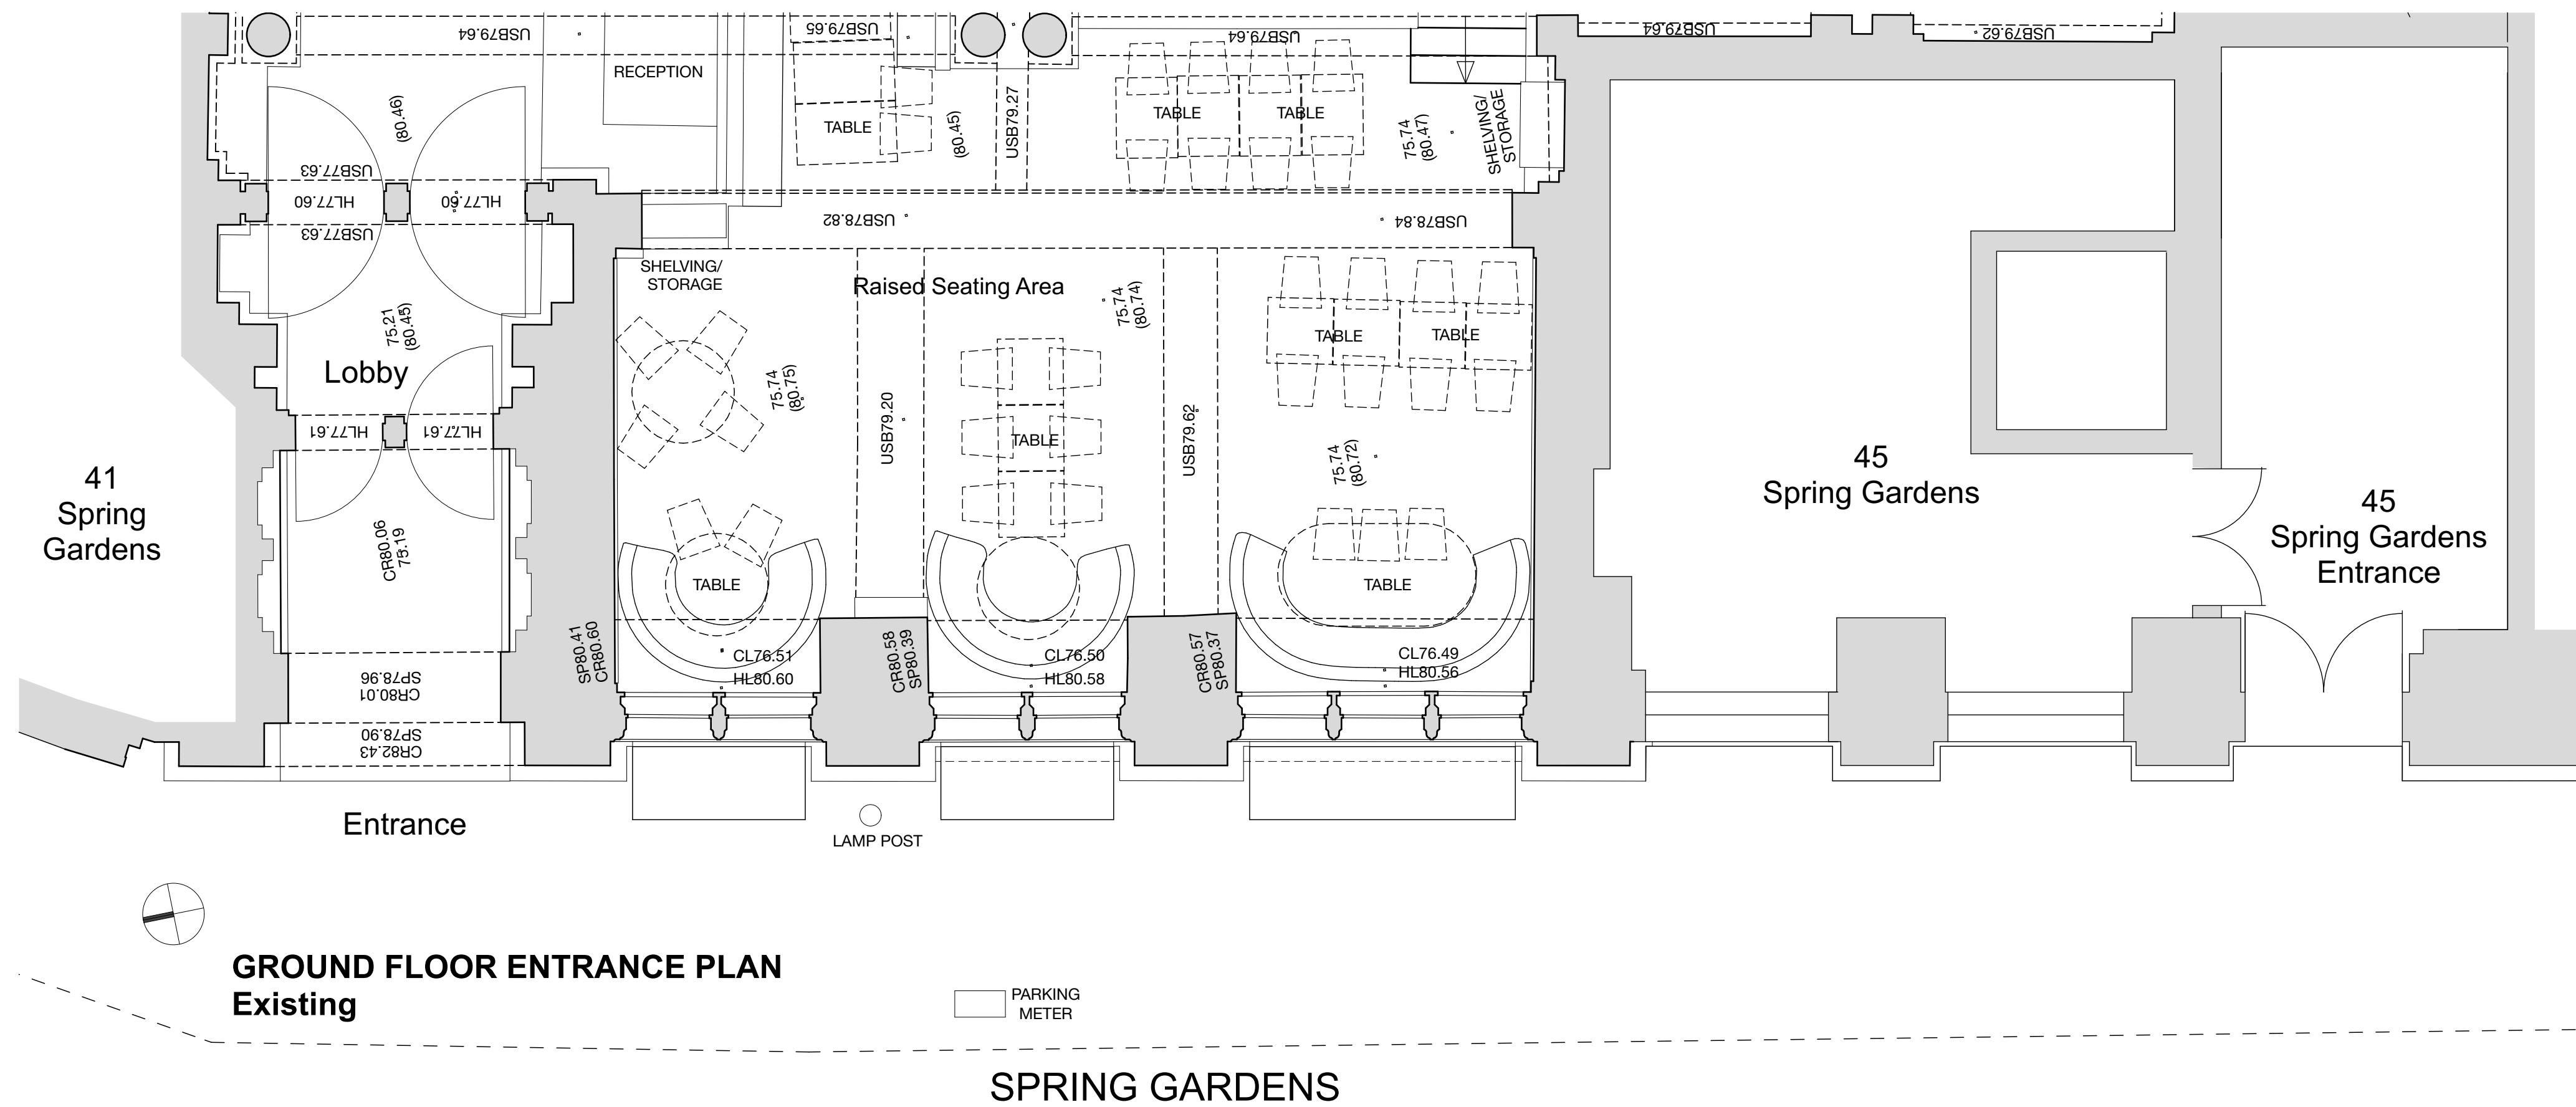


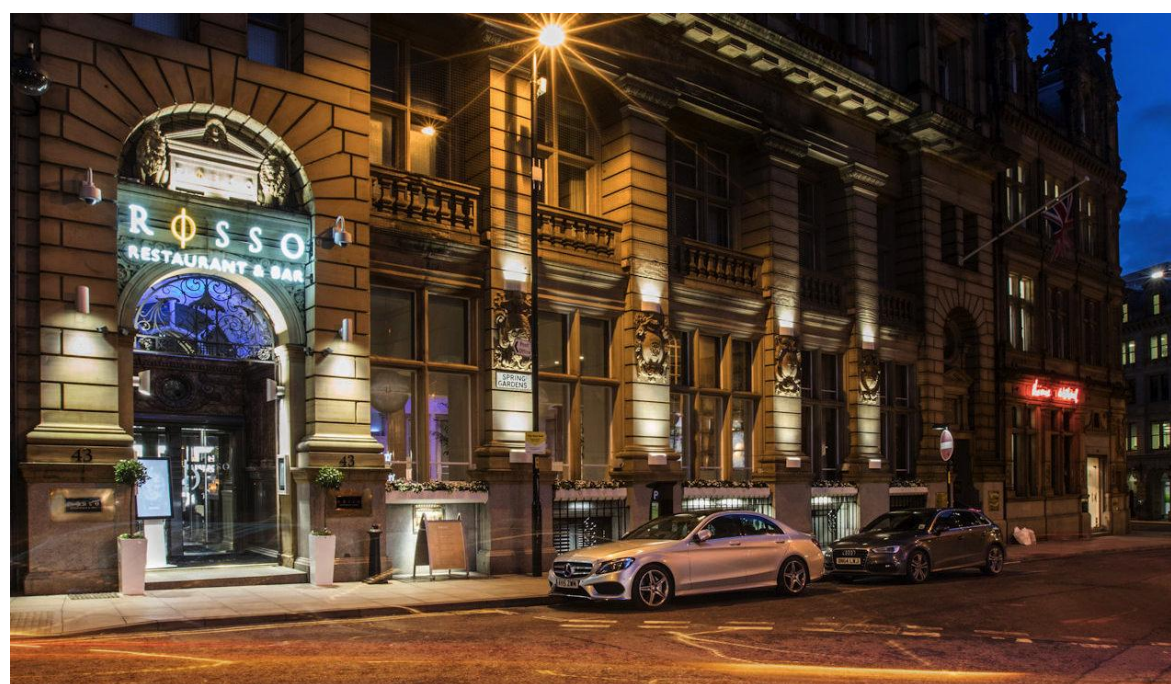

## Notes

This drawing is the property of Mike Macpherson Architects and copyright is reserved by them. This drawing is not to be copied or disclosed by or to any unauthorised persons without the prior written consent of Mike Macpherson Architects.

Do not scale for construction purposes.

All dimensions are to be checked on site prior to construction, manufacture of any components and ordering of materials and equipment.

Any discrepancies are to be reported to the architect for clarification.

All materials and workmanship to be in accordance with the current British Standards and codes of practice.

## PLANNING ISSUE

Scheme  
External Signage Works  
Cibo Restaurant  
Basement & Ground Floors  
43 Spring Gardens  
Manchester M2 2BG  
Client  
MRV Restaurant Group Ltd  
Title  
Existing Plan, Elevation  
and Signage Photographs  
Scale Date Drawn  
1:50 4.3.24 MM  
Job No Dwg No Rev  
P390 32

**Mike Macpherson Architects**  
38 Reynard Road, Chorlton, Manchester M21 8DD

**T:** 0161 870 6129  
**E:** [mail@mikemacpherson-architects.co.uk](mailto:mail@mikemacpherson-architects.co.uk)  
[www.mikemacpherson-architects.co.uk](http://www.mikemacpherson-architects.co.uk)