
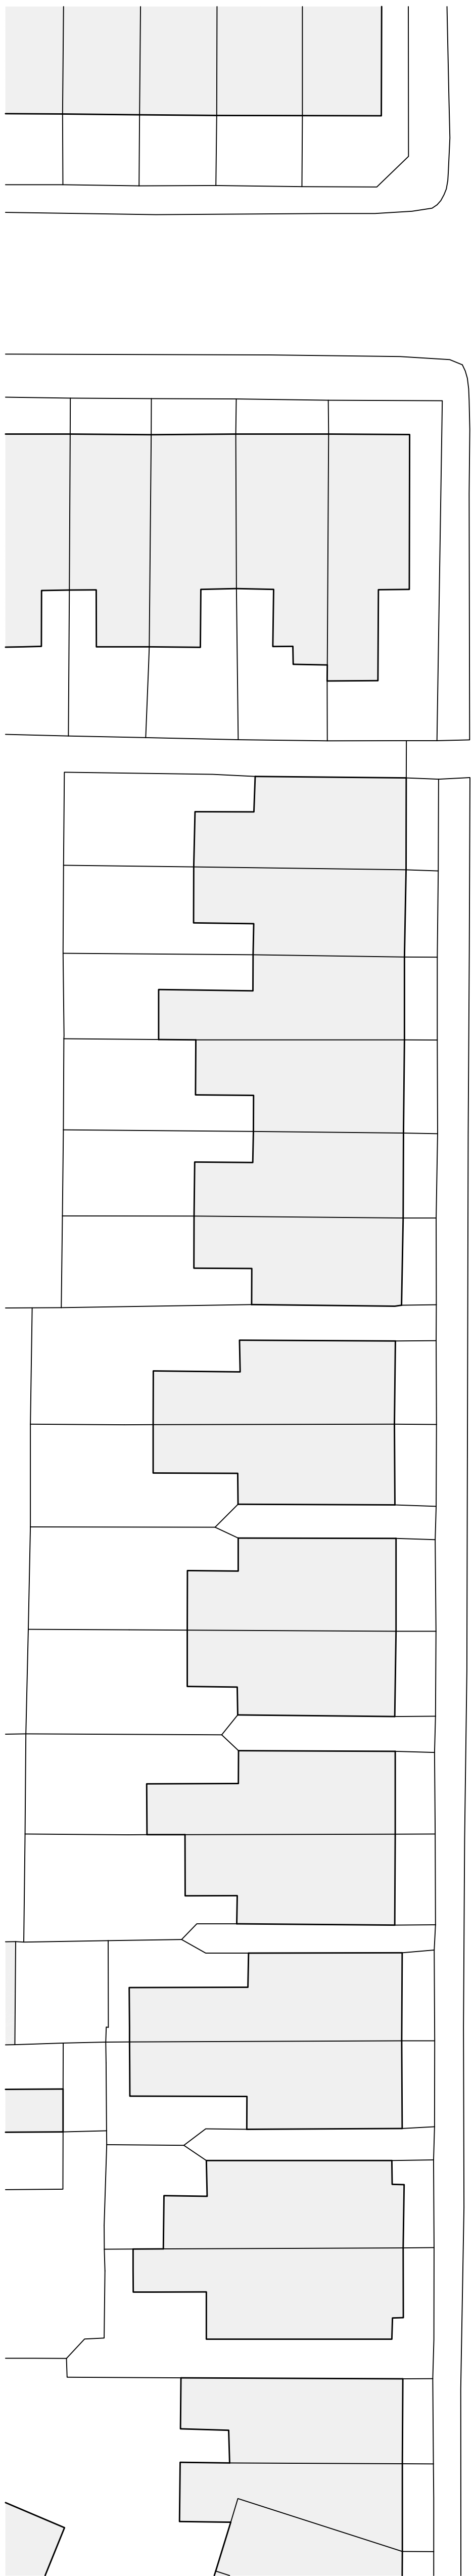
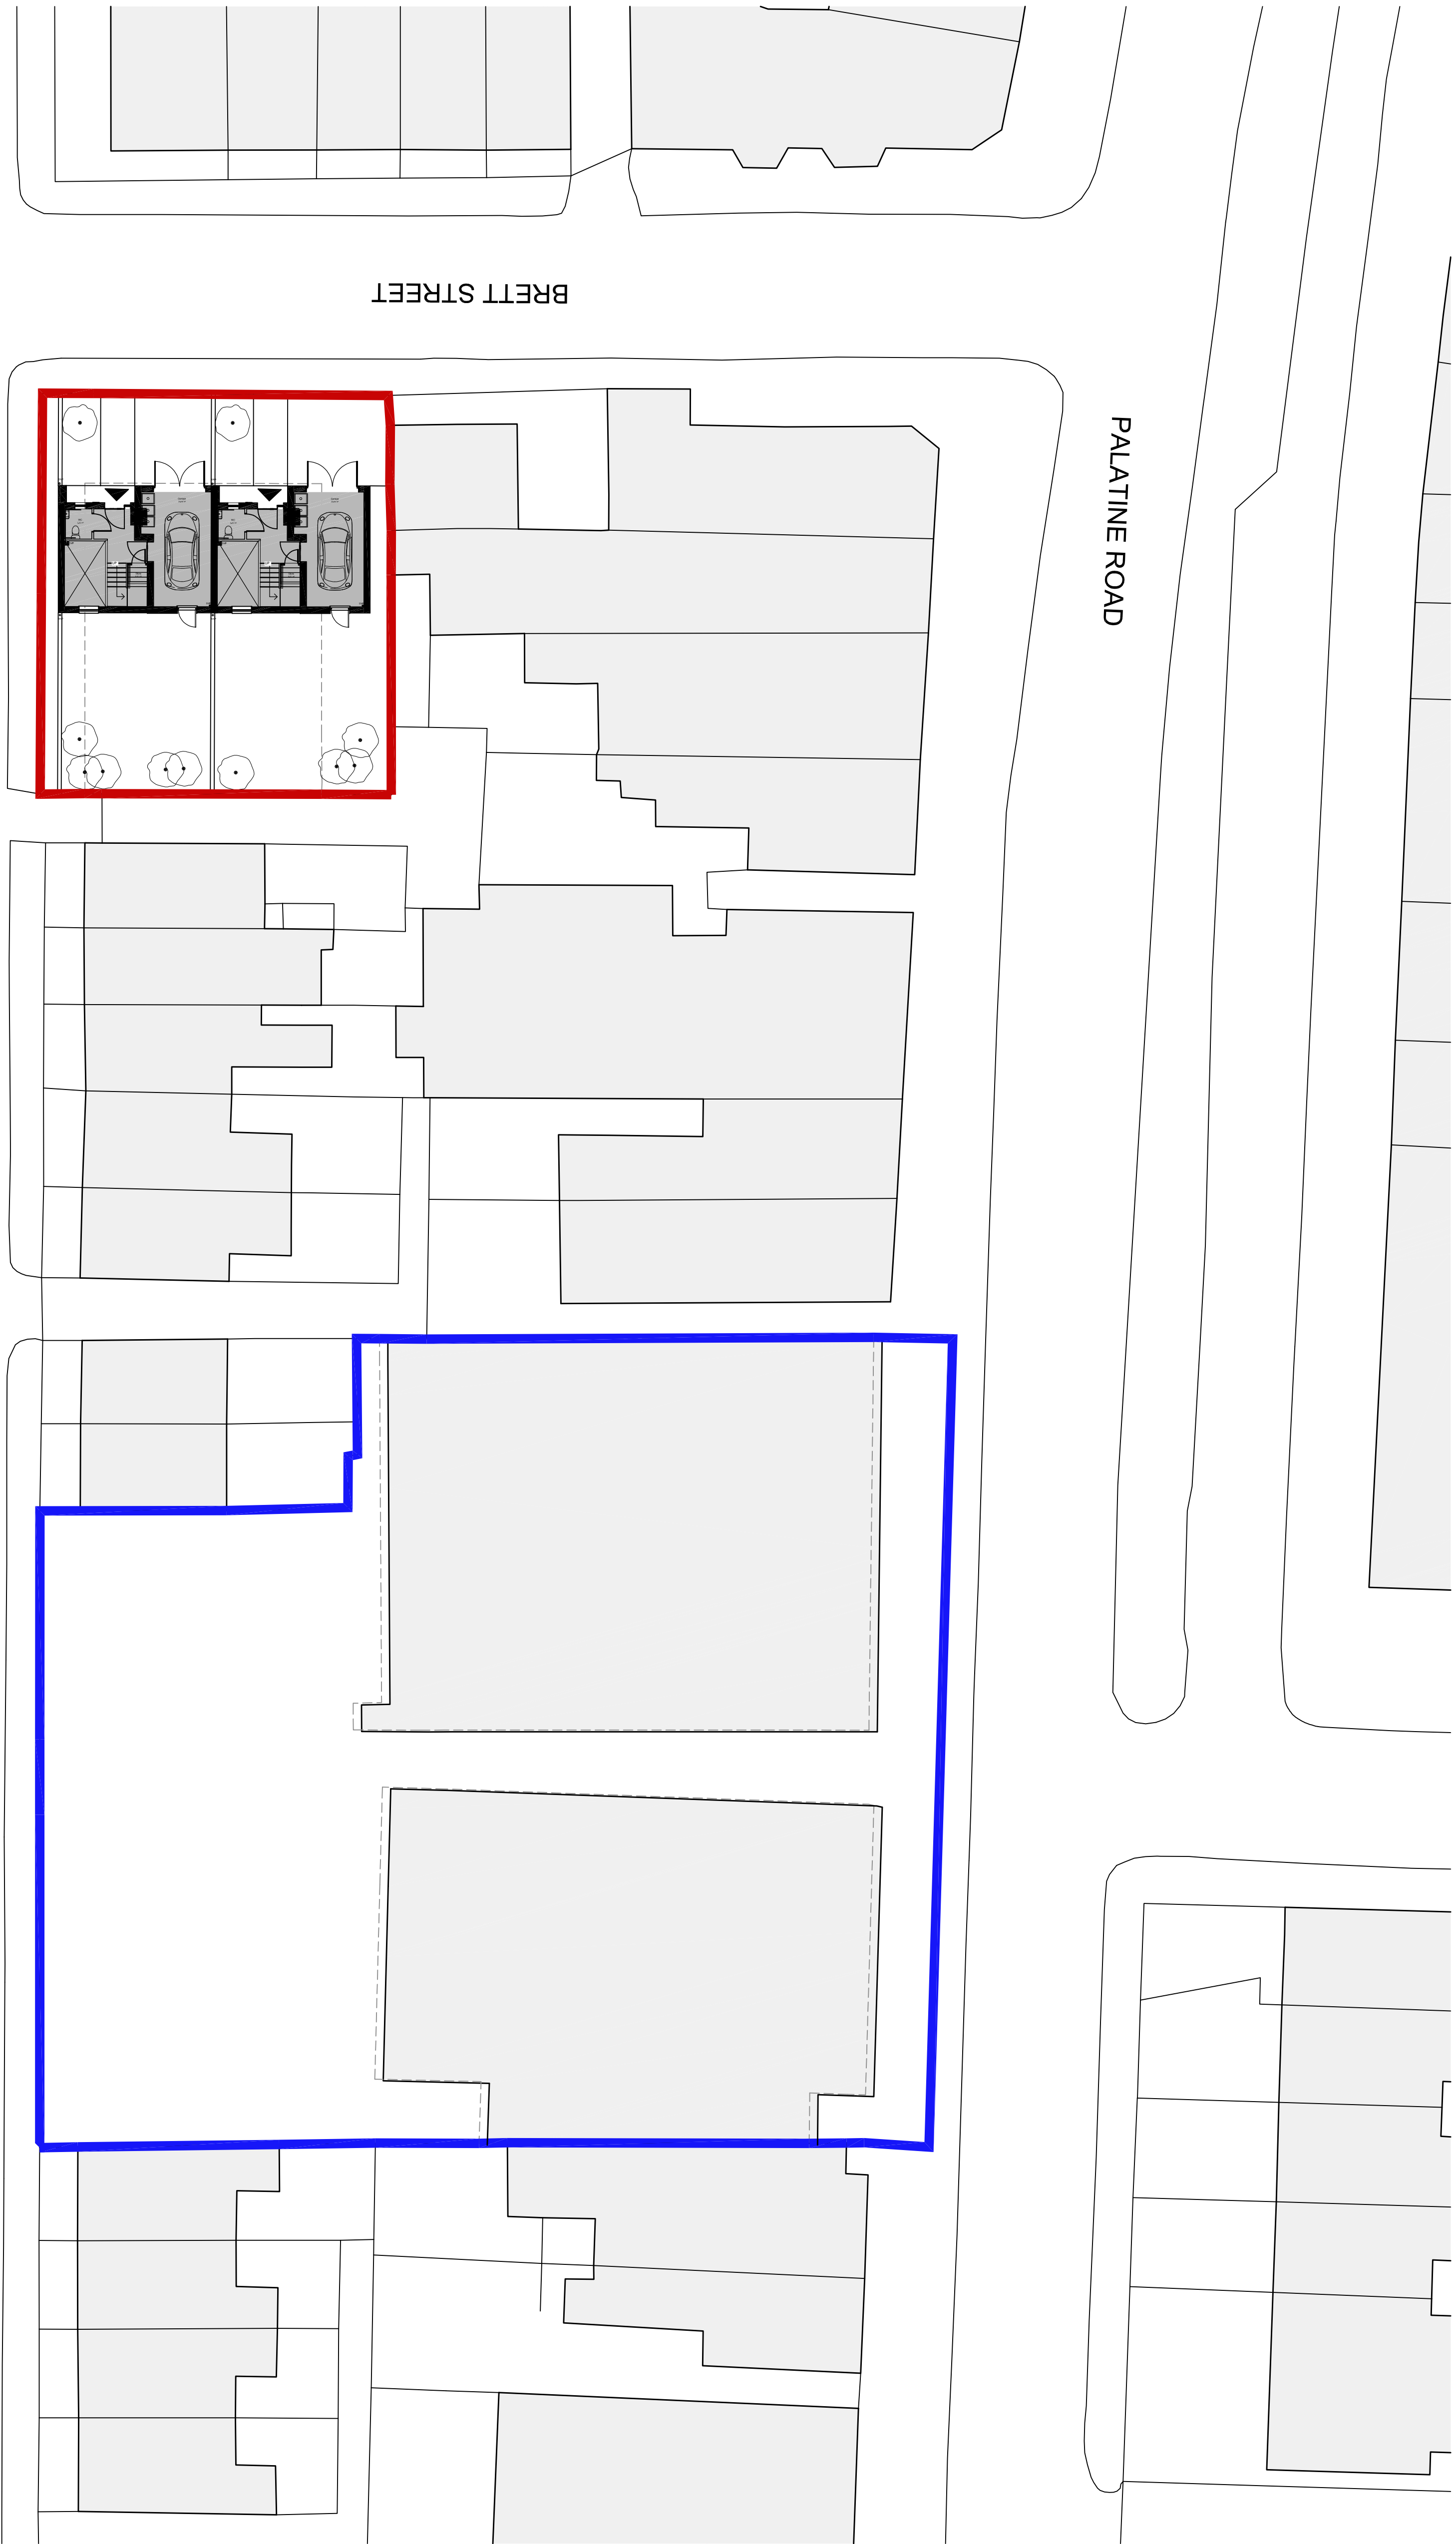


- All dimensions and levels are to be checked on site.
- Any discrepancies are to be reported to the architect before any work commences
- The drawing shall not be scaled to ascertain any dimensions. Work to figured dimensions only.
- This drawing shall not be reproduced without express written permission from AEW.
- Title overlay drawings and ownership boundaries are produced using all reasonable endeavours. AEW cannot be responsible for the accuracy or scale discrepancy of base plans supplied to them.
- All works are to be undertaken in accordance with Building Regulations and the latest British Standards.
- All proprietary materials and products are to be used strictly in accordance with the manufacturers recommendations.

CDM 2015

Client notified of duties: **06/02/21**
Principal Designer: **TBC**

Unless noted below, all known hazards have been highlighted on the drawings.

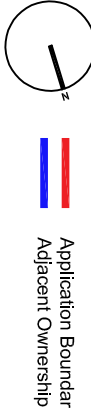

ALLANSON ROAD

BRETT STREET

PALATINE ROAD

Submission	FO1 10/09/23	RP	BR
------------	--------------	----	----

REV	Date	Drawn by: -	Checked by: -
-----	------	-------------	---------------

S2	Purpose of Issue	For Information
----	------------------	-----------------

drawing stage	Planning
---------------	----------

client	Express Solicitors
--------	--------------------

project	Brett Street Northenden
---------	----------------------------

drawing title	Proposed Ground Floor Level
---------------	-----------------------------

date	01/07/23	drawn	RP
------	----------	-------	----

scale	1:200	checked	BR
-------	-------	---------	----