



All dimensions are in millimetres unless stated otherwise. No dimensions to be scaled from drawings. All dimensions to be checked on site prior to manufacture.

Any discrepancies between drawings and site conditions are to be reported to the contract manager.

This drawing is to be used in conjunction with all relevant Structural Engineering and Mechanical & Electrical Engineers drawings and specification.

© COPYRIGHT

The copyright in this drawing is vested in OBi Property Ltd and no licence or assignment of any kind has been, or is, granted to any third party whether by provision of copies or originals of the drawings or otherwise unless otherwise agreed in writing.

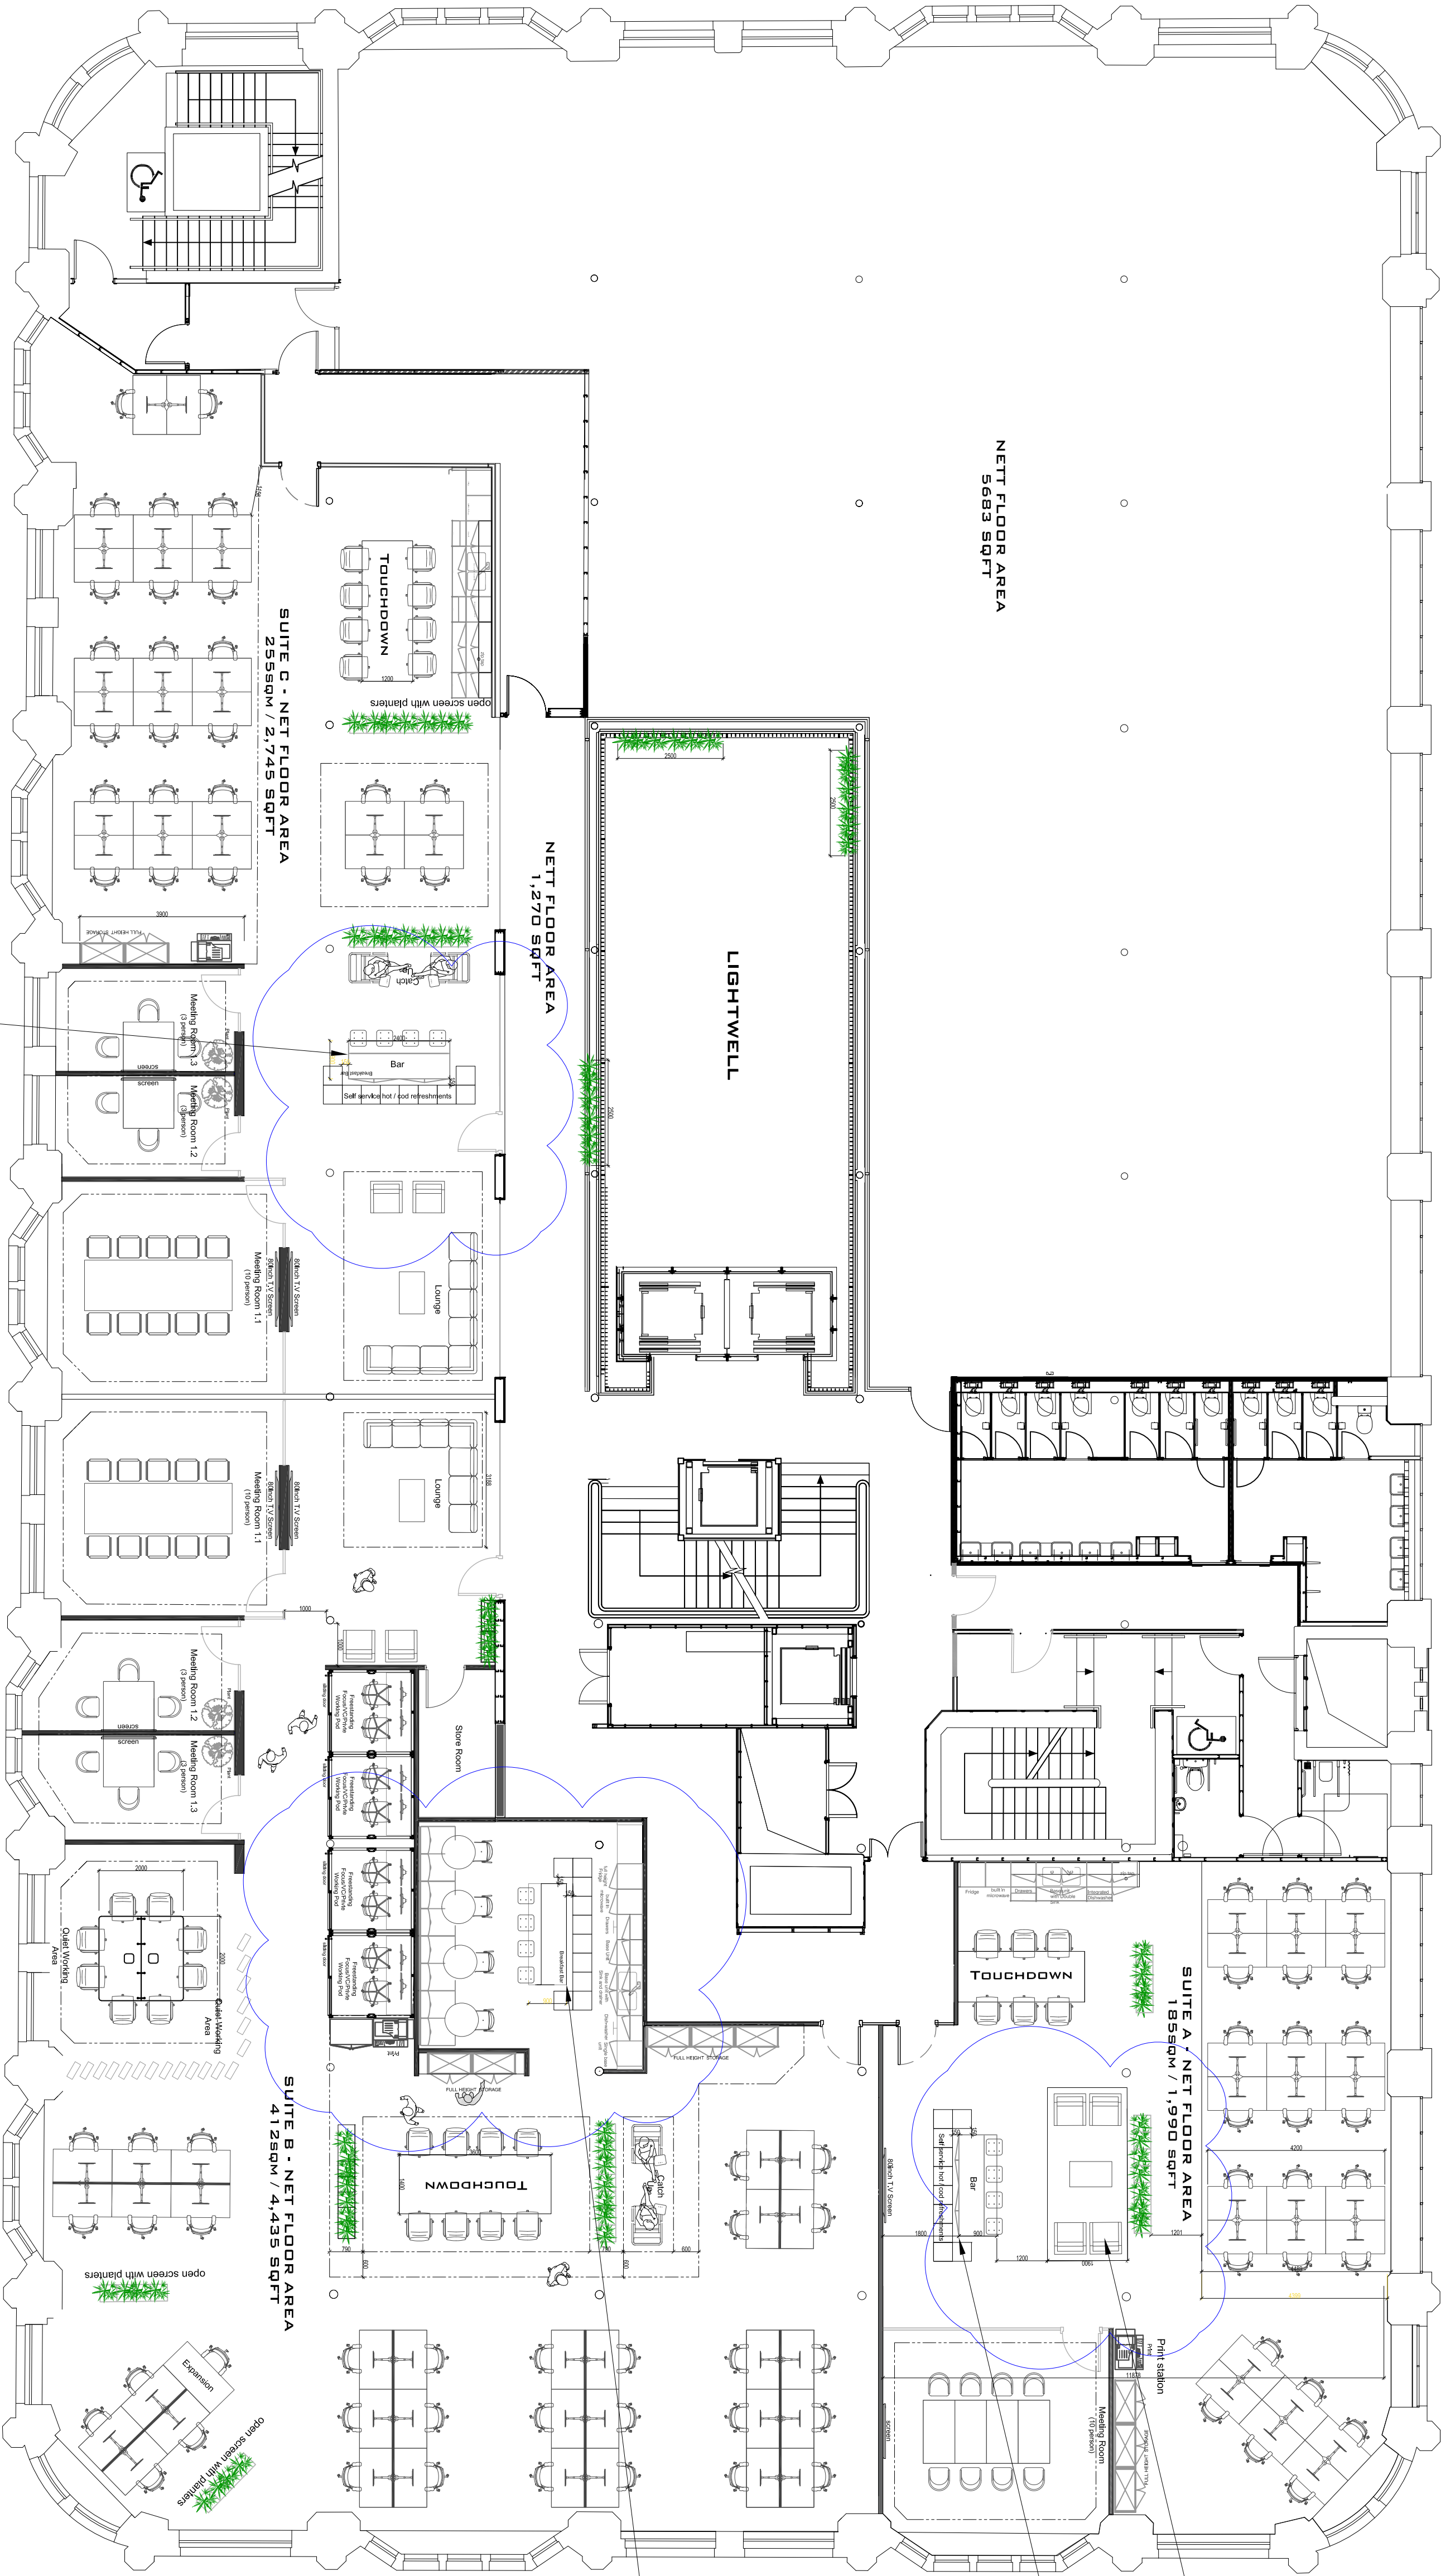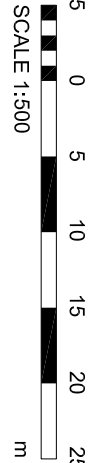

furniture layout updated

Distance between wall and teapoint updated
tiles to the teapoint at the front face

Distance between tiles and teapoint updated
tiles to the teapoint at the front face

Proposed GA Plan
1st Floor
scale A1 @1:100

Teapoint centralized inline with ceiling raft above
loose furniture chairs added behind.
tiles to the teapoint at the front face

REV	DESCRIPTION	DATE	BY	CHK
-----	-------------	------	----	-----

A	First Issue	2023	RG	
---	-------------	------	----	--

B	Issued For Information	02/07/23	JS	SV ER
---	------------------------	----------	----	-------

C	Issued For Tender	01/09/23	RG	
---	-------------------	----------	----	--

D	Issued For Tender	10/10/23	RG	
---	-------------------	----------	----	--

E	Issued For Tender	14/10/23	RG	
---	-------------------	----------	----	--

F	LAYOUT UPDATED	10/10/23	RG	
---	----------------	----------	----	--

G	LAYOUT UPDATED	14/10/23	RG	
---	----------------	----------	----	--

H	Changes made to floor finishes and minor furniture positions in order to get the furniture centred to the lifts	08/11/23	RG	
---	---	----------	----	--

J	Changes made to floor finishes and minor furniture positions in order to get the furniture centred to the lifts	08/11/23	RG	
---	---	----------	----	--

K	Changes made to floor finishes and teapoint position in suite C furniture positions in order to get the furniture centred to the lifts	07/12/23	RG	
---	--	----------	----	--

CLIENT NAME	Philip J Davis Holdings Plc
-------------	-----------------------------

PROJECT NAME	1st Floor Sevendale House
--------------	---------------------------

DWG TITLE	Proposed General Arrangement
-----------	------------------------------

DWG NO.	10_100	REVISION	C
---------	--------	----------	---

SCALE	1 : 100 @A1	DRAWN	RG
-------	-------------	-------	----

DWG STATUS	TENDER
------------	--------