


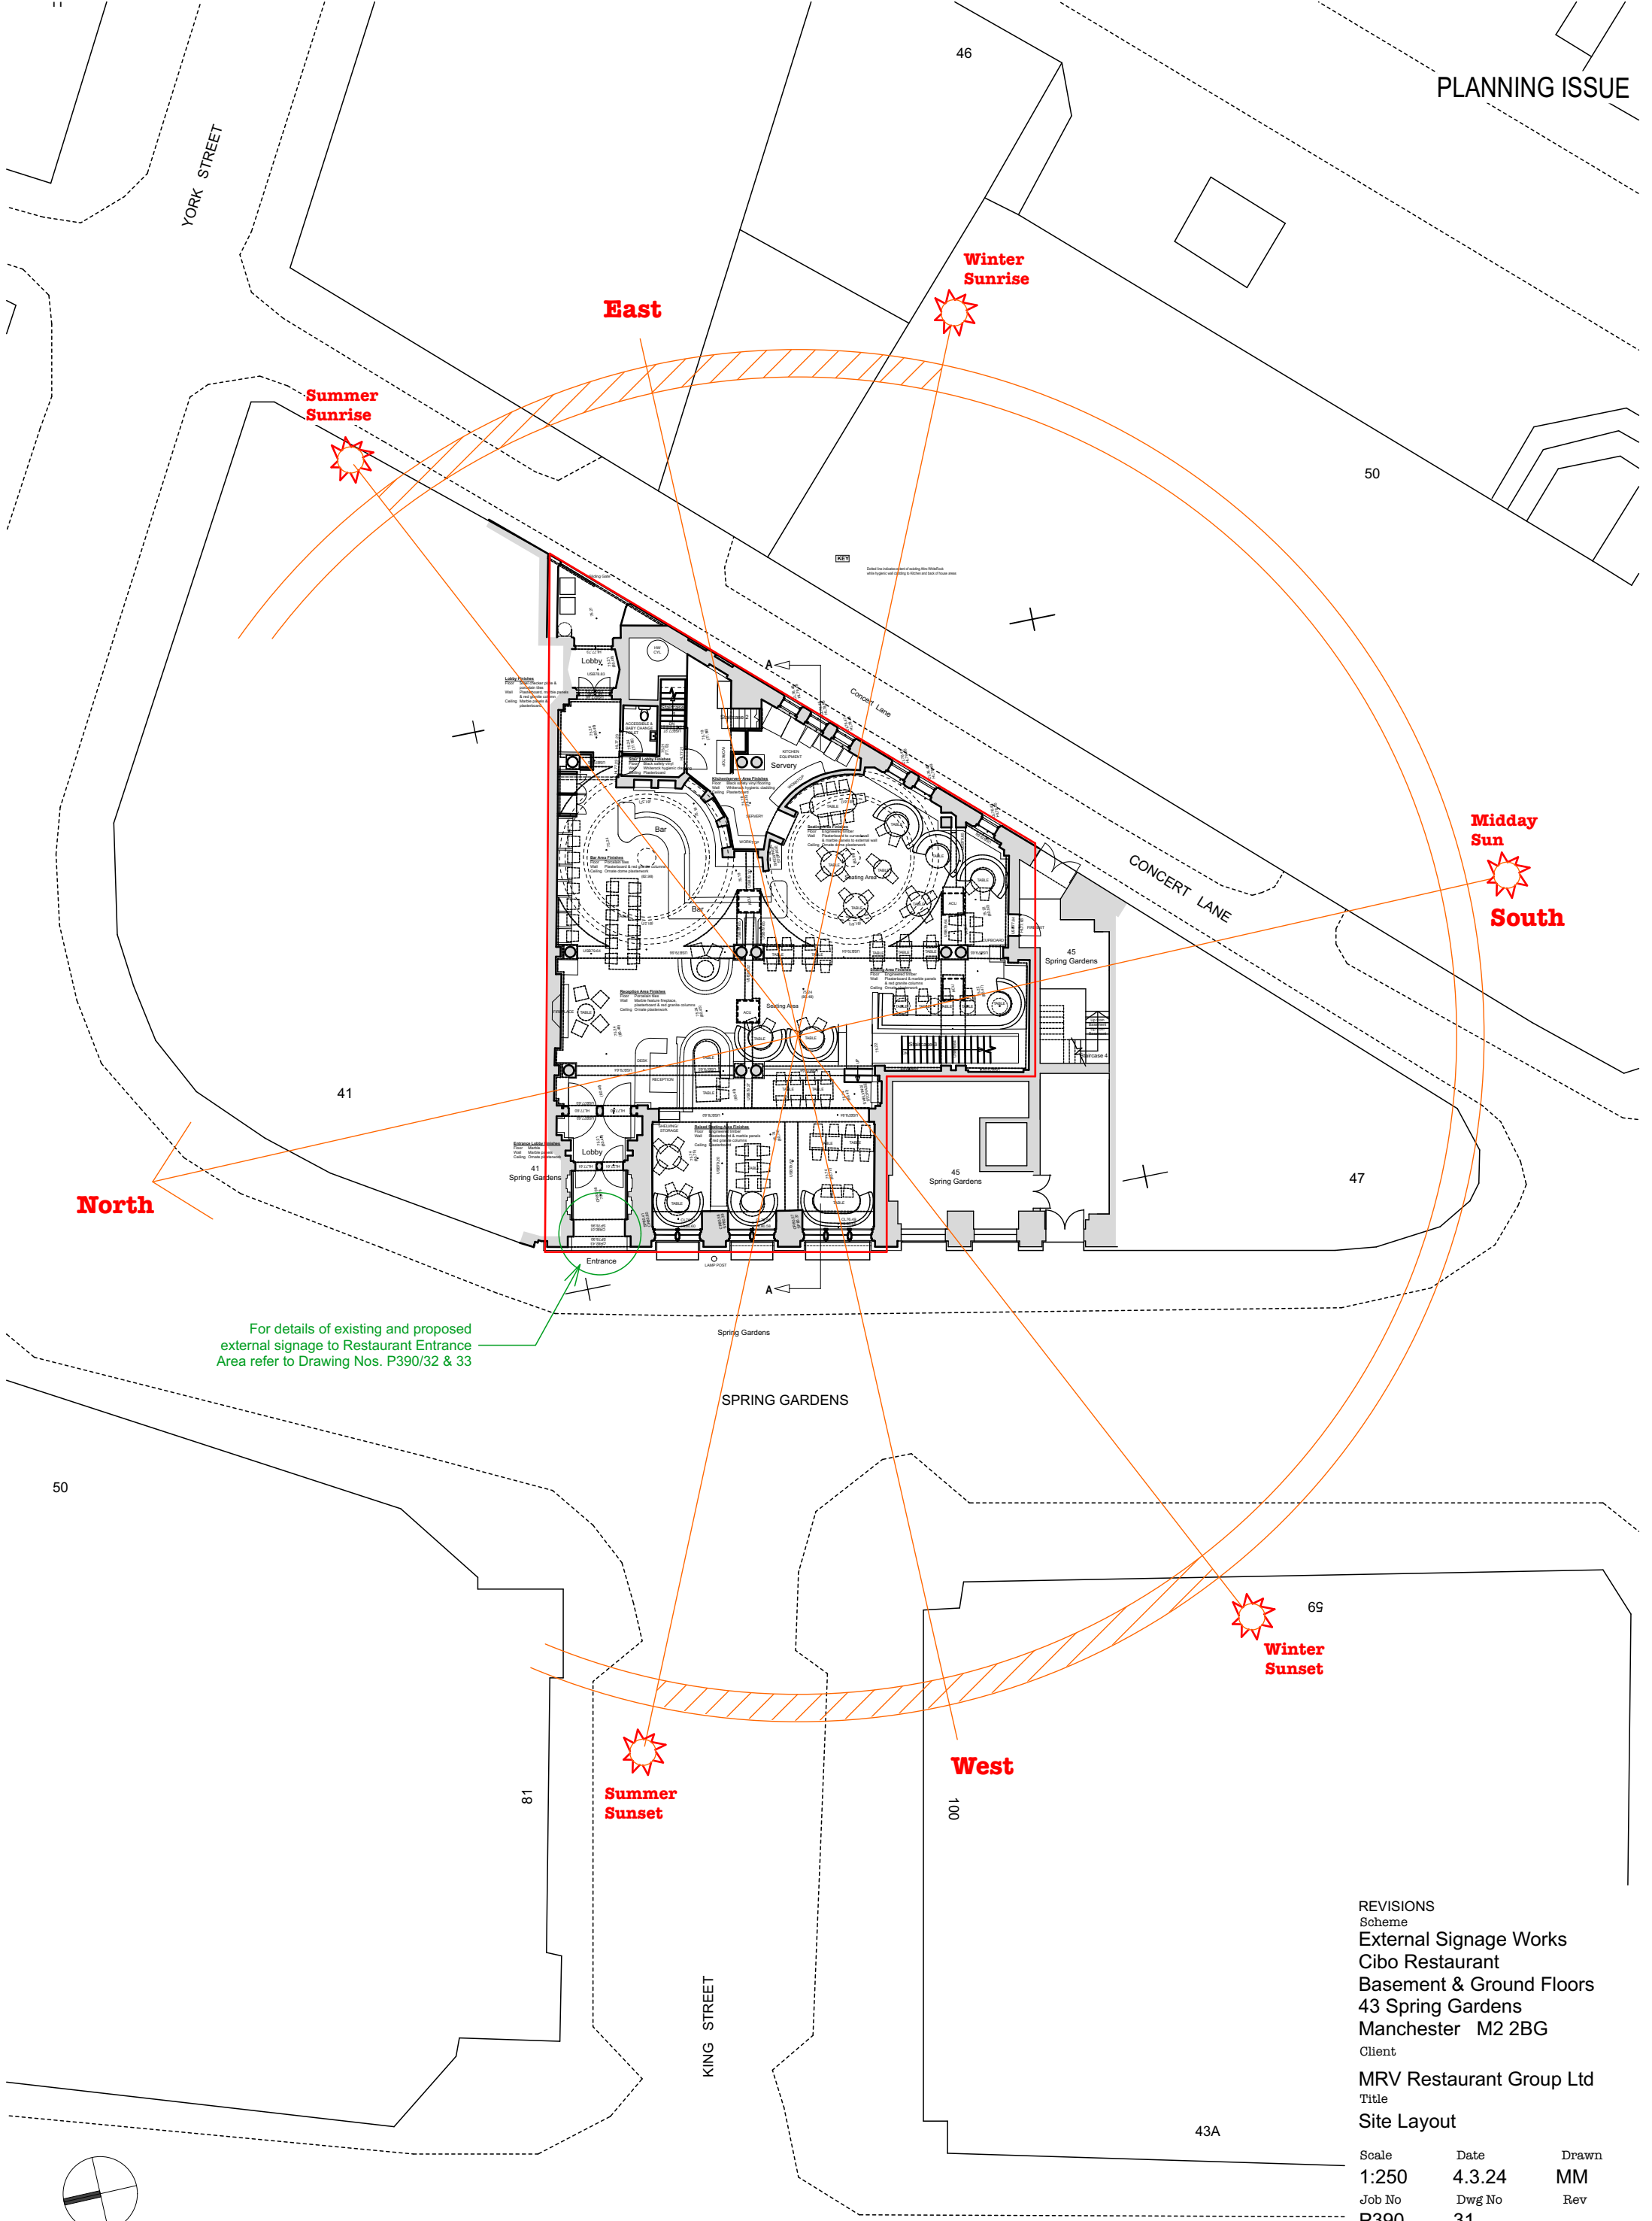

REVISIONS
Scheme
External Signage Works
Cibo Restaurant
Basement & Ground Floors
43 Spring Gardens
Manchester M2 2BG
Client
MRV Restaurant Group Ltd
Title
Site Layout

Scale	Date	Drawn
1:250	4.3.24	MM
Job No	Dwg No	Rev
P390	31	

Mike Macpherson **Architects**
38 Reynard Road, Chorlton, Manchester M21 8DD

T: 0161 870 6129
E: mail@mikemacpherson-architects.co.uk
www.mikemacpherson-architects.co.uk