
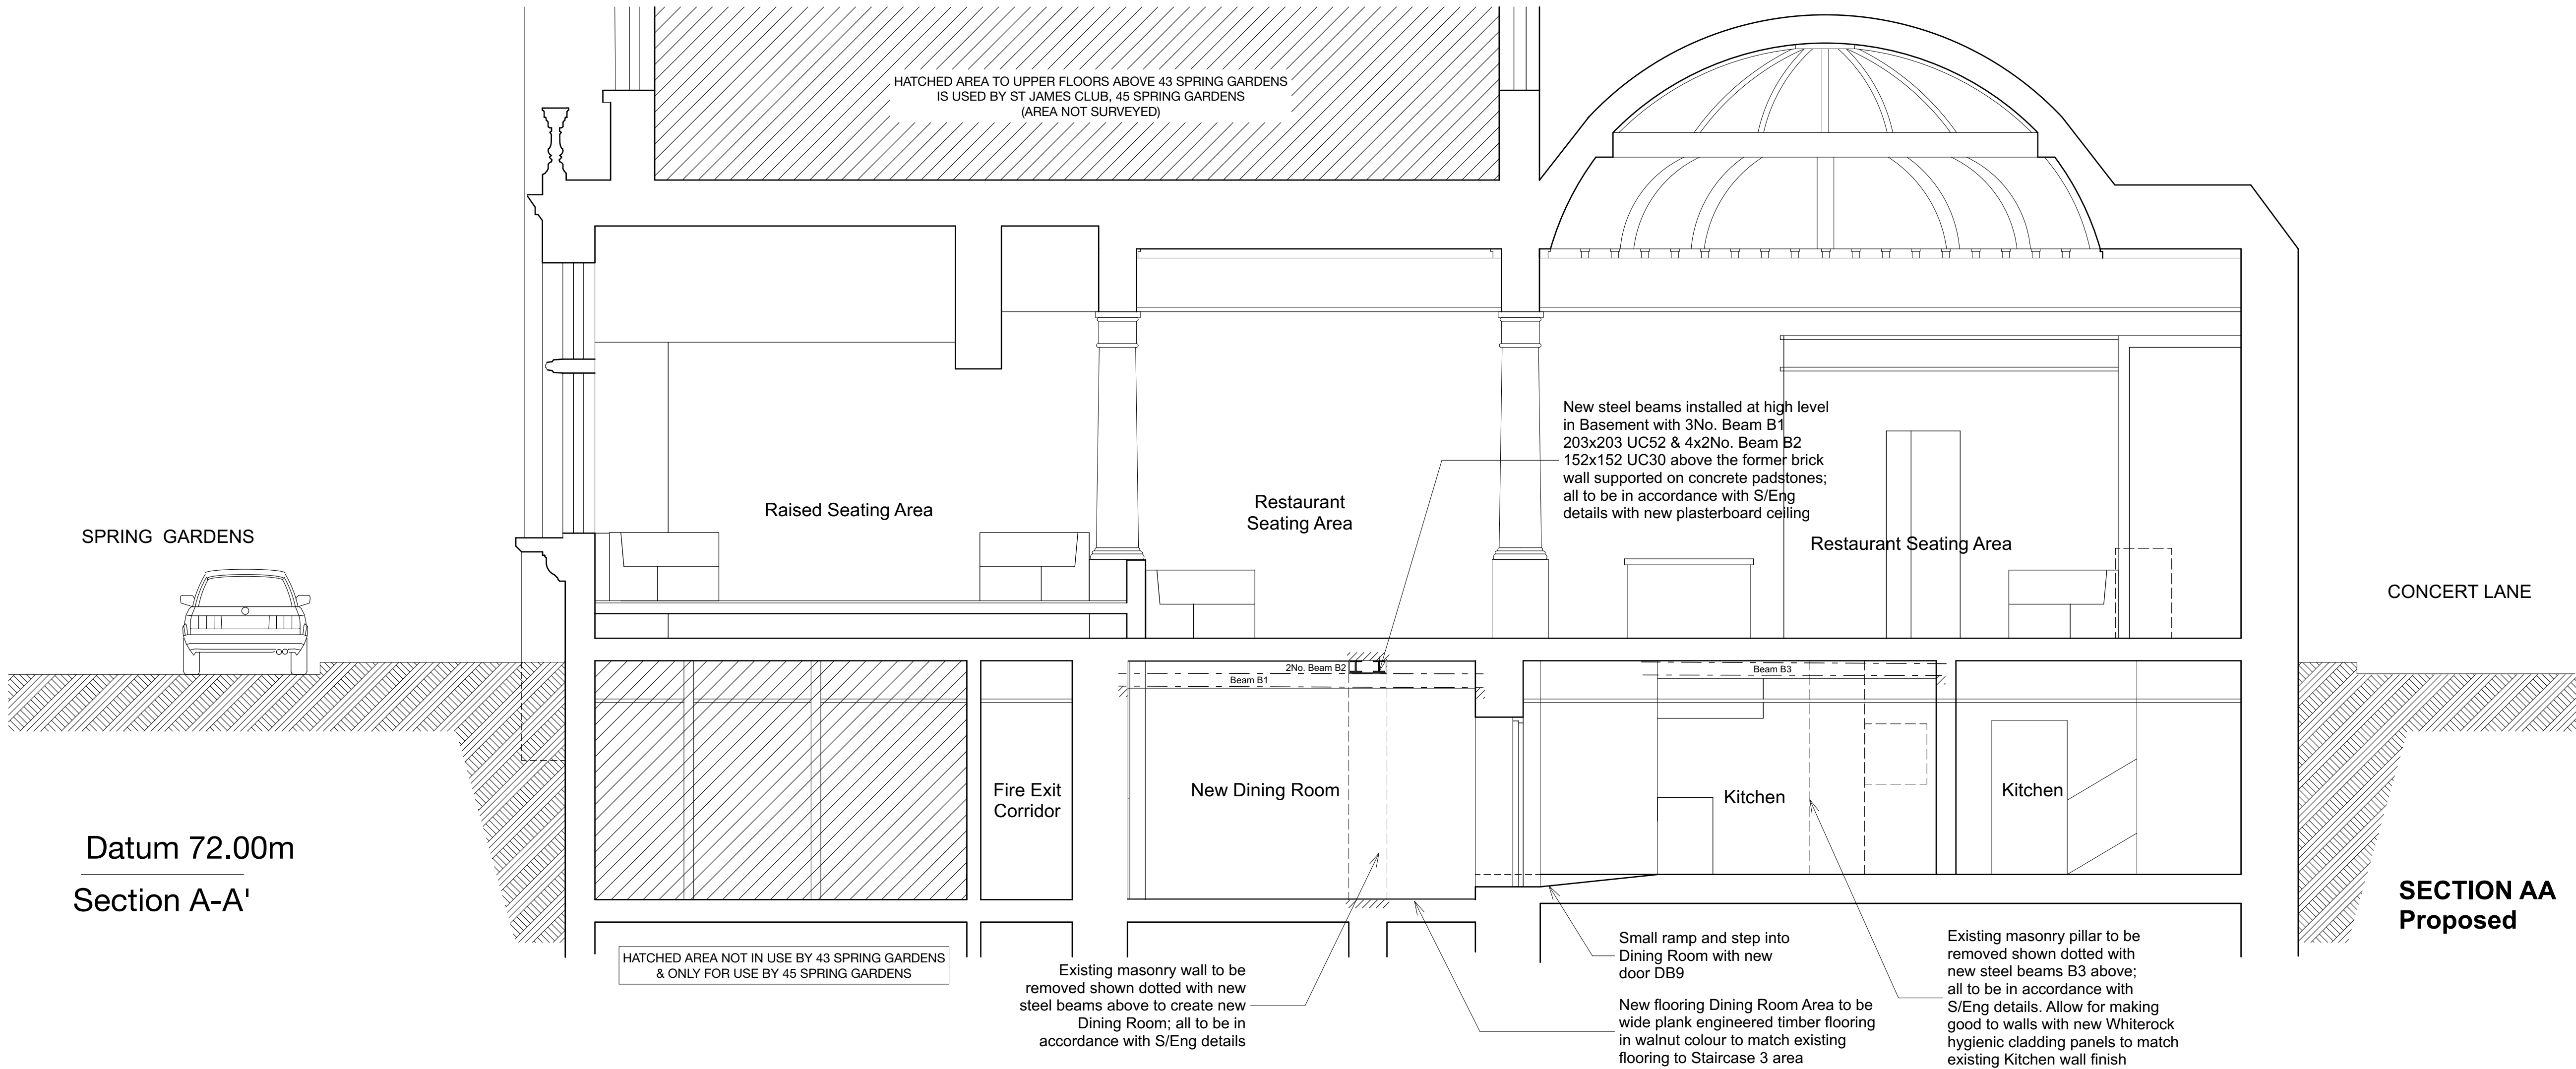


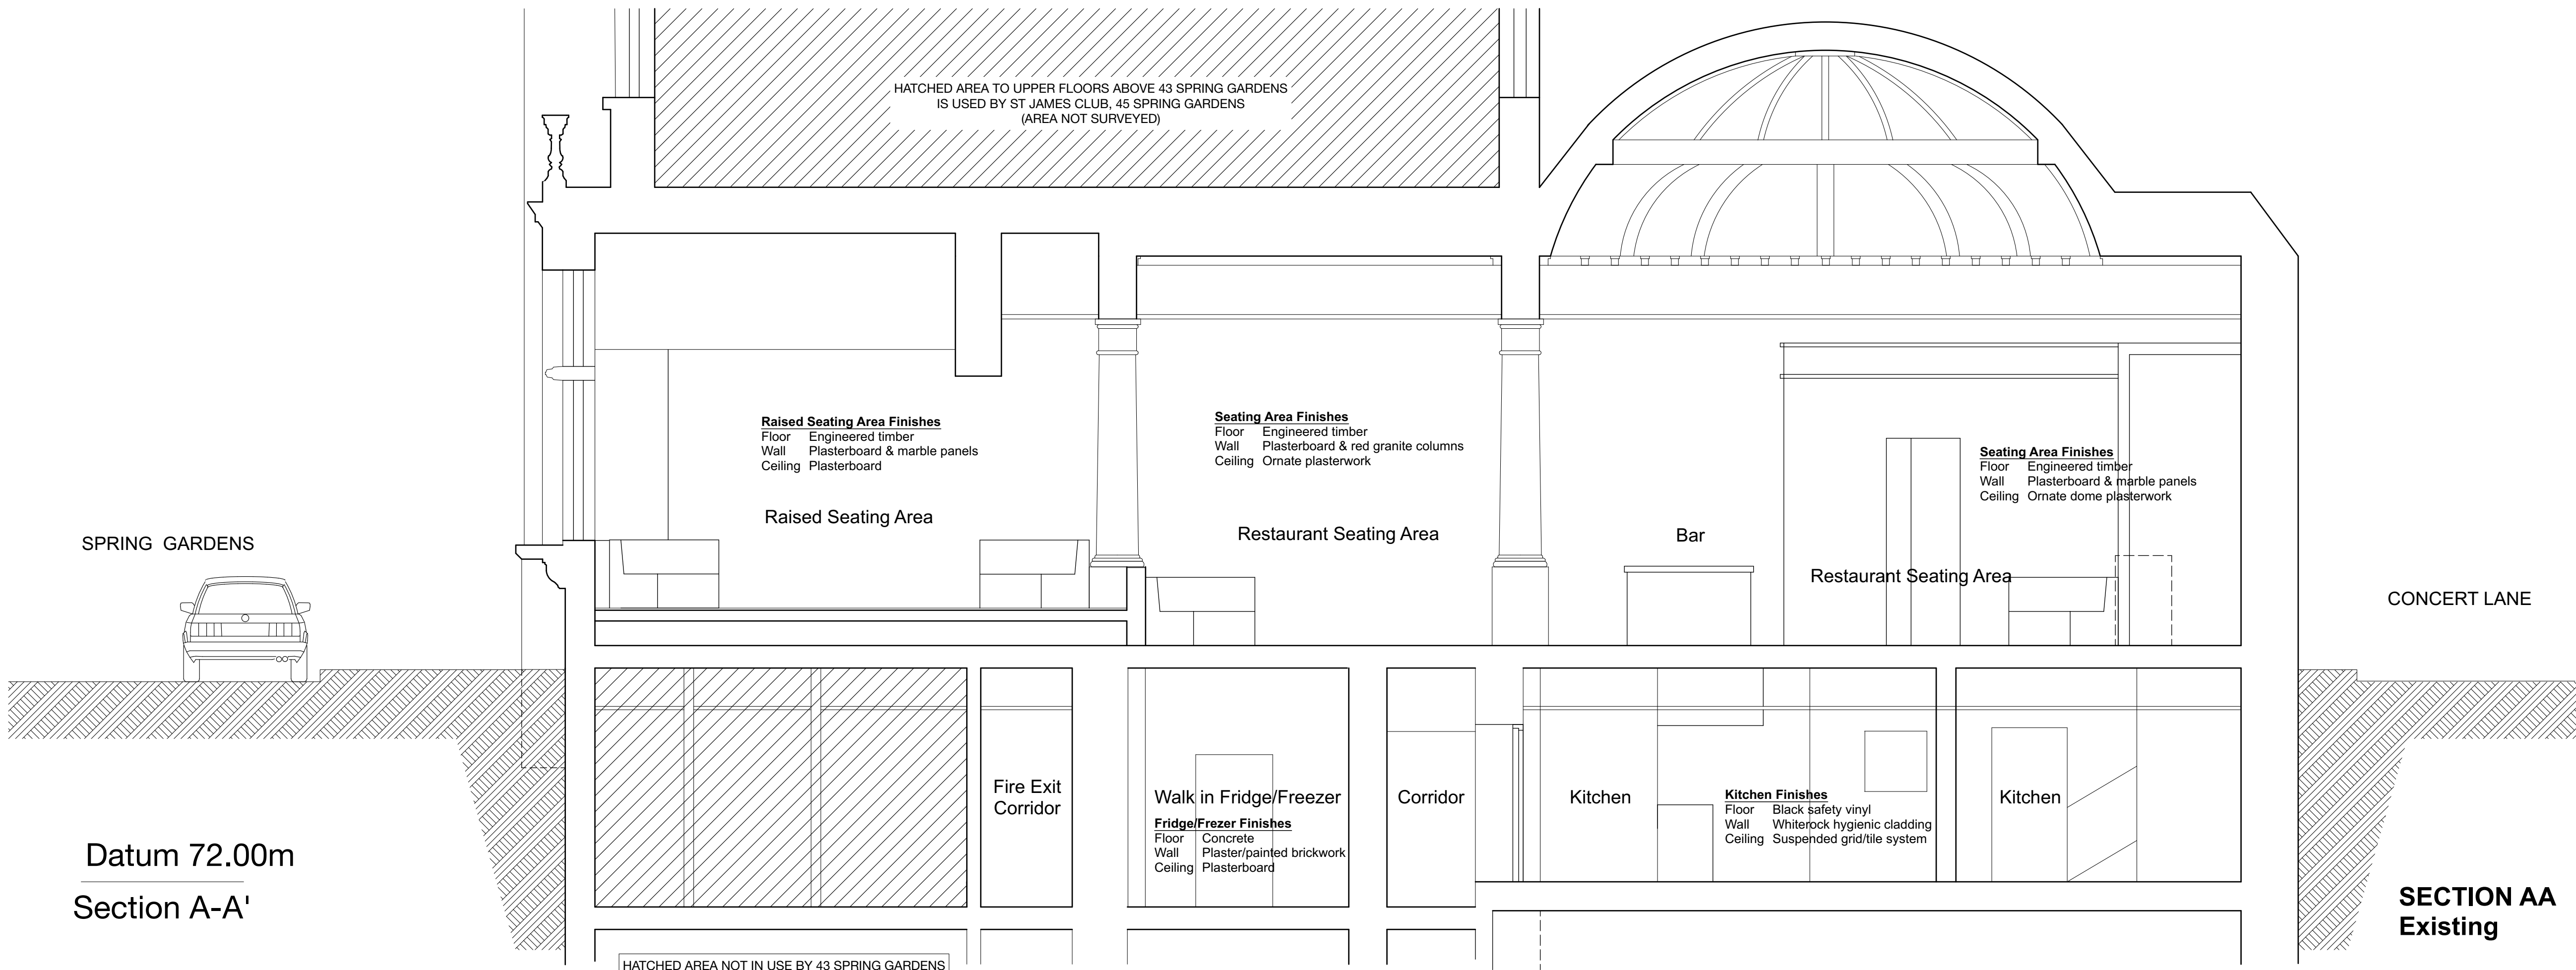

Notes

This drawing is the property of Mike Macpherson Architects and copyright is reserved by them. This drawing is not to be copied or disclosed by or to any unauthorised persons without the prior written consent of Mike Macpherson Architects.

Do not scale for construction purposes.
All dimensions are to be checked on site prior to construction, manufacture of any components and ordering of materials and equipment.

Any discrepancies are to be reported to the architect for clarification.

All materials and workmanship to be in accordance with the current British Standards and codes of practice.

PLANNING ISSUE

A. Existing section annotated with finishes			22.11.23
REVISIONS			
Scheme			
Fit Out & Alteration Works			
Cibo Restautant			
Basement & Ground Floors			
43 Spring Gardens			
Manchester M2 2BG			
Client			
MRV Restaurant Group Ltd			
Title			
Existing & Proposed Sections			
Scale	Date	Drawn	
1:50	8.11.23	MM	
Job No	Dwg No	Rev	
P390	07	A	