


- GENERAL NOTE:
1. UNDER NO CIRCUMSTANCES SHOULD DIMENSIONS BE SCALED FROM THIS DRAWING IF IN DOUBT ASK.
 2. THE DRAWINGS ARE TO BE READ IN CONJUNCTION WITH ALL OTHER RELEVANT DRAWINGS SPECIFICATION, ANY DISCREPANCIES, ERRORS OR OMISSIONS TO BE BROUGHT TO THE ATTENTION OF JGE ARCHITECTS.
 3. ALL DIMENSIONS ARE TO BE CHECKED PRIOR TO COMMENCEMENT.
 4. THIS DRAWING IS THE PROPERTY OF JGE ARCHITECTS AND MUST NOT BE COPIED OR REPRODUCED EITHER IN WHOLE OR IN PART WITHOUT WRITTEN PERMISSION.

Rev:	Description:	Date:
X	First Issue	18.11.22
A	Planning Amend.	19.08.23
B	Planning Sub.	11.12.23

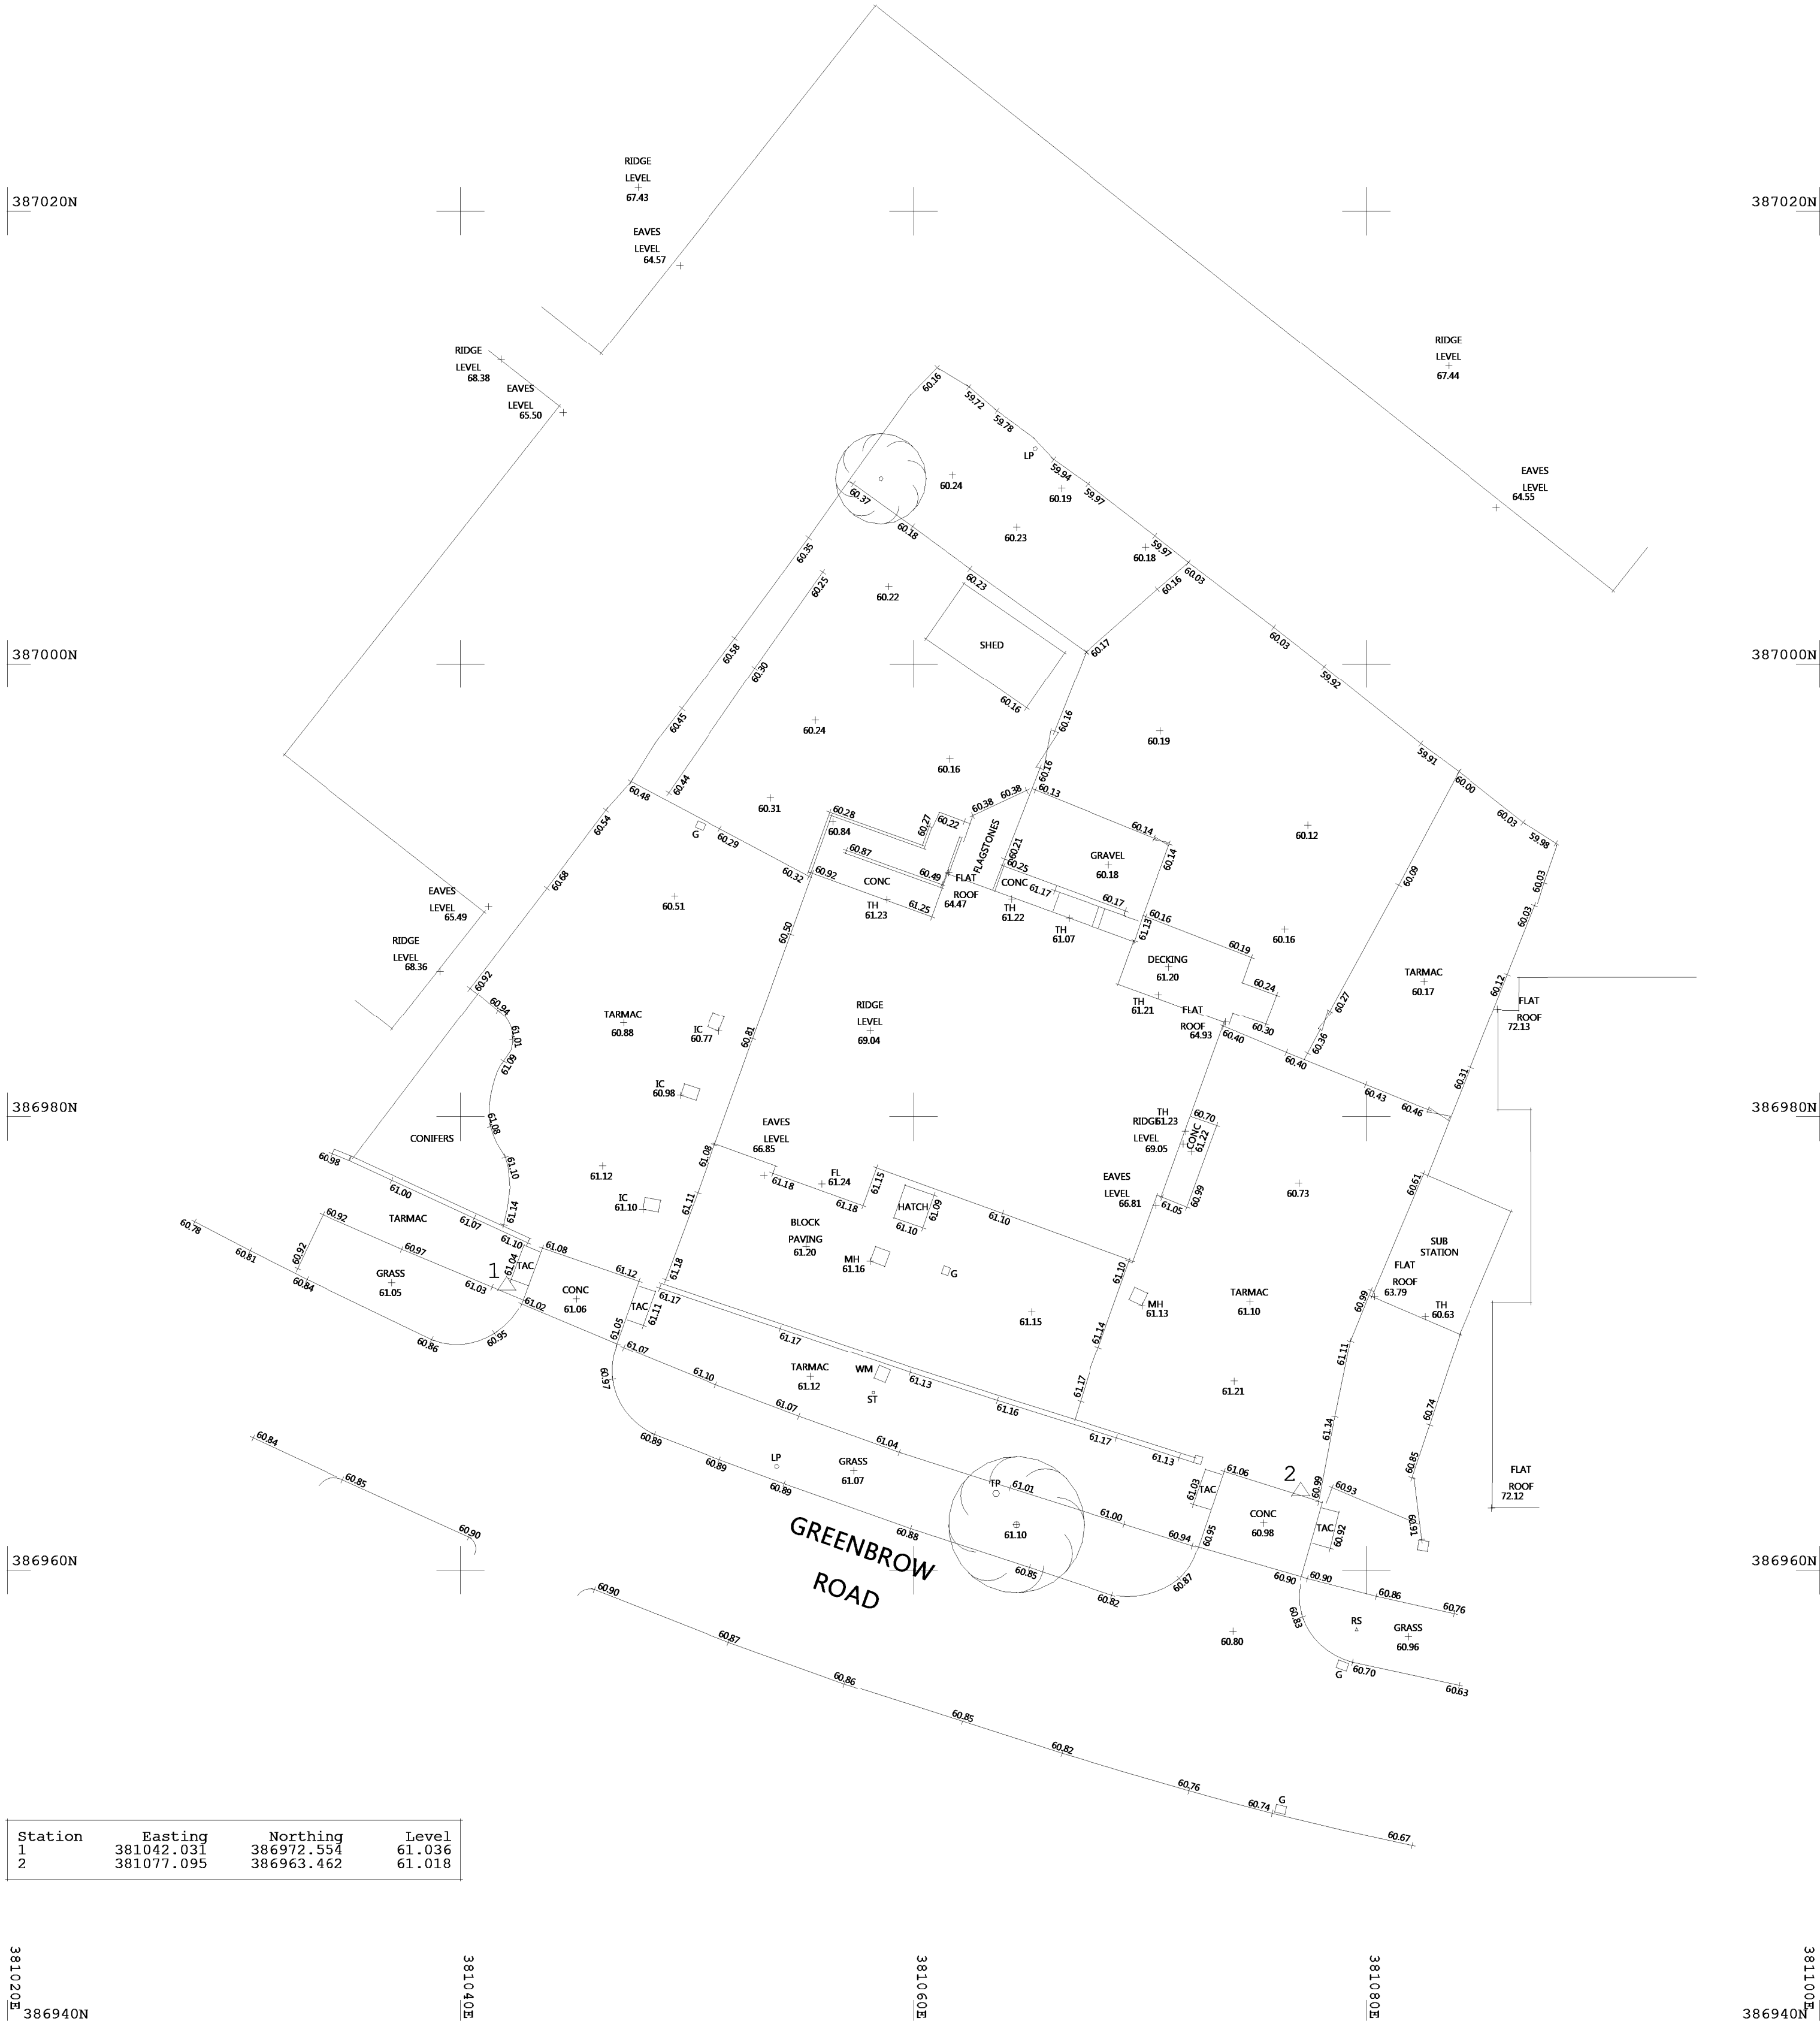

Existing - Topographical Survey

Scale: 1 : 200

Planning

Scheme Title:
Cleveir Clowns Nursery

Drawing Reference:
Existing Topographical Survey

Scale @ A1: **1 : 200**

Drawn by: **RAL**

Checked by: **MOH**

Project Number: **6380**

Drawing Number: **EX02**

Revision: **B**



Soughton House
2 Nicholas Street Mews
Cheshire
Cheshire
CH1 2NS

T: 01244 820 984 / 01824 562012
E: admin@d2architects.co.uk
W: www.d2architects.co.uk