



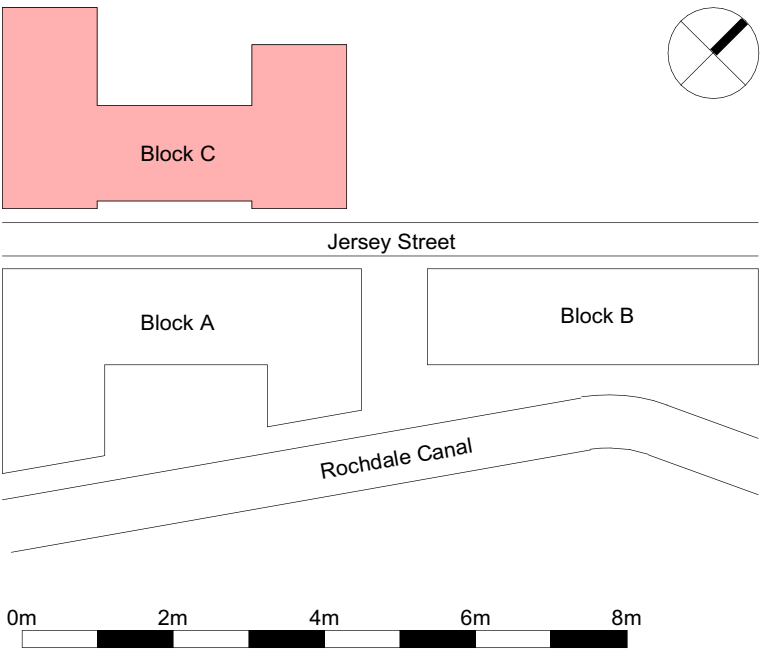

KEY:
Planning Development Boundary

Please Note: For all site boundary treatments refer to Landscape Architects Secification

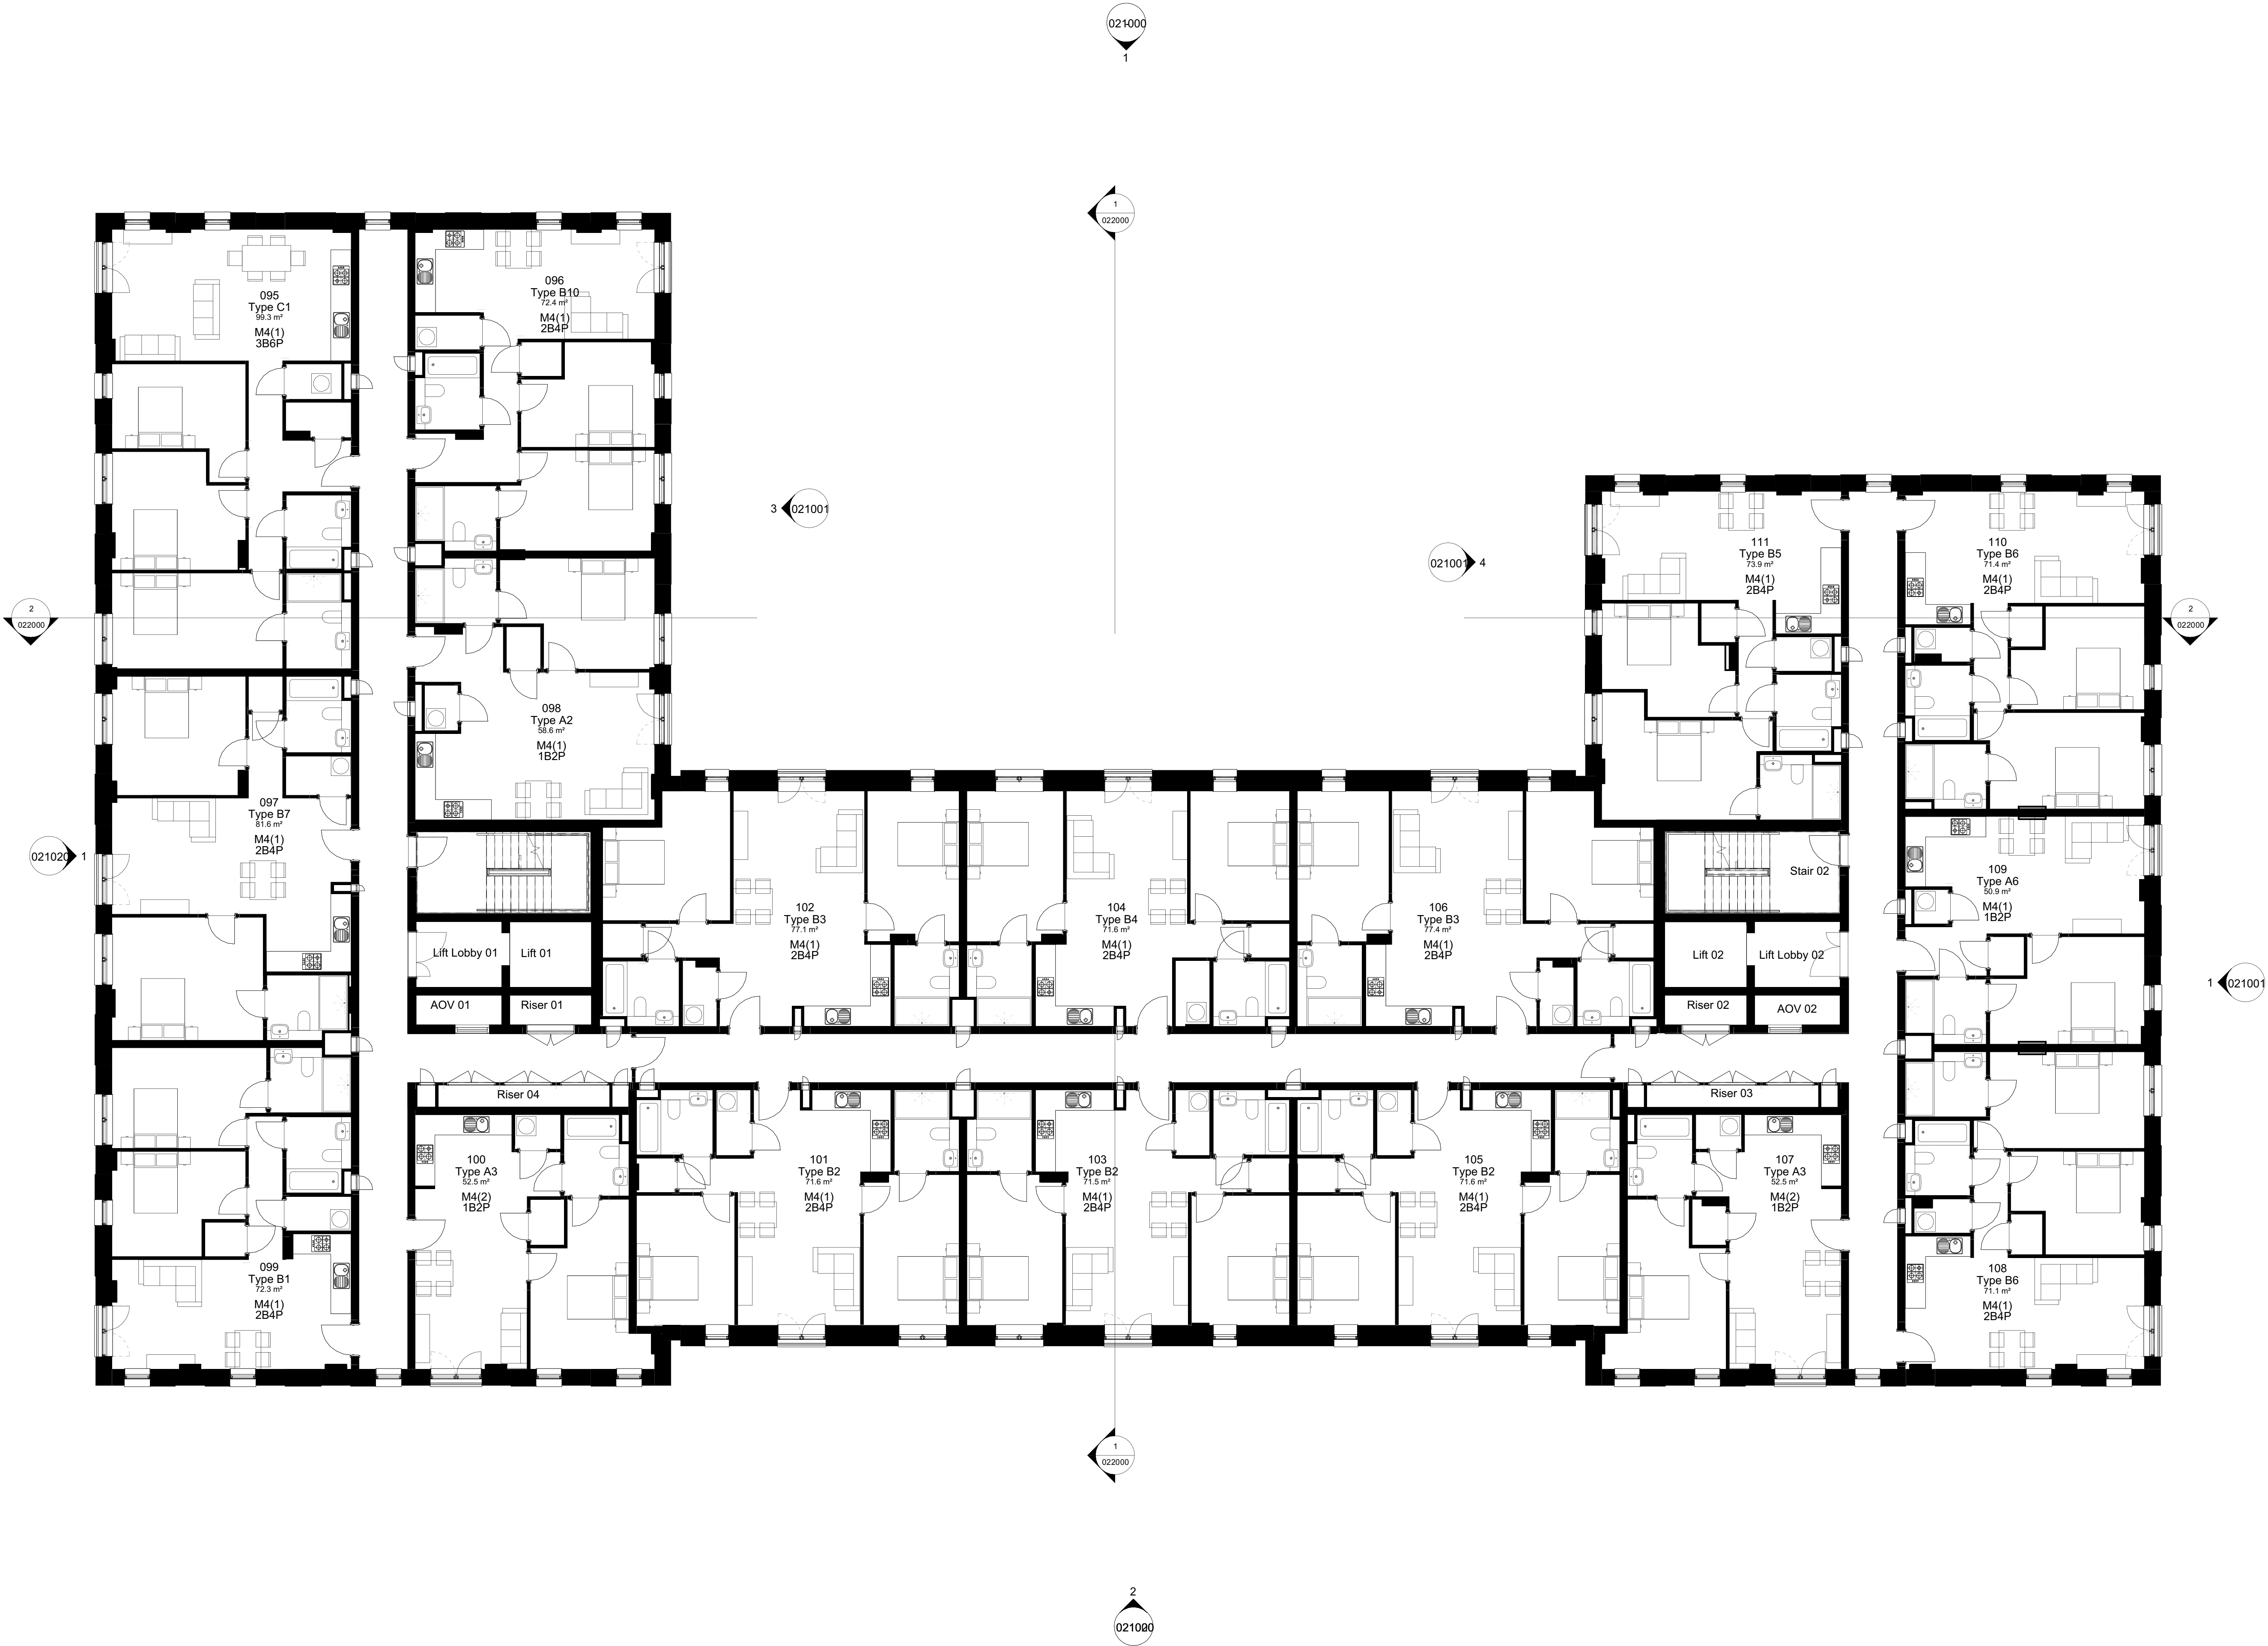

Rev	Date	Description
P02	09/02/24	Minor updates following comments from MDC and Buttriss. Revisions not clouded for clarity in planning submission

Dwn	Ckd
JA	SC

Drawn	CR
Checked	JA
Date	15/01/24
Scale @ A1	1 : 100

JERSEY STREET, ANCOATS
6th Floor - Proposed

Project	Origin	Volume	Level	Type	Role	Number
EYJW -PRP - BC -	06 -	DR -	A -	020006		
Revision	Status					
P02 -	Planning Issue -					