


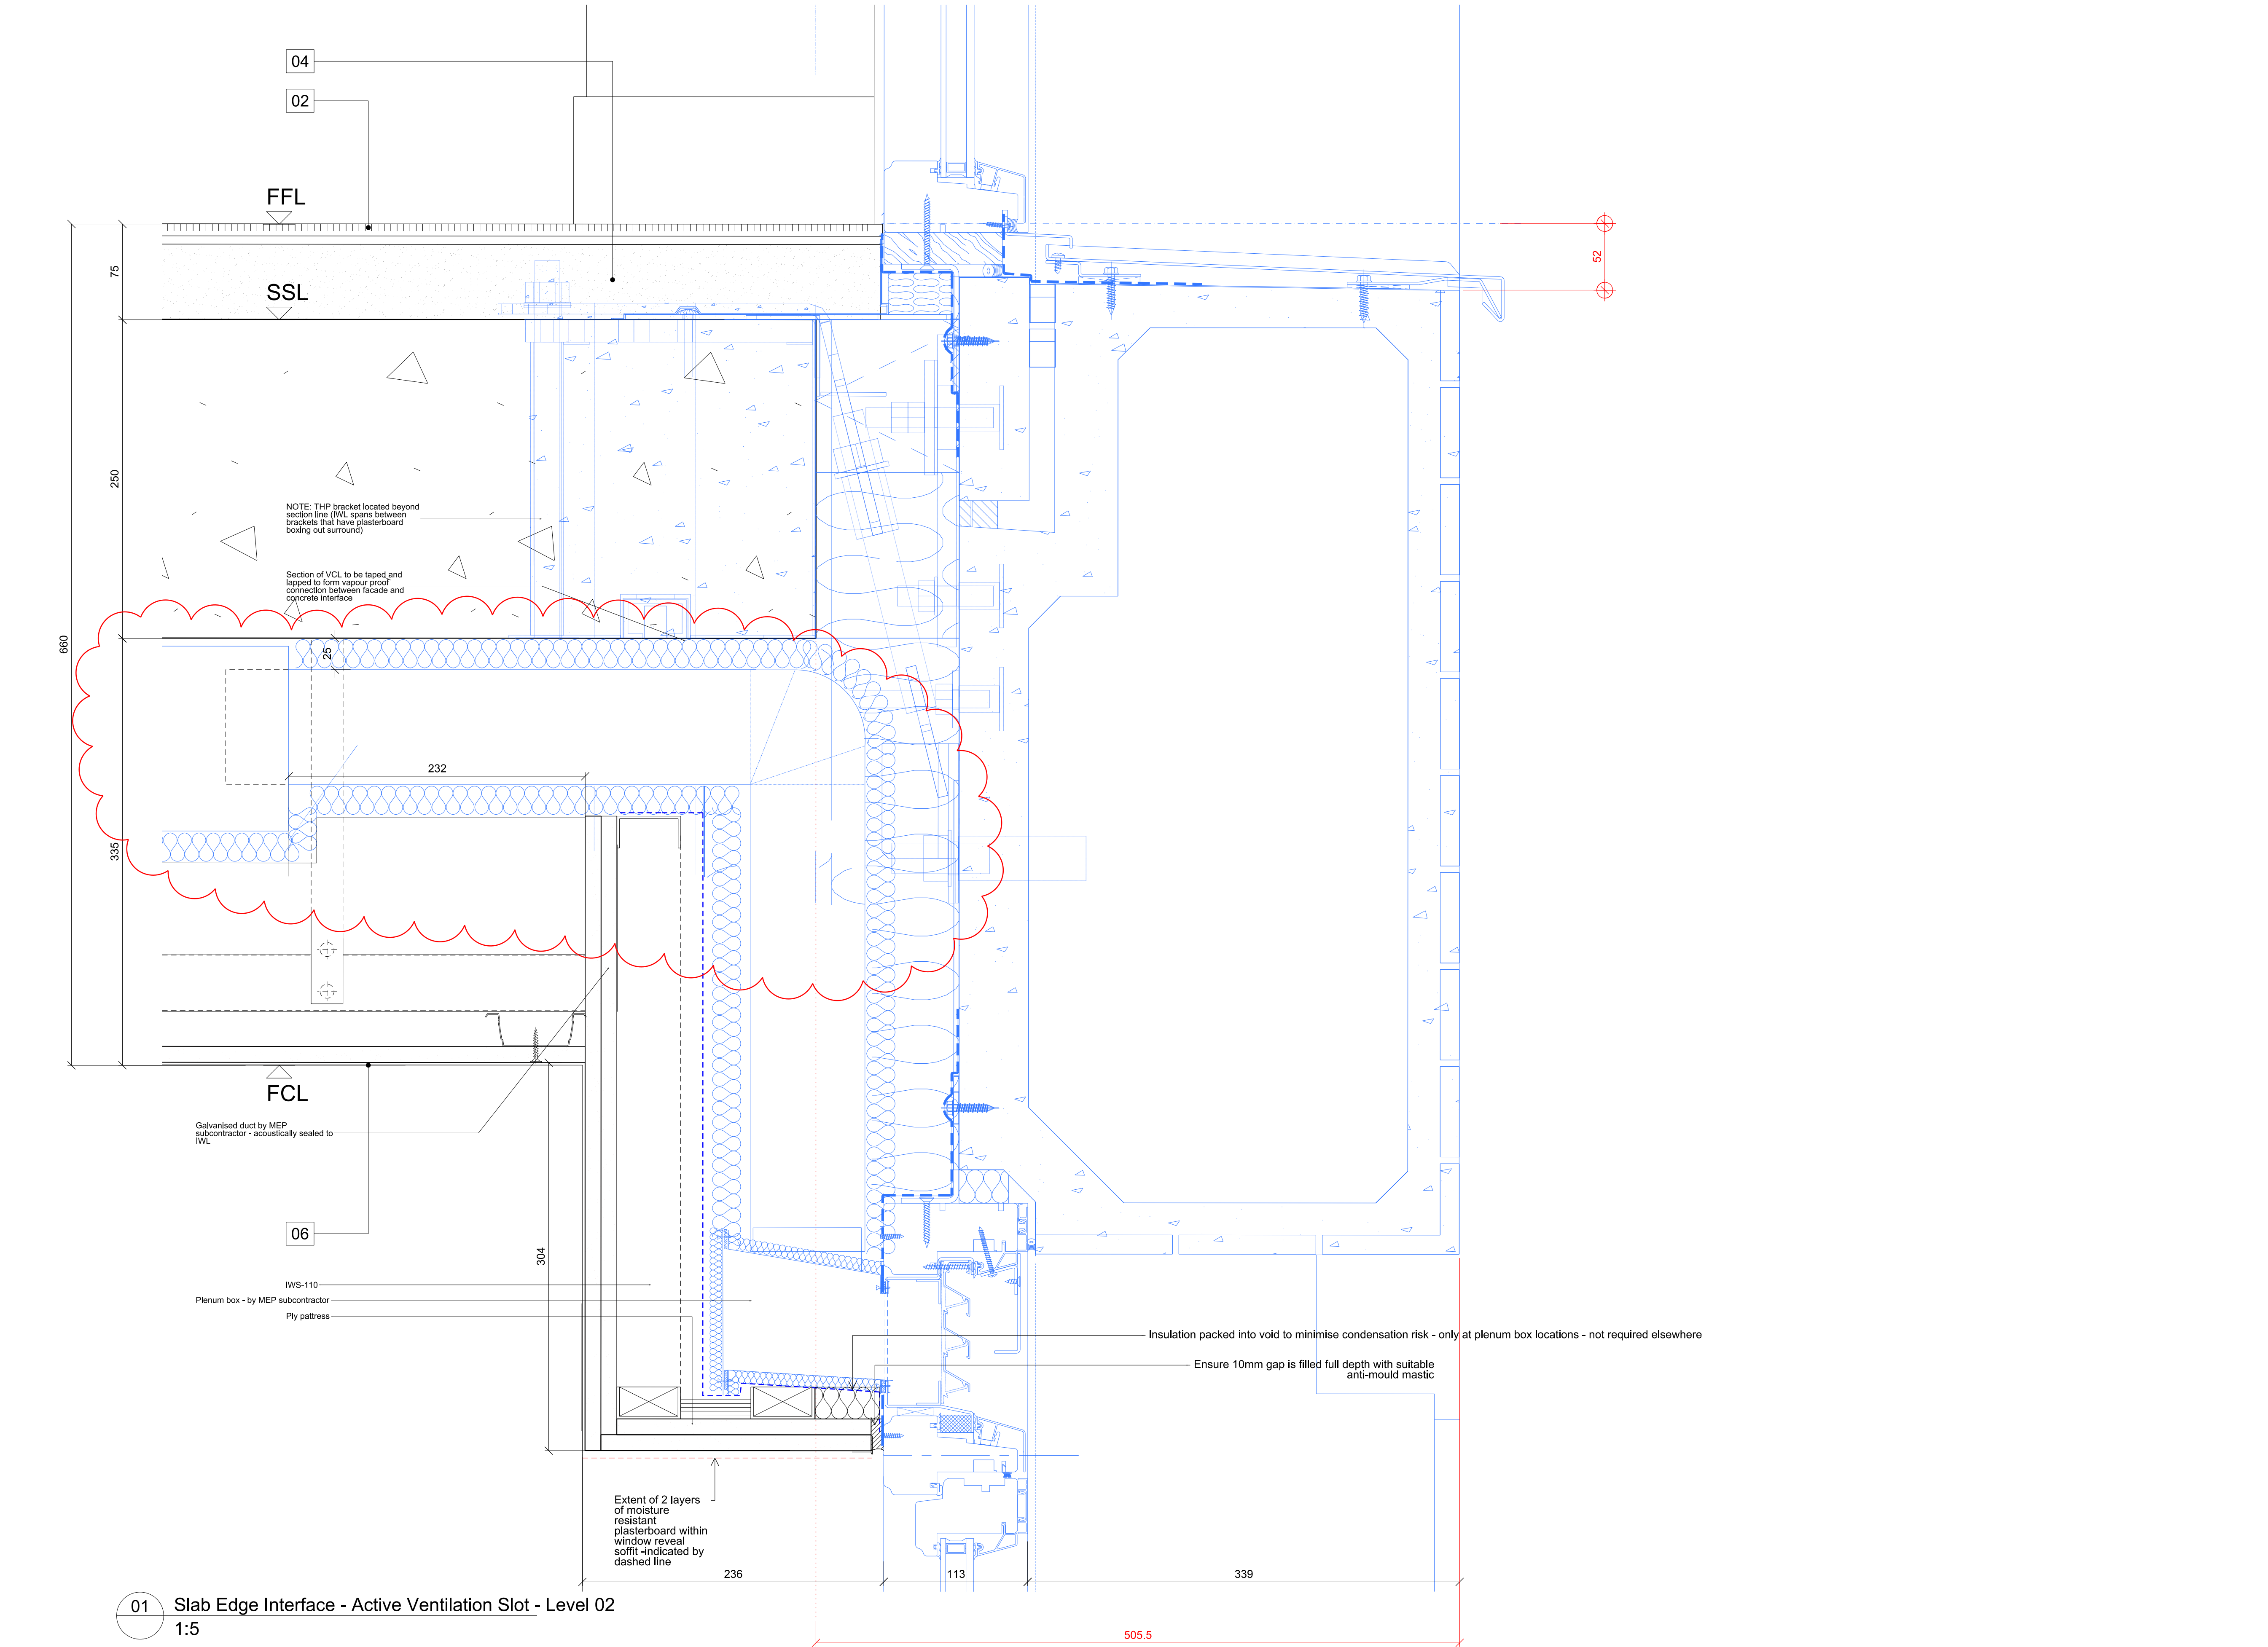

Facade Subcontractor scope (Nordan / THP) shown in blue

Please refer to the following THP / Nordan drawings for construction status facade information:

Nordan Drawings:
252194-NOR-31-BX-LXX-DEL-X-0000 series for location elevations

252194-NOR-31-SW-LXX-DEL-X-1000 series for window types

252194-NOR-31-SW-LXX-DEL-X-2000 series for window details

THP Drawings:
16116-(01)-000 series for B1 plans

16116-(02)-000 series for B1 elevations

16116-(03)-000 series for B1 sections

16116-(01)-200 series for B2 plans

16116-(02)-200 series for B2 elevations

16116-(03)-200 series for B2 sections

16116-(01)-300 series for B3 plans

16116-(02)-300 series for B3 elevations

16116-(03)-300 series for B3 sections

16116-(05)-000 series for typical fixing details

16116-(06)-101 / 102 Typical Bay Drawings

Specific Drgs related to this detail include:

THP Drawings:
16116-(05)-905

Nordan Drawings:
252194-NOR-31-BX-LXX-DEL-X-2000/2004

MATERIAL KEY

01	FLS-121 Vinyl flooring
02	FLS-421 Sheet carpeting with underlay
03	INS-103 Void former insulation
04	SCR-111 Bonded screed
05	Regupol layer
06	CLG-101 Plasterboard ceiling
07	IWS-109 Internal Wall Lining
08	IWS-110 Internal Wall Lining

MANCHESTER
Riverside, 4 Commercial St
Manchester M15 4BQ
+44 (0)161 835 2345
www.simpsonhaugh.com

LONDON
5-8 Roberts Place
London EC1R 9BQ
+44 (0)20 7549 4000
mail@simpsonhaugh.com