


KEY

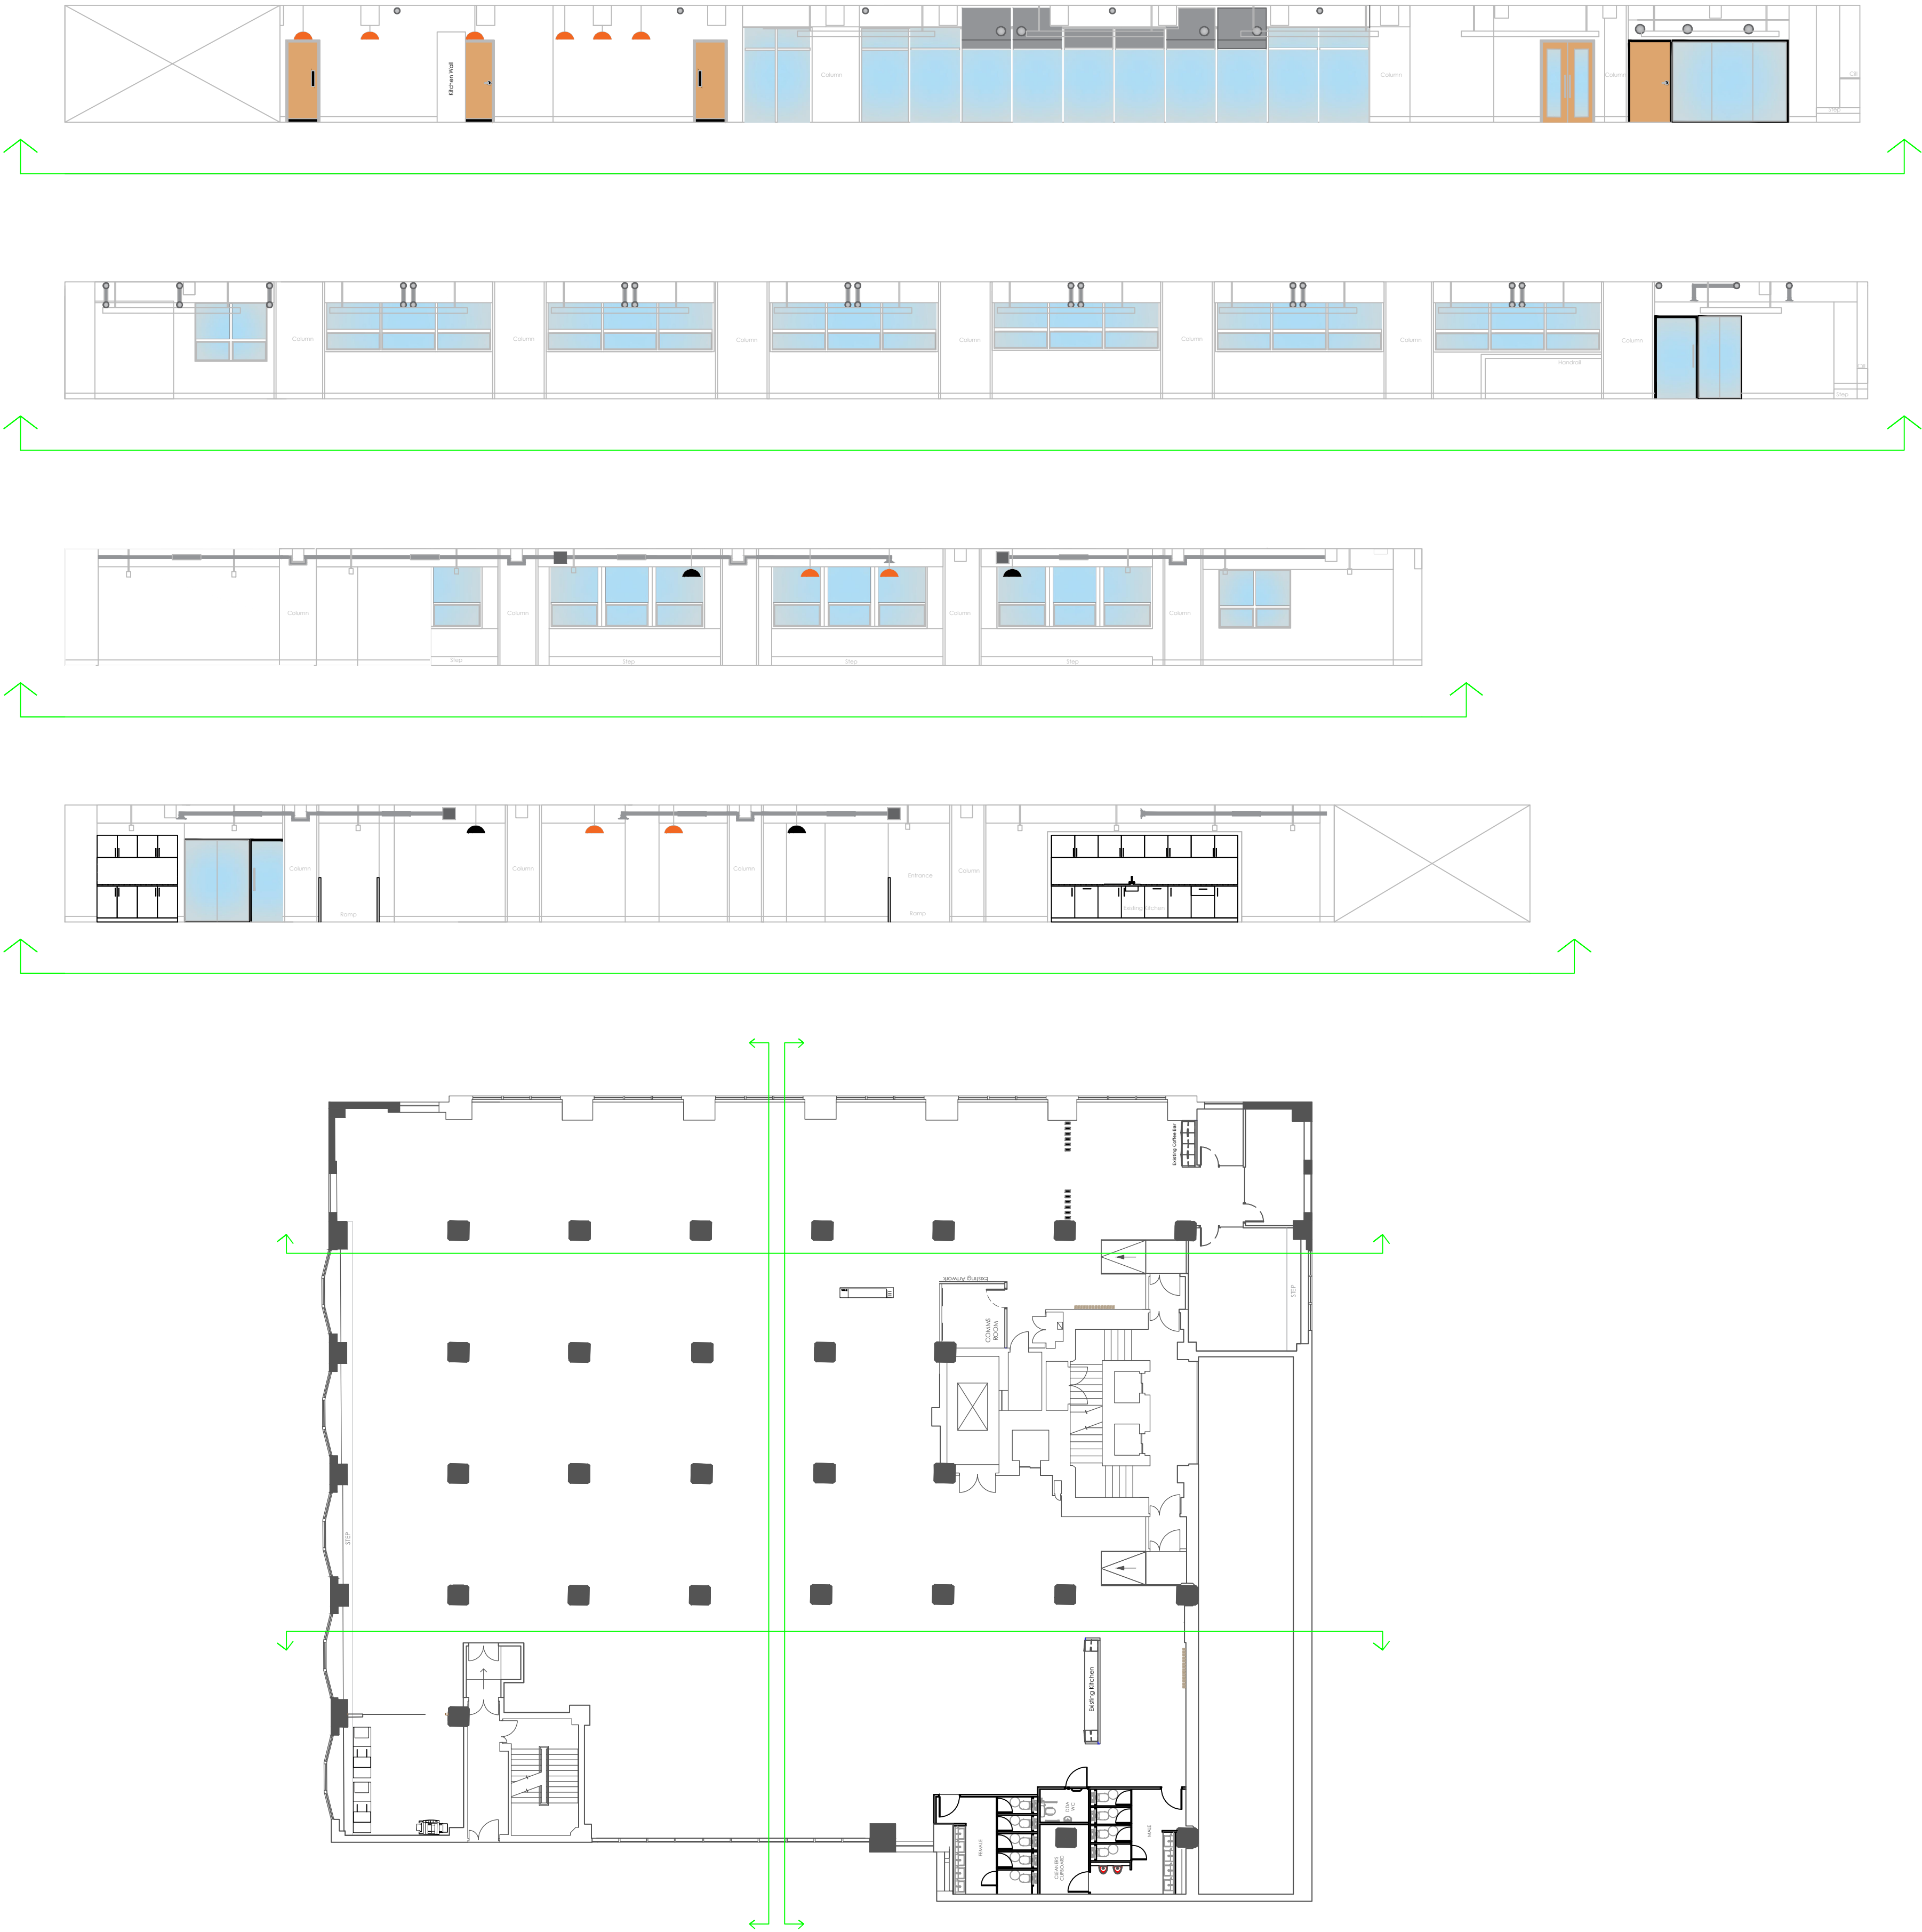

CONSTRUCTION

07.11.23
Issue Date

EH
Drawn By

OPUS⁴
HAPPY SPACES - HAPPY PEOPLE

The Bank Building , 11 Melbourne Street
Stalybridge, Cheshire - SK15 2JE

T : 0161 402 3340
W: www.opus-4.com
E: hello@opus-4.com

Client Name
Slater and Gordon

Floor Number
First Floor

Client Address
Lee House
The Total Buildings
56 Oxford Street
M1 6EU

Drawing Title:
EXISTING ELEVATIONS

Drawn By:
SRH

Scale:
1.100@ A1

Drawing No
D11 608 014 017 A

Revision