

CDM RESIDUAL RISK INFORMATION (HASBOD)


In addition to the hazards / risks normally associated with the types of work detailed on this drawing, note the following:-

CONSTRUCTION

MAINTENANCE / CLEANING

DEMOLITION / DECOMMISSIONING

It is assumed that all works will be carried out by a competent contractor working, where appropriate, to and approved method statement.

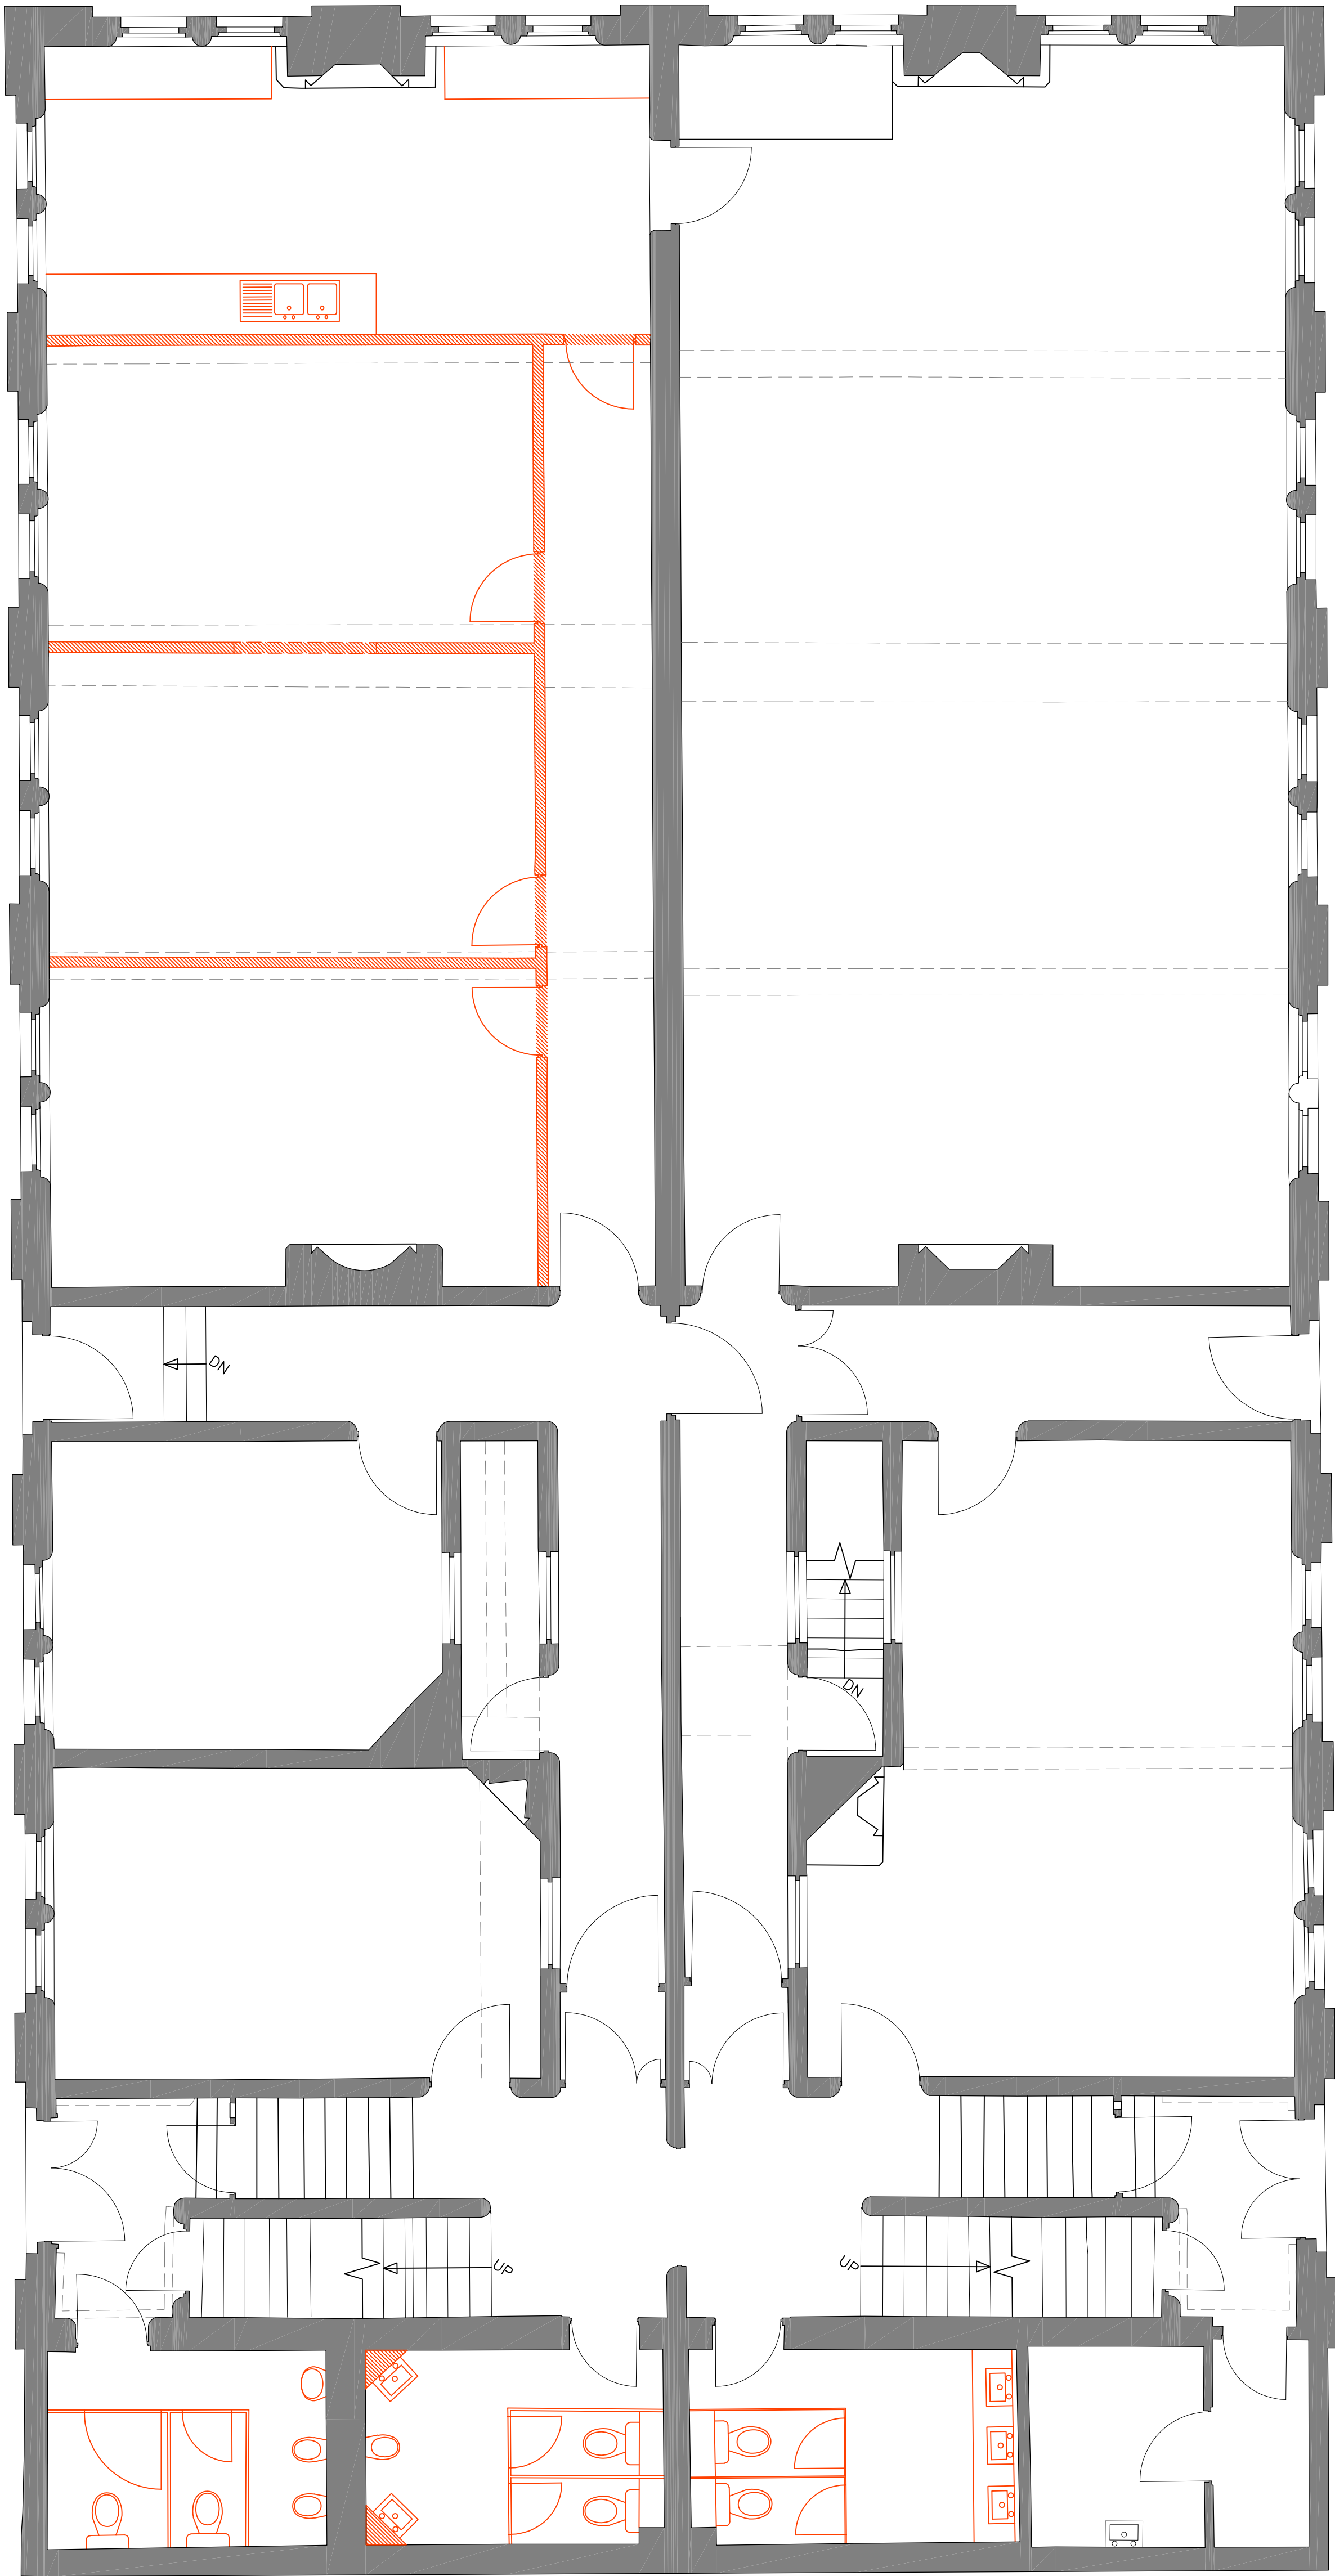

Indication for demolition

Equator
Shap Street
The Ragged School

Ground Floor Level
Demolition Plan

Drawn	Date	Checked	Scale
MT	10/05/23	LS	1:50 @ A1

FDG
fairhursts design group

Job No.	Drawing No.	Revision
7735	06-101	-