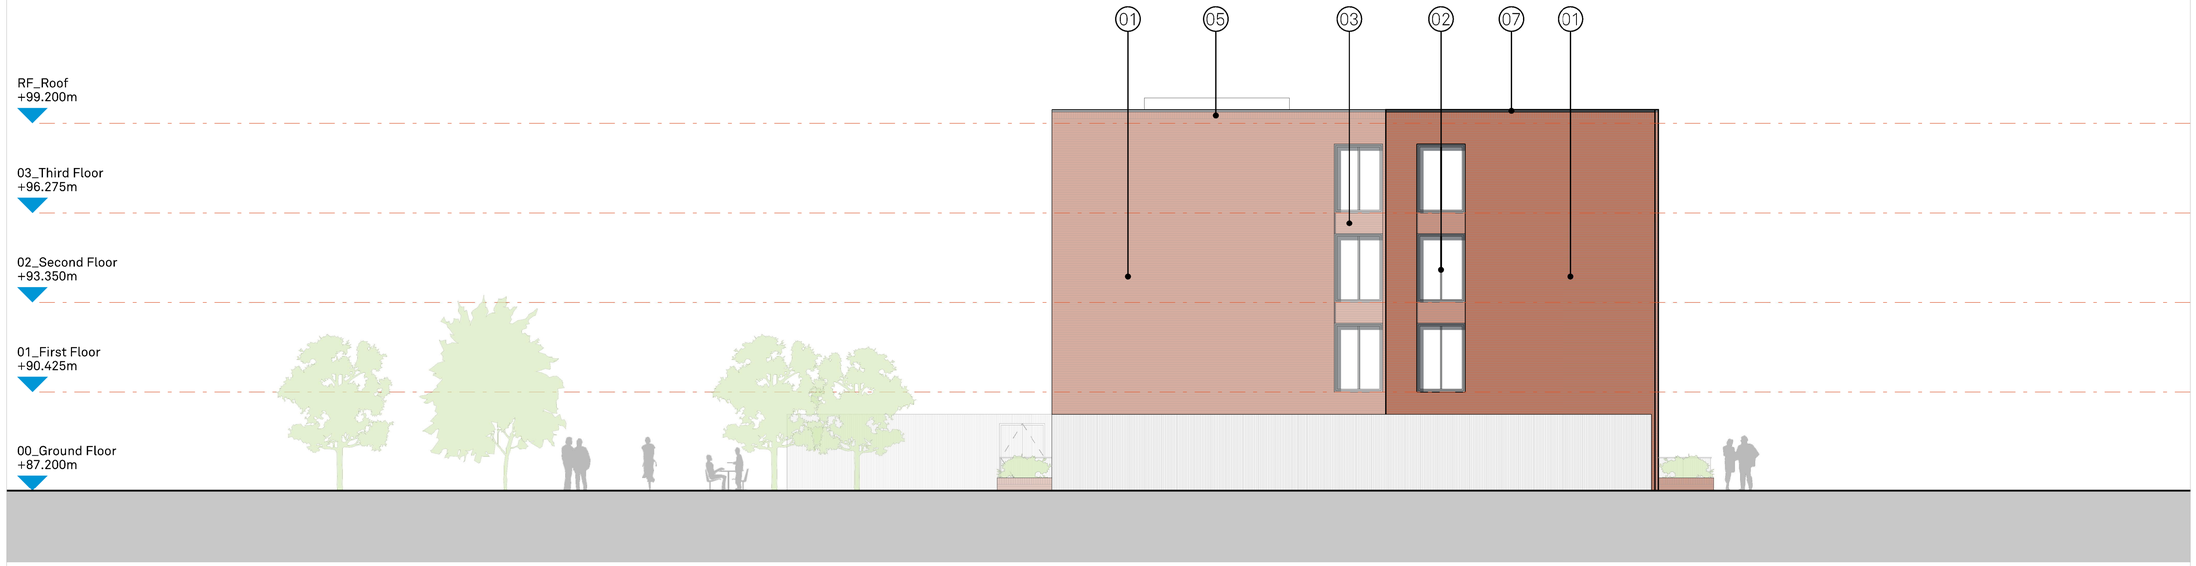

Notes

This document is © Falconer Chester Hall Limited.
All drawing measurements shall not be obtained by scaling. Any discrepancies on this document to be immediately reported to the Architect. Verify all dimensions and levels prior to construction. This Document shall be read in conjunction with related documents, specifications and associated models.

0 1 2 3 4 5 6 7 8

KEY PLAN - 1:1000

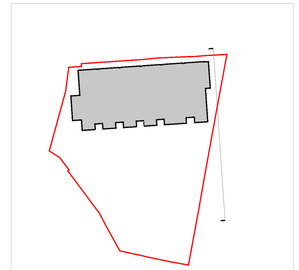

MATERIAL KEY:

01. RED MULTI BRICKWORK - STRETCHER BOND
02. UPVC WINDOWS
03. RECESSED RED MULTI BRICKWORK - STRETCHER BOND
04. UPVC GLAZED DOOR
05. RED MULTI BRICKWORK - SOLDIER COURSE
06. METAL BALUSTRADE
07. ROOF CAPPING
08. LOUVRED DOOR

Rev:	Date:	By:	Chk By:	Rev Note:
P02	19.04.23	AM	MG	Minor amendments.
P01	15.02.23	AM	MG	First Issue

FALCONER CHESTER HALL

FCH

London | Liverpool | Manchester | www.fcharchitects.com | +44(0)151 243 5800

Project Title
Kenyon Lane, Moston
Client
Adelphi (Kenyon Lane) Developments Ltd
Drawing Title
Proposed Elevation 02
Drawing No.
P19008-FCH-XX-XX-DR-A-1401
Rev
P02

Status	Issue suitable for:	Date	Drawn By
S2	Information	04.01.23	AM
Job No.	**Drawing Stage**	**Scale**	**Checked By**
P19-008	Planning	1:100 @ A1	MG