



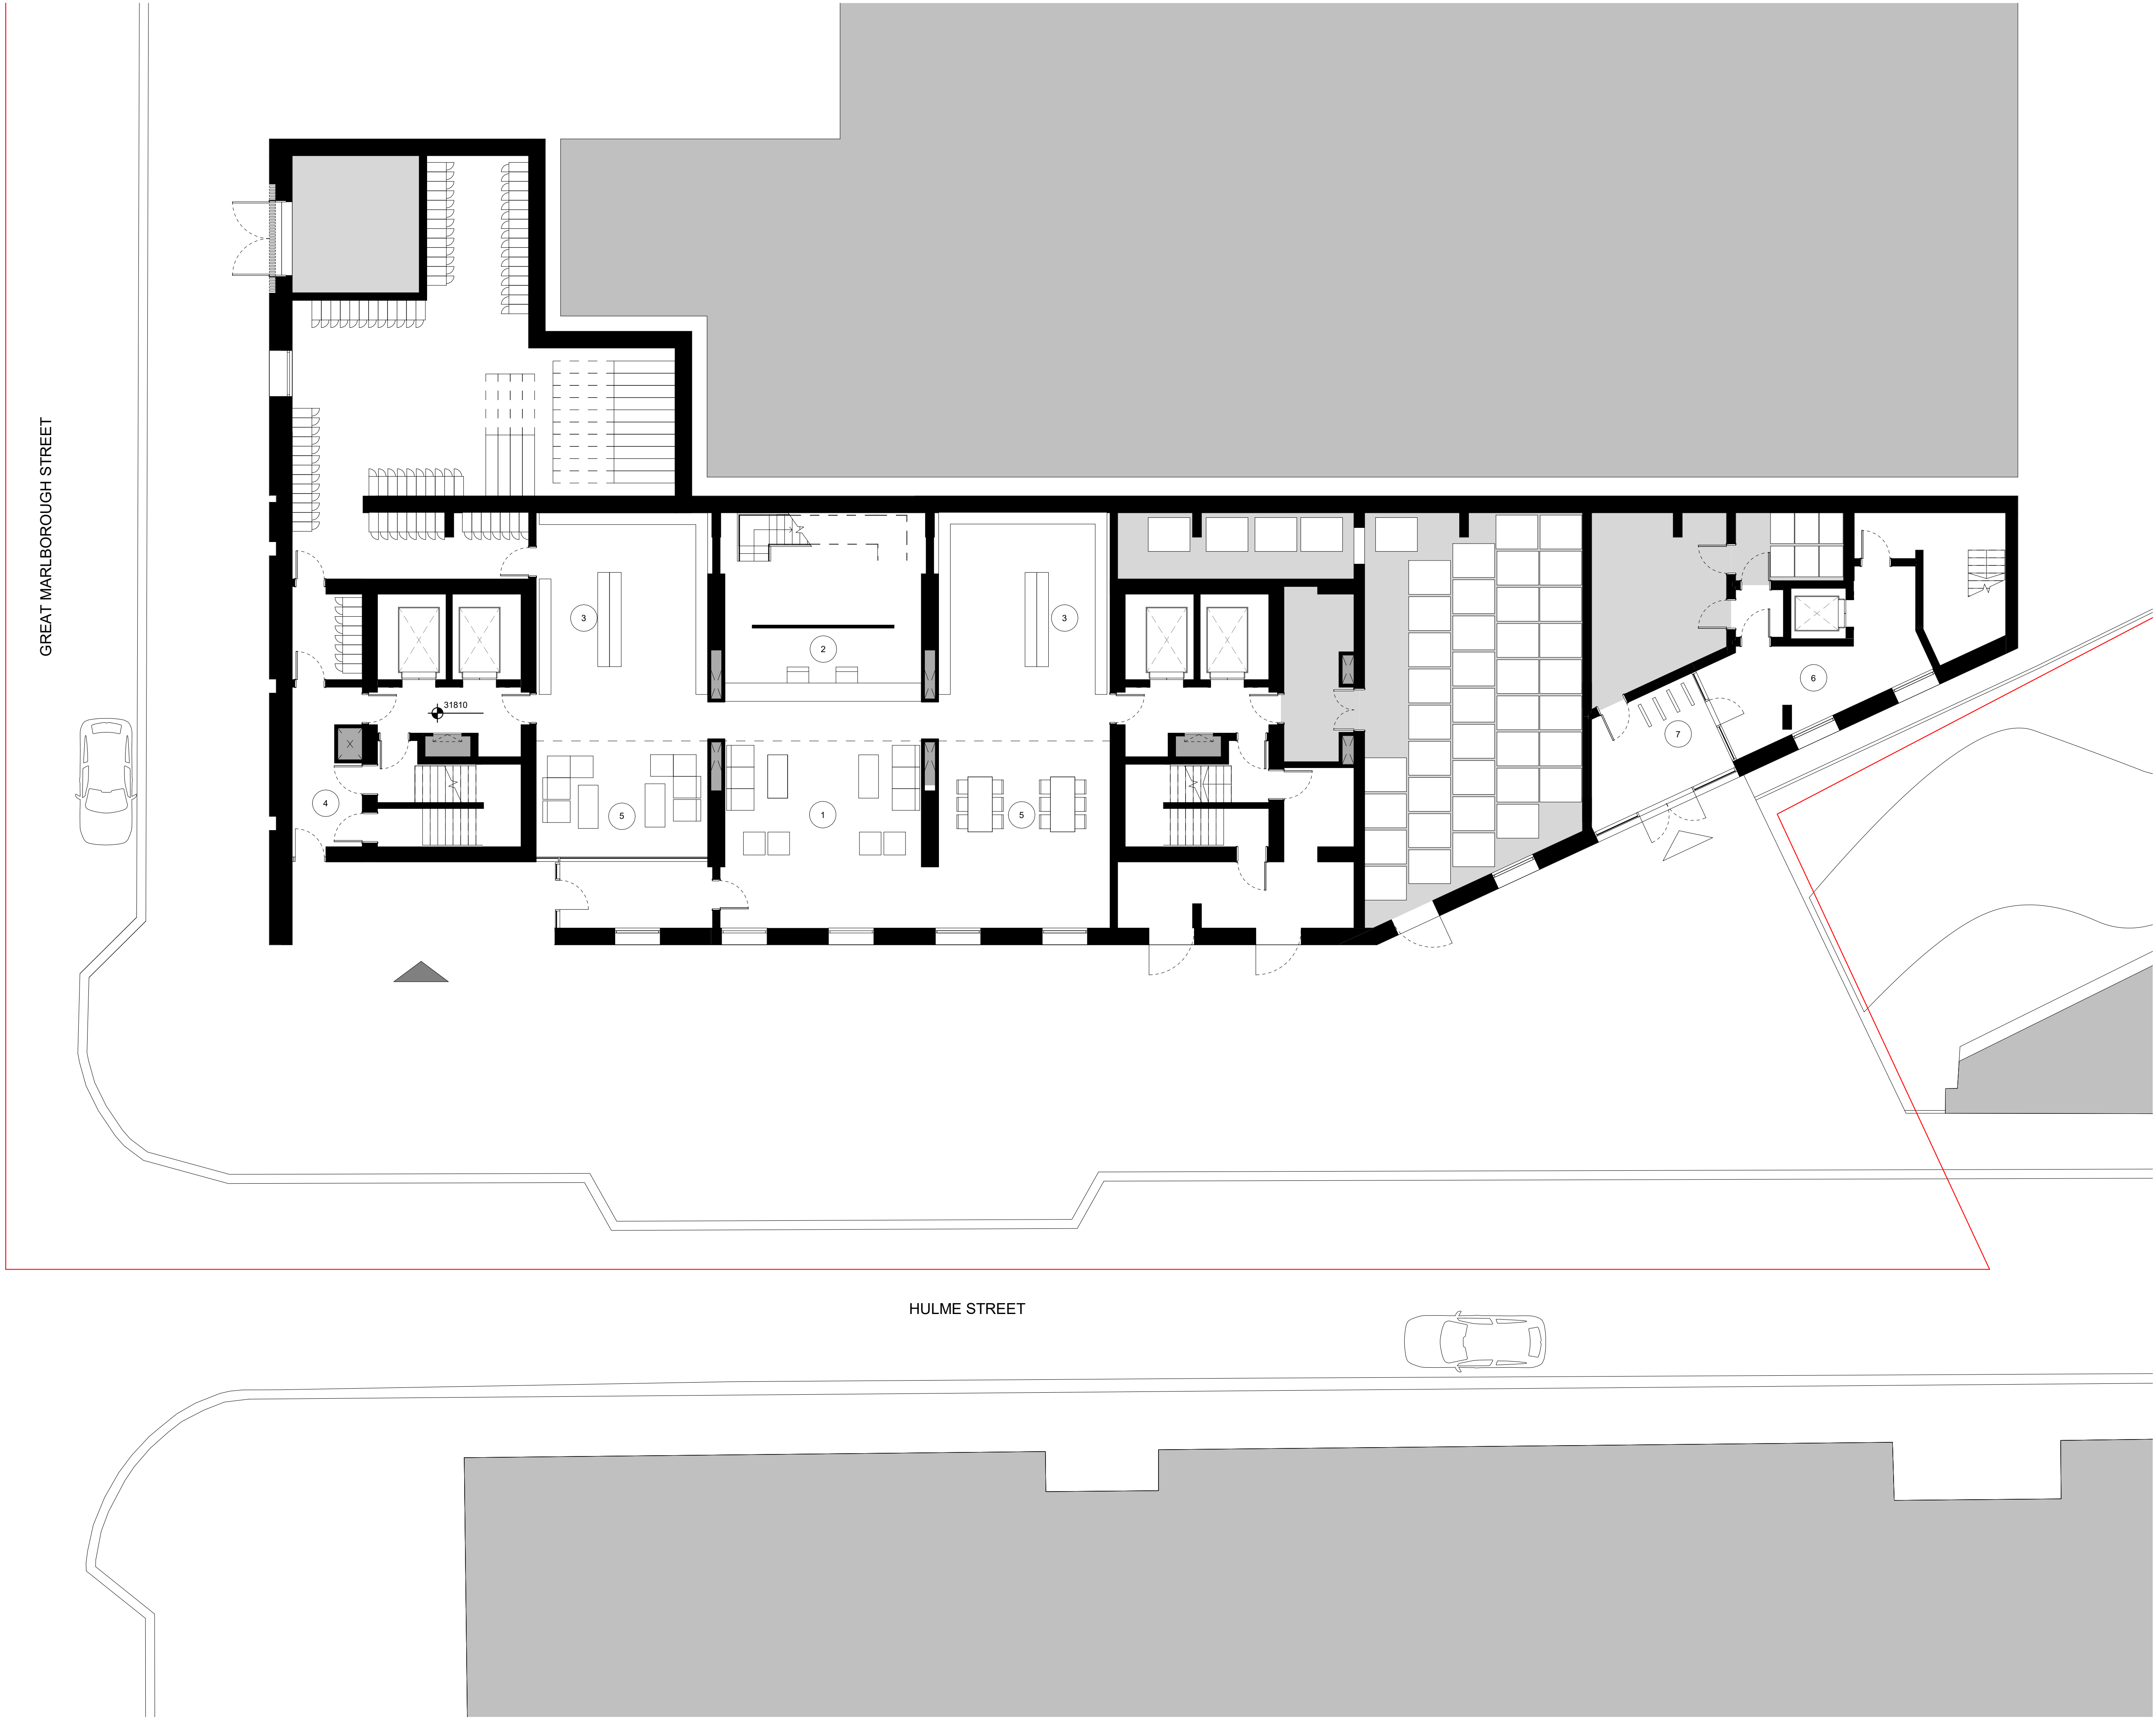


Notes & Key
THIS DRAWING IS COPYRIGHT OF GLENN HOWELLS ARCHITECTS.

- Site Boundary
- Plant
- PBSA Entrance
- SME Entrance
- 1 PBSA Main Foyer
- 2 PBSA Reception Desk
- 3 PBSA Post Boxes
- 4 PBSA Cycle Entrance
- 5 PBSA Lounge
- 6 SME Foyer
- 7 SME Cycle Parking

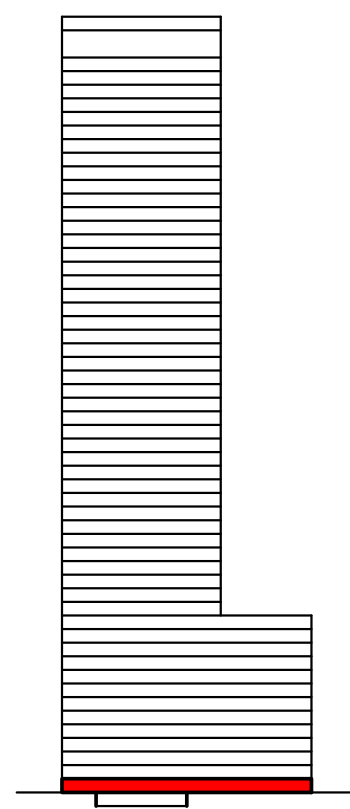

Revisions

Date	Rev	By	Description
04.09.2018	-	JBM	Issued for planning
01.04.2019	A	FG	SME entrance relocated
31.01.2020	B	SO	Basement omission
04.08.2020	C	JBM	Reconfiguration along Great Marlborough St
05.11.2023	D	AZ	NMA Application

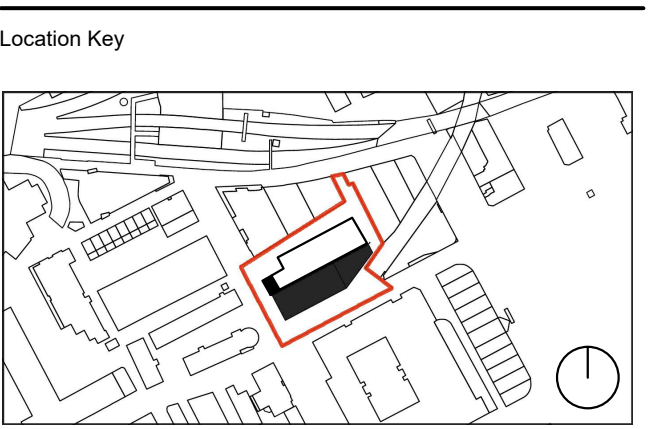

PLANNING

Project: Student Castle Manchester
Client: GMS (Parking) Ltd
Drawing Title: Proposed Ground Floor Level
Drawing No.: 2142-L-100
Revision: D
Scale: 1 : 100@A1
Date: SEP.18
Checked: AM
Glenn Howells Architects
glennhowells.co.uk