


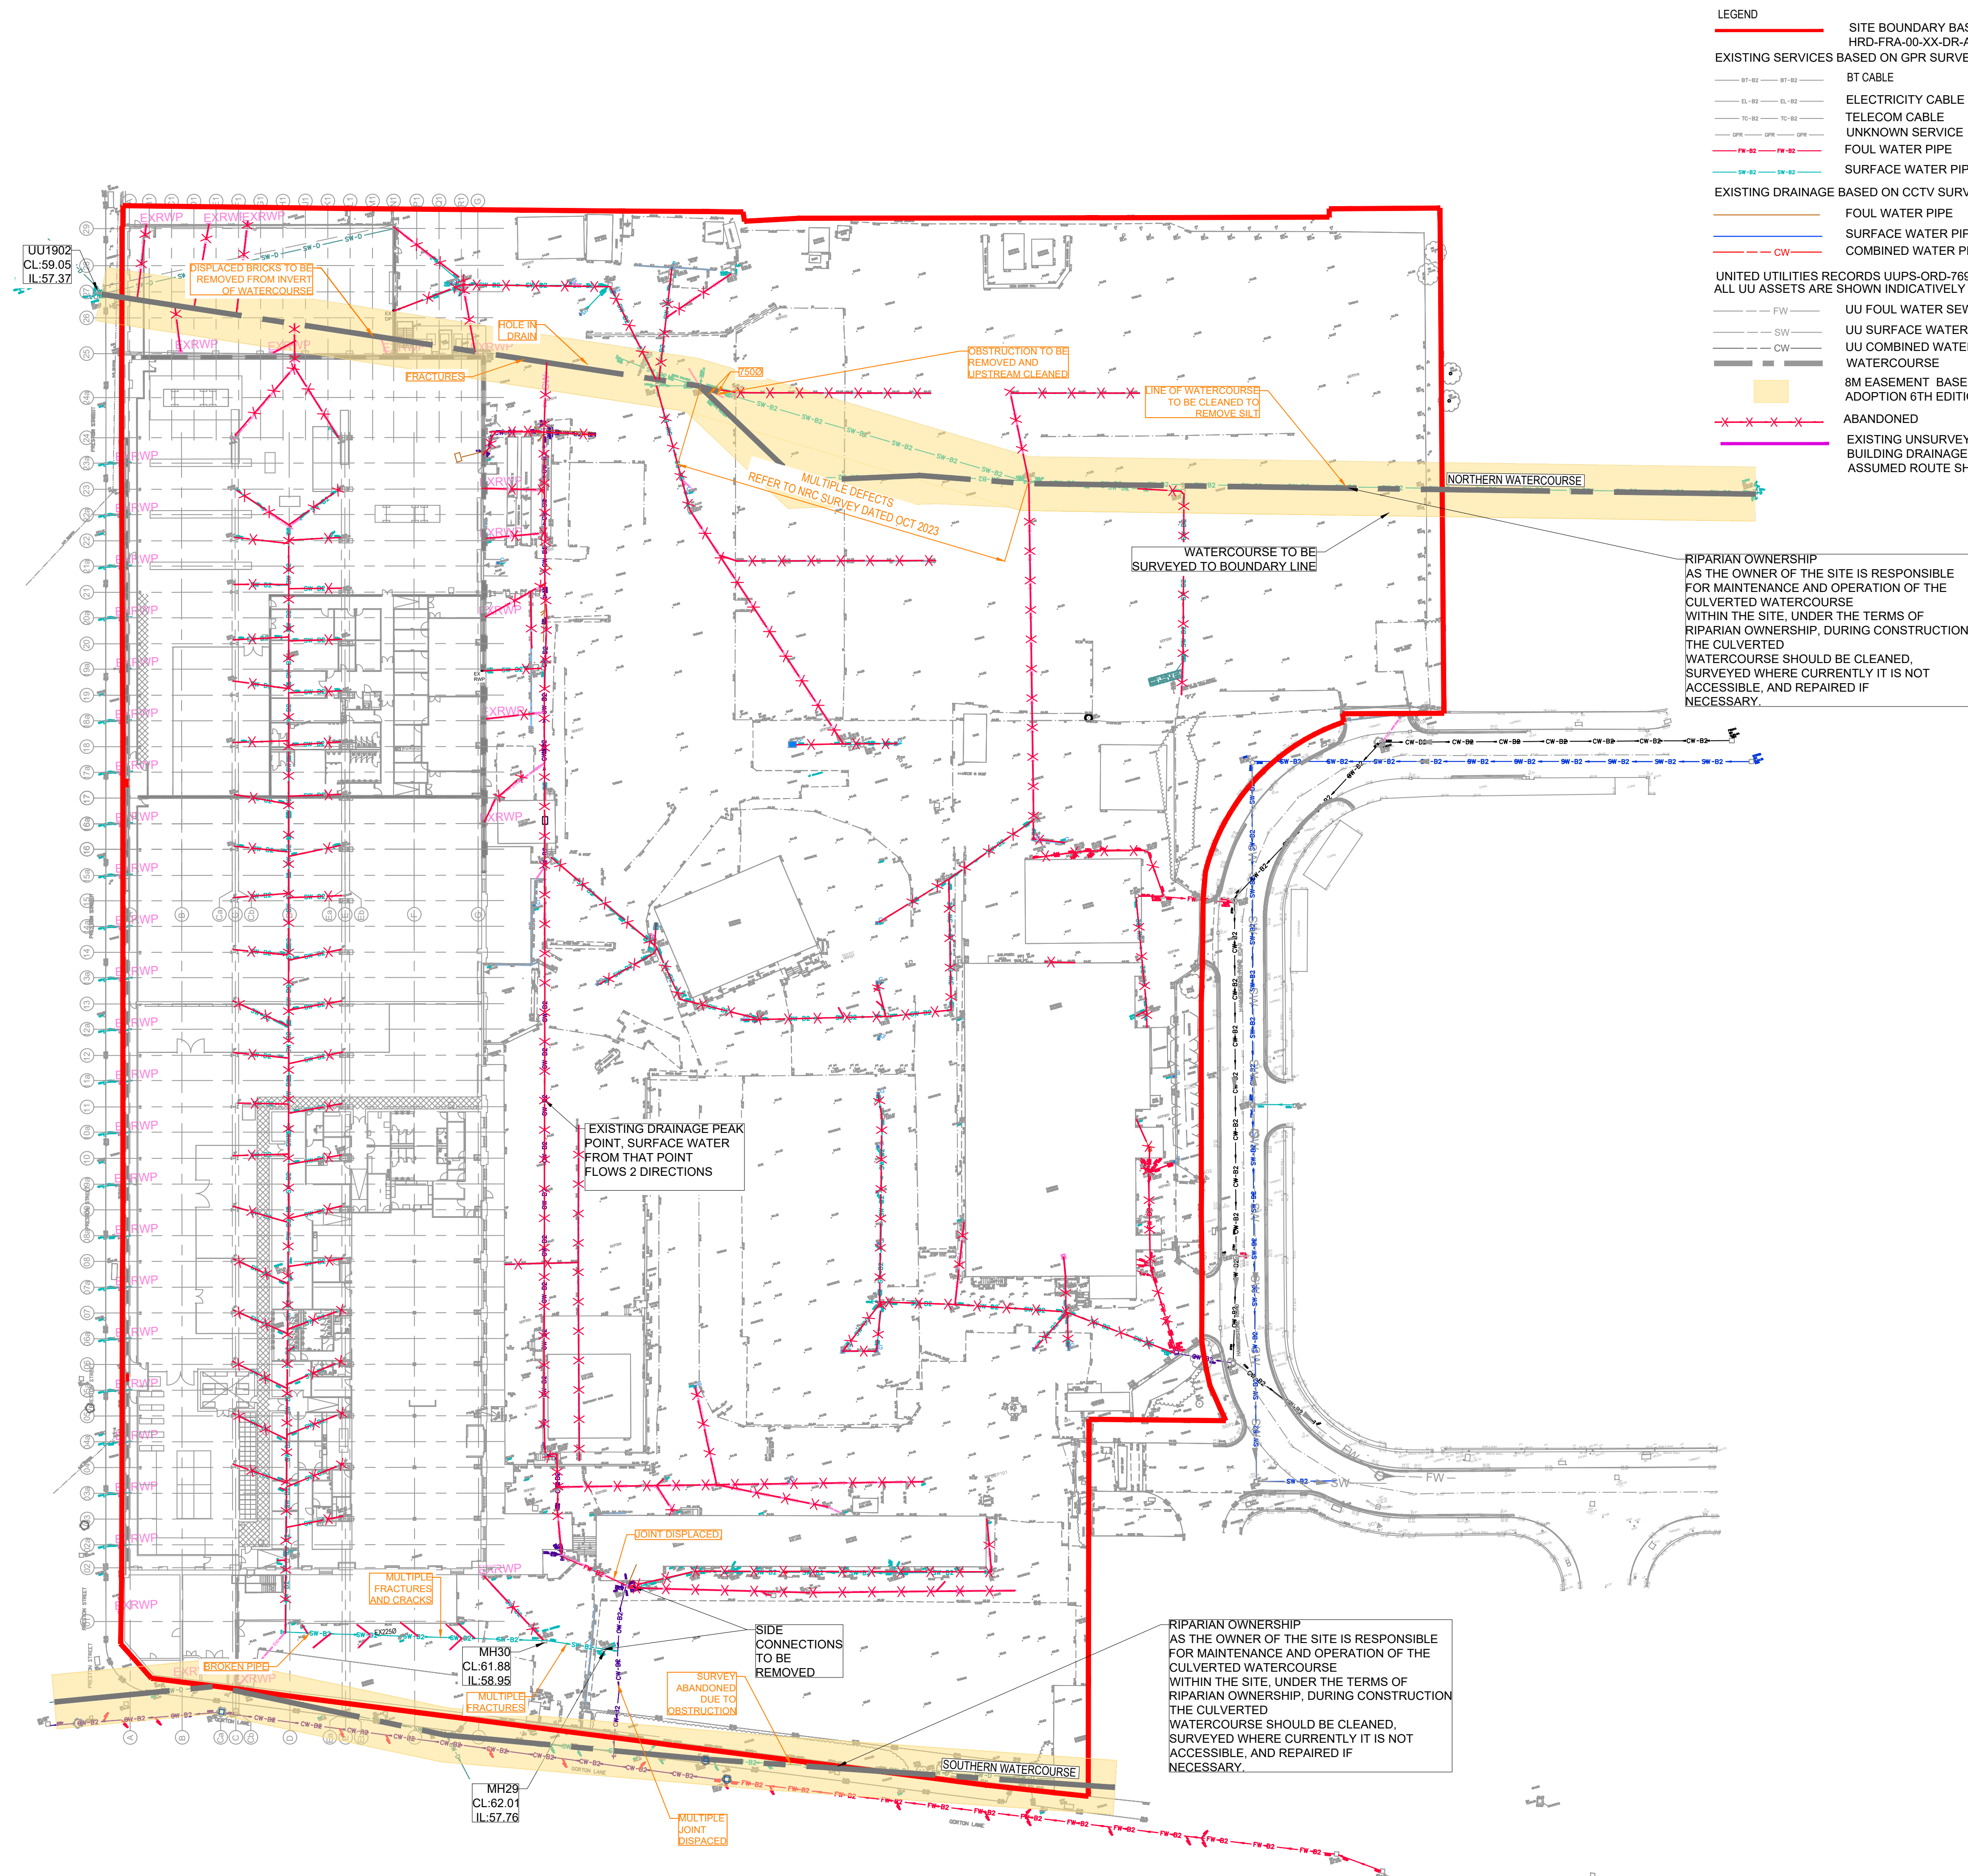

- LEGEND**
- SITE BOUNDARY BASED ON HRD-FRA-00-XX-DR-A-90-0200
 - EXISTING SERVICES BASED ON GPR SURVEY S17480-U DEC 2018
 - BT CABLE
 - ELECTRICITY CABLE
 - TELECOM CABLE
 - UNKNOWN SERVICE
 - FOUL WATER PIPE
 - SURFACE WATER PIPE
 - EXISTING DRAINAGE BASED ON CCTV SURVEY DEC 2018
 - FOUL WATER PIPE
 - SURFACE WATER PIPE
 - COMBINED WATER PIPE
 - UNITED UTILITIES RECORDS UUPS-ORD-76950 ALL UU ASSETS ARE SHOWN INDICATIVELY
 - UU FOUL WATER SEWER
 - UU SURFACE WATER SEWER
 - UU COMBINED WATER SEWER
 - WATERCOURSE
 - 8M EASEMENT BASED ON SEWER FOR ADOPTION 6TH EDITION
 - ABANDONED
 - EXISTING UNSURVEYED BUILDING DRAINAGE ASSUMED ROUTE SHOWN

GENERAL NOTES:

- THIS DRAWING IS TO BE READ IN CONJUNCTION WITH ALL RELEVANT ARCHITECTS AND ENGINEERS DRAWINGS AND SPECIFICATIONS.
- DO NOT SCALE THIS DRAWING. ANY AMBIGUITIES, OMISSIONS AND ERRORS ON DRAWINGS SHALL BE BROUGHT TO THE ENGINEERS ATTENTION IMMEDIATELY. ALL DIMENSIONS MUST BE CHECKED / VERIFIED ON SITE.

DRAWING IS BASED ON:

- TOPOGRAPHICAL SURVEY BY SEP S15724-T
- GPR SURVEY BY SEPT S17480-U JUNE 2018
- EXISTING BUILDING SURVEY BY SEPT S15724-GA JUNE 2018
- CCTV SURVEYS BY SEP DRAINAGE SURVEYS LTD:
 - DEC 2018
 - AUG 2020
 - MAY, AUG 2021
 - JAN 2022
 - SEP, NOV 2023
- UU RECORDS UUPS-ORD-76950.

P03	UPDATED FOR NEW TENDER	02.02.24	ATL	MW
C01	CONSTRUCTION ISSUE	23.09.22	MW	TH
P02	UPDATED FOLLOWING CCTV SURVEY	19.01.22	MW	MW
P01	STAGE 4 ISSUE	05.08.21	TH	MW
Rev:	Description:	Date:	By:	Chkd:

Merchant Exchange, 17-19 Whitworth Street West, Manchester, M1 5WG
0161 235 2384
manchester@curtins.com
www.curtins.com

Civils & Structures • Transport Planning • Environmental • Infrastructure • Geotechnical • Conservation & Heritage • Principal Designer
Birmingham • Bristol • Cambridge • Cardiff • Douglas • Dublin • Edinburgh • Glasgow • Kentish • Leeds • Liverpool • London • Manchester • Nottingham

STAGE 5

Project: HAMMERSTONE ROAD

Dig Title: EXISTING DRAINAGE TO BE REPAIRED

Project No:	Size:	Date:	Drawn By:	Designed By:	Checked By:
068065	A1	05.08.21	TH	MW	MW
Scale: 1:500					
Project Code:	Originator:	Zone:	Level:	Type:	Discipline:
HRD - CUR - XX - 00 - DR - C - 92-513	-P03				