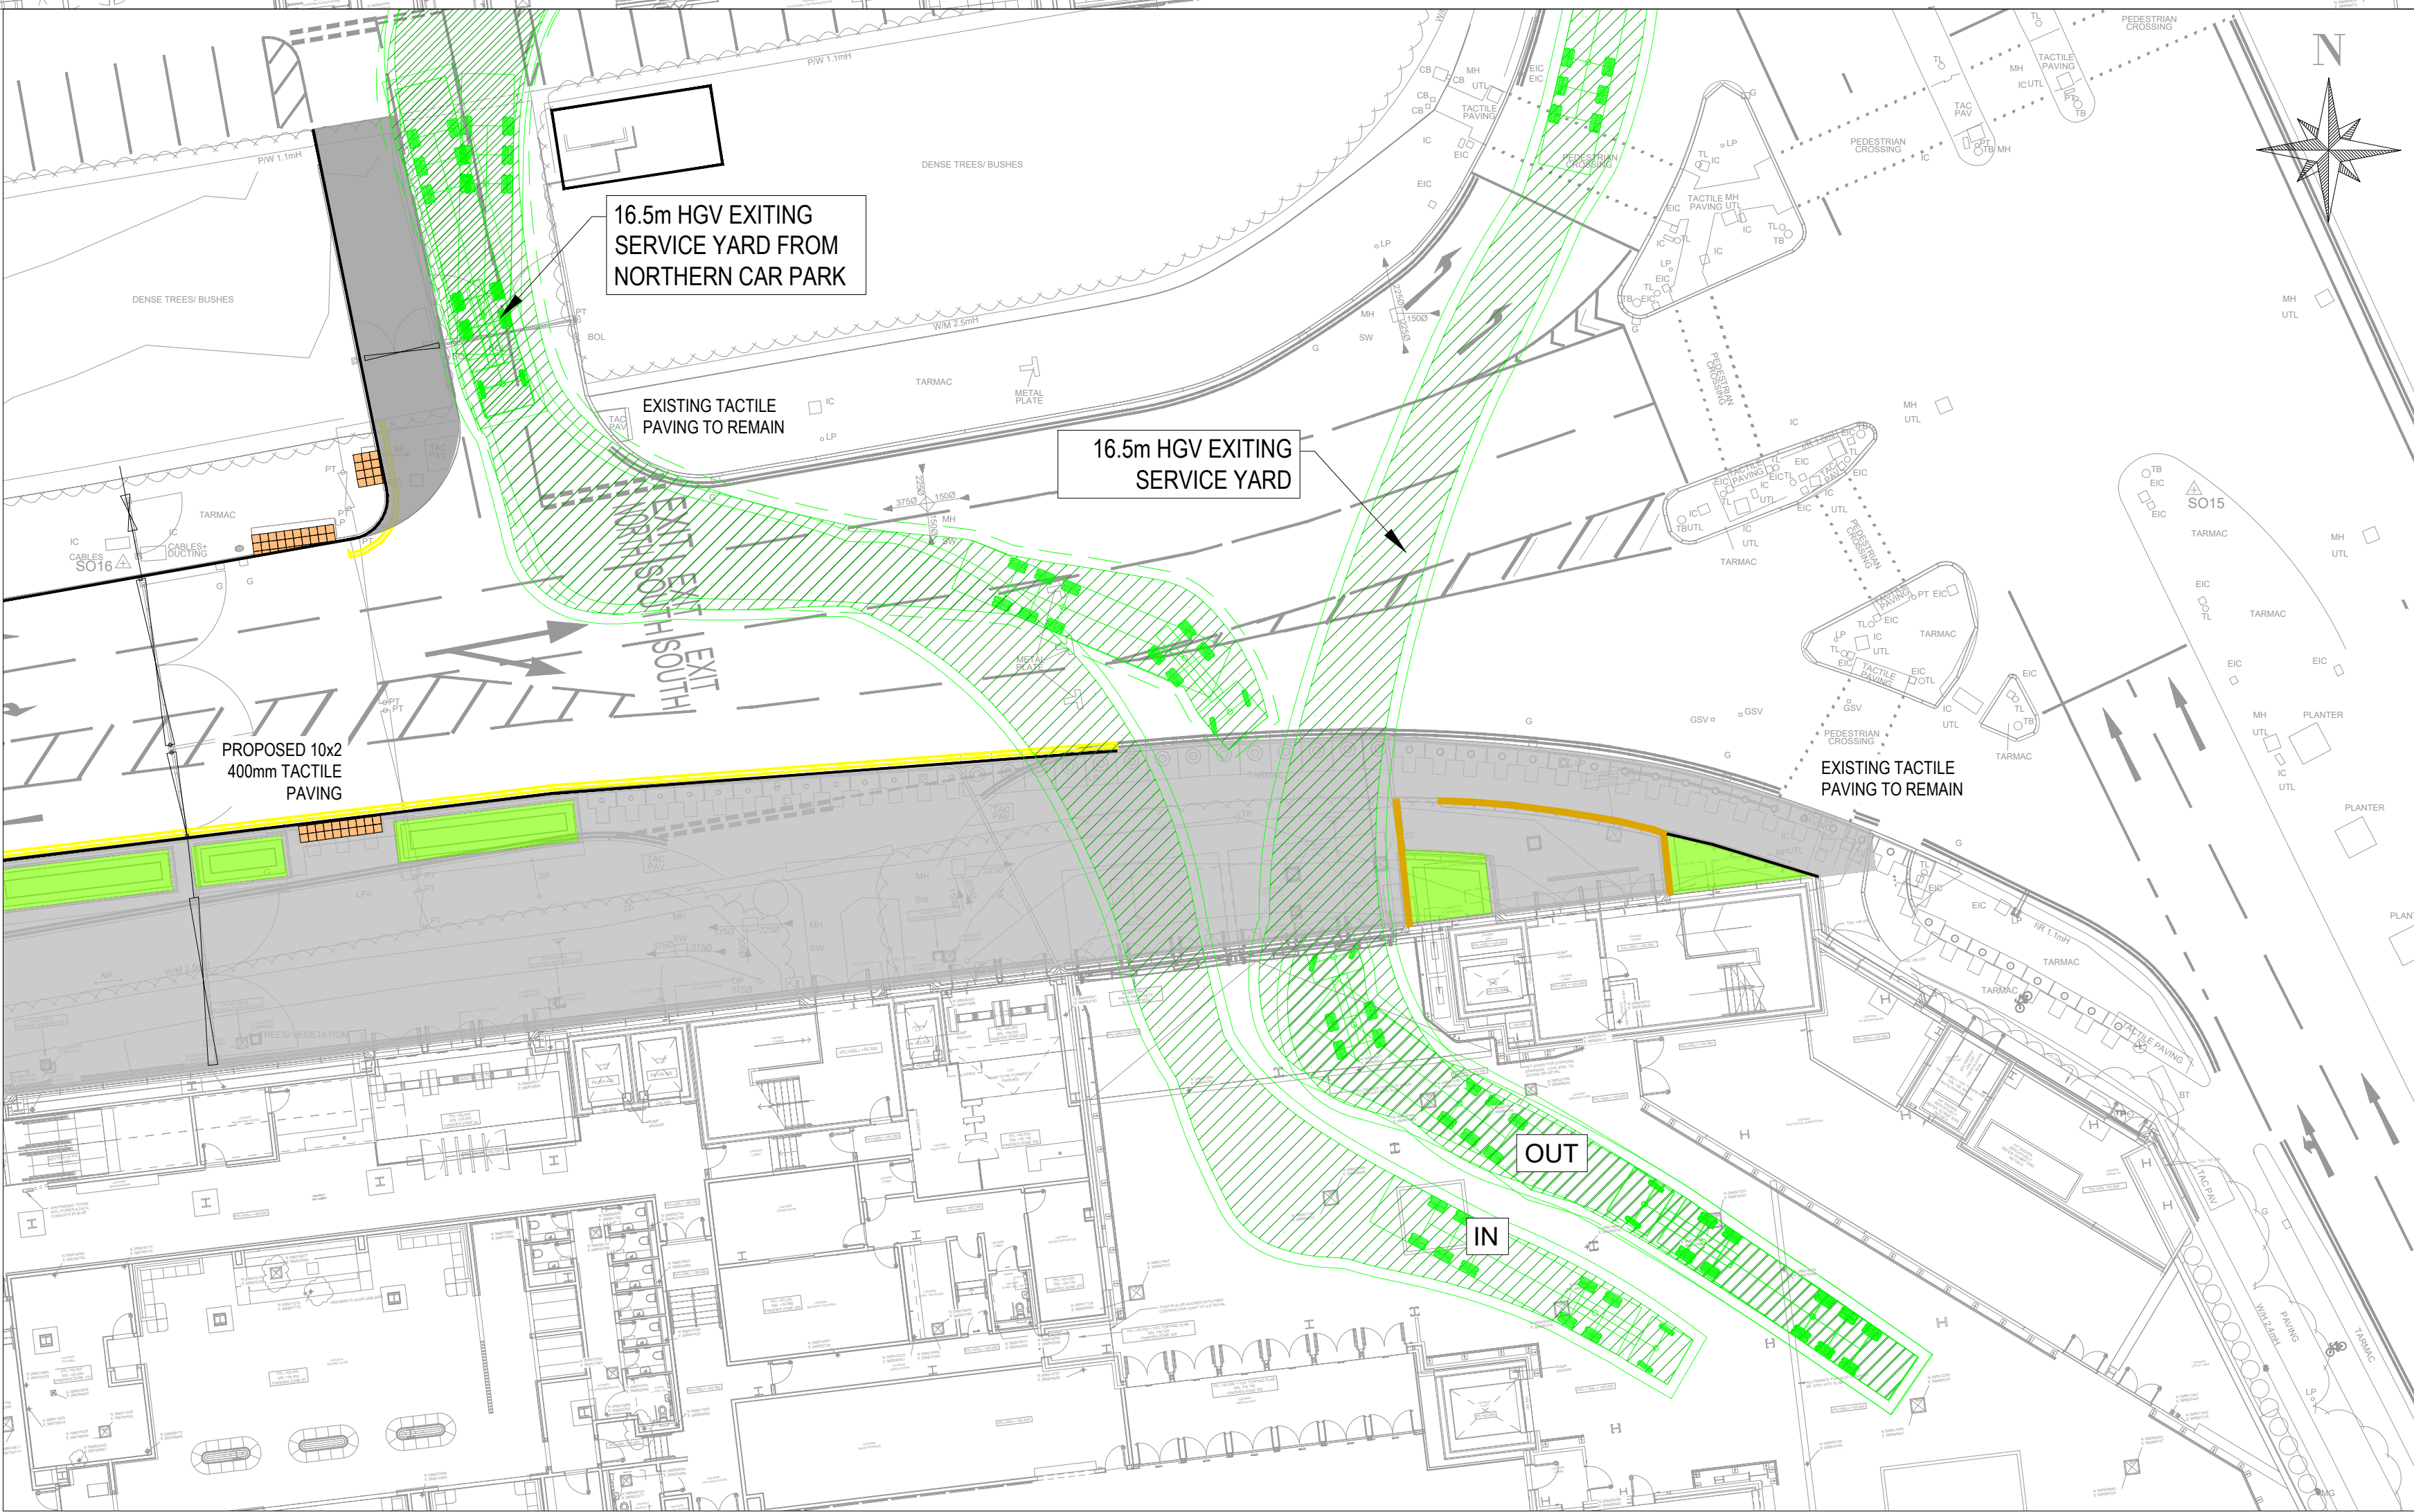
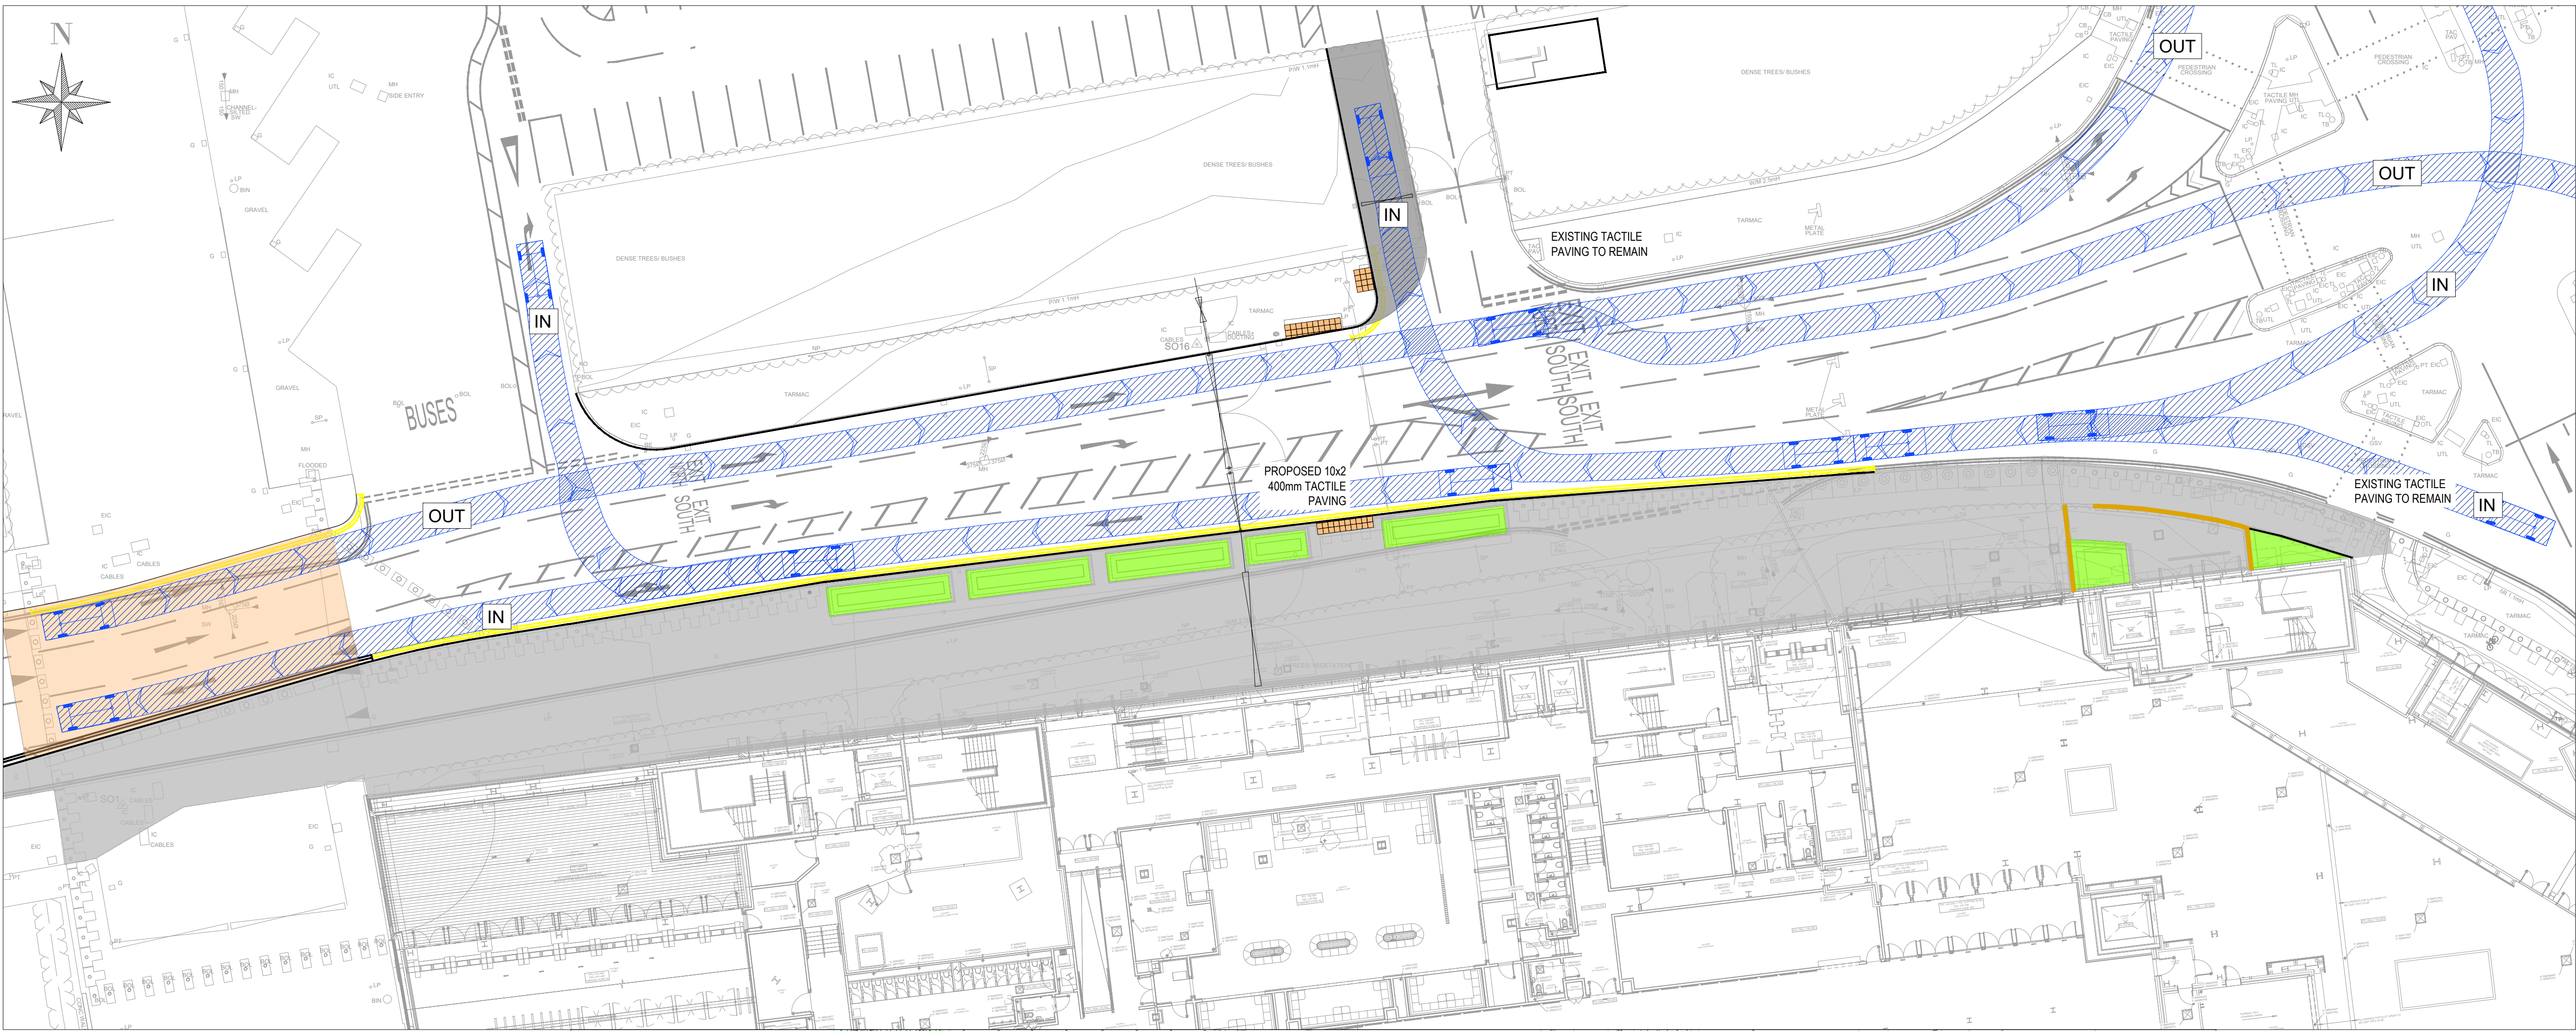


Max Legal Length (UK) Articulated Vehicle (16.5m)

Overall Length 16.500m

Overall Width 2.550m


Overall Body Height 3.810m

Min Body Ground Clearance 0.411m

Max Track Width 2.500m

Lock to lock time 6.00s

Kerb to Kerb Turning Radius 6.530m

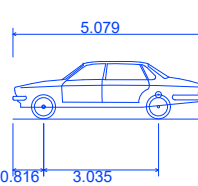

Large Car (2006)

Overall Length 5.079m

Overall Width 1.872m

Overall Body Height 1.822m

Min Body Ground Clearance 0.310m

Max Track Width 1.631m

Lock to lock time 4.00s

Kerb to Kerb Turning Radius 5.900m

C01 OM A-31 19.01.22 A4 AUTHORISED AND ACCEPTED

P05 SBH TH 03.07.20 STAGE 4a TENDER

P04 SBH NJH 27.04.20 STAGE 4a DRAFT

P03 SBH NJH 14.04.20 STAGE 4a DRAFT

P02 SBH NJH 13.02.20 STAGE 3

P01 SBH JB 29.11.19 DRAFT STAGE 3

Rev Appr'Dm Date Description



BURO HAPPOLD

Compton Hill
Lower Bristol Road
Bath BA2 3DQ
UK

Tel: +44 (0)1225 320 600
Fax: +44 (0)800 874 148
Email: 0042841@burohappold.com
Web: www.burohappold.com

Co-op Live

1st HIGHWAYS
SPORT CITY WAY PUBLIC REALM
VEHICLE TRACKING ANALYSIS
purpose of issue
A4 AUTHORISED & ACCEPTED

scale 1:250
date Apr-20
reference project code originator volume level type risk number

drawn SBH
checked NJH
job no. 0042841
suitability A4

rev.

BRA-BHE-XX-XX-DR-C-0213

C01