


FILE LOCATION PATH: P:\PROJECTS\HOT1869-03 ELECTRIC PARK POLLARD STREET PHASE 1\04 BIM\CIVIL\DRAWINGS\969-03 CIV-XX-XX-D-C-31005_DRAINAGE DETAILS SHEET 6.DWG

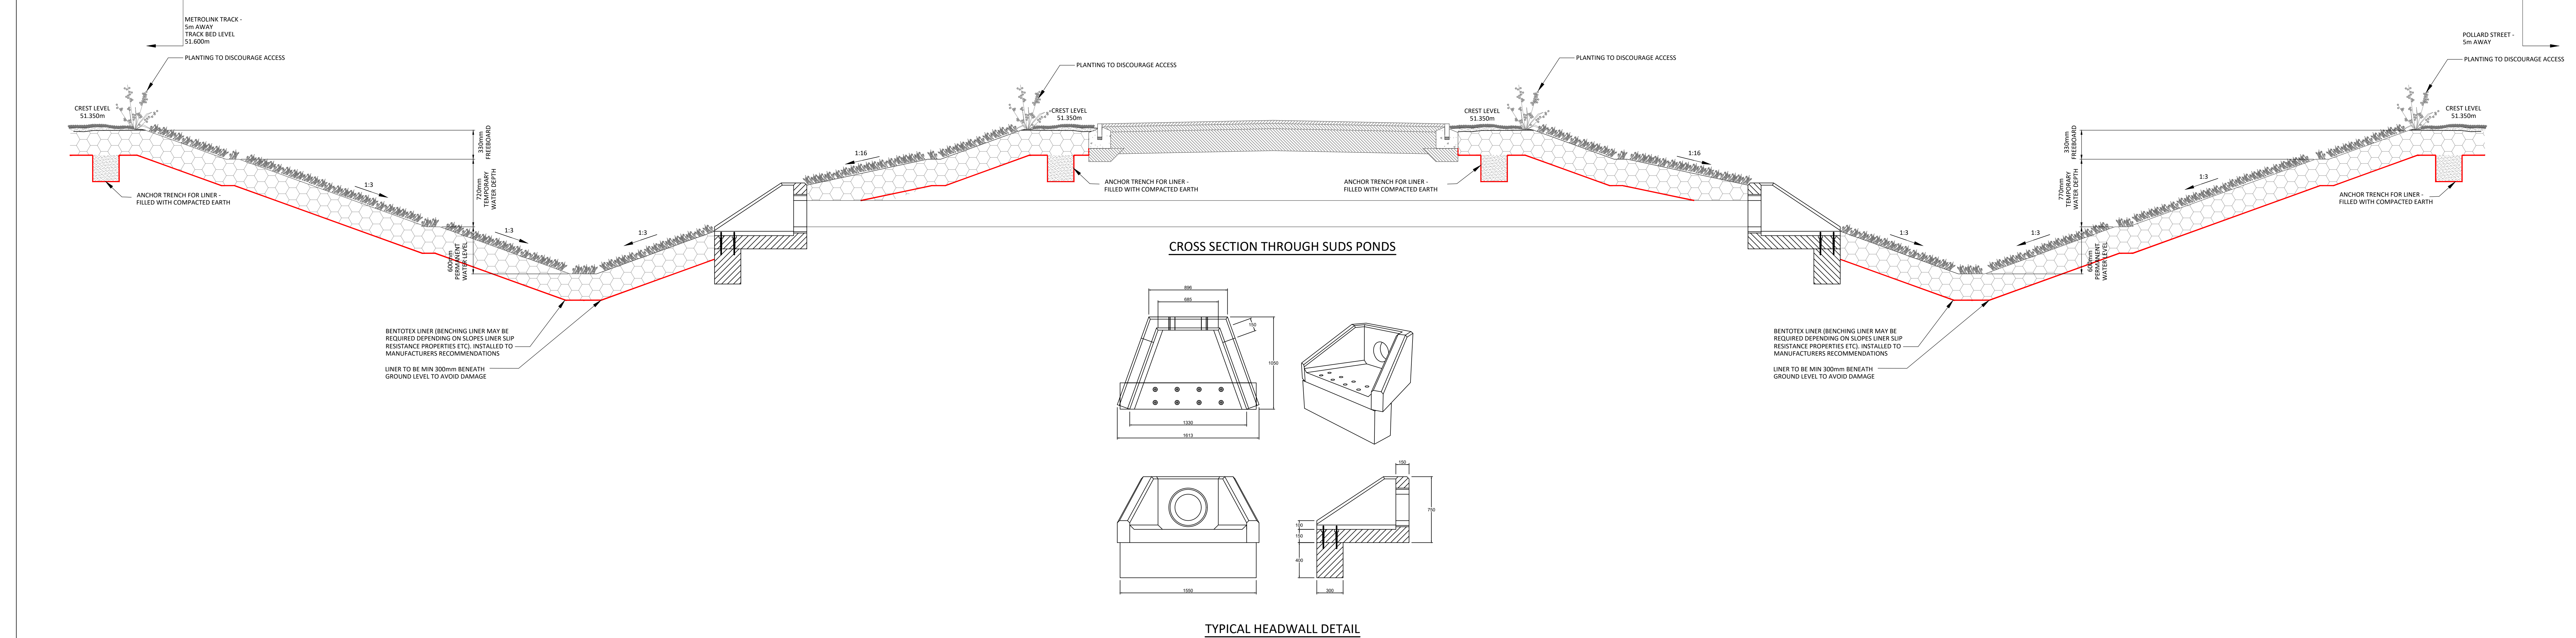

STANDARD NOTES

1. THIS DRAWING IS TO BE READ IN CONJUNCTION WITH ALL RELEVANT ARCHITECTS AND ENGINEER'S DRAWINGS AND THE SPECIFICATIONS.
2. THIS DRAWING SHOULD NOT BE SCALED.
3. ALL DIMENSIONS ARE TO BE VERIFIED BY THE CONTRACTOR ON SITE.
4. ALL DISCREPANCIES SHOULD BE REPORTED TO C.E.A. PRIOR TO THE COMMENCEMENT OF WORKS.

© CIVIC ENGINEERS LIMITED

PROJECT

ELECTRIC PARK
POLLARD STREET
PHASE 1

TITLE

DRAINAGE DETAILS
SHEET 6

18.10.23

101

ISSUED FOR INFORMATION

TC

JF

DATE

REV

DESCRIPTION

DRAWN

CHD

CE PROJECT No.

969-03

SCALE @ A0

1:25

DATE CREATED

OCT 23

DRAWN

TC

CHECKED

--

DRAWING No.

969-03-CIV-XX-XX-D-C-31007

STATUS CODE

-

REV

P01

C

Civic Engineers

MANCHESTER

LONDON

GLASGOW

Cover 1 Manchester, 71 Bank Street, Manchester, M1 2AQ, Tel: 0161 278 4517
Bentley House, 25-26 Bedford Row, London EC1R 4JH, Tel: 020 7593 2800
175-179 High Street, Glasgow G4 7TE, Tel: 0141 200 1107

www.civicingineers.com