

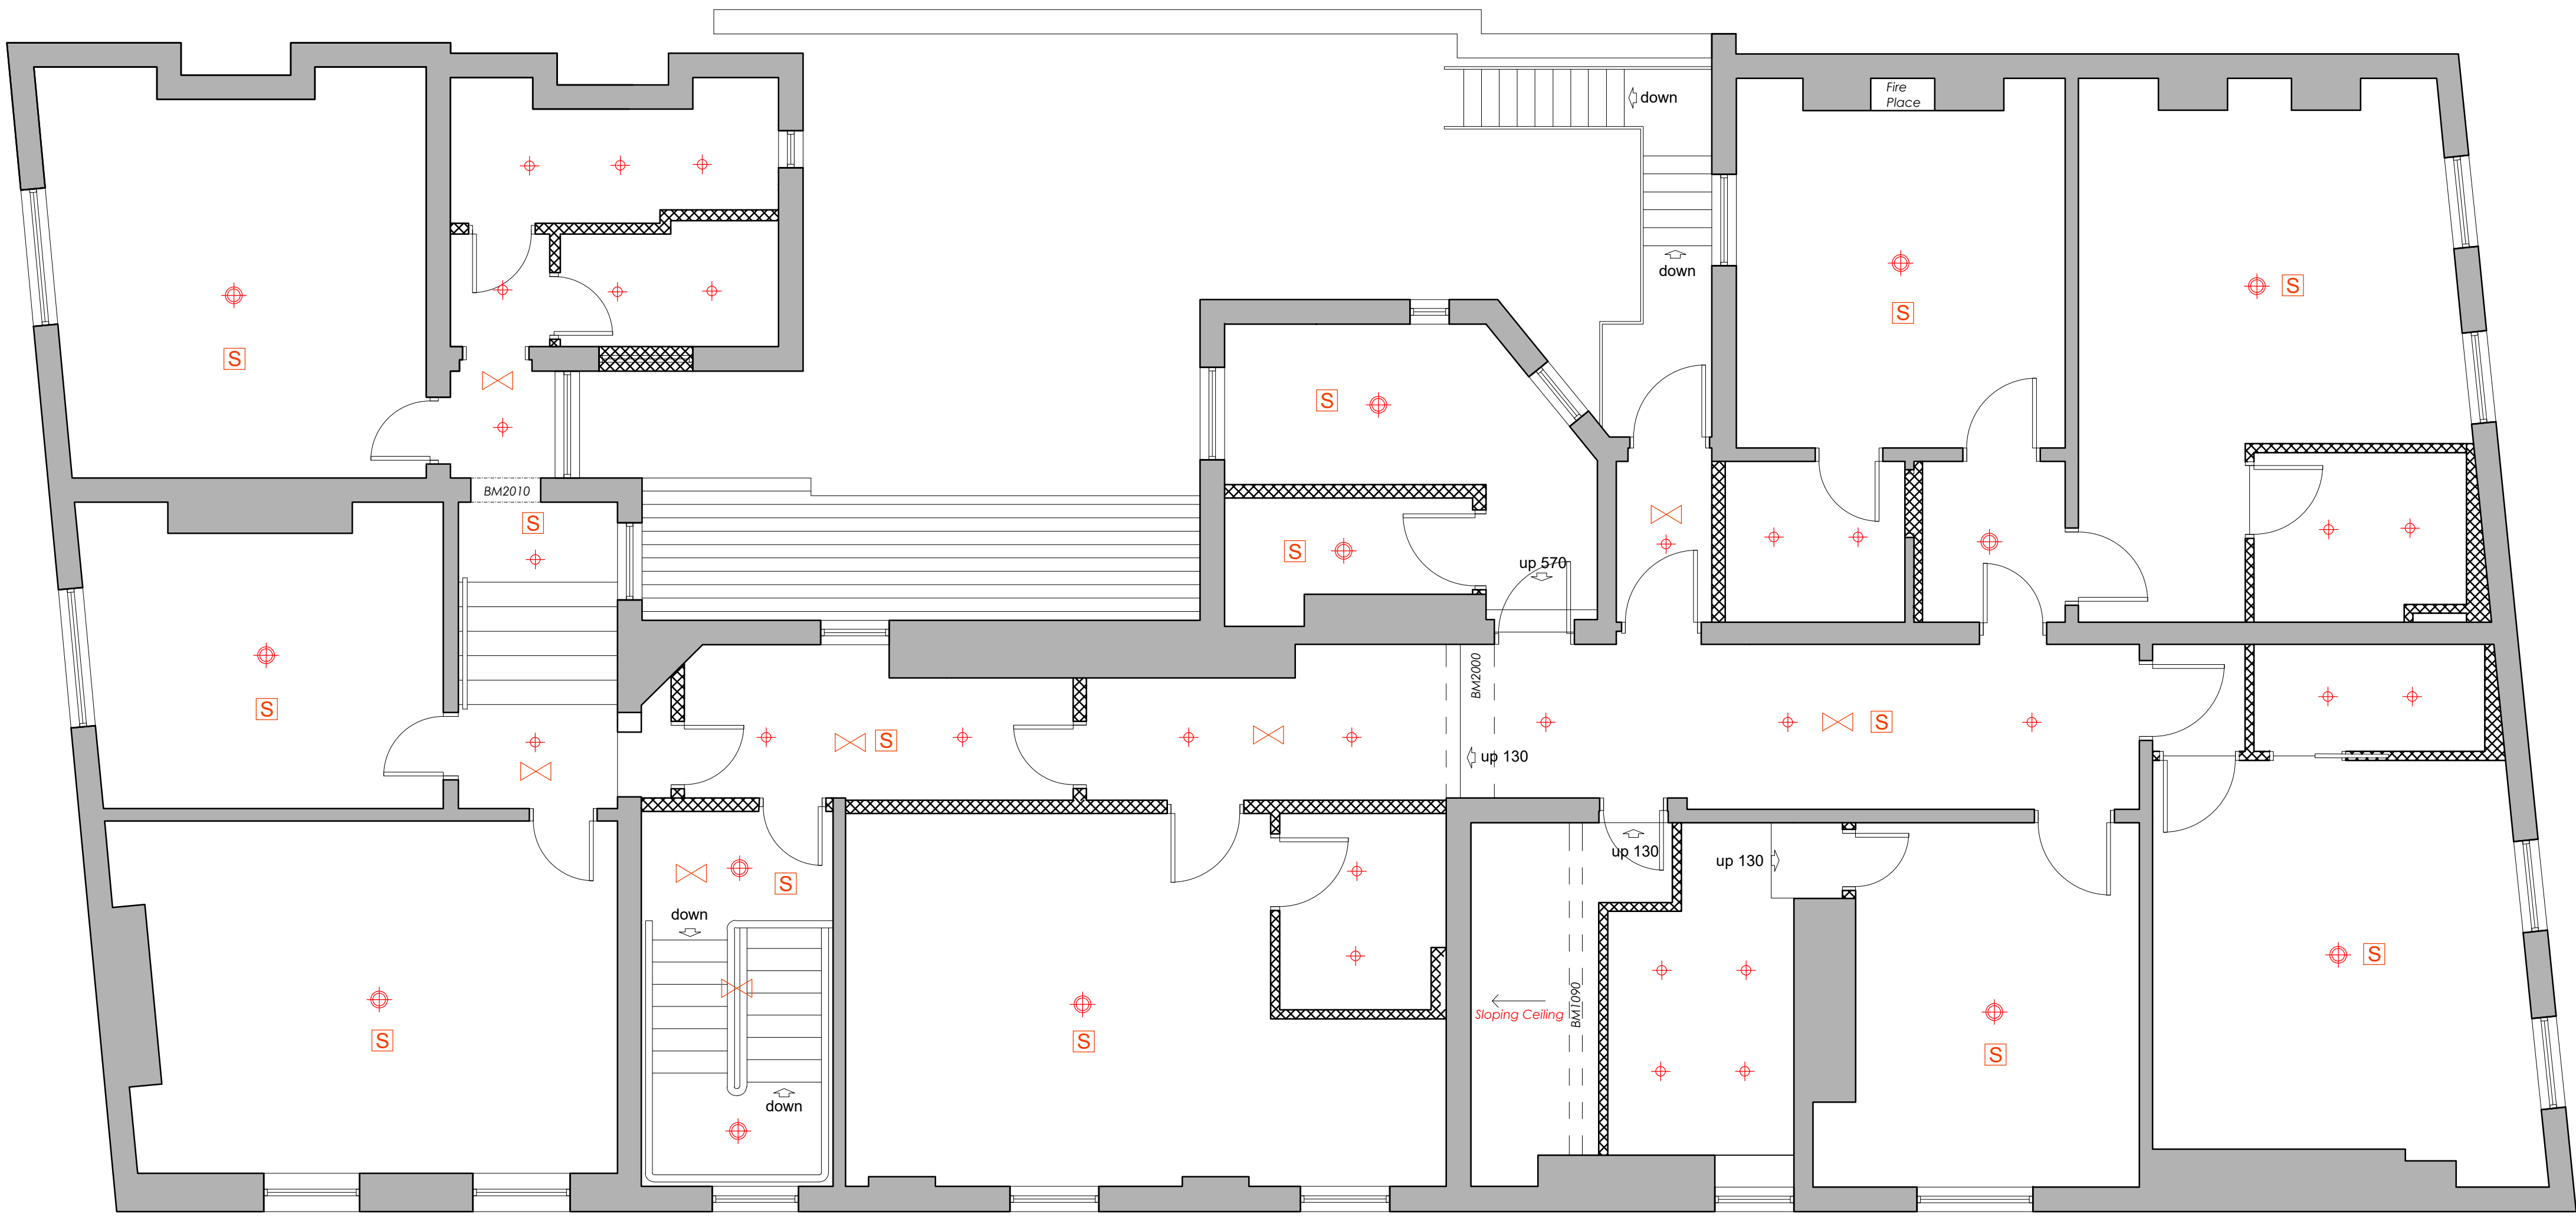


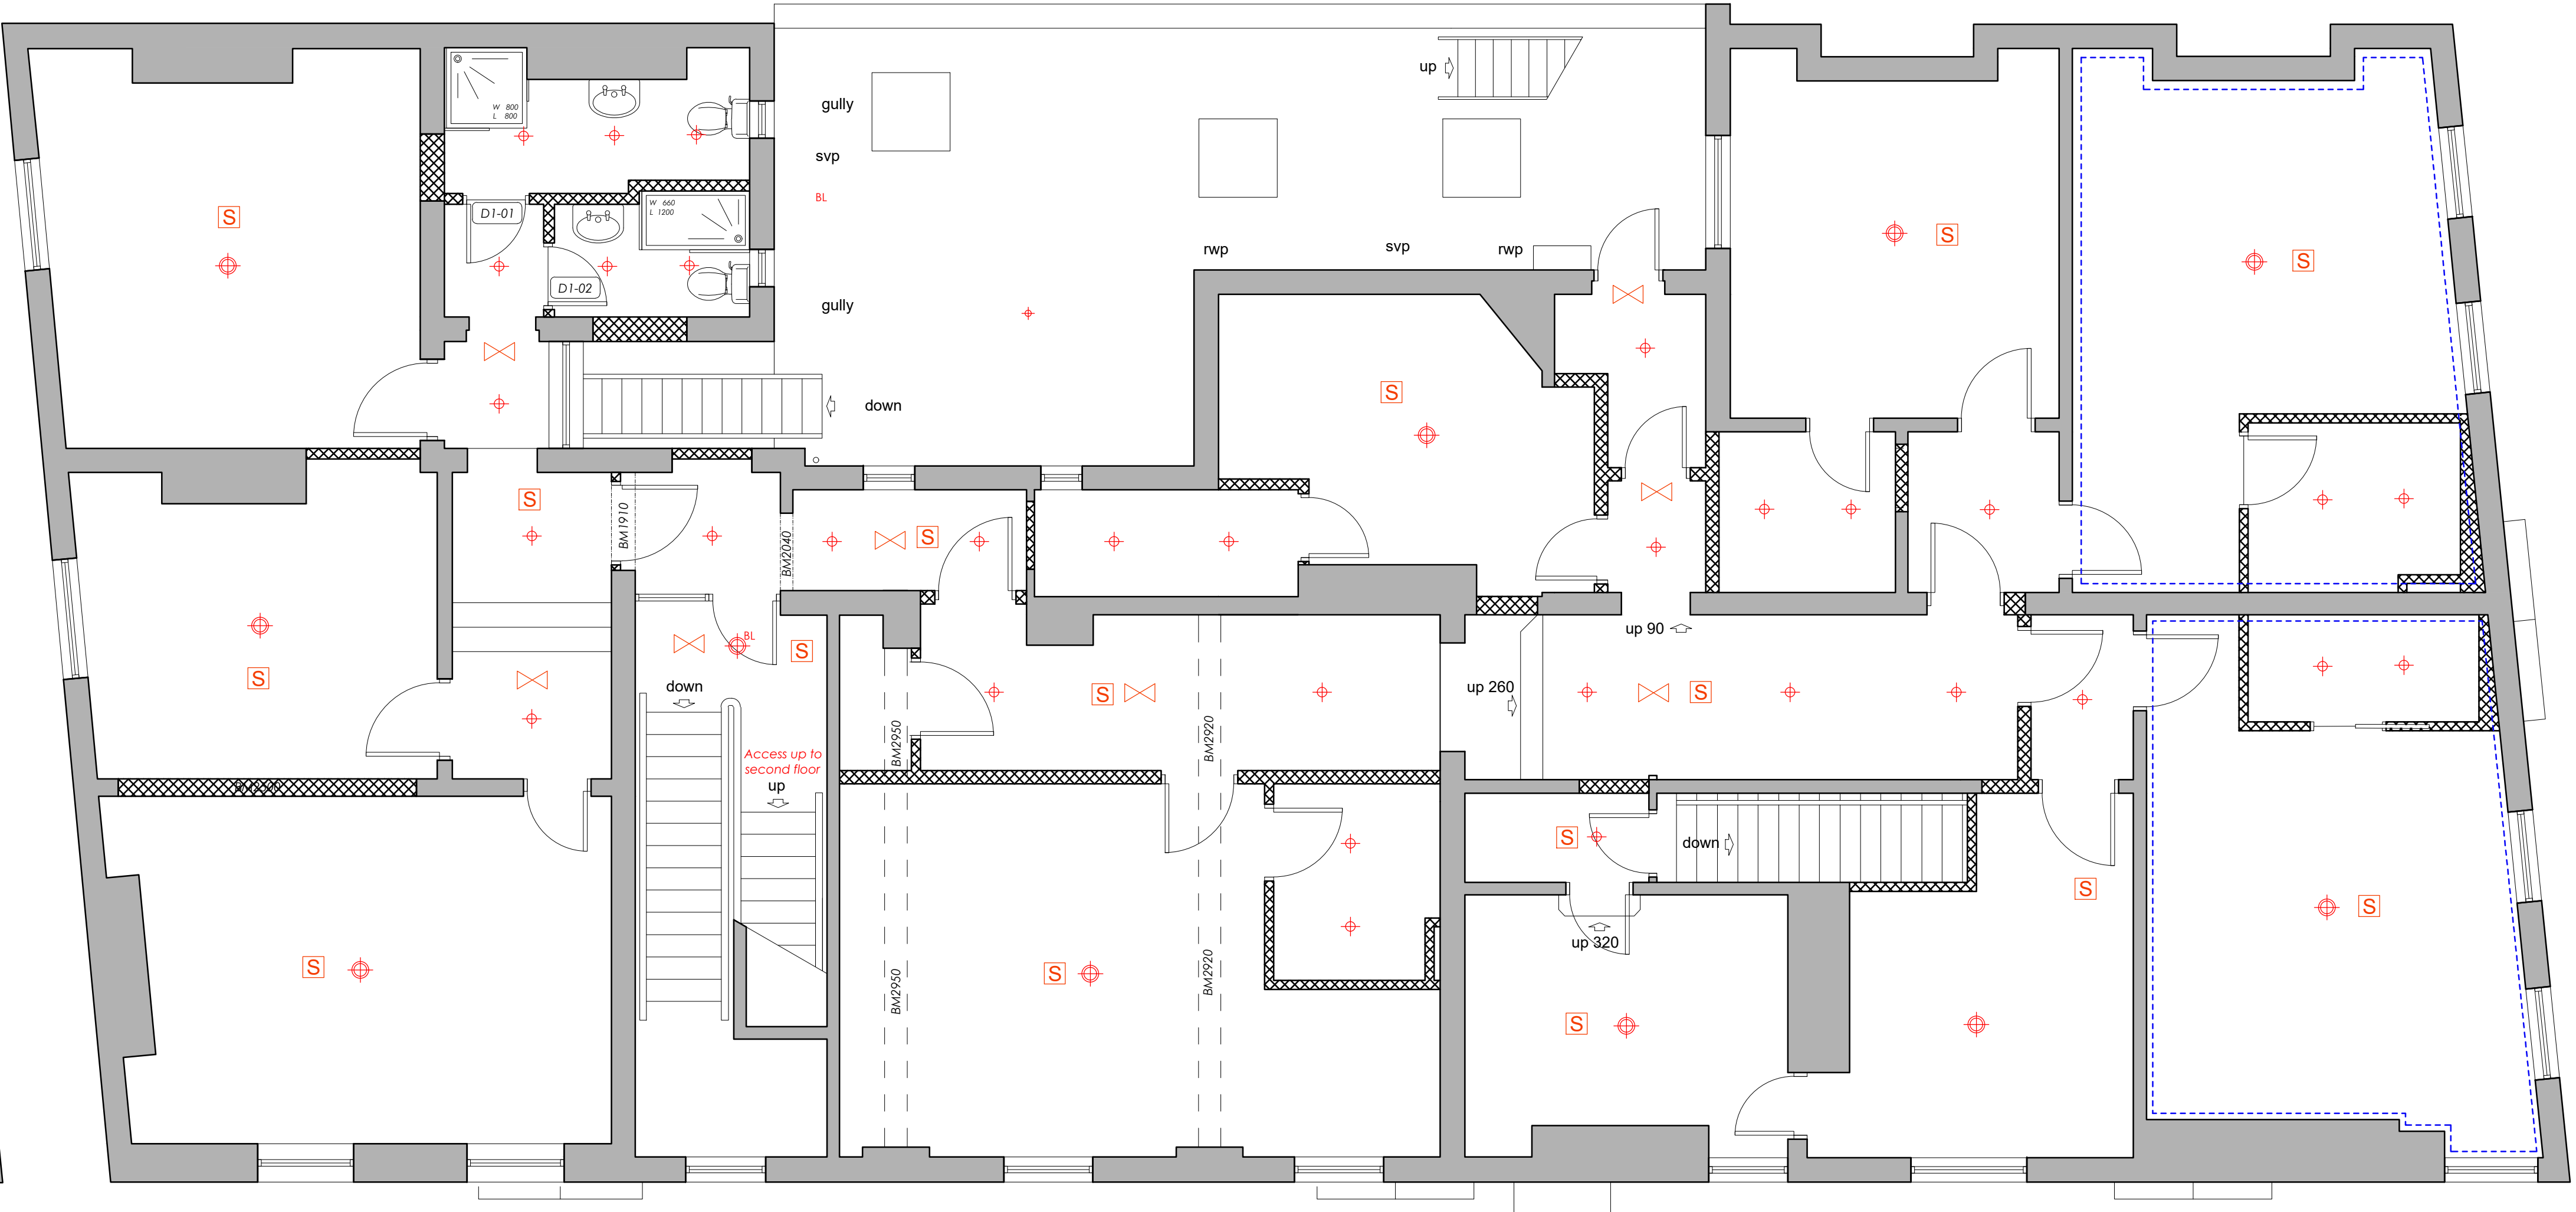

Ceiling Key	
	New decorative pendant position.
	Downlighter position.
	Multi-arm fitting.
	Spider Light.
	Smoke Detector.
	Emergency Lighting Luminaire.
	All existing ceiling to be retained.

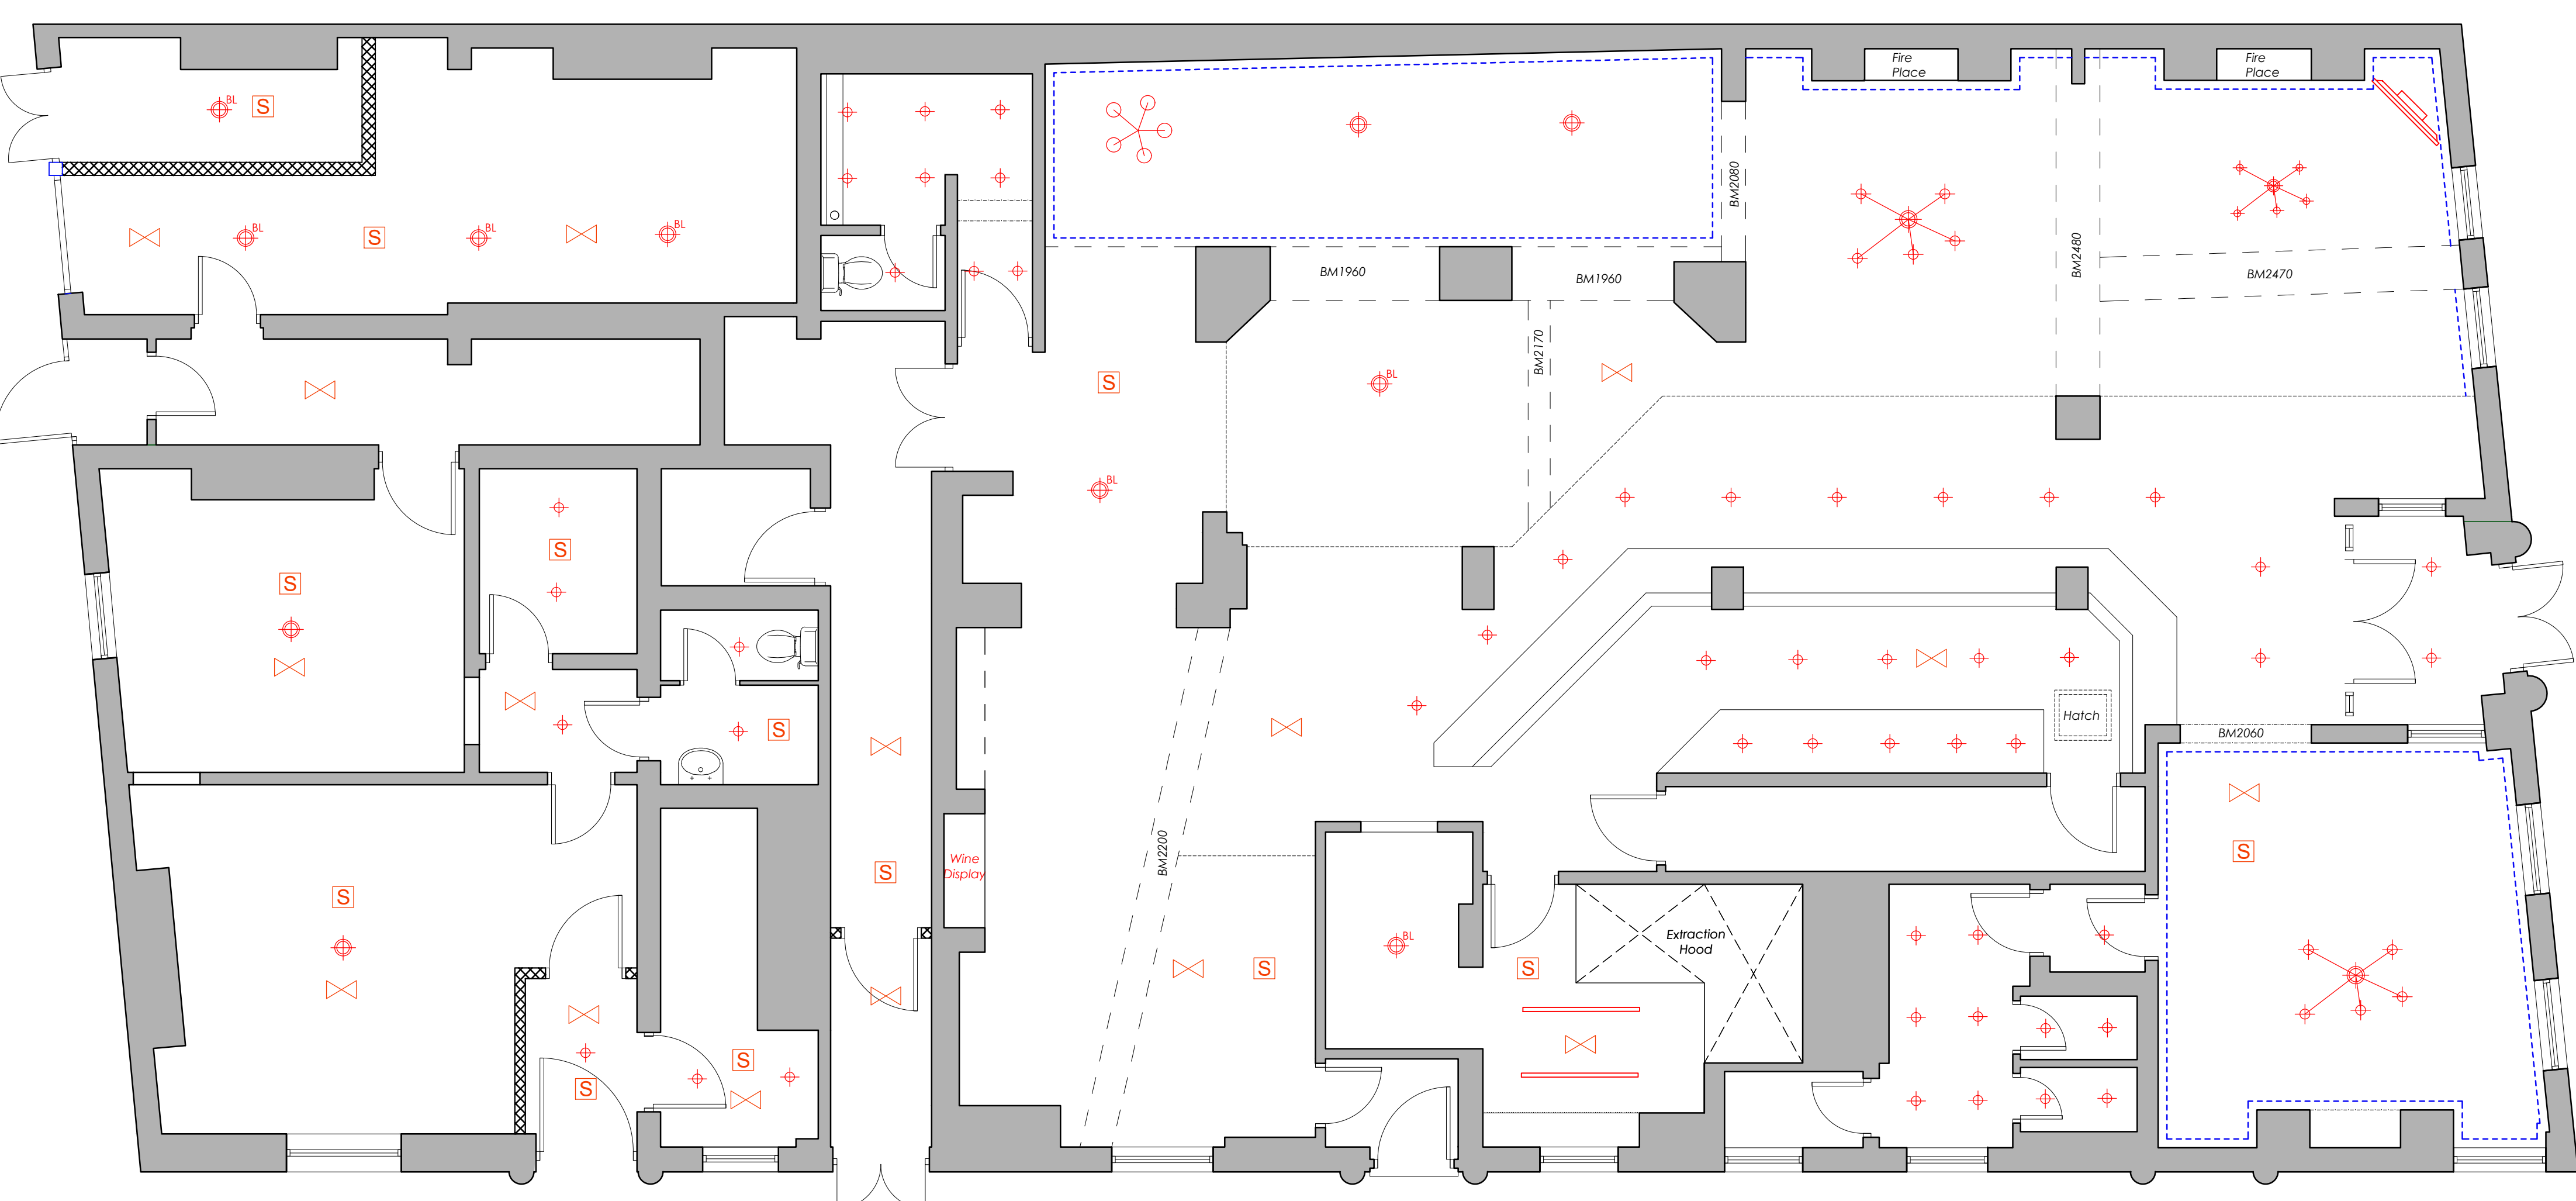

Rev	Description	By	Date
A	Plan updated.	MG	10-1-24

INVENTIVE DESIGN ASSOCIATES
ARCHITECTURE & INTERIOR DESIGN

57 Station Road, Cheadle Hulme
Stockport, Greater Manchester SK8 7AA
Company Reg No: 9251414

TRUST PUBS
The Brunswick
97 Piccadilly, Manchester M1 2DB
PROPOSED CEILING PLANS

DRAWN	JW	DATE	23/01/23	DRAWING NO.	22108-309
SCALE	1:50@A0	REV.	A		

0161 428 0310
office@inventiveda.com
www.inventiveda.com
@inventiveda