

D-G-041a

Existing Door + frame to be upgraded to provide following performance:

- FIRE RATING - 30/30 minutes fire door with cold smoke seals
- ACOUSTIC RATING - None required
- OVERHEAD DOOR CLOSER - No
- ACCESS CONTROL - Not required
- AUTOMATION - Not required
- FIRE ALARM LINK - Not required
- Push Bar Panic Bolt to Museum side



EXISTING DOOR D-G-041a

D-G-041a
PROPOSED ELEVATION SOLID TIMBER FRAMES & FIRE ESCAPE DOORS


D-G-041b

D-G-041b

New Door + frame to be upgraded to provide following performance:

- FIRE RATING - 30/30 minutes fire door with cold smoke seals
- ACOUSTIC RATING - None required
- OVERHEAD DOOR CLOSER - No
- ACCESS CONTROL - Not required
- AUTOMATION - Not required
- FIRE ALARM LINK - Not required
- Push Bar Panic Bolt to Museum side

EXISTING DOOR D-G-041b

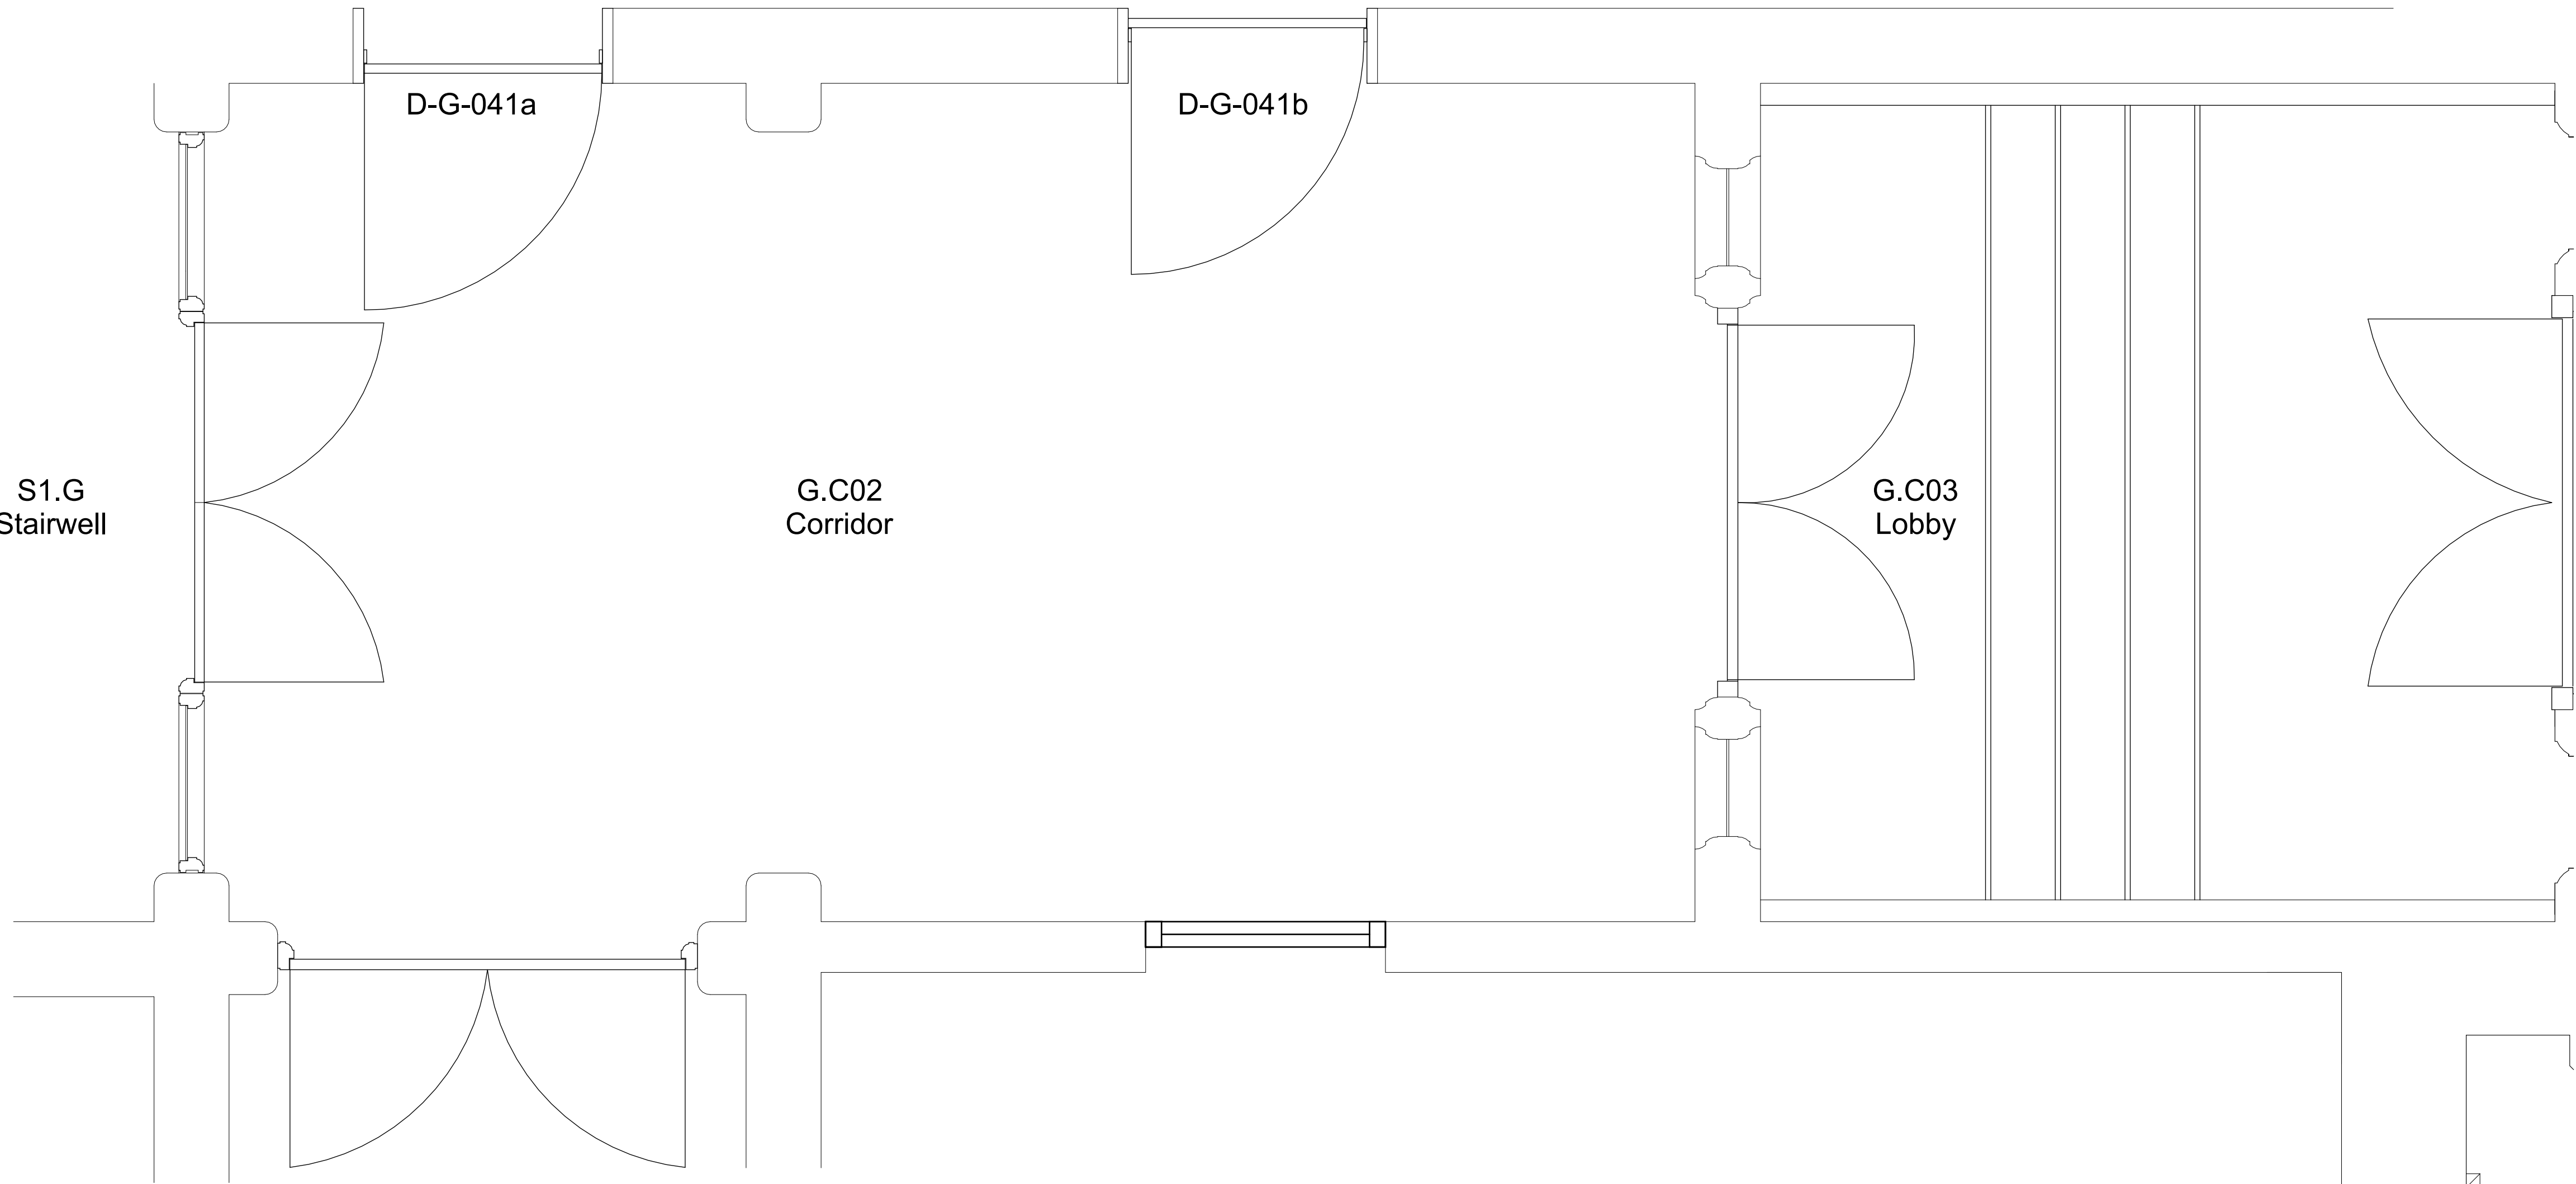

EXISTING / PROPOSED PLAN

Notes:

- This drawing is copyright.
- Do not scale dimensions from this drawing.
- This drawing is to be read in conjunction with all other relevant drawings. All discrepancies on this drawing are to be reported to the architect.
- Do not modify any element of this drawing.
- Use drawing only for purpose(s) issued.
- This drawing may contain colour.

Scale Bar
0 0.2m 0.6m 1.0m
Scale: 1:20

North Point

Key Plan

Hazard

HAZ-xx

To warn of significant hazards or information that is unusual

To be read in conjunction with all other consultant's information

Refer to CDM Schedule XXXX/IB/ WB-XX-SC-A-572-0010

The following external model files are included within this drawing:

P3

2024/02/21

Door Drawing updated.

AB

RM

P2

2023/12/01

Listed Building Consent Submission.

AB

RM

P1

2023/10/06

Stage 4 Issue for Costing

AB

RM

Rev

Date

Revision Notes

Draw

Revis

Logos

MANCHESTER
1824

The University of Manchester

ARCADIS

Project

Rutherford Building

Drawing Title

Internal doors to museum_Ground Floor

Job Number

141532

Date

Security Classification

Drawn By

Author

Scale@A1

1 : 20

Purpose

LISTED BUILDING CONSENT

Reviewed By

Checker

Drawing Number

3232-RBUM-ARC-XX-GF-DT-A-3232

Revision

P3

Suitability