


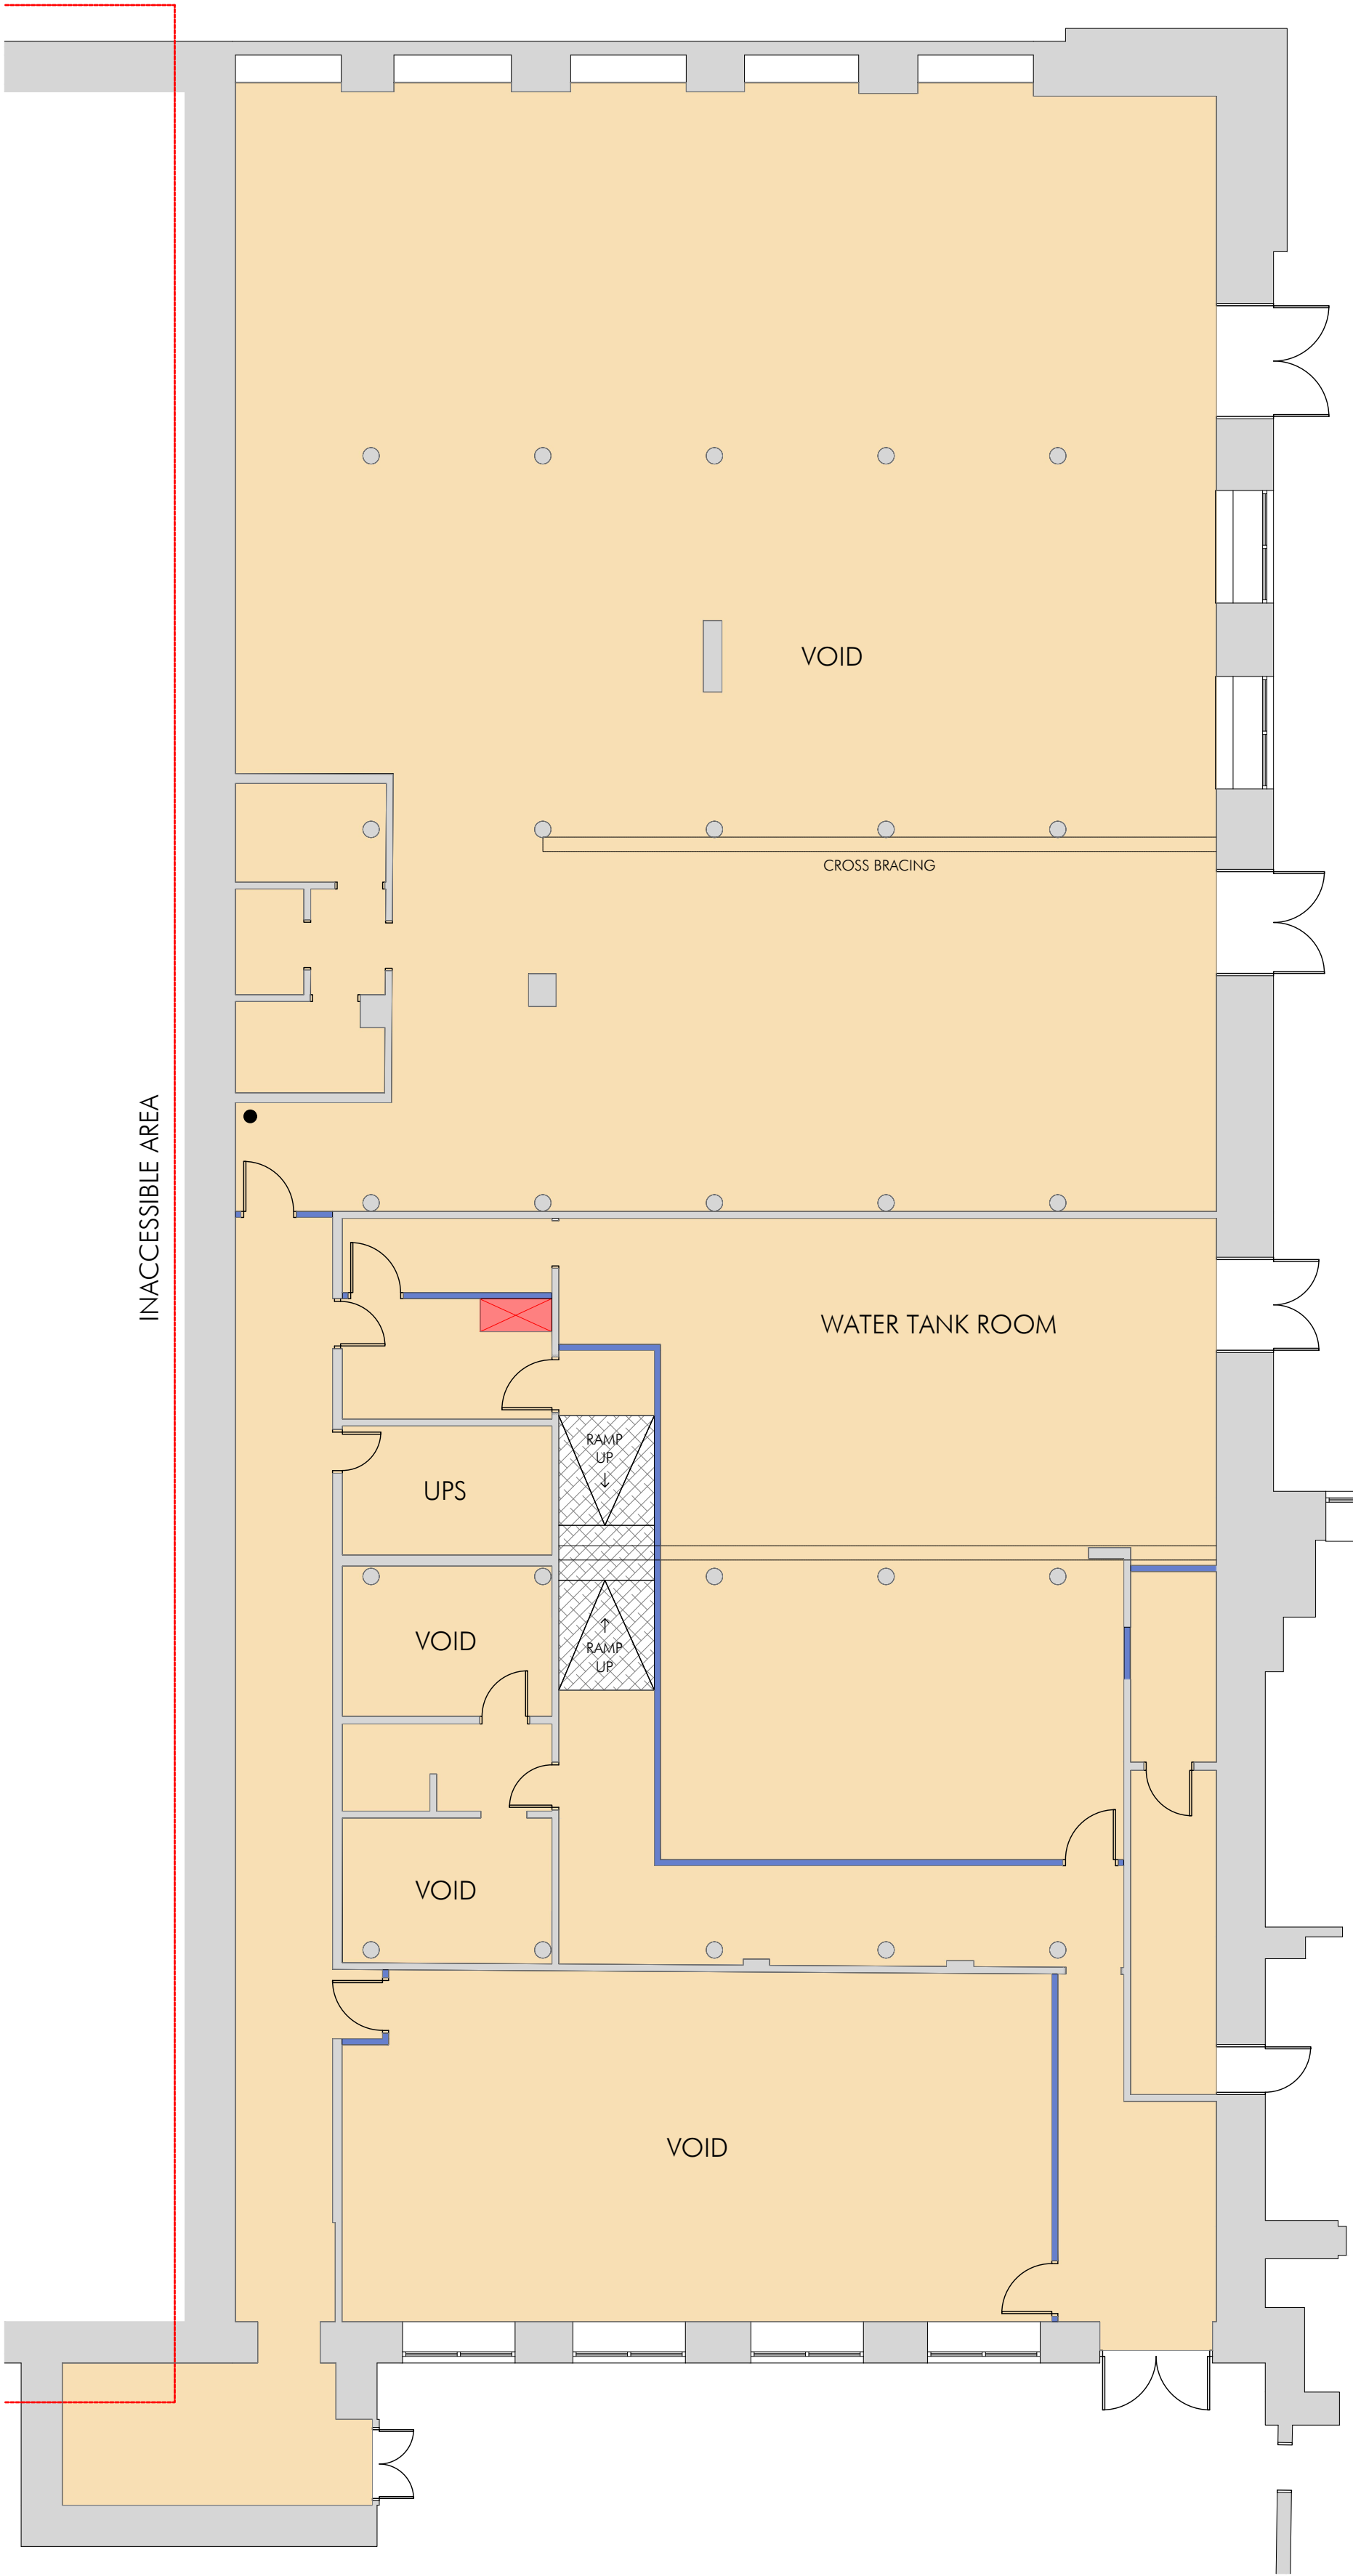


PROPOSED BASEMENT FLOOR FINISHES PLAN

0 1m 2m 3m 4m 5m 10m
SCALE 1:100 IN METRES

FLOOR FINISHES LEGEND

- VINYL FLOOR COVERING: PRODUCT REF - POLYSAFE STANDARD PUR SAFTEY FLOORING (SILVER BIRCH)
- EXISTING FLOOR FINISH TO BE RETAINED

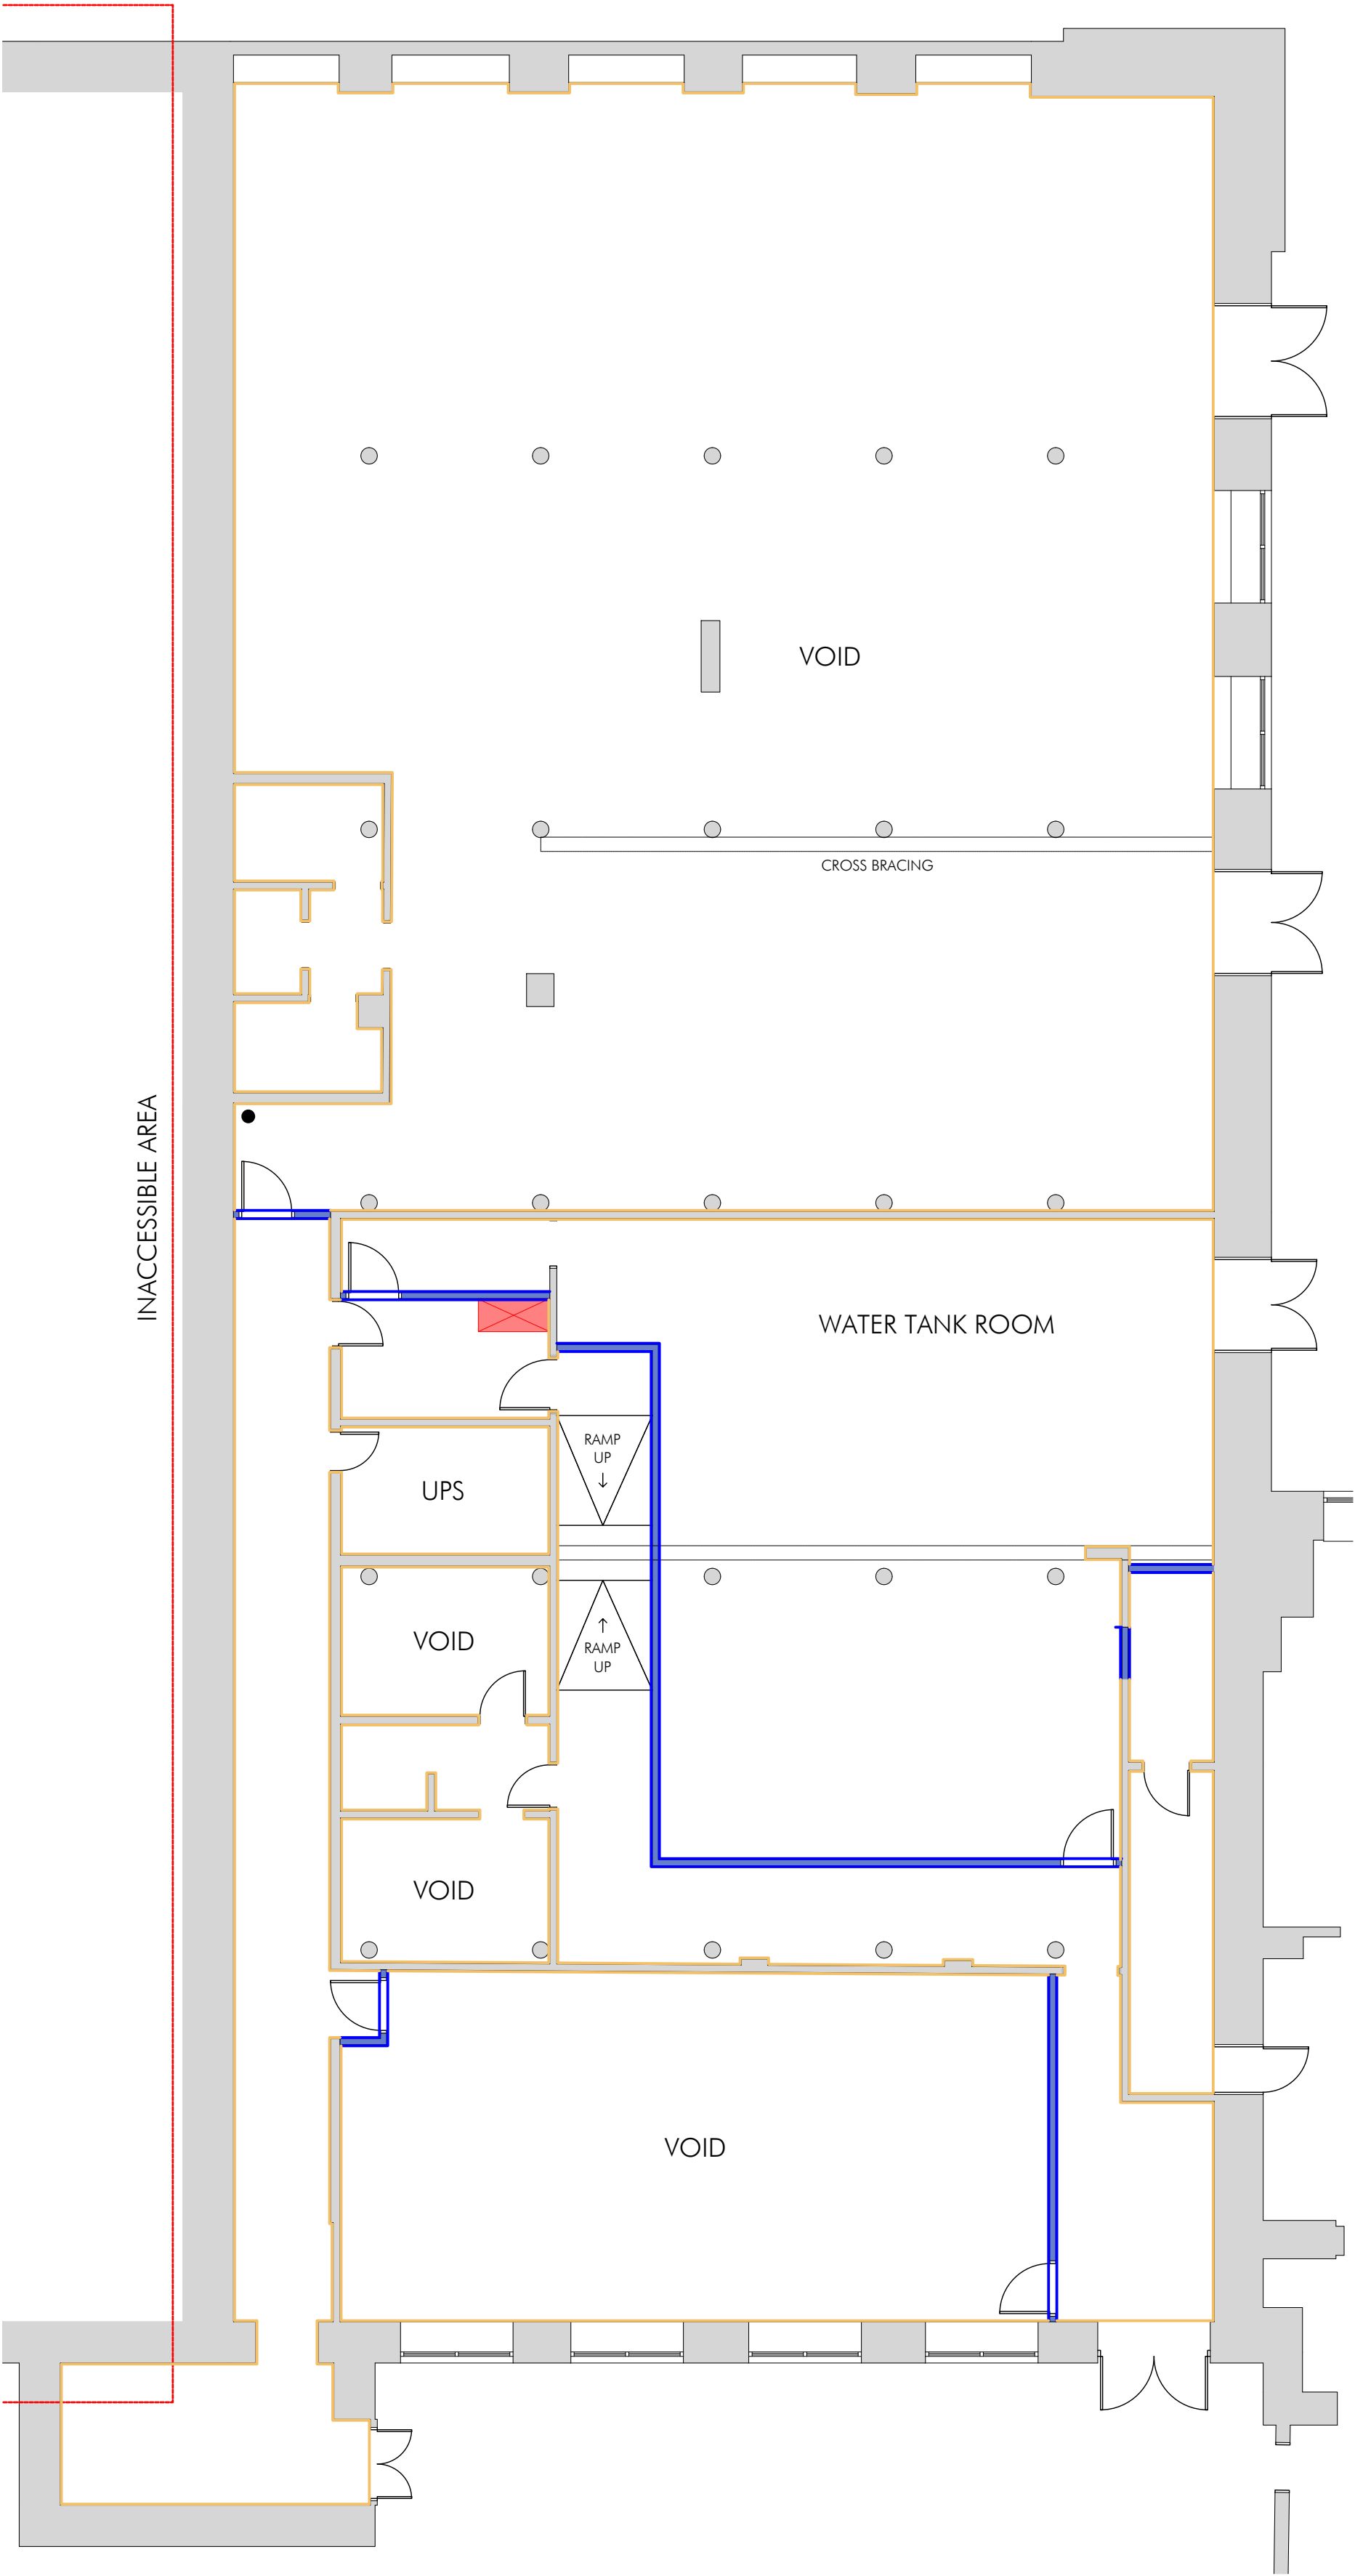

PROPOSED BASEMENT FLOOR WALL AND STRUCTURE FINISHES PLAN

0 1m 2m 3m 4m 5m 10m
SCALE 1:100 IN METRES

DECORATIONS TO EXTERNAL AND INTERNAL WALLS

- FULLY EXPOSED EXISTING BLOCKWORK/BRICKWORK WALLS TO REMAIN UNPAINTED AS EXISTING
- PROPOSED PLASTERBOARD WALLS TO BE TAPED AND JOINTED PAINT FINISH NOT REQUIRED
- FULLY EXPOSED EXISTING COLUMNS, BEAMS AND BRACING TO BE PAINTED WITH INTUMESCENT PAINT TO ACHIEVE 90 MINUTES FIRE PROTECTION WITH INTUMESCENT TOP COAT IN COLOUR DARK GREY

CONSTRUCTION ISSUE

CA/DWG DRAWN	DRAWN REVISION	13.02.24 DATE	VER
AP ALLISON PIKE ARCHITECTS & DESIGNERS 7 Buxton Road West, Disley, Stockport, Cheshire, SK12 2AE. Website: www.allisonpike.com Telephone: 01663 763000 Facsimile: 01663 766772 Email: studio@allisonpike.com © Allison Pike Partnership Limited.			
PROJECT TRUMAN VICTORIA MILL MILES PLATTING			
TITLE PROPOSED BASEMENT FLOOR FLOOR/WALL & STRUCTURE FINISHES PLAN			
SCALE 1:100 @ A1			
JOB No TRU01	DRAWING No AL150	REV /	