




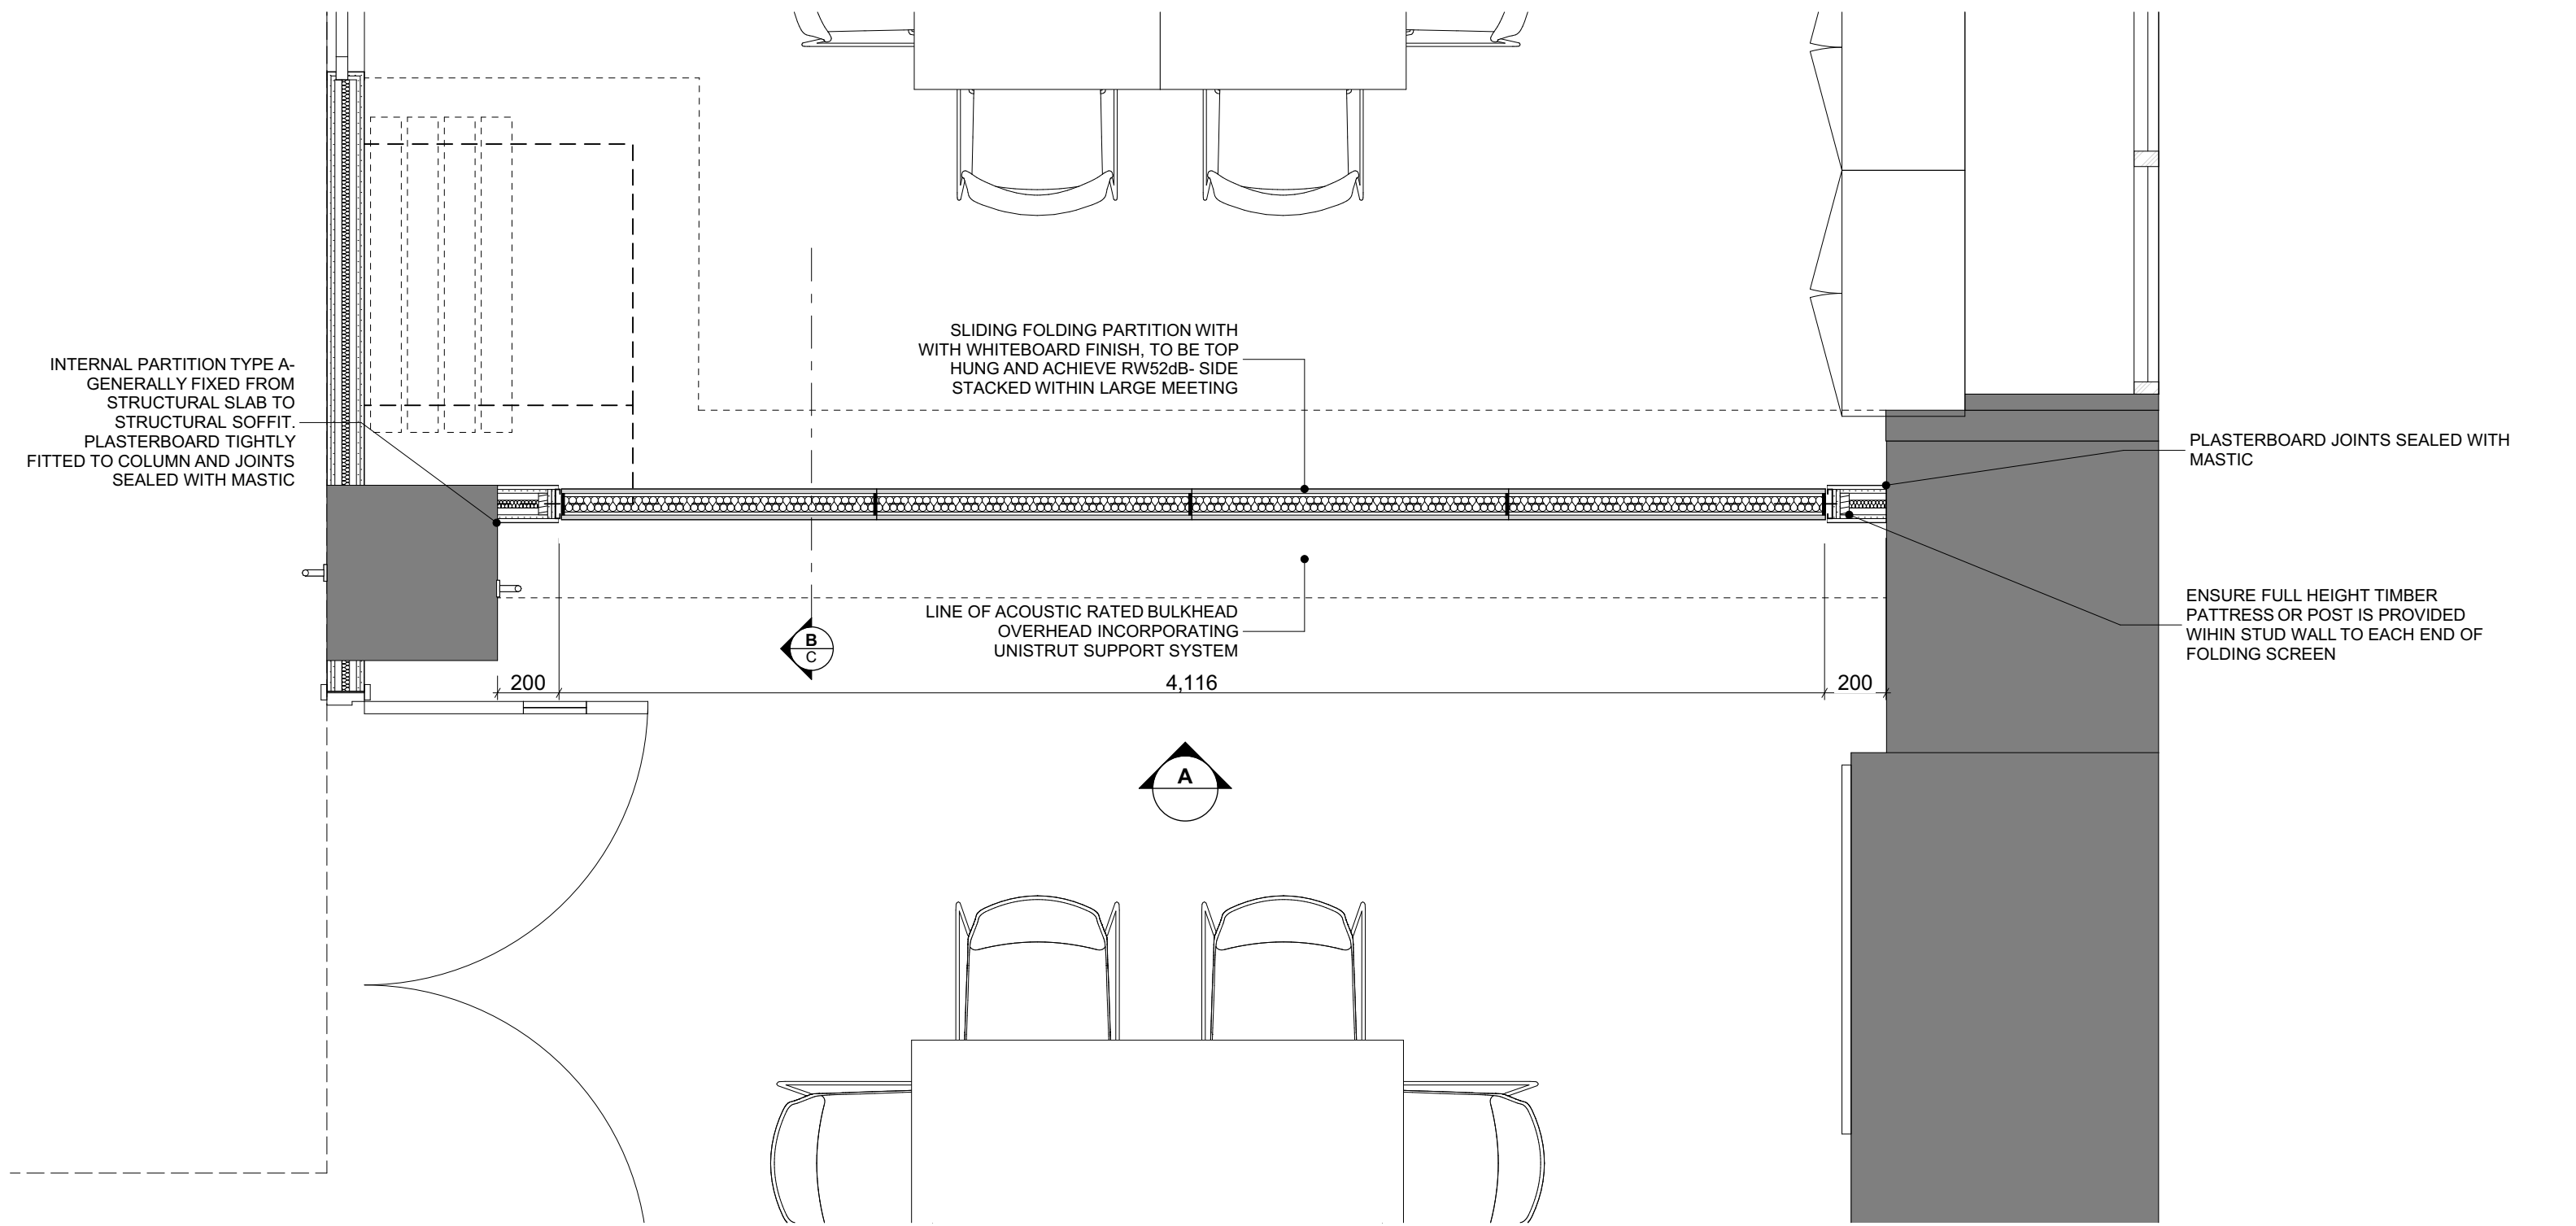


FOLDING PARTITION PLAN 1:20

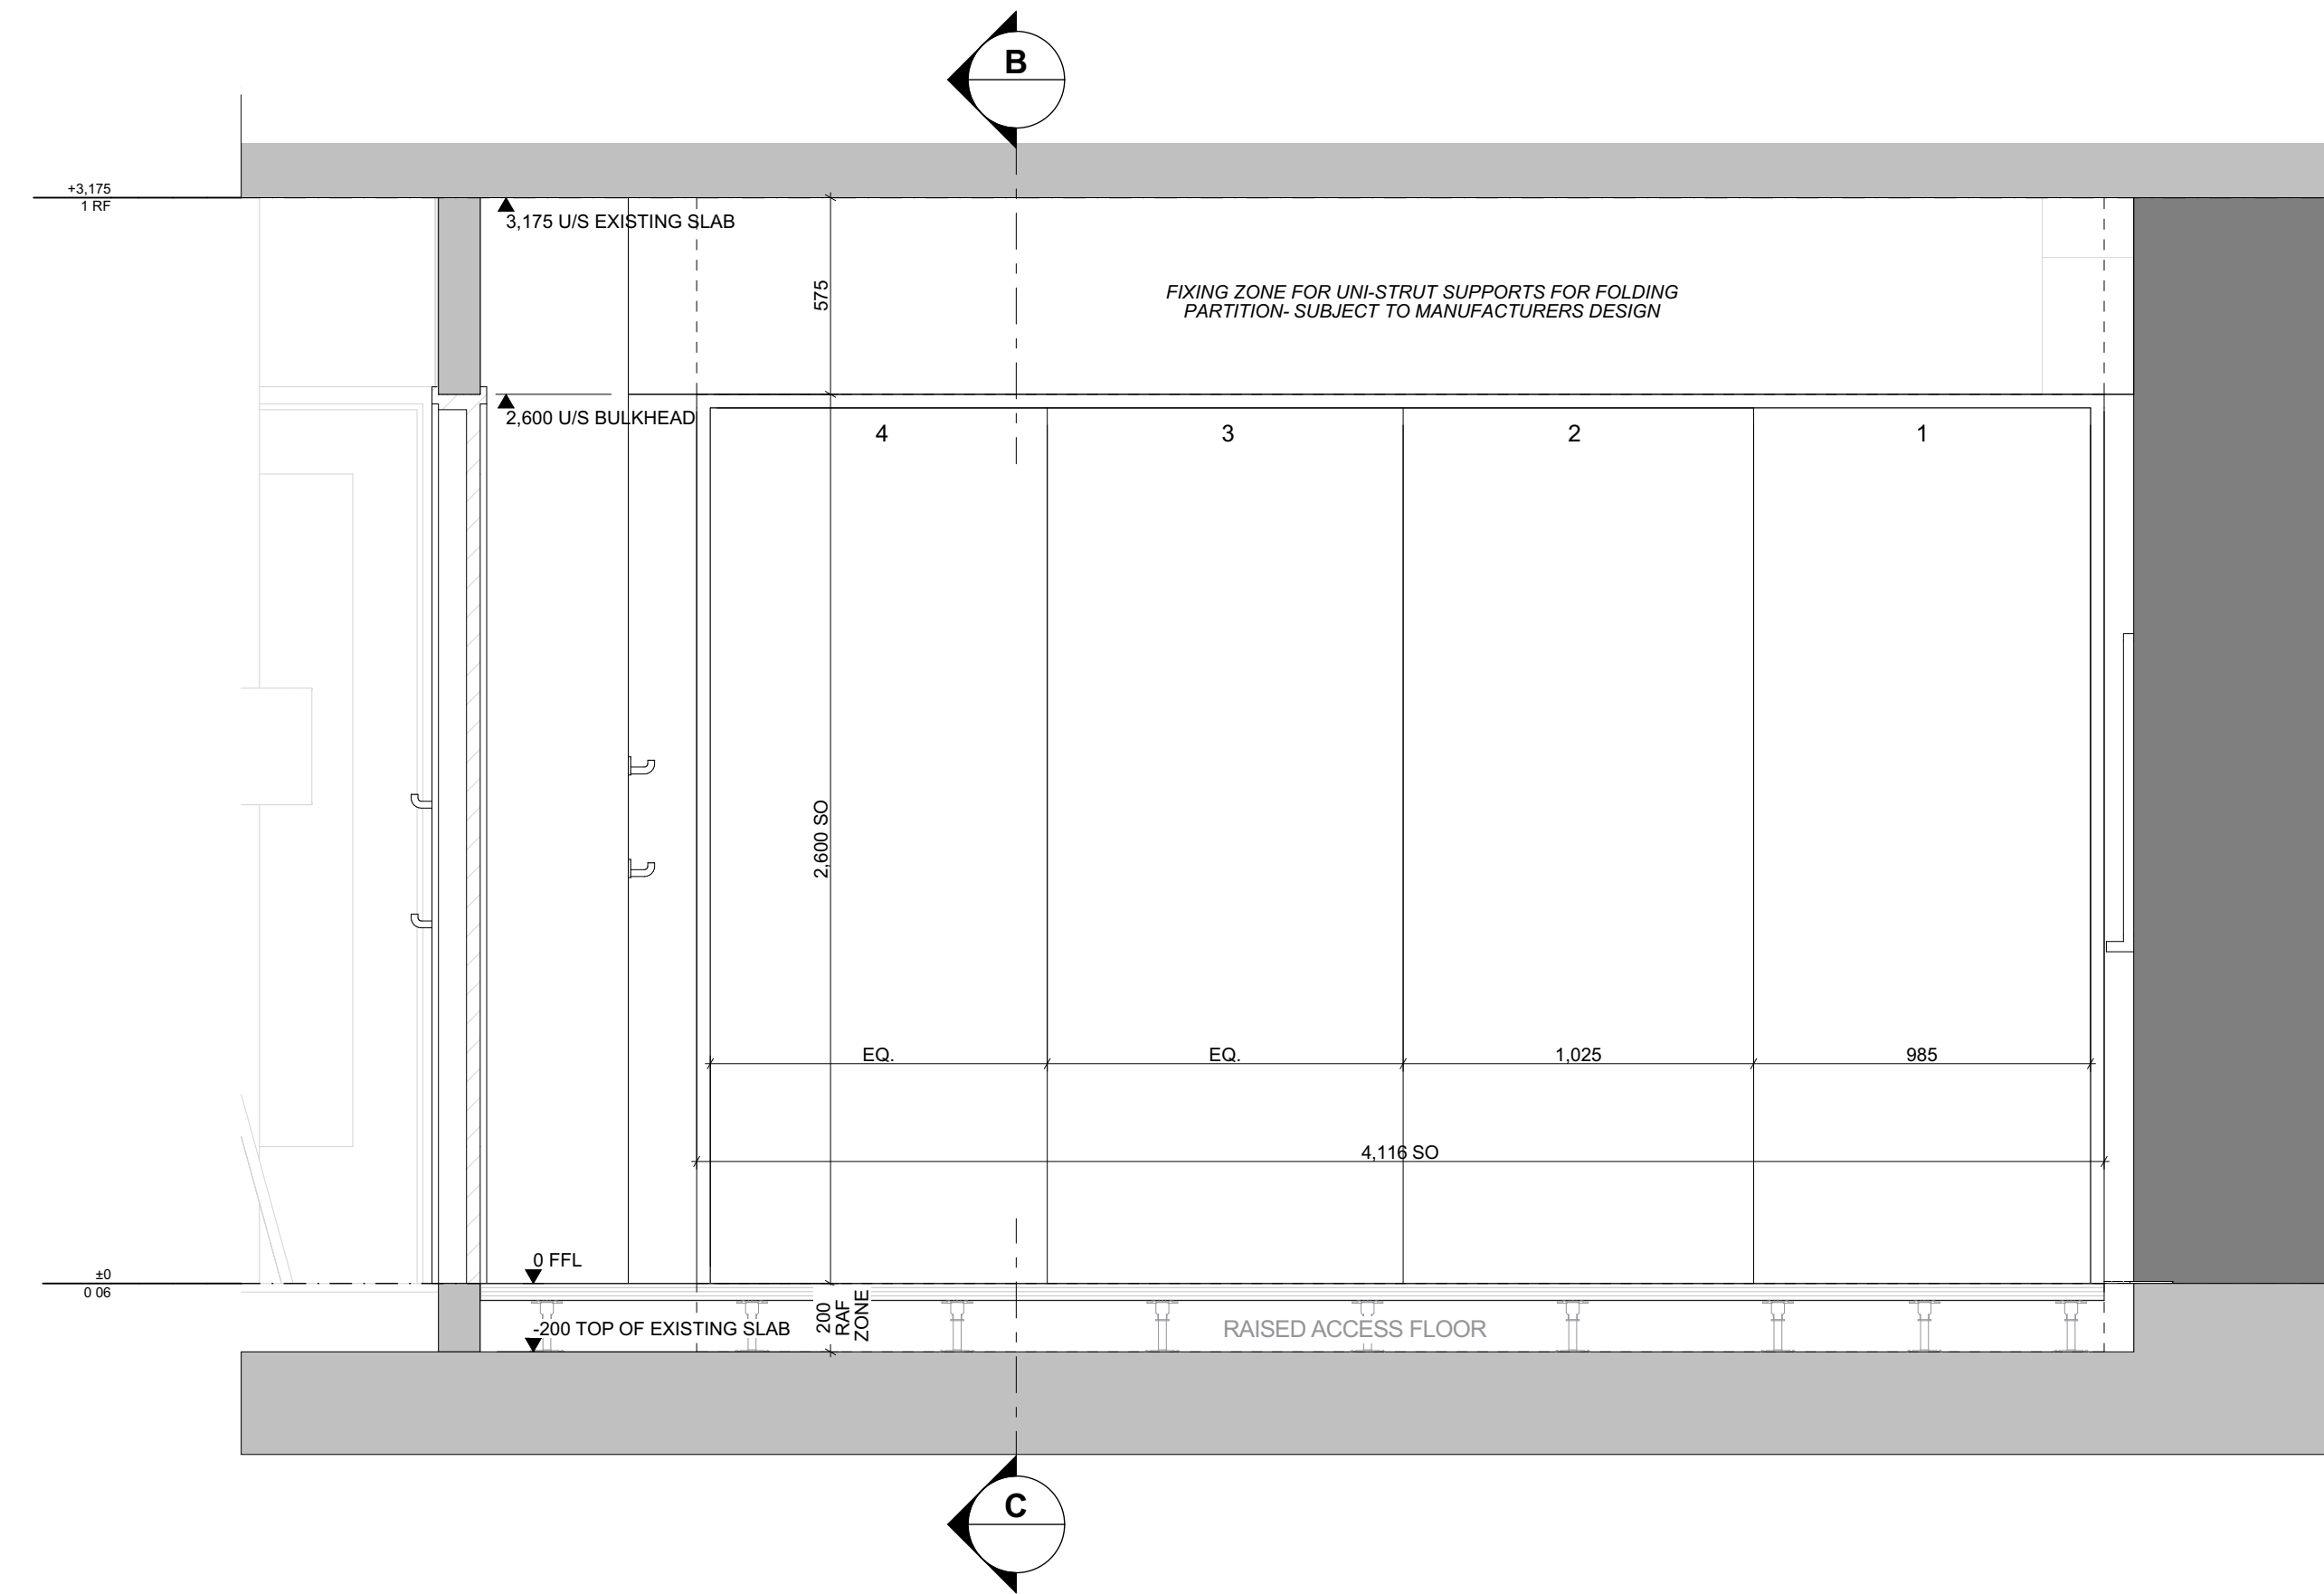


ELEVATION A: FOLDING PARTITION 1:20

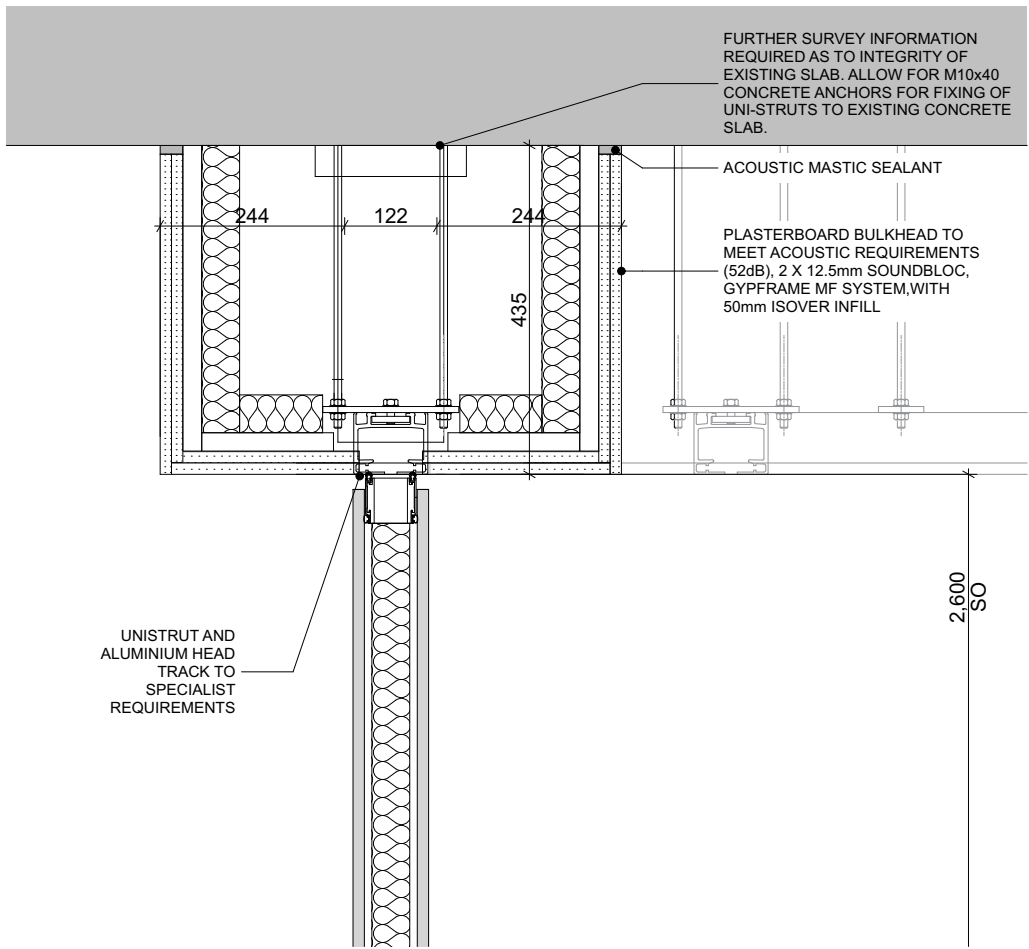

DETAIL B: TYPICAL FOLDING PARTITION HEAD TRACK 1:10

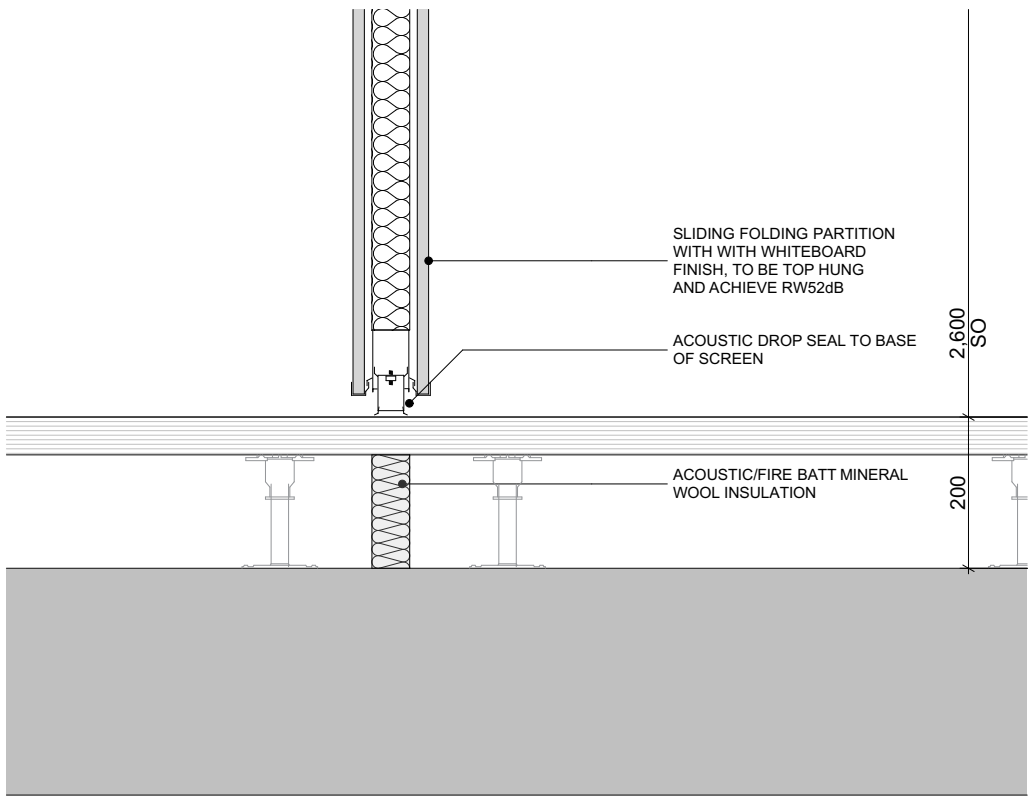

DETAIL C: TYPICAL FOLDING PARTITION BASE TRACK 1:10

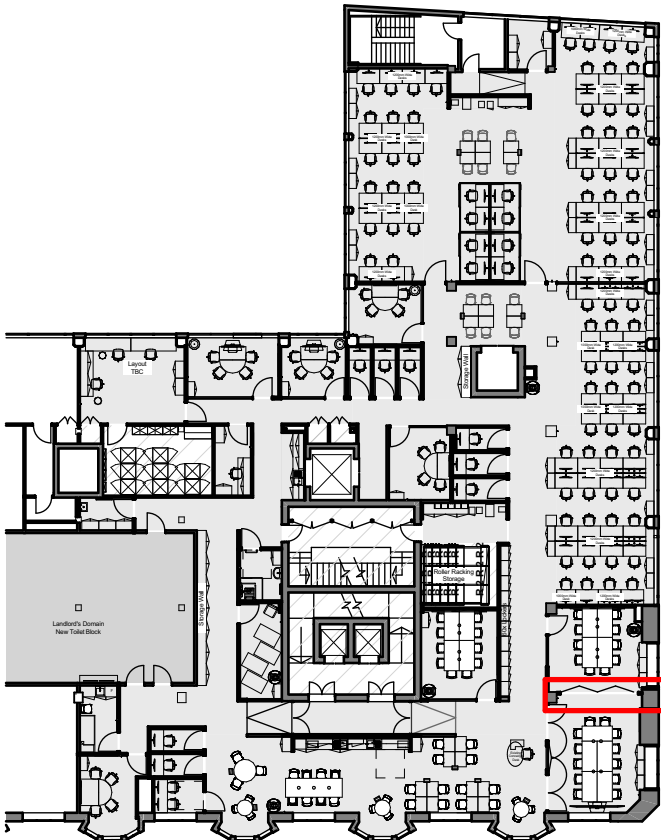

KEY PLAN

Notes
Check all dimensions on site. Do not scale from this drawing
Report any discrepancies and omissions to HLM Architects
This Drawing is Copyright ©
NOTES:
FOLDING SCREEN BASED UPON STYLE
PARTITION ADVICE.
MANUFACTURER : DORMA HÜPPE
SERIES: VARIFLEX
TYPE: ML 100
dB: Rw52
PANEL TRIM: TYPE K TRIMLESS
TRIM FINISH: SILVER ANODISED
PANEL FINISH: WHITEBOARD / WRITABLE WALL
FINISH
OPERATION: MANUALLY OPERATED. MECHANICAL
TOP & BOTTOM ACOUSTIC SEALS & TELESCOPIC
CLOSURE (TE)
TRACK & FINISH : TYPE R - ALUMINIUM RAL 9010
WHITE

P03	UPDATED DESIGN PACK FOR PLANNING	27/10/23	CC	AI
T01	ISSUE FOR TENDER	03/02/23	CC	AI
P02	FINAL ISSUE FOR COMMENT	20/01/23	CC	AI
P01	PRELIMINARY ISSUE FOR COMMENT	01/12/22	CC	AI
Rev	Description	Date	By	Chk
Revisions				Suitability
Project	S2 INFORMATION			

British Council Manchester

Client

British Council

Title

FOLDING PARTITION DETAILS

Drawing No.	Revision
BCM-HLM-01-06-DR-I-2502	P03

Scale @ A1	Drawn
1:10	HP
Date	Checked
23/11/2022	HLM