

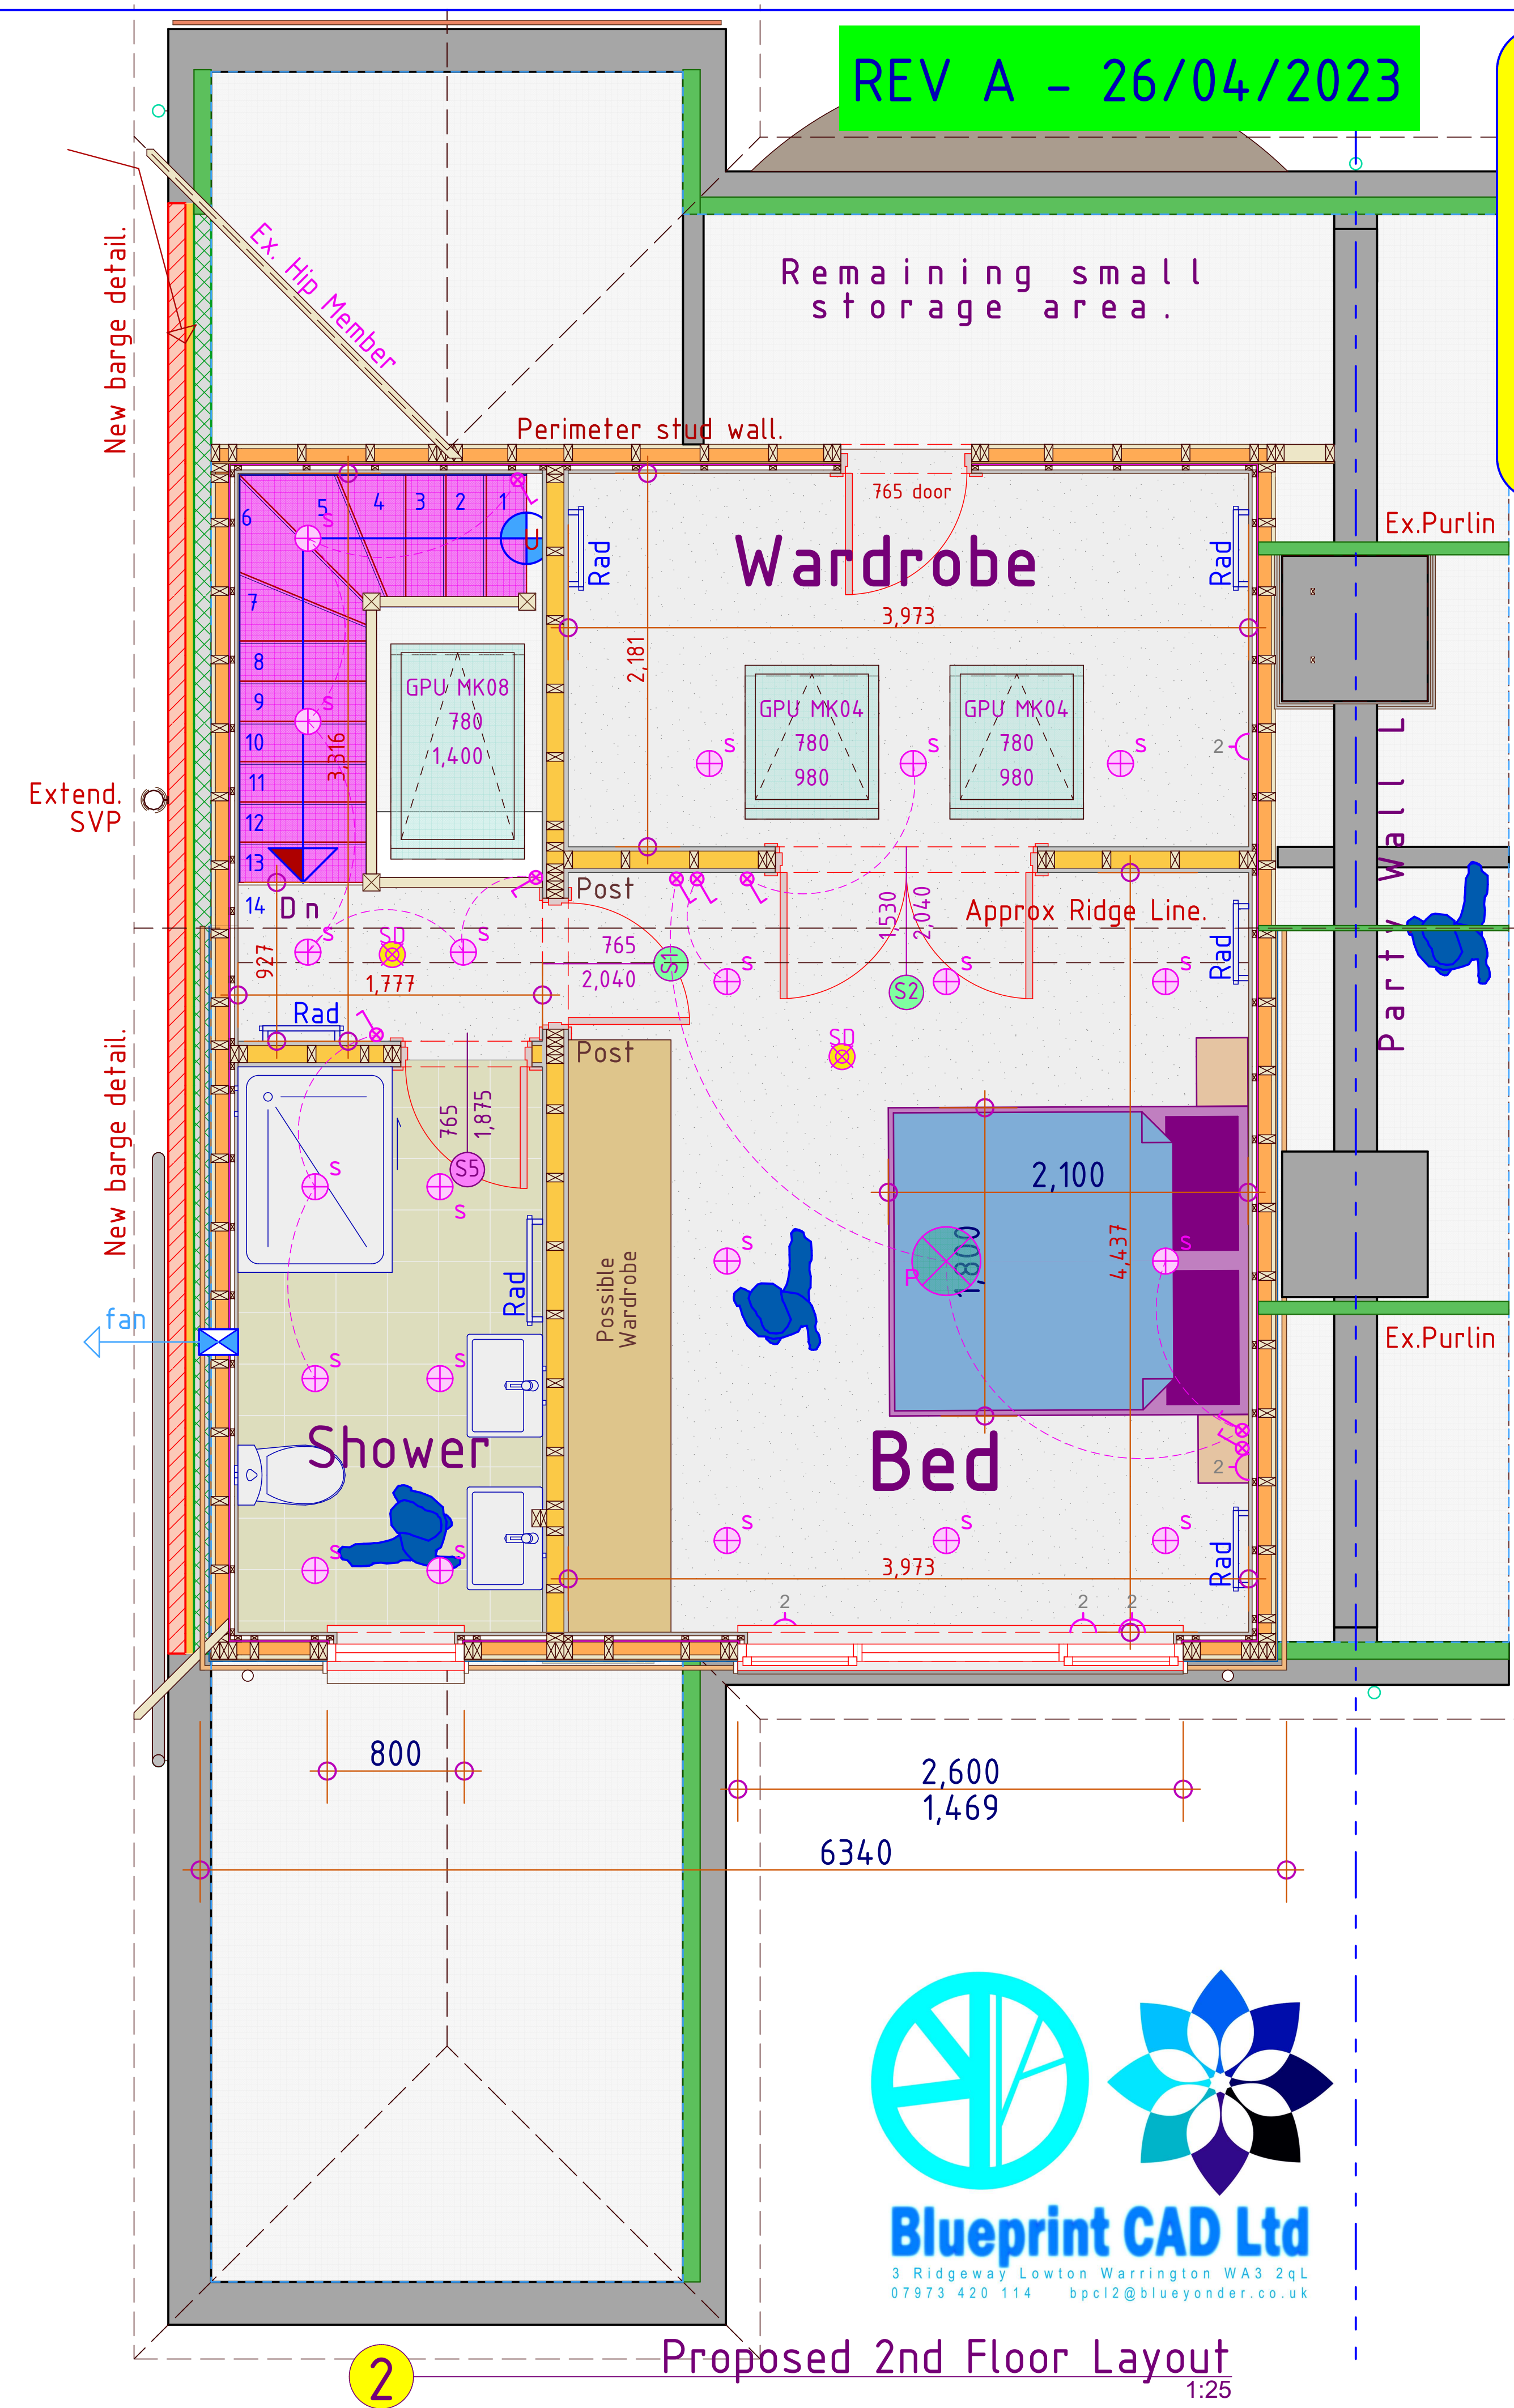


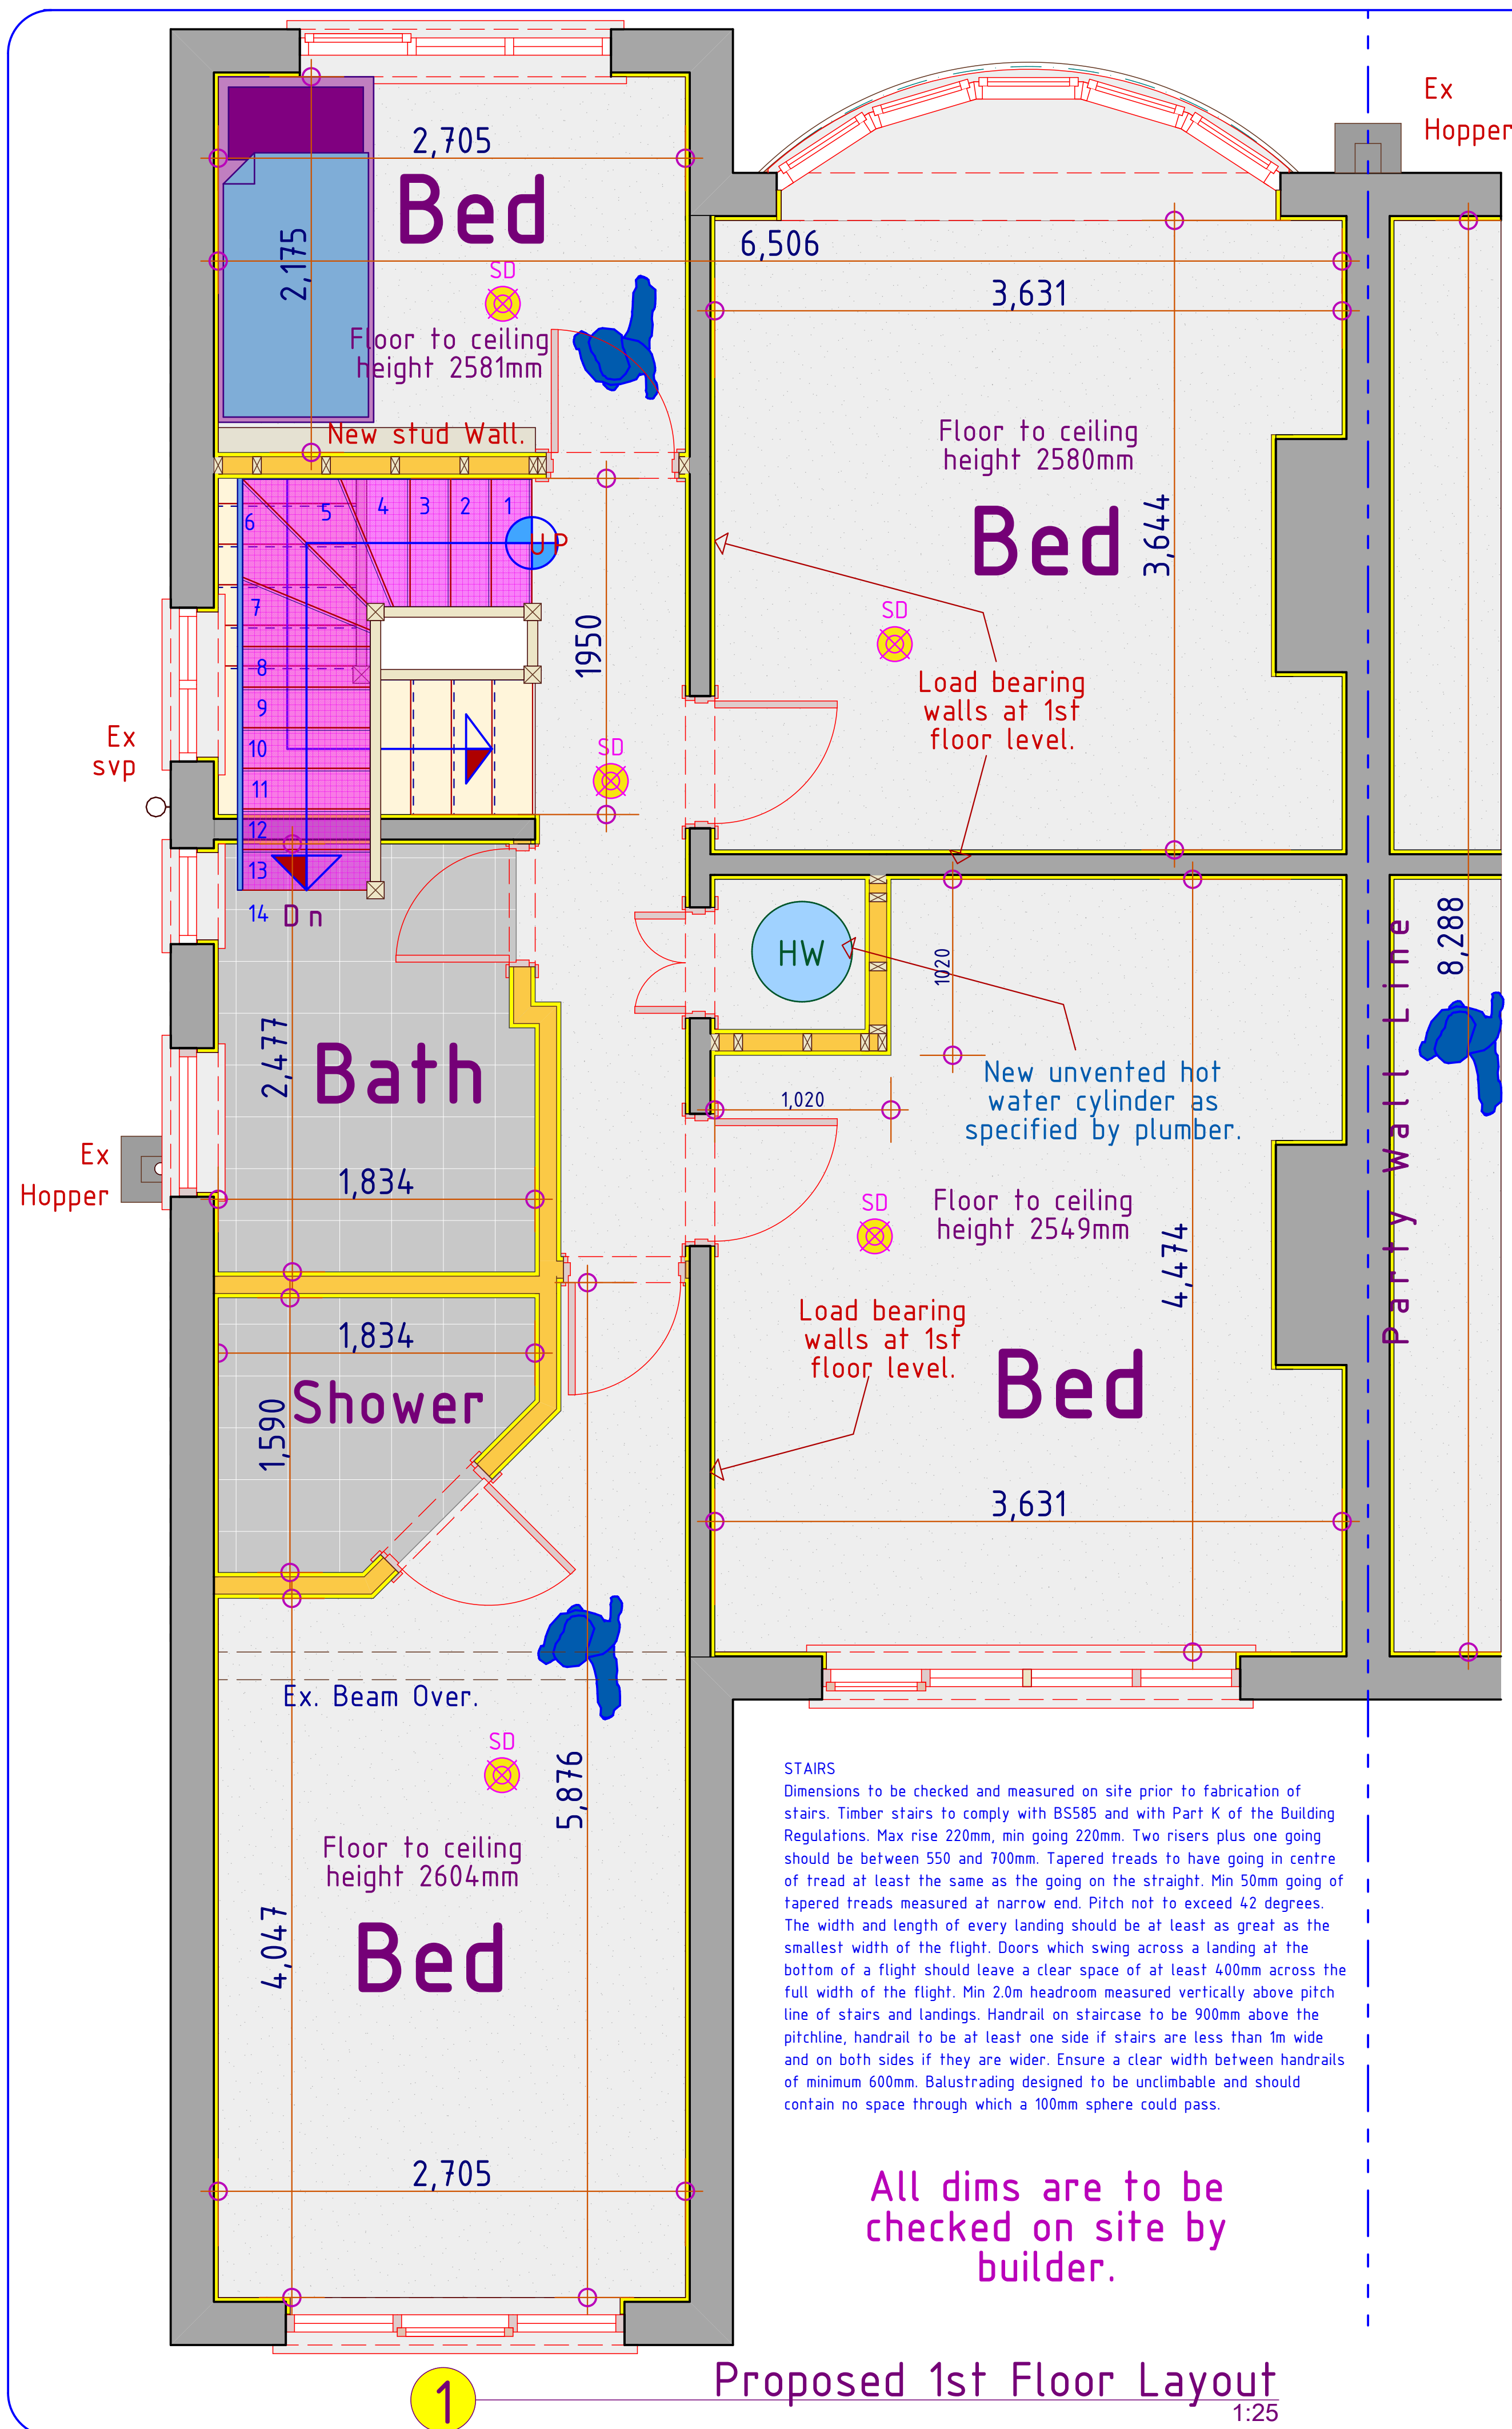

REV A - 26/04/2023

CLIENT :
TOM SENEVIRATNE
10 SANDHURST AVENUE,
DIDSURY, MANCHESTER,
M20 1ED.
THE CONSTRUCTION OF
A FLAT ROOFED DORMER
LOFT CONVERSION AT
THE REAR OF THE
EXISTING DWELLING
HOUSE + GABLE END-
PICK UP + INTERNAL
ALTERATIONS

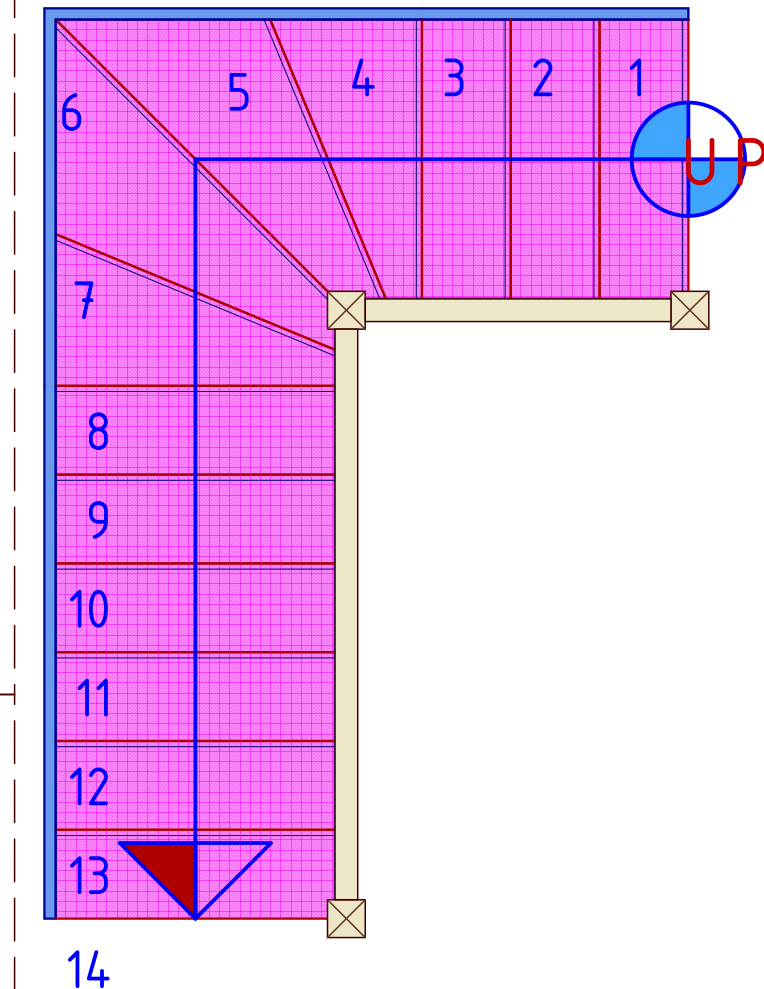

4

- Wired Heat detector
- Wired Smoke detector
- Light switch as agreed with the client.
- Fused Socket
- Double Socket as agreed with the client.
- Light fitting as agreed with the client.
- Light fitting as agreed with the client.
- External Light fitting as agreed with the client.
- New Radiator fitting as agreed with the client.
- Extract fan ducted through external wall.
- Emergency Lighting to BS 5266 pt 9 - 60mins non fire alarm
- Fire Alarm Sounder to BS 5839 Pt 6.
- Break Glass Point to BS 5839 Pt 6.
- Non-asbestos Fire Blanket
- Fire Extinguisher to BS 5306.
- 30 minute fire resisting door and frame as spec.

5 Legend

All new building works are to comply with the current building and fire protection regulations.
Disclaimer:
Blueprint CAD Ltd cannot be held responsible for any further enhancements or alterations/maintenance to the existing property for fire doors, fire protection, etc., as required on site by the Approved Inspector during his site inspections. Likewise, any structural/electrical/plumbing faults that become apparent during the building work will be brought to the attention of client by the builder for resolution.

