


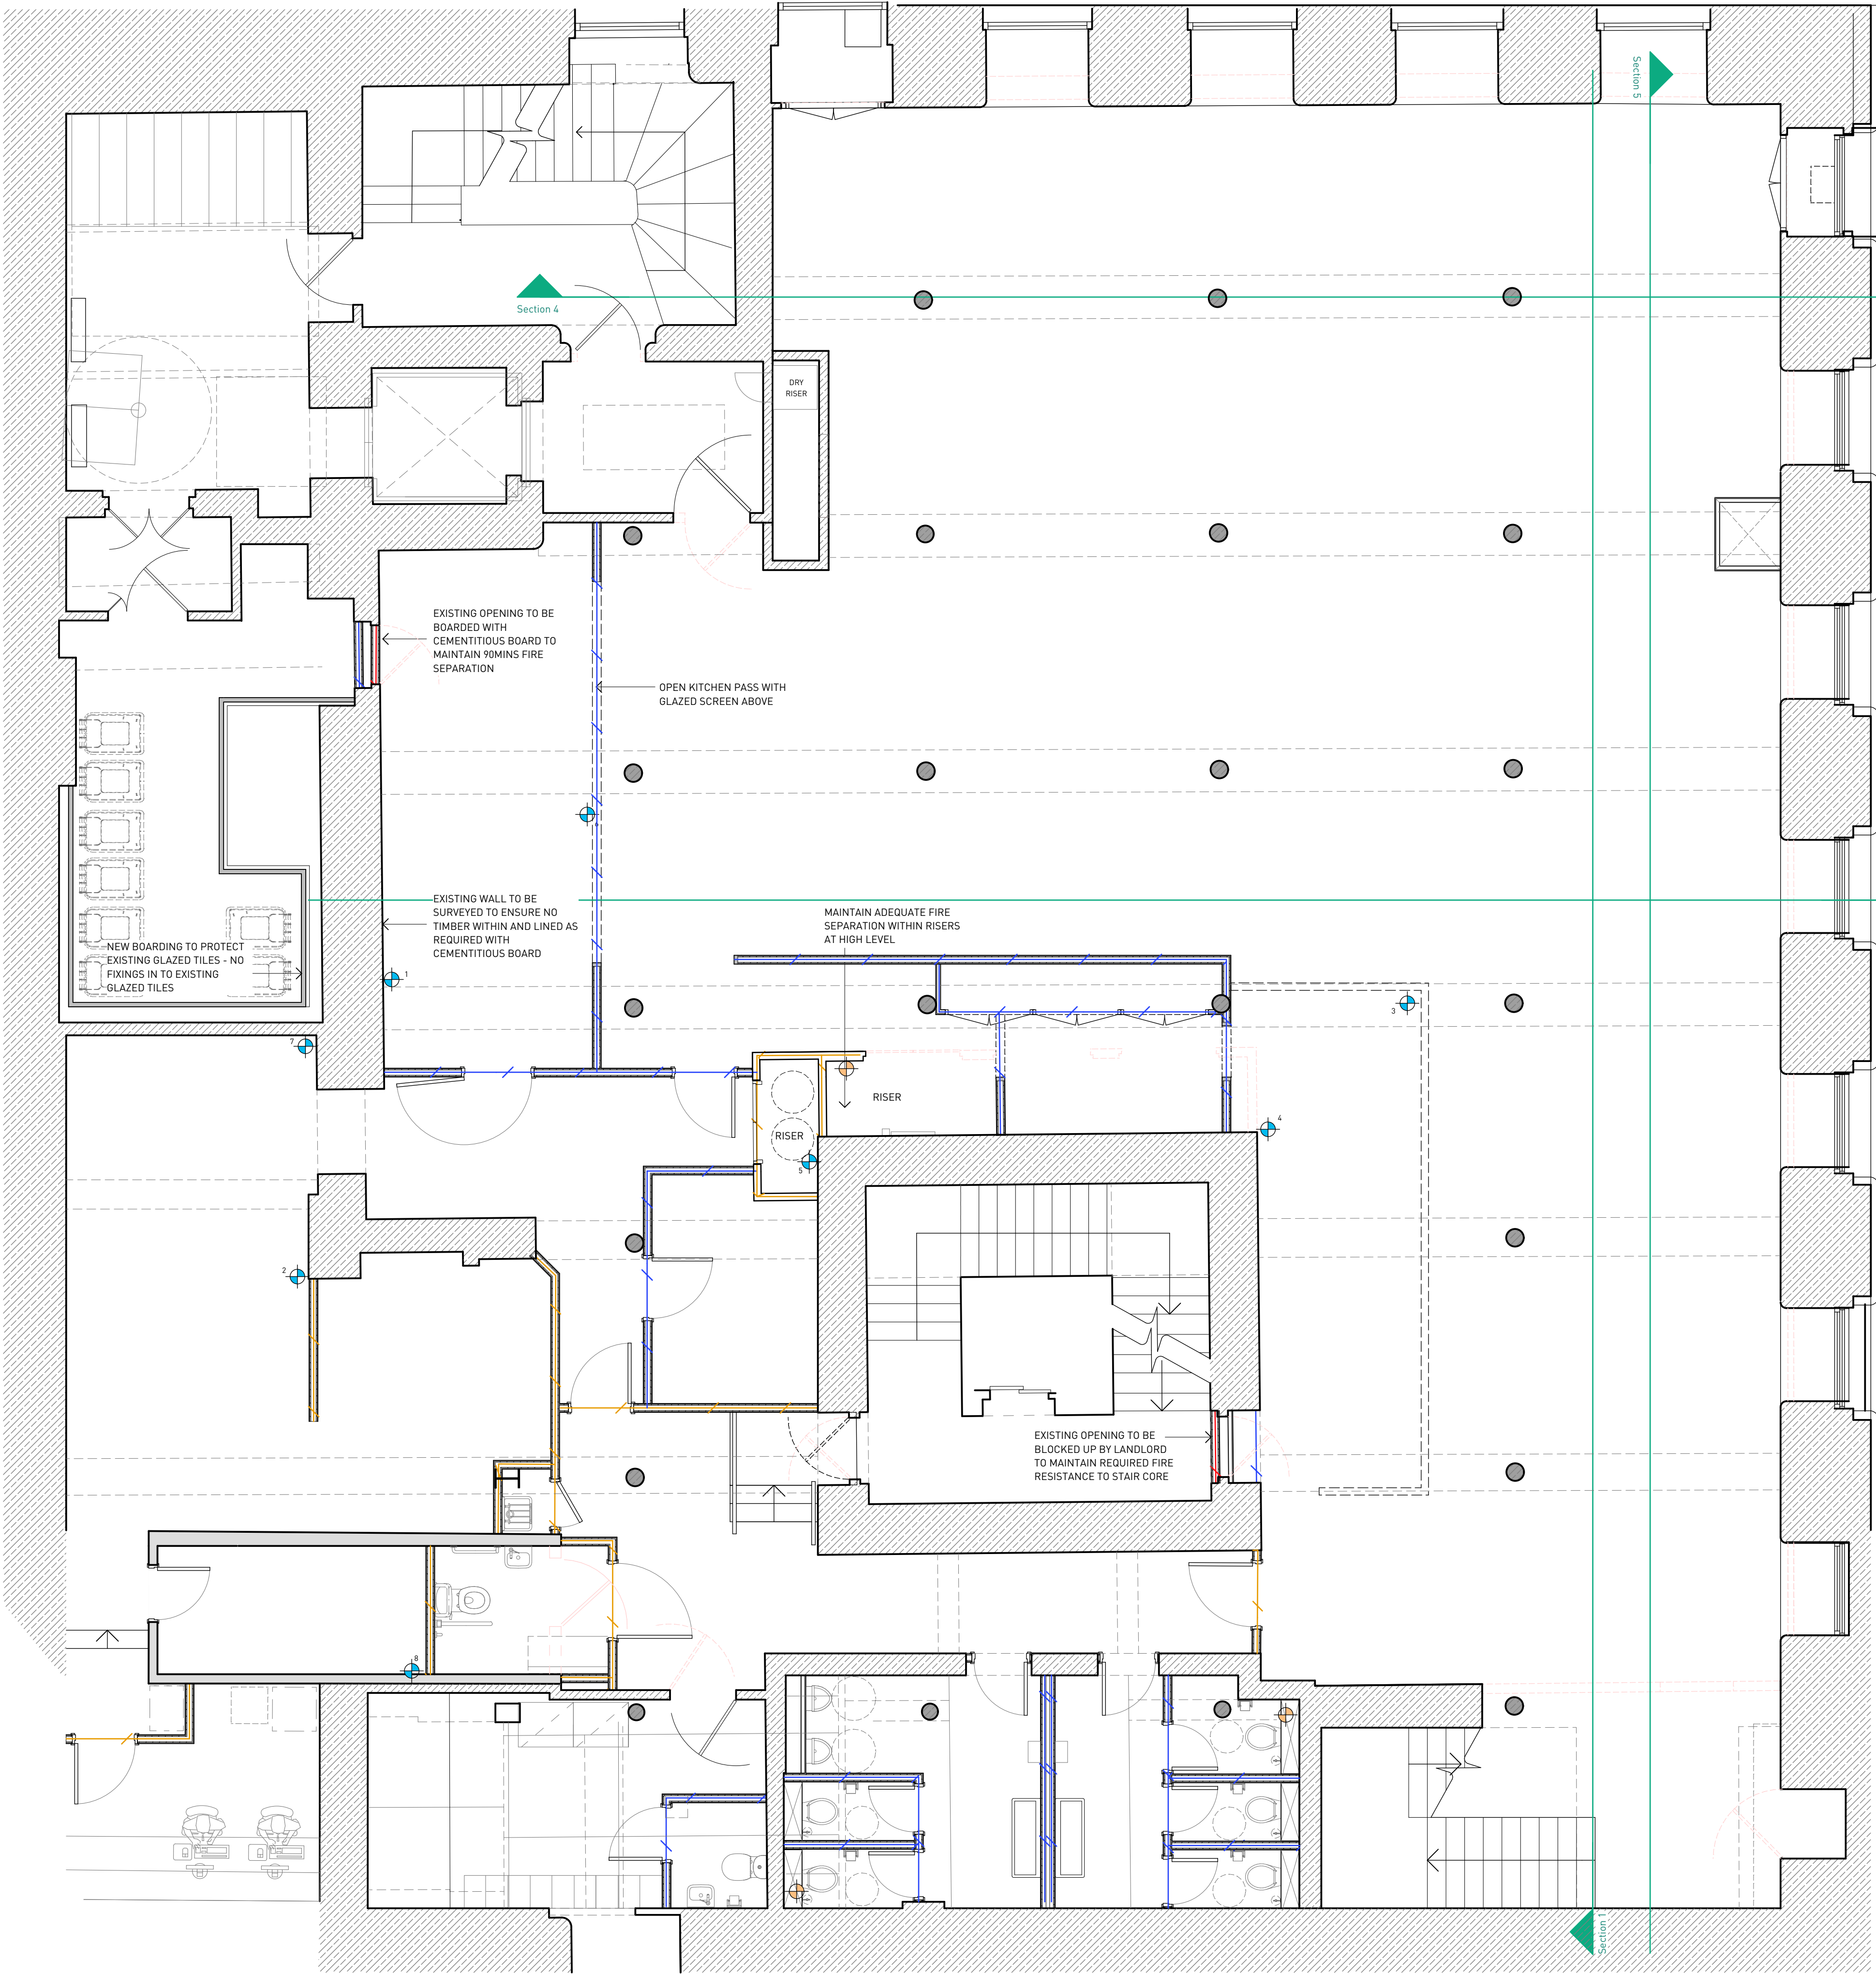

WT01

30 MINS FIRE RESISTANT NON LOAD BEARING PARTITION
NEW METAL STUDWORK PARTITION TO BE BRITISH GYPSUM GYPWALL CLASSIC 30 MINS FIRE RESISTANT CONSTRUCTION FORMED FROM 70MM GYPFRAME 'C' SECTION STUDS AT MIN 600MM CENTRES WITH ONE LAYER OF 12.5MM PLYWOOD AND ONE LAYER OF 12.5MM GYPROCK FIRELINE BOARD ON EACH SIDE. PARTITIONS TO BE FULL HEIGHT AND FIRE STOPPED AT JUNCTIONS. JOINTS TO BE STAGGERED, FILLED AND TAPED. COMPLETE WITH 70MM MINERAL WOOL FILLED CAVITY.

WT02

NON LOAD BEARING PARTITION
NEW METAL STUDWORK PARTITION TO BE BRITISH GYPSUM GYPWALL CONSTRUCTION FORMED FROM 70MM GYPFRAME 'C' SECTION STUDS AT MIN 600MM CENTRES WITH ONE LAYER OF 12.5MM PLYWOOD AND ONE LAYER OF 12.5MM GYPROCK WALLBOARD ON EACH SIDE. PARTITIONS TO BE FULL HEIGHT UNLESS NOTED, JOINTS TO BE STAGGERED, FILLED AND TAPED. COMPLETE WITH 70MM MINERAL WOOL FILLED CAVITY.

1. THE DRAWINGS SHOW DESIGN INTENT ONLY AND SHOULD NOT BE RELIED ON FOR CONSTRUCTION.
2. ALL DIMENSIONS TO BE CHECKED ON-SITE PRIOR TO CONSTRUCTION OR PRODUCTION. CONSTRUCTION DETAILS TO BE CONFIRMED BY CONTRACTOR/MANUFACTURER BY SUBMITTING SHOP DRAWINGS FOR DESIGNER'S APPROVAL.
3. ALL DIMENSIONS ARE IN MM UNLESS OTHERWISE NOTED.
4. DESIGN/DRAWING IS NOT TO BE SCALED FOR PRODUCTION AND CONSTRUCTION PURPOSES.
5. ALL DISCREPANCIES AND OMISSIONS ON-SITE MUST BE REPORTED FOR COMMENTS OR APPROVAL BY THE DESIGNER AND/OR CLIENT PRIOR TO COMMENCING WORK.
6. ALL ELECTRICAL, LIGHTING, HVAC AND PLUMBING ISSUES TO BE REFERRED TO ENGINEER'S DRAWINGS.
7. ALL PROPOSALS ARE SUBJECT TO APPROVAL BY STATUTORY AUTHORITIES AND ANY NECESSARY ALTERATIONS SHOULD BE MADE IF REQUIRED TO COMPLY WITH STATUTORY REQUIREMENTS.
8. ALL DESIGN CONCEPTS AND DRAWINGS ARE THE PROPERTY OF OTHER SIDE STUDIO LTD AND ARE COVERED BY COPYRIGHT. NO REPRODUCTIONS, ADAPTATIONS AND/OR COPIES MAY BE MADE WITHOUT WRITTEN PERMISSION OF OTHER SIDE STUDIO LTD.

PLANNING: PROPOSED
BASEMENT PARTITION
LAYOUT

PROJECT NO.
23-161

DRAWING NO. REV.
GA-04 A

SCALE SHEET SIZE
1:50 A1

PLANNING		BLACKLOCK	
REV.	DATE	COMMENT	FREETRADE EXCHANGE, 37 PETER ST, WCR M2 5GB
/	12/07/23	FIRST ISSUE	
A	14/12/23	UPDATED TO SUIT COMMENTS	