


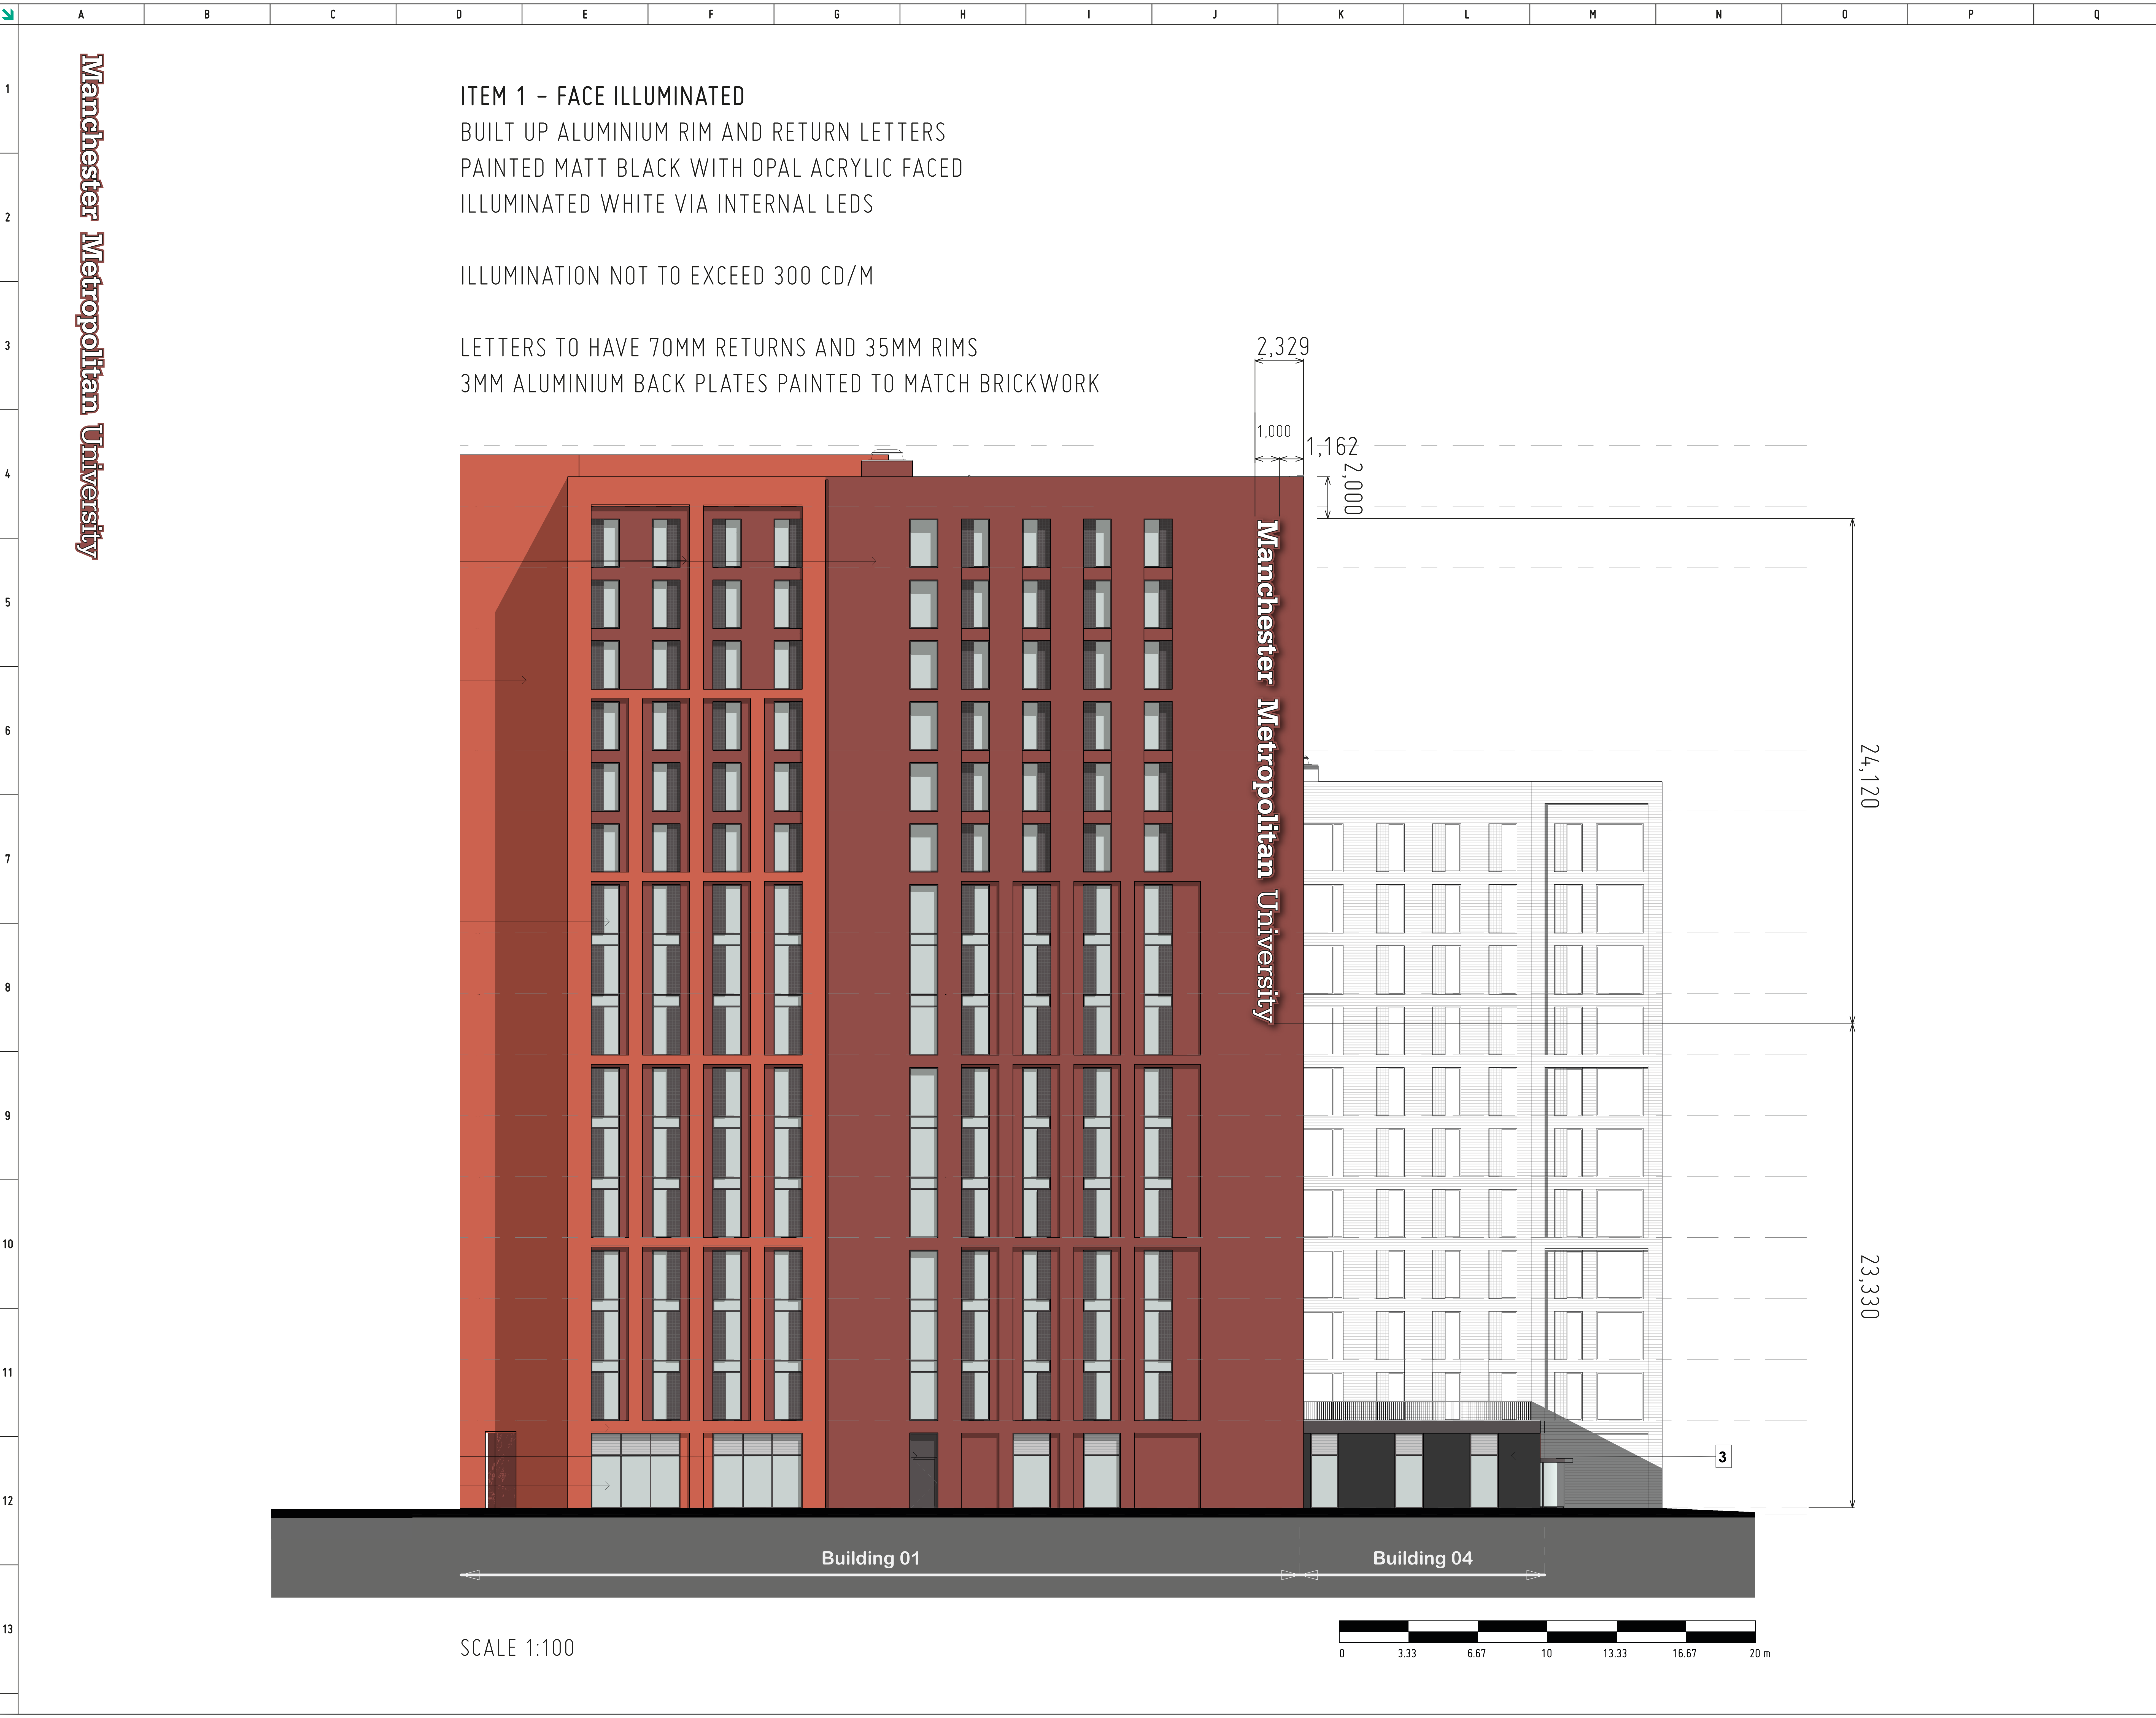

ITEM 1 – FACE ILLUMINATED
BUILT UP ALUMINIUM RIM AND RETURN LETTERS
PAINTED MATT BLACK WITH OPAL ACRYLIC FACED
ILLUMINATED WHITE VIA INTERNAL LEDS

ILLUMINATION NOT TO EXCEED 300 CD/M

LETTERS TO HAVE 70MM RETURNS AND 35MM RIMS
3MM ALUMINIUM BACK PLATES PAINTED TO MATCH BRICKWORK

JOB NUMBERXJ89288ACCOUNT MANAGERJLJ

SCALE1:100@A0DRAWN BYSS

PAGE1 OF 3

	INITIAL	DATE
FILE SIZES CHECKED		
QUANTITIES CHECKED		
CORRECT MEDIA USED		
PRINT PROFILE CHECKED		
PRINTED BY		
COLOURS CHECKED AND MATCH SPECIFIED COLOURS (INC. APPROVED SAMPLE COLOURS)		
DIMENSIONS CHECKED BEFORE CUTTING		
KONGSBERG CUT BY		
VINYL CUT BY		
FINISHED BY		
QUALITY CHECK		
ADDITIONAL ITEMS COLLATED BY		
PACKAGING IS SUITABLE FOR DISPATCH / INSTALLATION		

CLIENT


MANCHESTER METROPOLITAN UNIVERSITY

VISUAL

ARCHWAY HALLS

UNIT 1 FIRST AVENUE
EUROPA VILLAGE
MANCHESTER M17 1JZ

© ALL RIGHTS RESERVED. INCLUDING THE RIGHT
TO REPRODUCE OR MAKE OR IN ANY MANNER
THE CONTENT OF THIS DOCUMENT.
THE CONTENT OF THIS DOCUMENT IS NOT TO BE
USED AS AN EXACT COLOUR REFERENCE.

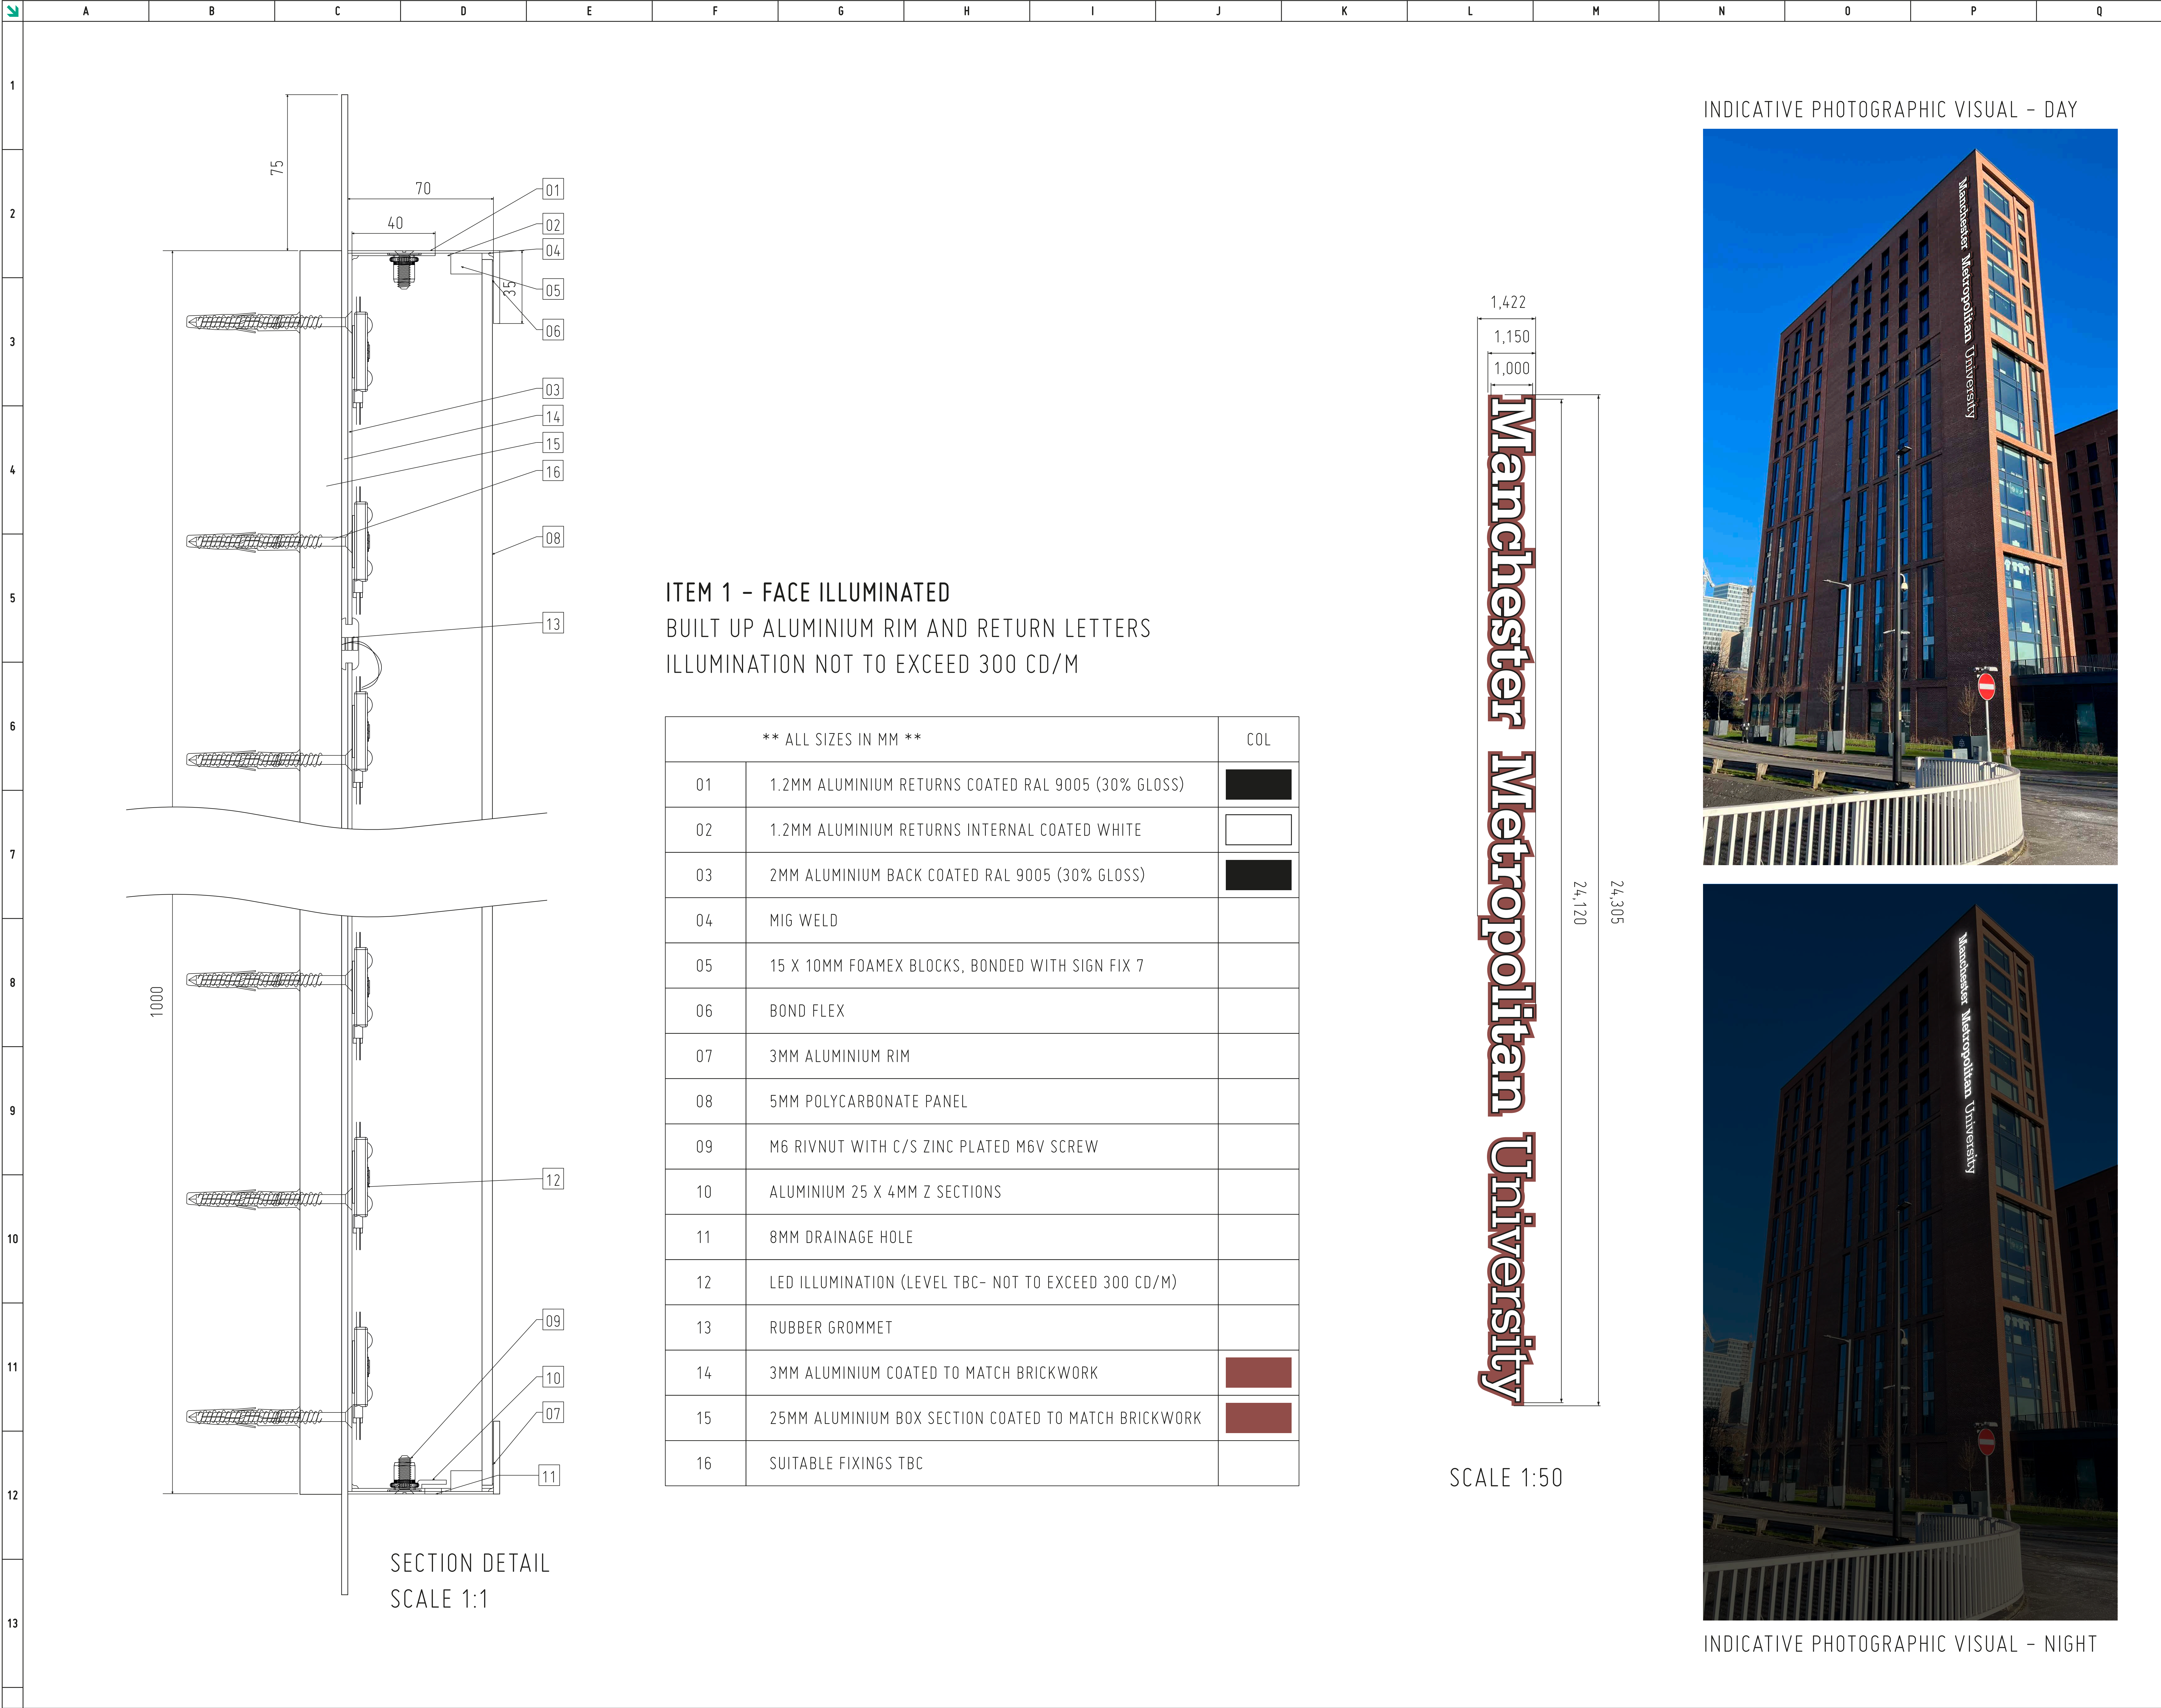

ITEM 1 - FACE ILLUMINATED
BUILT UP ALUMINIUM RIM AND RETURN LETTERS
ILLUMINATION NOT TO EXCEED 300 CD/M

** ALL SIZES IN MM **		COL
01	1.2MM ALUMINIUM RETURNS COATED RAL 9005 (30% GLOSS)	
02	1.2MM ALUMINIUM RETURNS INTERNAL COATED WHITE	
03	2MM ALUMINIUM BACK COATED RAL 9005 (30% GLOSS)	
04	MIG WELD	
05	15 X 10MM FOAMEX BLOCKS, BONDED WITH SIGN FIX 7	
06	BOND FLEX	
07	3MM ALUMINIUM RIM	
08	5MM POLYCARBONATE PANEL	
09	M6 RIVNUT WITH C/S ZINC PLATED M6V SCREW	
10	ALUMINIUM 25 X 4MM Z SECTIONS	
11	8MM DRAINAGE HOLE	
12	LED ILLUMINATION (LEVEL TBC- NOT TO EXCEED 300 CD/M)	
13	RUBBER GROMMET	
14	3MM ALUMINIUM COATED TO MATCH BRICKWORK	
15	25MM ALUMINIUM BOX SECTION COATED TO MATCH BRICKWORK	
16	SUITABLE FIXINGS TBC	

SCALE 1:50

INDICATIVE PHOTOGRAPHIC VISUAL - DAY



INDICATIVE PHOTOGRAPHIC VISUAL - NIGHT

JOB NUMBERXJ89288ACCOUNT MANAGERJLJ

SCALEAS NOTED@A0DRAWN BYSS

PAGE2 OF 3

INITIALDATE

FILE SIZES CHECKED

QUANTITIES CHECKED

CORRECT MEDIA USED

PRINT PROFILE CHECKED

PRINTED BY

COLOURS CHECKED AND MATCH SPECIFIED COLOURS (INC. APPROVED SAMPLE COLOURS)

DIMENSIONS CHECKED BEFORE CUTTING

KONGSBERG CUT BY

VINYL CUT BY

FINISHED BY

QUALITY CHECK

ADDITIONAL ITEMS COLLATED BY

PACKAGING IS SUITABLE FOR DISPATCH / INSTALLATION

COLOUR SPECIFICATION

RAL 9005 (30% GLOSS)

RAL COLOUR TO MATCH BRICKWORK

CLIENT


MANCHESTER METROPOLITAN UNIVERSITY

VISUAL

ARCHWAY HALLS

UNIT 1 FIRST AVENUE
EUROPA VILLAGE
MANCHESTER M17 1JZ

© ALL RIGHTS RESERVED. INCLUDING THE RIGHT TO REPRODUCE OR MAKE OR FOR ANY PART THE CONTENT OF ASRA GROUP LTD. THE CONTENT IS FOR PREVIEW PURPOSES ONLY AND NOT TO BE USED AS AN EXACT COLOUR REFERENCE.

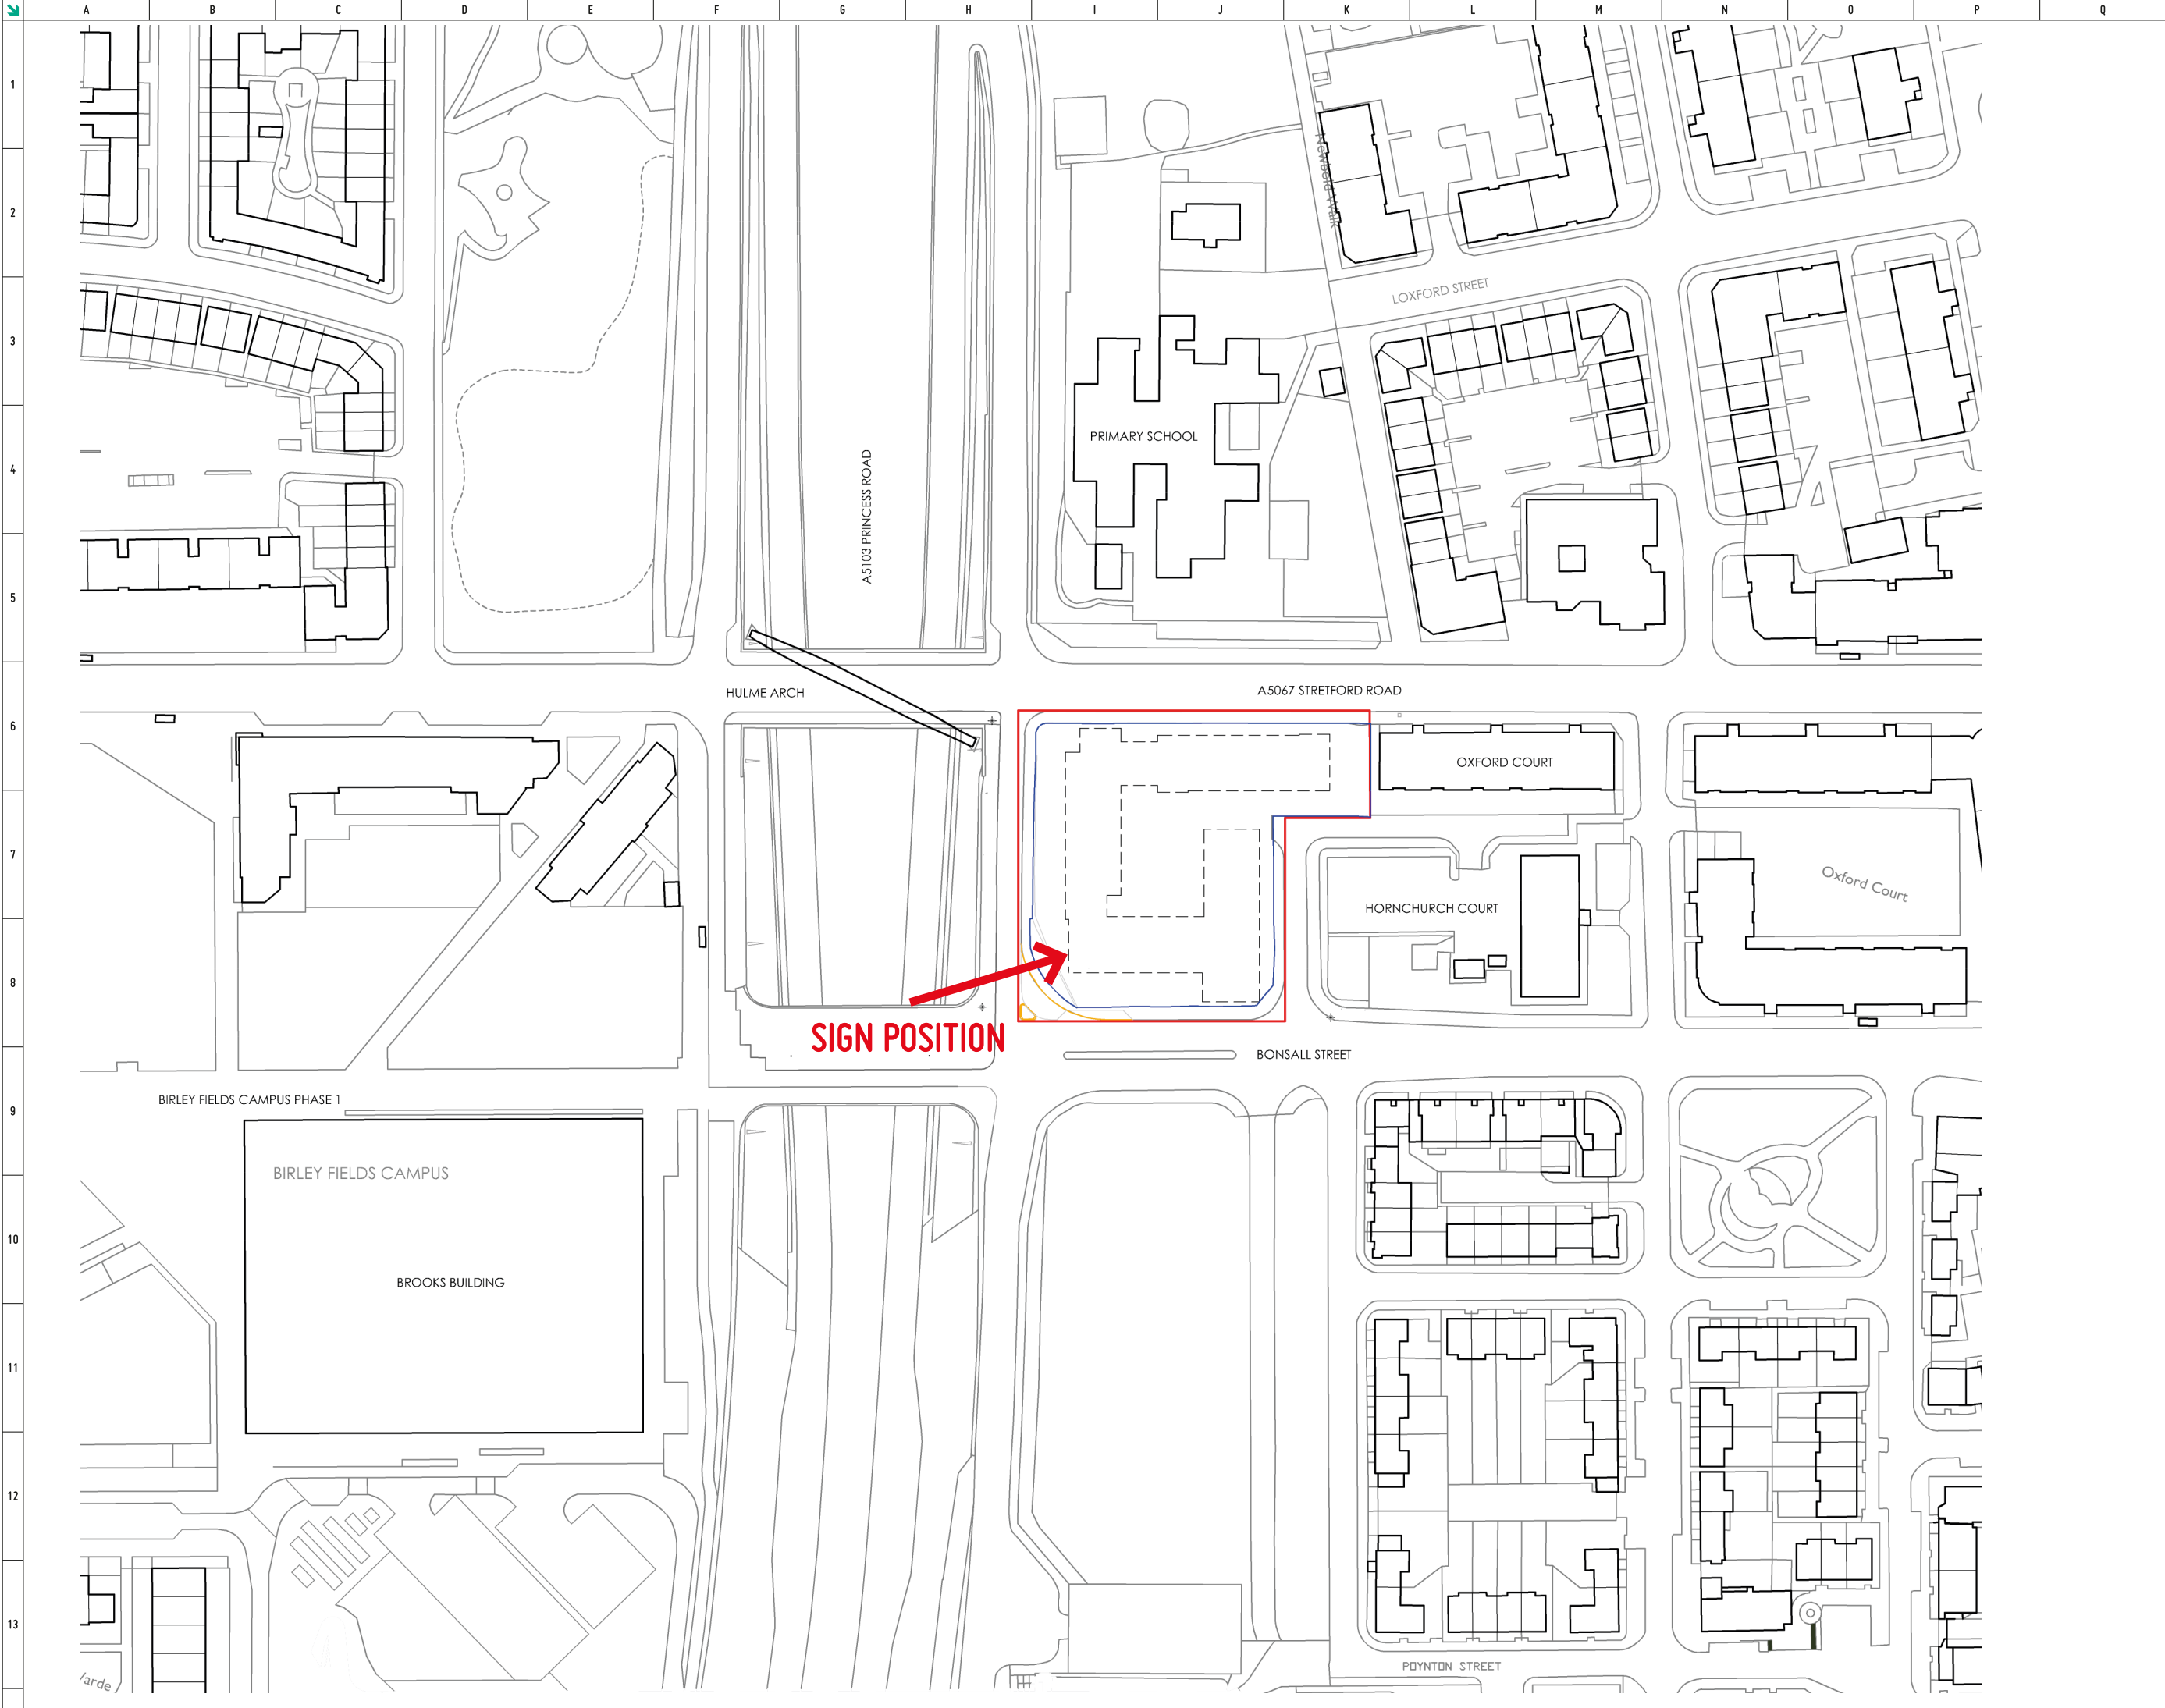

JOB NUMBERXJ89288ACCOUNT MANAGERJLJ

SCALE1:2500 @A3DRAWN BYSS

PAGE3 OF 3

020406080100 M

	INITIAL	DATE
FILE SIZES CHECKED		
QUANTITIES CHECKED		
CORRECT MEDIA USED		
PRINT PROFILE CHECKED		
PRINTED BY		
COLOURS CHECKED AND MATCH SPECIFIED COLOURS (INC. APPROVED SAMPLE COLOURS)		
DIMENSIONS CHECKED BEFORE CUTTING		
KONGSBERG CUT BY		
VINYL CUT BY		
FINISHED BY		
QUALITY CHECK		
ADDITIONAL ITEMS COLLATED BY		
PACKAGING IS SUITABLE FOR DISPATCH / INSTALLATION		

CLIENT

MANCHESTER METROPOLITAN UNIVERSITY

VISUAL

ARCHWAY HALLS

ASRA
GROUP

UNIT 1 FIRST AVENUE
EUROPA VILLAGE
MANCHESTER M17 1JZ

© ALL RIGHTS RESERVED INCLUDING THE RIGHT
TO REPRODUCE OR MAKE OR TO HAVE MADE
THE CONTENT OF THIS DOCUMENT IN ANY FORM
OR BY ANY MEANS, ELECTRONIC OR MECHANICAL,
NOT TO BE USED AS AN EXACT COLOUR REFERENCE.