


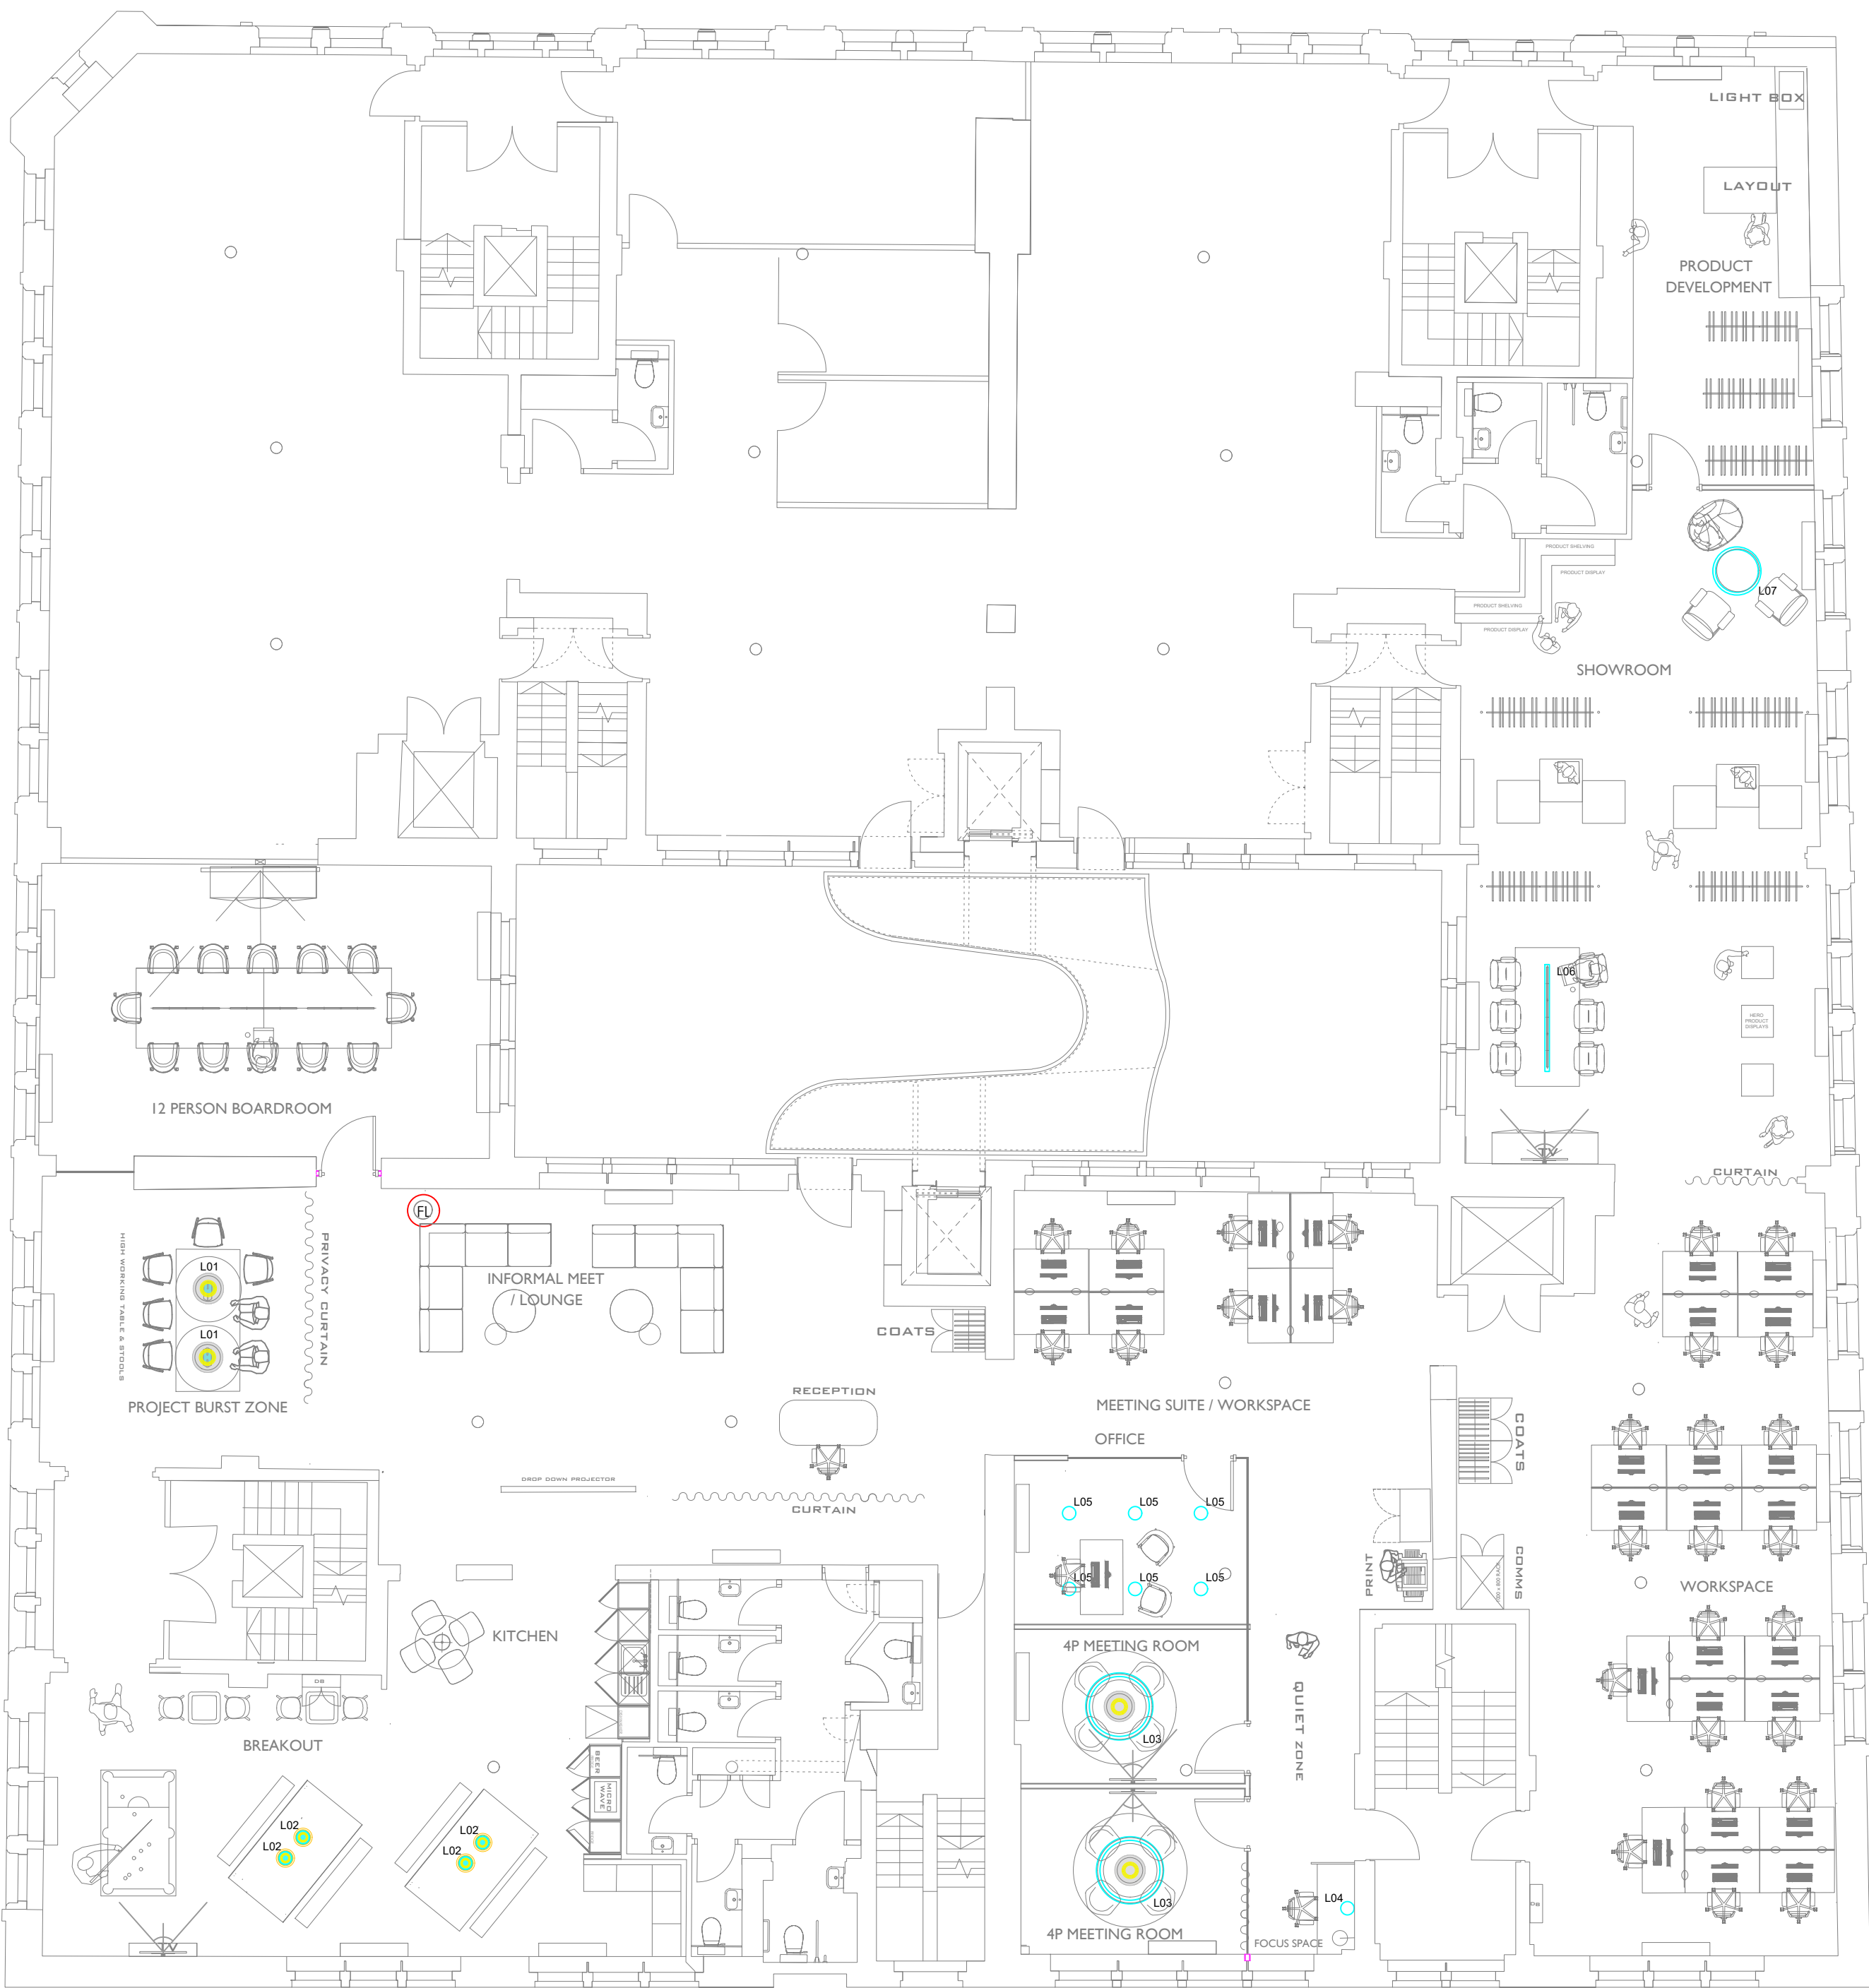

CLIENT
ADT WORKPLACE

STRUCTURAL ENGINEER
-

SERVICES ENGINEER
-

LEGEND:

L01

Muuto Under the Bell

L02

Unfold Pendant by Muuto (Terracotta SKU 14209)

L03

Halo Pendant

L04

Rime Wall Light

L05

Black Can Light

L06

Ambit Rail Light

L07

Black Halo Flexible Light

FL

Floor Lamp

Rev.	Description	Date
C	Amend	02.11.2023
B	Amend	16.10.2023
A	Preliminary Issue	05.10.2023



SSEP LTD
ELECTRICAL & DATA INSTALLATION CONTRACTORS

PROJECT

2nd FLOOR - FOURWAYS HOUSE
57 HILTON STREET
MANCHESTER

DRAWING TITLE

ELECTRICAL SERVICES
SECOND FLOOR
FEATURE LIGHTING LAYOUT

SSEP 1239 - FL - 01