



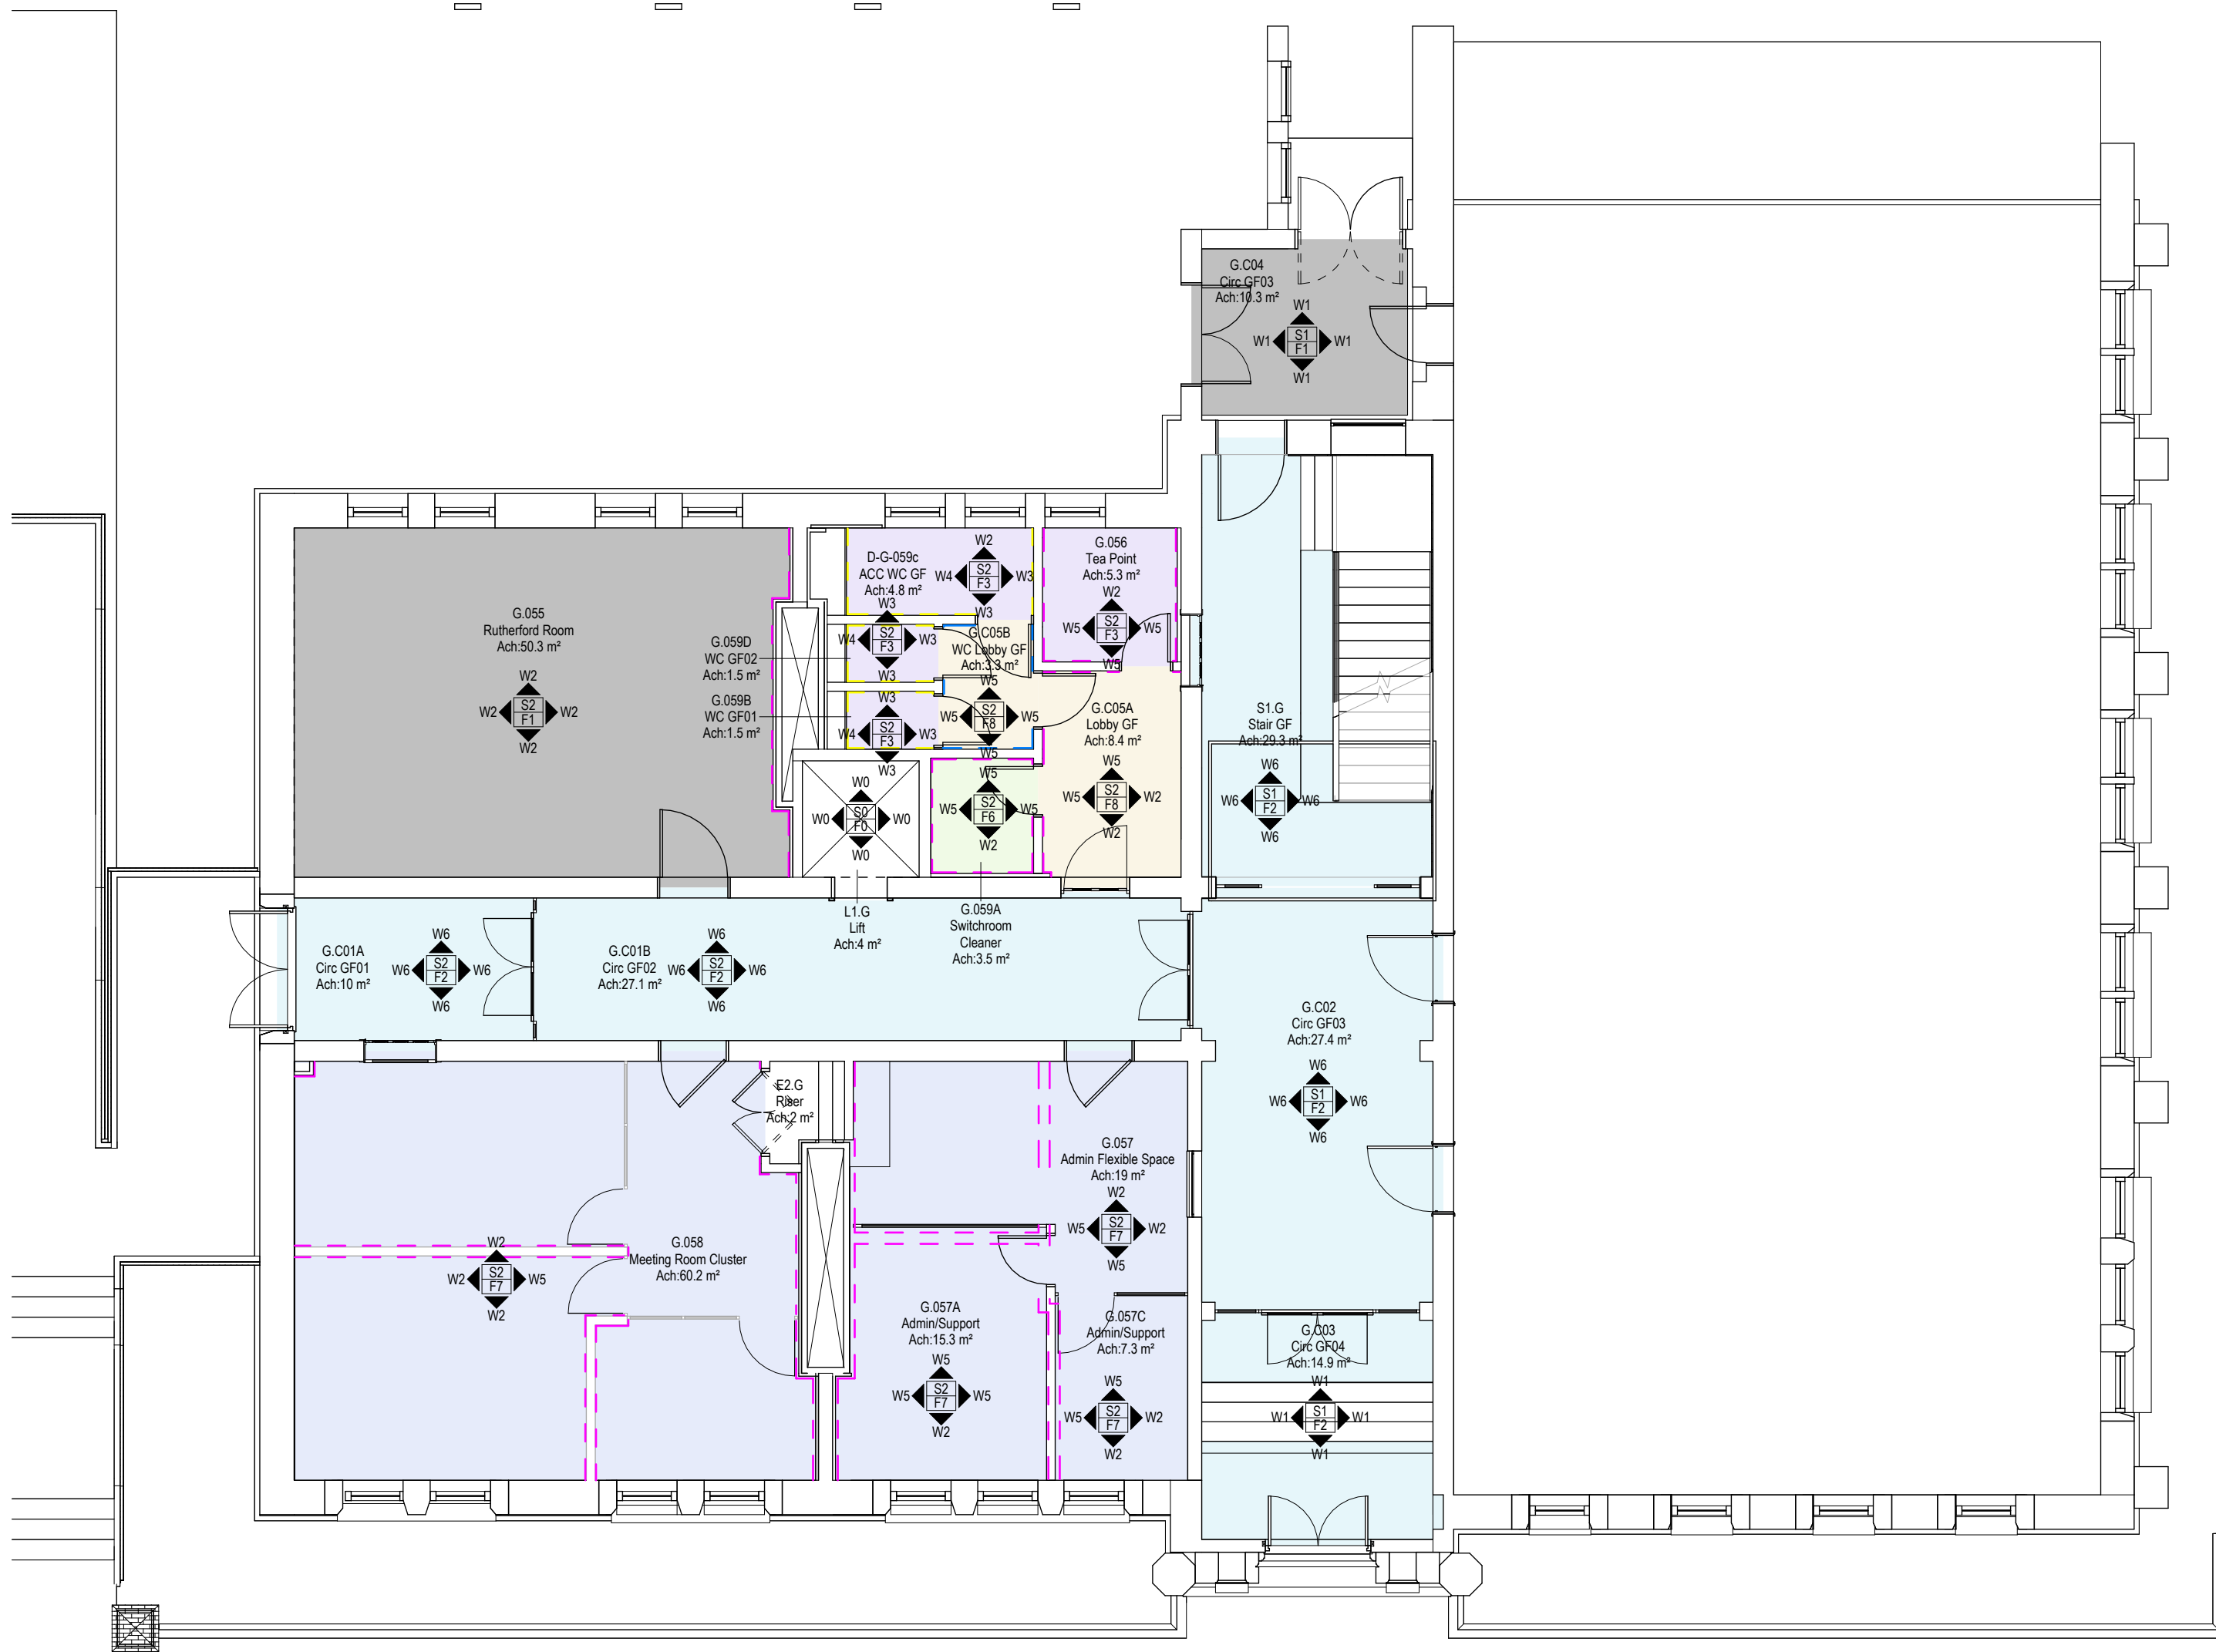

1 Proposed Finishes GA Plan_Level 00
1 : 100

FINISHES KEY:

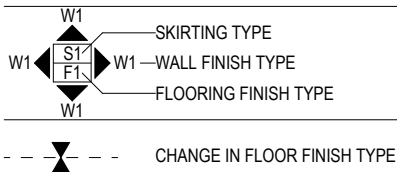

[F] FLOORS:

- F0: N/A
- F1: AS EXISTING
- F2: EXISTING TERRAZZO FLOOR SLIP RESISTANCE TO ACHIEVE PTV36+WET
- F3: FLOOR TILING - SLIP RESISTANCE PTV36+
- F4: FLOOR TILING - SLIP RESISTANCE PTV36+WET
- F5: FLOOR TILING KITCHEN- SLIP RESISTANCE PTV36+WET
- F6: FORBO SURESTEP SAFETY VINYL
- F7: FORBO TESSERA
- F8: TERRAZZO TILE_SLIP RESISTANCE PTV36+WET

[S] SKIRTING:

- S0: N/A
- S1: OUT OF SCOPE
- S2: AS EXISTING/ TILING

[W] WALLS:

- W0: REFURBISHMENT OF ALL FINISHES WITHIN LIFT
- W1: OUT OF SCOPE
- W2: AS EXISTING
- W3: TILING
- W4: IPS PANEL
- W5: PAINT
- W6: PAINT TO DECORATIVE PLASTERWORK

- Timber skirting - Painted
- Timber skirting - Satin paint
- Timber skirting - Egg shell white paint
- Coved skirting -


FLOOR FINISHES

- As existing
- Existing Terrazzo floor_Slip Resistance to achieve PTV36+Wet
- Forbo Surestep Safety Vinyl
- Forbo Tessera
- LVT - Slip Resistance PTV36+
- Terrazzo Tile_Slip Resistance PTV36+Wet

- Notes:
- This drawing is copyright.
 - Do not scale dimensions from this drawing.
 - This drawing is to be read in conjunction with all other relevant drawings.
 - All discrepancies on this drawing are to be reported to the architect.
 - Do not modify any element of this drawing.
 - Use drawing only for purpose(s) issued.
 - This drawing may contain colour.



North Point

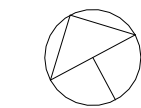

Key Plan

The following external model files are included within this drawing:

P6	2023/12/01	Listed Building Consent Submission.	AB	RM
P5	2023/11/23	Skirting types and scope added to plan	MC	RM
P4	2023/10/06	Stage 4 Issue for Costing	AB	RM
P3	2023/07/21	Preliminary Issue to Heritage Consultant	AB	RM
P2	2023/06/20	Floor finishes updated	AJ	RM
P1	2023/06/02	Stage 3 Preliminary Issue for costing	AB	RM
Rev	Date	Revision Notes	Drawn	Review

MANCHESTER
1824
The University of Manchester

ARCADIS

Project
Rutherford Building

Drawing Title
Finishes Plan - Level GF

Job Number 141532	Date FEB'23	Security Classification	Drawn By MTW
Scale@A2 1 : 100	Purpose LISTED BUILDING CONSENT		Reviewed By RM
Drawing Number 3300-RBUM-ARC-XX-GF-DR-A-3300			Revision P6