


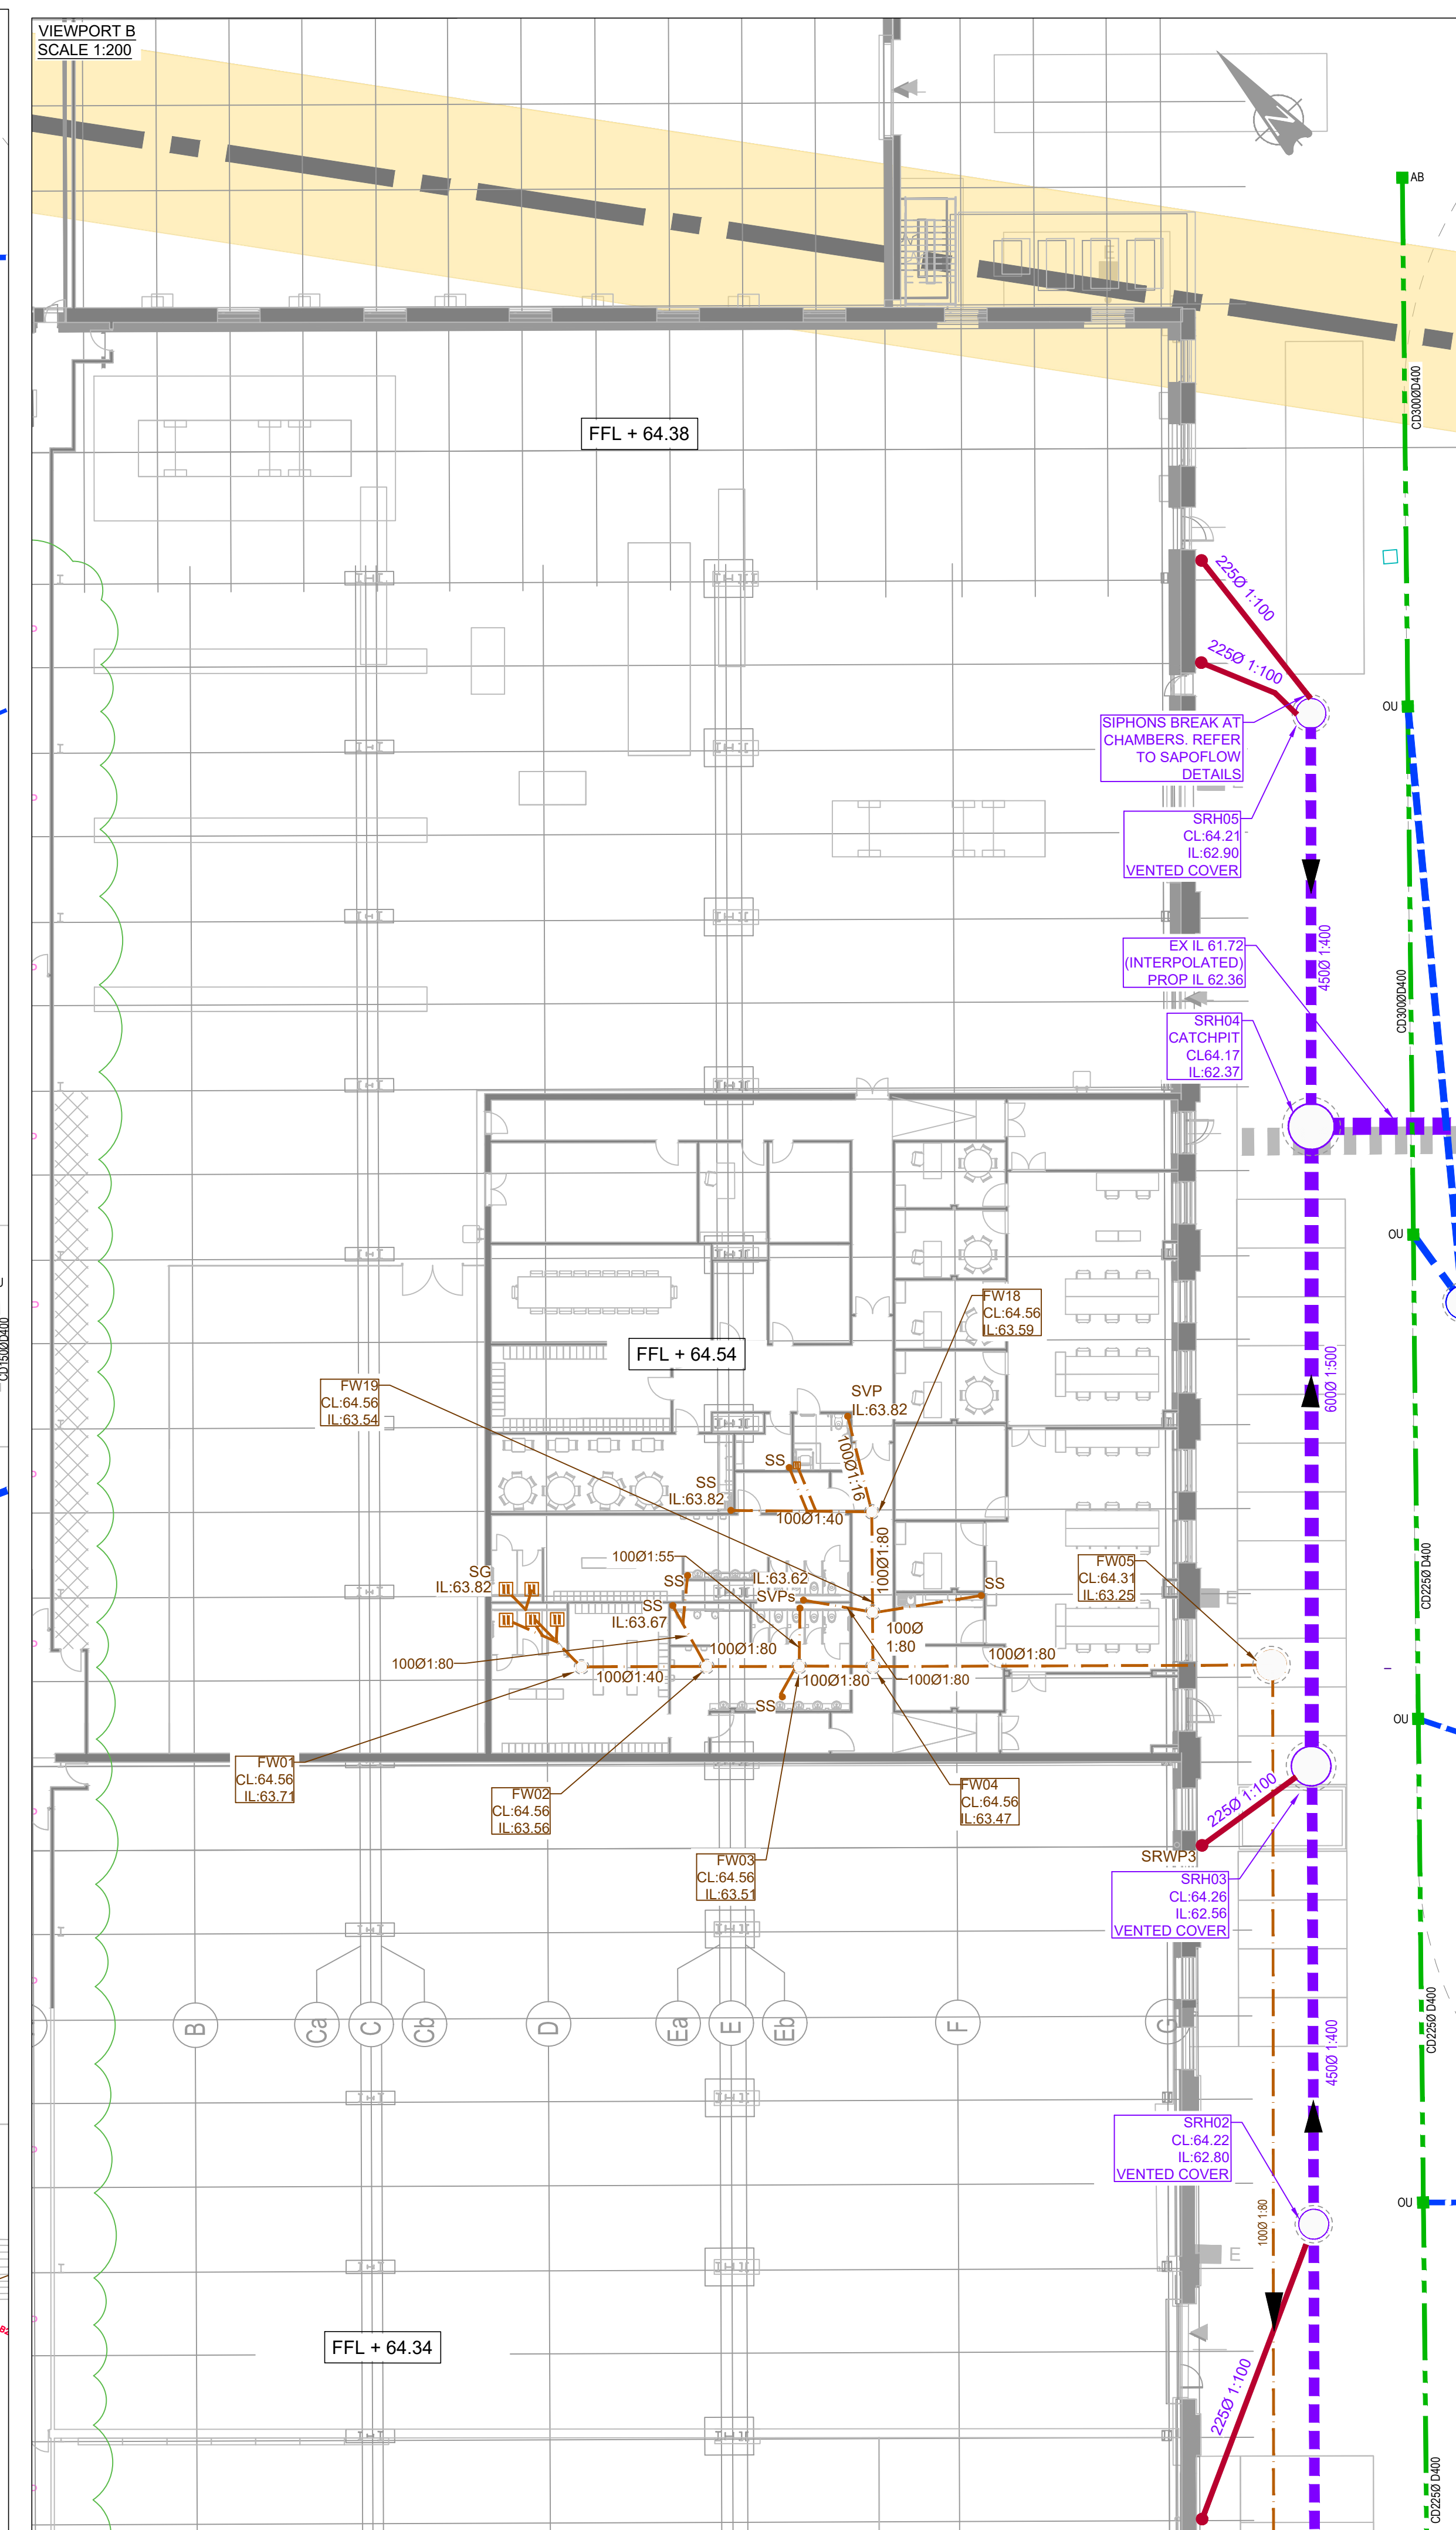

| <b>GENERAL NOTES:</b>   |   |                                                             |  |  |
|---|---|-------------------------------------------------------------|--|--|
| 1.   | THIS DRAWING IS TO BE READ IN CONJUNCTION WITH ALL RELEVANT ARCHITECTS AND ENGINEERS DRAWINGS AND SPECIFICATIONS.                            |                                                             |  |  |
| 2.   | DO NOT SCALE THIS DRAWING. ALL DETAILS AND DIMENSIONS ARE TO BE CHECKED BY THE CONTRACTOR. ANY DISCREPANCIES TO BE REPORTED TO THE ENGINEER. |                                                             |  |  |
| 3.   | REFER TO DRAWING HRD-CUR-XX-ZZ-DR-C-92-500 FOR ALL DRAINAGE NOTES                                                                            |                                                             |  |  |
| SITE BOUNDARY BASED ON HRD-FRA-00-XX-DR-A-90-0200<br>EXISTING SERVICES BASED ON CCTV SURVEY AUG 2020                                                 |   |                                                             |  |  |
| SW-B2       SW-B2   |   | EXISTING SURFACE WATER PIPE                                 |  |  |
|   |   | EXISTING COMBINED WATER PIPE                                |  |  |
|   |   | EXISTING UNSURVEYED BUILDING DRAINAGE (ASSUMED ROUTE SHOWN) |  |  |
| UNITED UTILITIES RECORDS UUPS-ORD-76950<br>ALL UU ASSETS ARE SHOWN INDICATIVELY                                                                      |   |                                                             |  |  |
|   |   | UU FOUL WATER SEWER                                         |  |  |
|   |   | UU SURFACE WATER SEWER                                      |  |  |
|   |   | UU COMBINED WATER SEWER WATERCOURSE                         |  |  |
|   |   | 8M EASEMENT BASED ON SEWER FOR ADOPTION 6TH EDITION         |  |  |
| <b>PROPOSED DRAINAGE</b>   |   |                                                             |  |  |
|   |   | PROPOSED FOUL WATER DRAIN                                   |  |  |
|   |   | PROPOSED SURFACE WATER DRAIN                                |  |  |
|   |   | PROPOSED SURFACE WATER FROM SIPHON BY SAPOFLOW              |  |  |
|   |   | PROPOSED SURFACE WATER GRAVITY DRAINAGE FROM SIPHON         |  |  |
|   |   | GATIC CHANNEL                                               |  |  |
|   |   | FOUL WATER DOWN PIPE                                        |  |  |
|   |   | FLOOR GULLY                                                 |  |  |
|   |   | SIPHON RAIN WATER PIPE                                      |  |  |
|   |   | ACCESS BOX                                                  |  |  |
|   |   | OUTLET BOX                                                  |  |  |
|   |   | CATCHPIT                                                    |  |  |
|   |   | PROPOSED SERVICES                                           |  |  |
| <div style="border: 1px solid black; padding: 5px; margin-top: 10px;"> FOR DRAWING REFERENCES REFER TO<br/> DRAWING HRD-CUR-XX-00-DR-C-92-500 </div> |   |                                                             |  |  |

|      |                                                                                       |          |     |       |
|------|---------------------------------------------------------------------------------------|----------|-----|-------|
| P12  | UPDATED IN LINE WITH COMMENTS                                                         | 13.02.24 | ATL | MW    |
| P11  | UPDATED FOR NEW TENDER, COVER LEVELS AMENDED                                          | 02.02.24 | ATL | MW    |
| C01  | ISSUED FOR CONSTRUCTION                                                               | 23.09.22 | MW  | MW    |
| P10  | UPDATED IN LINE WITH REVISED FOUL POP-UPS. MAIN BUILDING (SIPHONIC DRAINAGE AMENDED). | 19.08.22 | ATL | MW    |
| P09  | UPDATED IN LINE WITH COMMENTS                                                         | 04.08.22 | ATL | ATL   |
| P08  | SIPHON DRAINAGE CONNECTED                                                             | 20.07.22 | MW  | MW    |
| ZE   | DRAINAGE NOTE ADDED                                                                   | 25.04.22 | ATL | MW    |
| Rev: | Description:                                                                          | Date:    | By: | Chkd: |

**Merchant Exchange, 17-19 Whitworth Street West, Manchester, M1 5WG**  
0161 236 2394  
manchester@curtins.com  
www.curtins.com

---

Civils & Structures • Transport Planning • Environmental • Infrastructure • Geotechnical • Conservation & Heritage • Principal Designer  
Birmingham • Bristol • Cambridge • Cardiff • Douglas • Dublin • Edinburgh • Glasgow • Kentish • Leeds • Liverpool • London • Manchester • Nottingham

|                   |                                        |
|-------------------|----------------------------------------|
| <b>Status:</b>    | <b>STAGE 5</b>                         |
| <b>Project:</b>   | <b>HAMMERSTONE ROAD</b>                |
| <b>Dwg Title:</b> | <b>PROPOSED MAIN BUILDING DRAINAGE</b> |

| Project No:   | Size:        | Date:       | Drawn By: | Designed By: | Checked By:                               |
|---------------|--------------|-------------|-----------|--------------|-------------------------------------------|
| <b>068065</b> | A1           | 14.04.21    | ATL       | ATL          | MW                                        |
|               | Scale: 1:200 |             |           |              |                                           |
| Project Code: |              | Originator: | Zone:     | Level:       | Type: Discipline: Category / Number: Rev: |

HRD - CUR - XX - 00 - DR - C - 92-503 -P12