



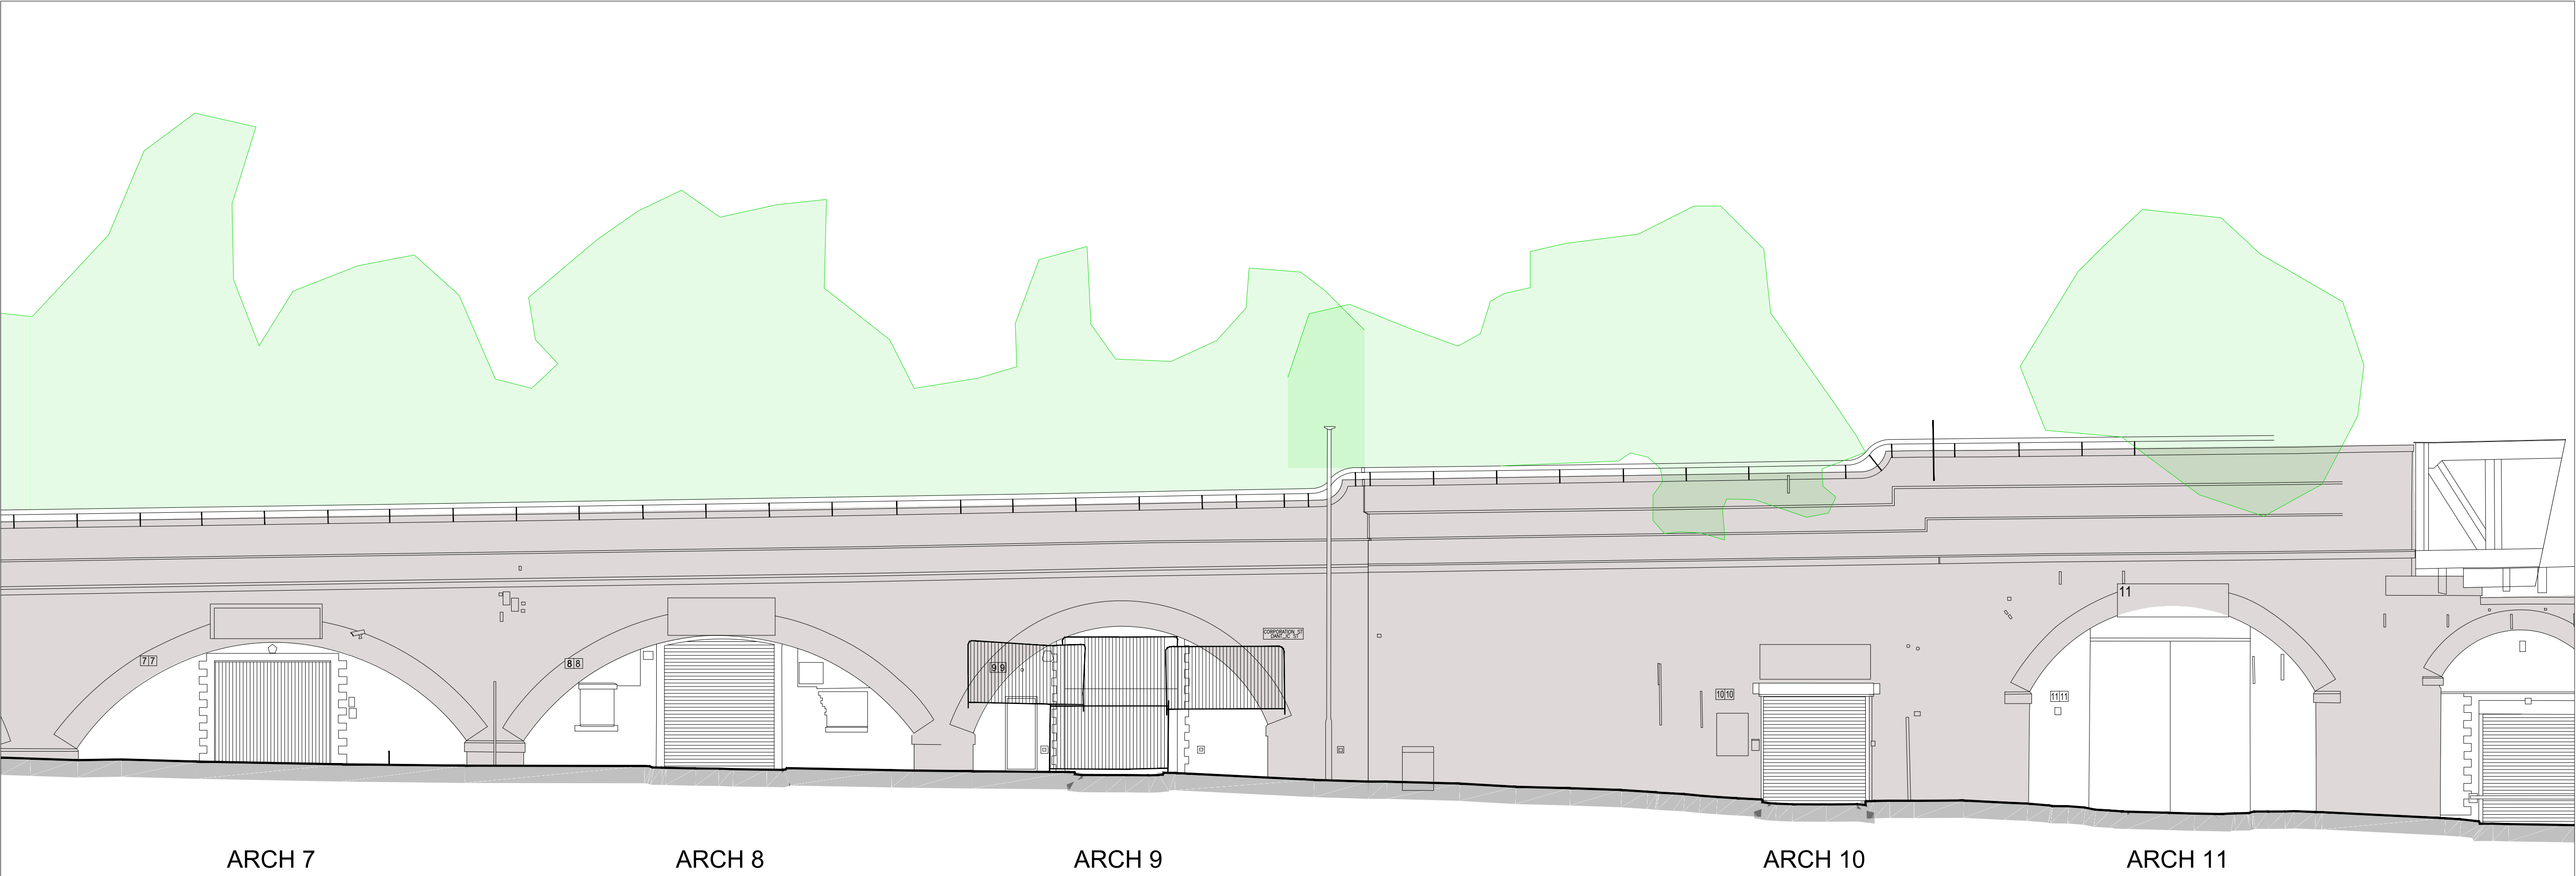

EXISTING ELEVATIONS
ARCHES 7-11

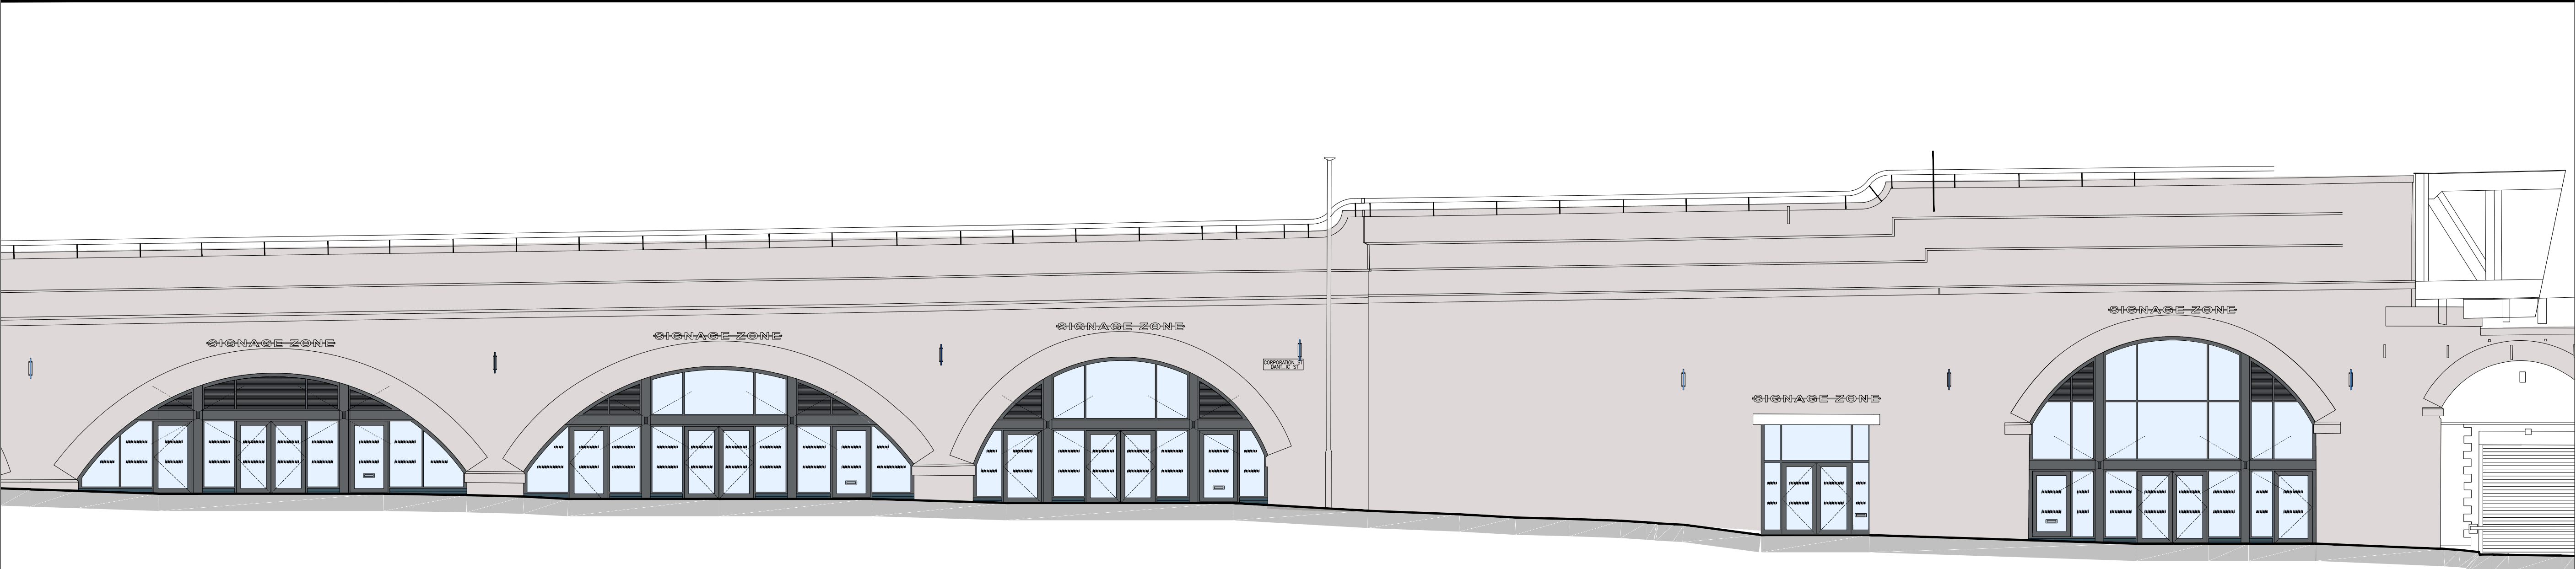


ARCH 7
ESCAPE CORRIDOR

ARCH 8
ESCAPE CORRIDOR

ARCH 9
ESCAPE CORRIDOR


ARCH 10
ESCAPE CORRIDOR IN
RECESSED FRONTAGE

ARCH 11
ESCAPE CORRIDOR

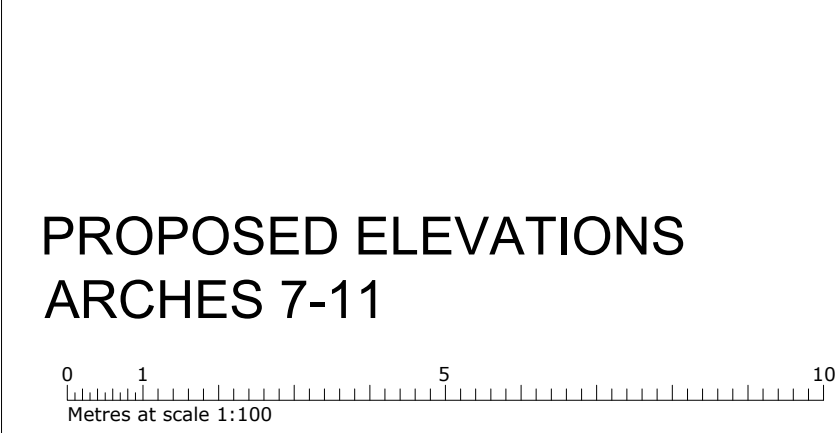


PROPOSED ELEVATIONS
ARCHES 7-11

Red Line Boundary based on O/S Data and **NOT** confirmed as the Legal Boundary

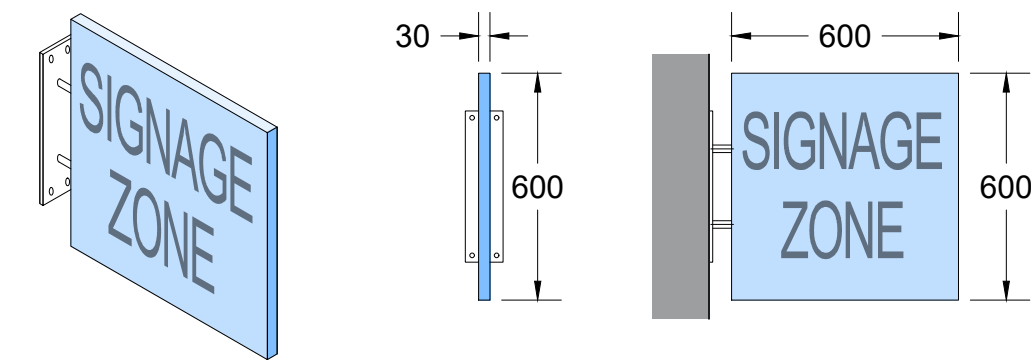

TYPICAL FIN SIGNAGE

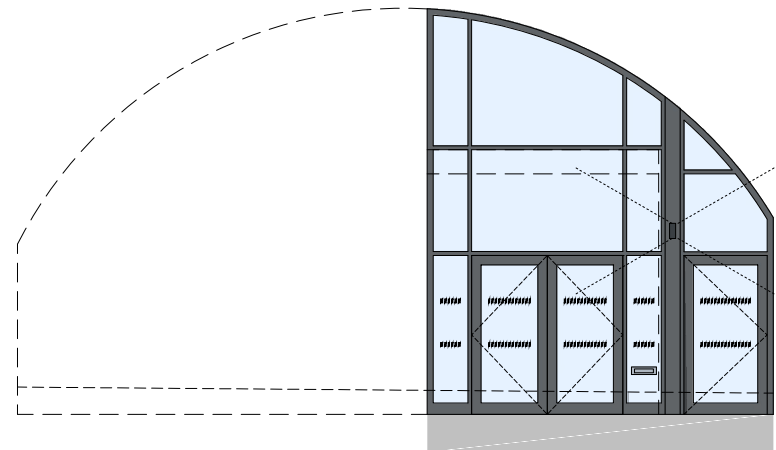

ARCH 10
ELEVATION TO RECESSED
FRONTAGE

NOTES:

SIGNAGE ZONES (INDICATIVE ONLY, SIGNAGE IS NOT PART OF THIS TENDER PACKAGE)
LETTER SIZE 200mm HEIGHT (ON BRACKETS)

FIN SIGNAGE TO SHOW TENANT SIGNAGE TO TENANT SIDE (I.E. EACH FIN SIGN WILL HAVE DIFFERENT TENANT SIGNAGE EACH SIDE) OUTERMOST SIGNAGE WILL SHOW THE ARCH CO LOGO.

FRAMES TO GLAZING TO BE BLACK
FLASHING COLOUR TO BE BLACK
LOUVRE COLOUR TO BE BLACK
FIRE ESCAPE DOORS TO BE GLAZED WITH BLACK FRAME
LOOK-A-LIKE PANELS TO BE GLAZED WITH BLACK BACKING

MASONRY TO BE GREY BLUE BRICK

LOUVRING AREAS SHOWN ARE MAXIMAL ZONES IN THE SHOPFRONT/CURTAIN WALLING TO ALLOW FLEXIBILITY OF INSTALLATION FOR THE INCOMING TENANTS DEPENDING UPON THEIR INDIVIDUAL MECHANICAL AND VENTILATION REQUIREMENTS
LOUVRES TO BE FROM THE RENSON TYPE 411.414.421 RANGE WITH 33mm PITCH SIZE (OR EQUIVALENT)

LIGHTING TO EXTERNAL FACADE TO BE UP-LIGHTER/DOWN-LIGHTER FITTINGS



SGP

Architects + Masterplanners

33 Park Place
Leeds
LS1 2RY

t: +44 (0)113 246 7969

www.stephengeorge.co.uk

The Arch Company
Manchester - Batch 2
Corporation Street

Drawing Name:
External Elevations
Arches 7 to 11

Drawing Stage: PLANNING

Suitability: S2 - For Information/Reference

SGP File Ref: 19-259-014 Manchester Corporation Street (Survey 20-07-22).dwg

19-259-014 21.11.2022 SRC Leeds 1:100 @ A1 P12

SGP Project No: Date: Drawn: Team: Scale: Rev:

Drawing Number:

19-259-014 SGP - ZZ - ZZ - DR - A - 201301

Project Code Originator Volume Level Type Role Number