
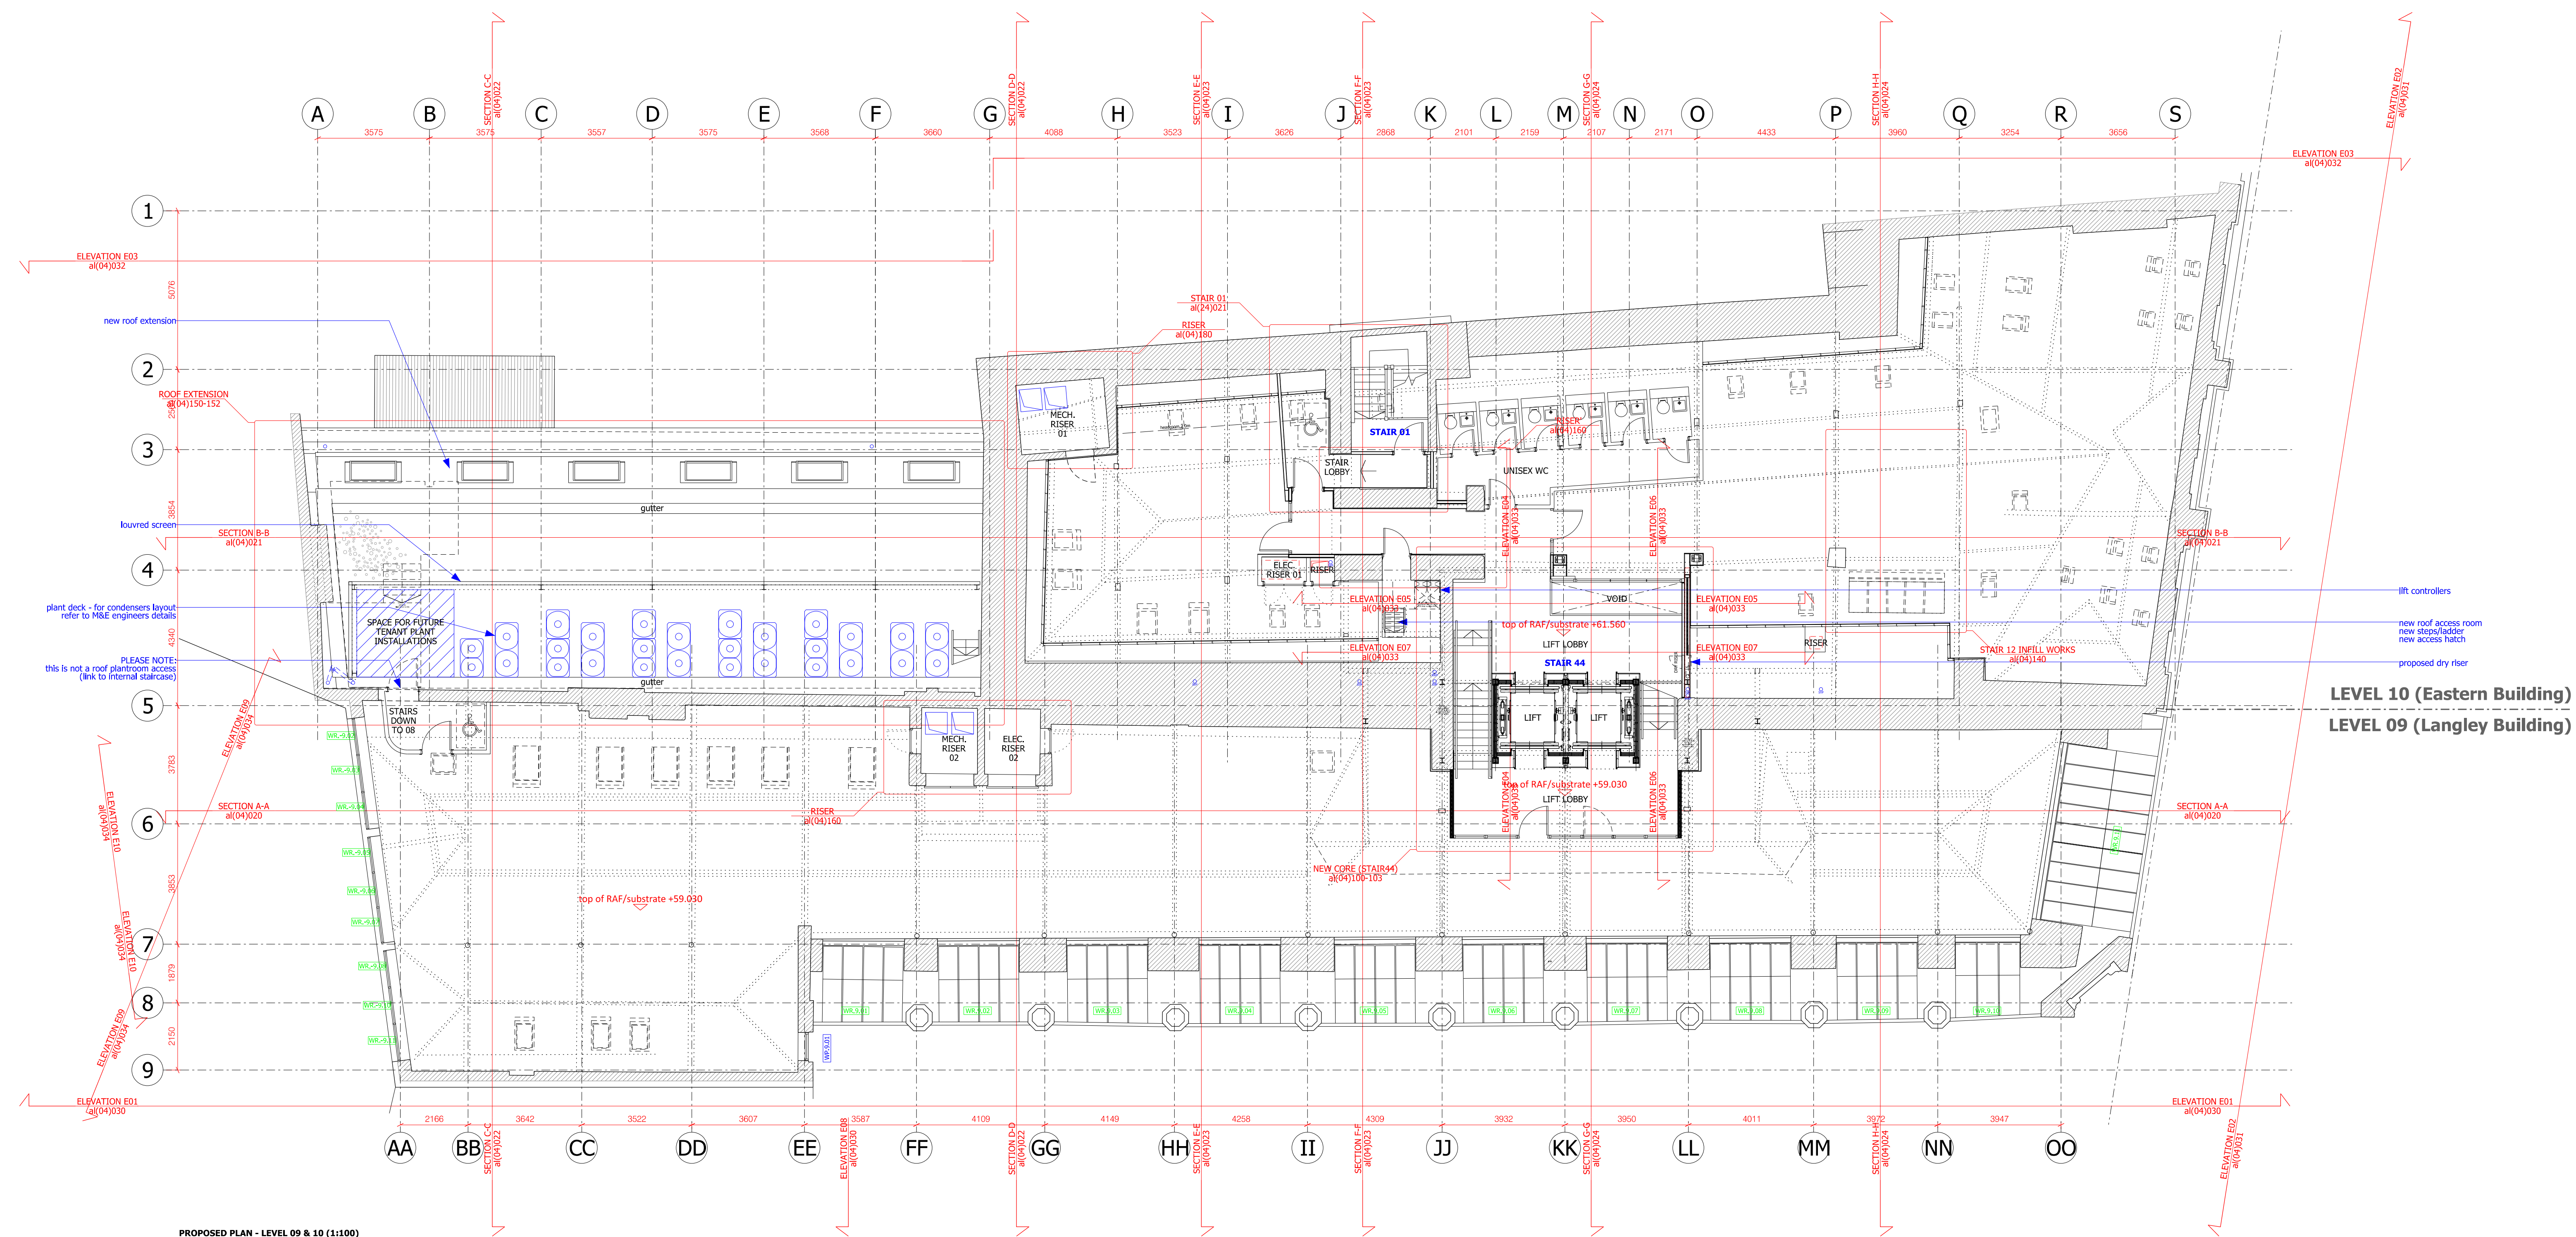


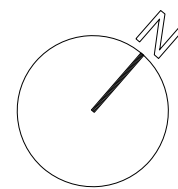

PROPOSED SITE PLAN - DRAWING al(04)002
PROPOSED GA PLANS - DRAWINGS al(04)010-018
PROPOSED GA SECTIONS - DRAWINGS al(04)020-024
PROPOSED GA ELEVATIONS - DRAWINGS al(04)030-034

PROPOSED REFLECTED CEILING PLANS - REFER TO al(45) series DRAWINGS
PROPOSED FLOOR FINISHES PLANS - REFER TO al(43) series DRAWINGS
PROPOSED INTERNAL WALLS TREATMENT - REFER TO al(22) series DRAWINGS

NOTE: SPACES INDICATED FOR FUTURE TENANT PLANT INSTALLATIONS
ARE INDICATIVE ONLY AND WILL BE SUBJECT TO SEPARATE PLANNING AND LBC APPLICATIONS

ALL DIMENSIONS TO BE CHECKED ON SITE
PRIOR TO CONSTRUCTION/ERECTION.