

Do not scale from this drawing, figured dimensions only should be used. If in doubt ASK.

NOTES:


DO NOT SCALE FROM THIS DRAWING

ALL DIMENSIONS ARE IN MILLIMETRES U.N.O.

ALL HEIGHTS ARE IN METRES ABOVE ORDNANCE DATUM U.N.O.

THIS DRAWING IS TO BE READ IN CONJUNCTION WITH ALL RELEVANT ARCHITECTS AND ENGINEERS DRAWINGS AND SPECIFICATIONS

REFER TO ARCHITECTS DRAWINGS FOR SETTING OUT INFORMATION NOT SHOWN ON THIS DRAWING

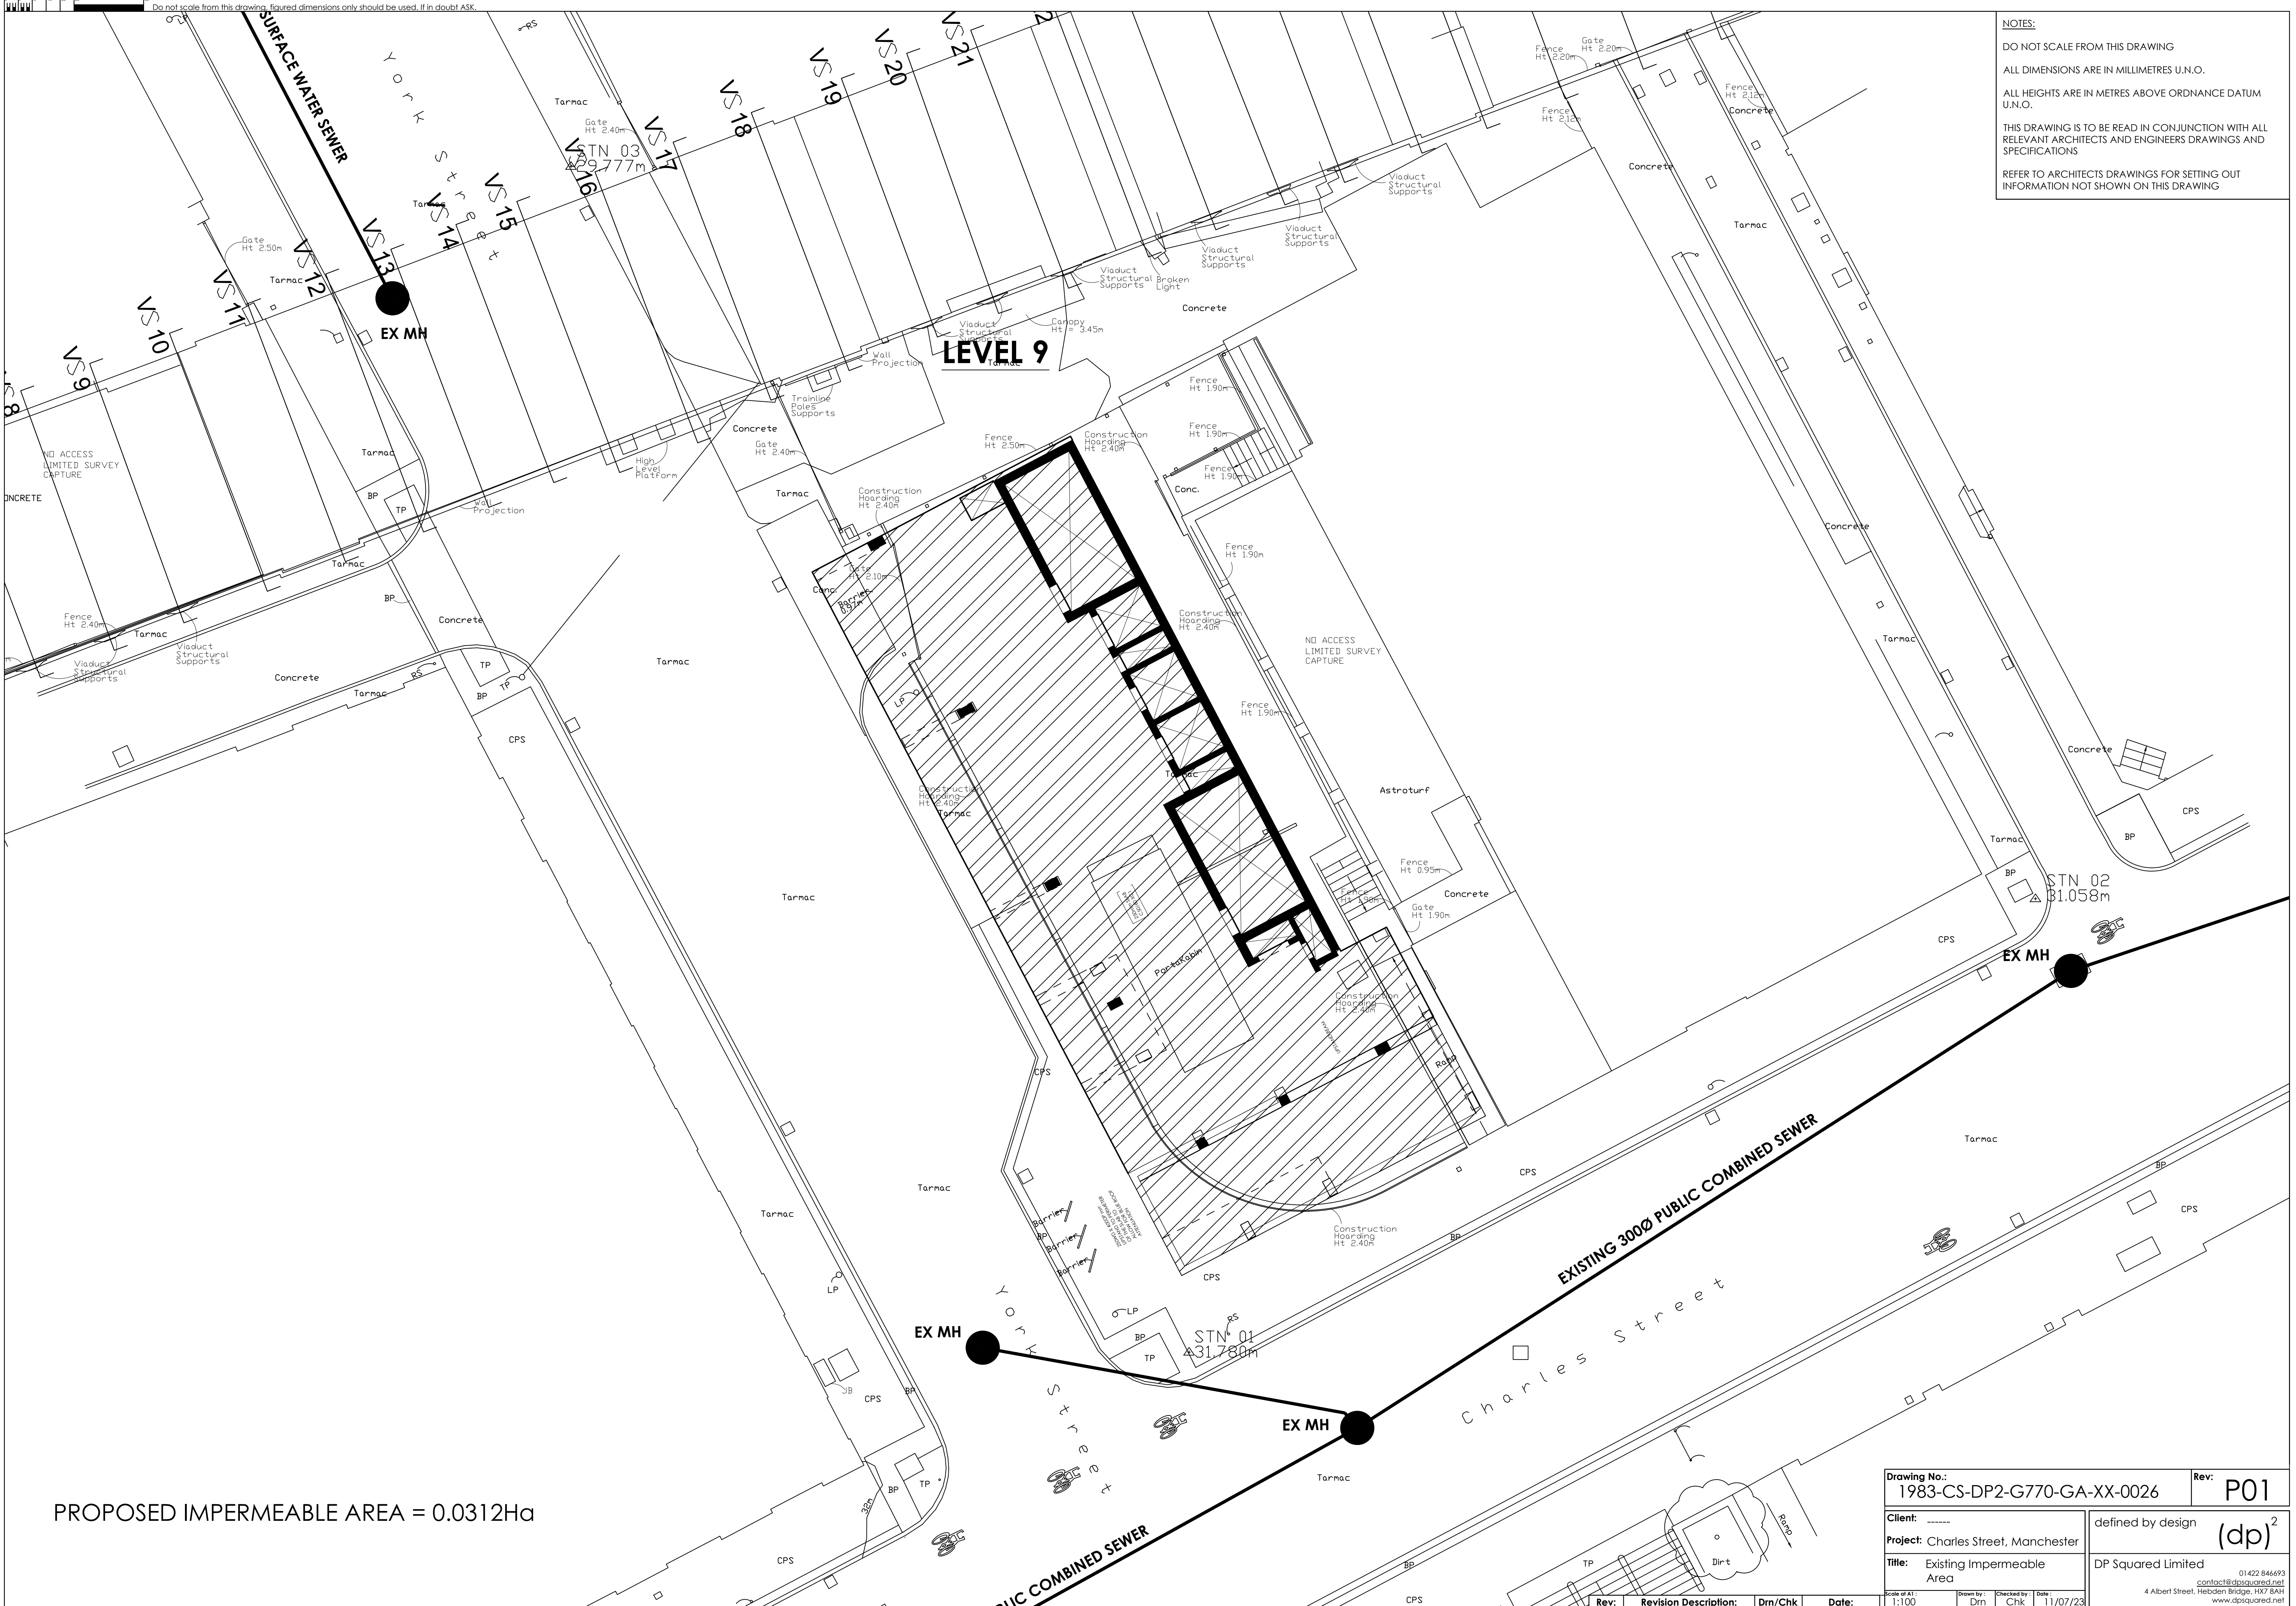

PROPOSED IMPERMEABLE AREA = 0.0312Ha

Drawing No.: 1983-CS-DP2-G770-GA-XX-0026		Rev: P01
Client: -----		defined by design (dp) ²
Project: Charles Street, Manchester		DP Squared Limited
Title: Existing Impermeable Area		01 422 846693 contact@dpquared.net
Scale of A1: 1:100	Drawn by: Dm	Checked by: Chk
Rev: Revision Description: Dm/Chk		Date: 11/07/23