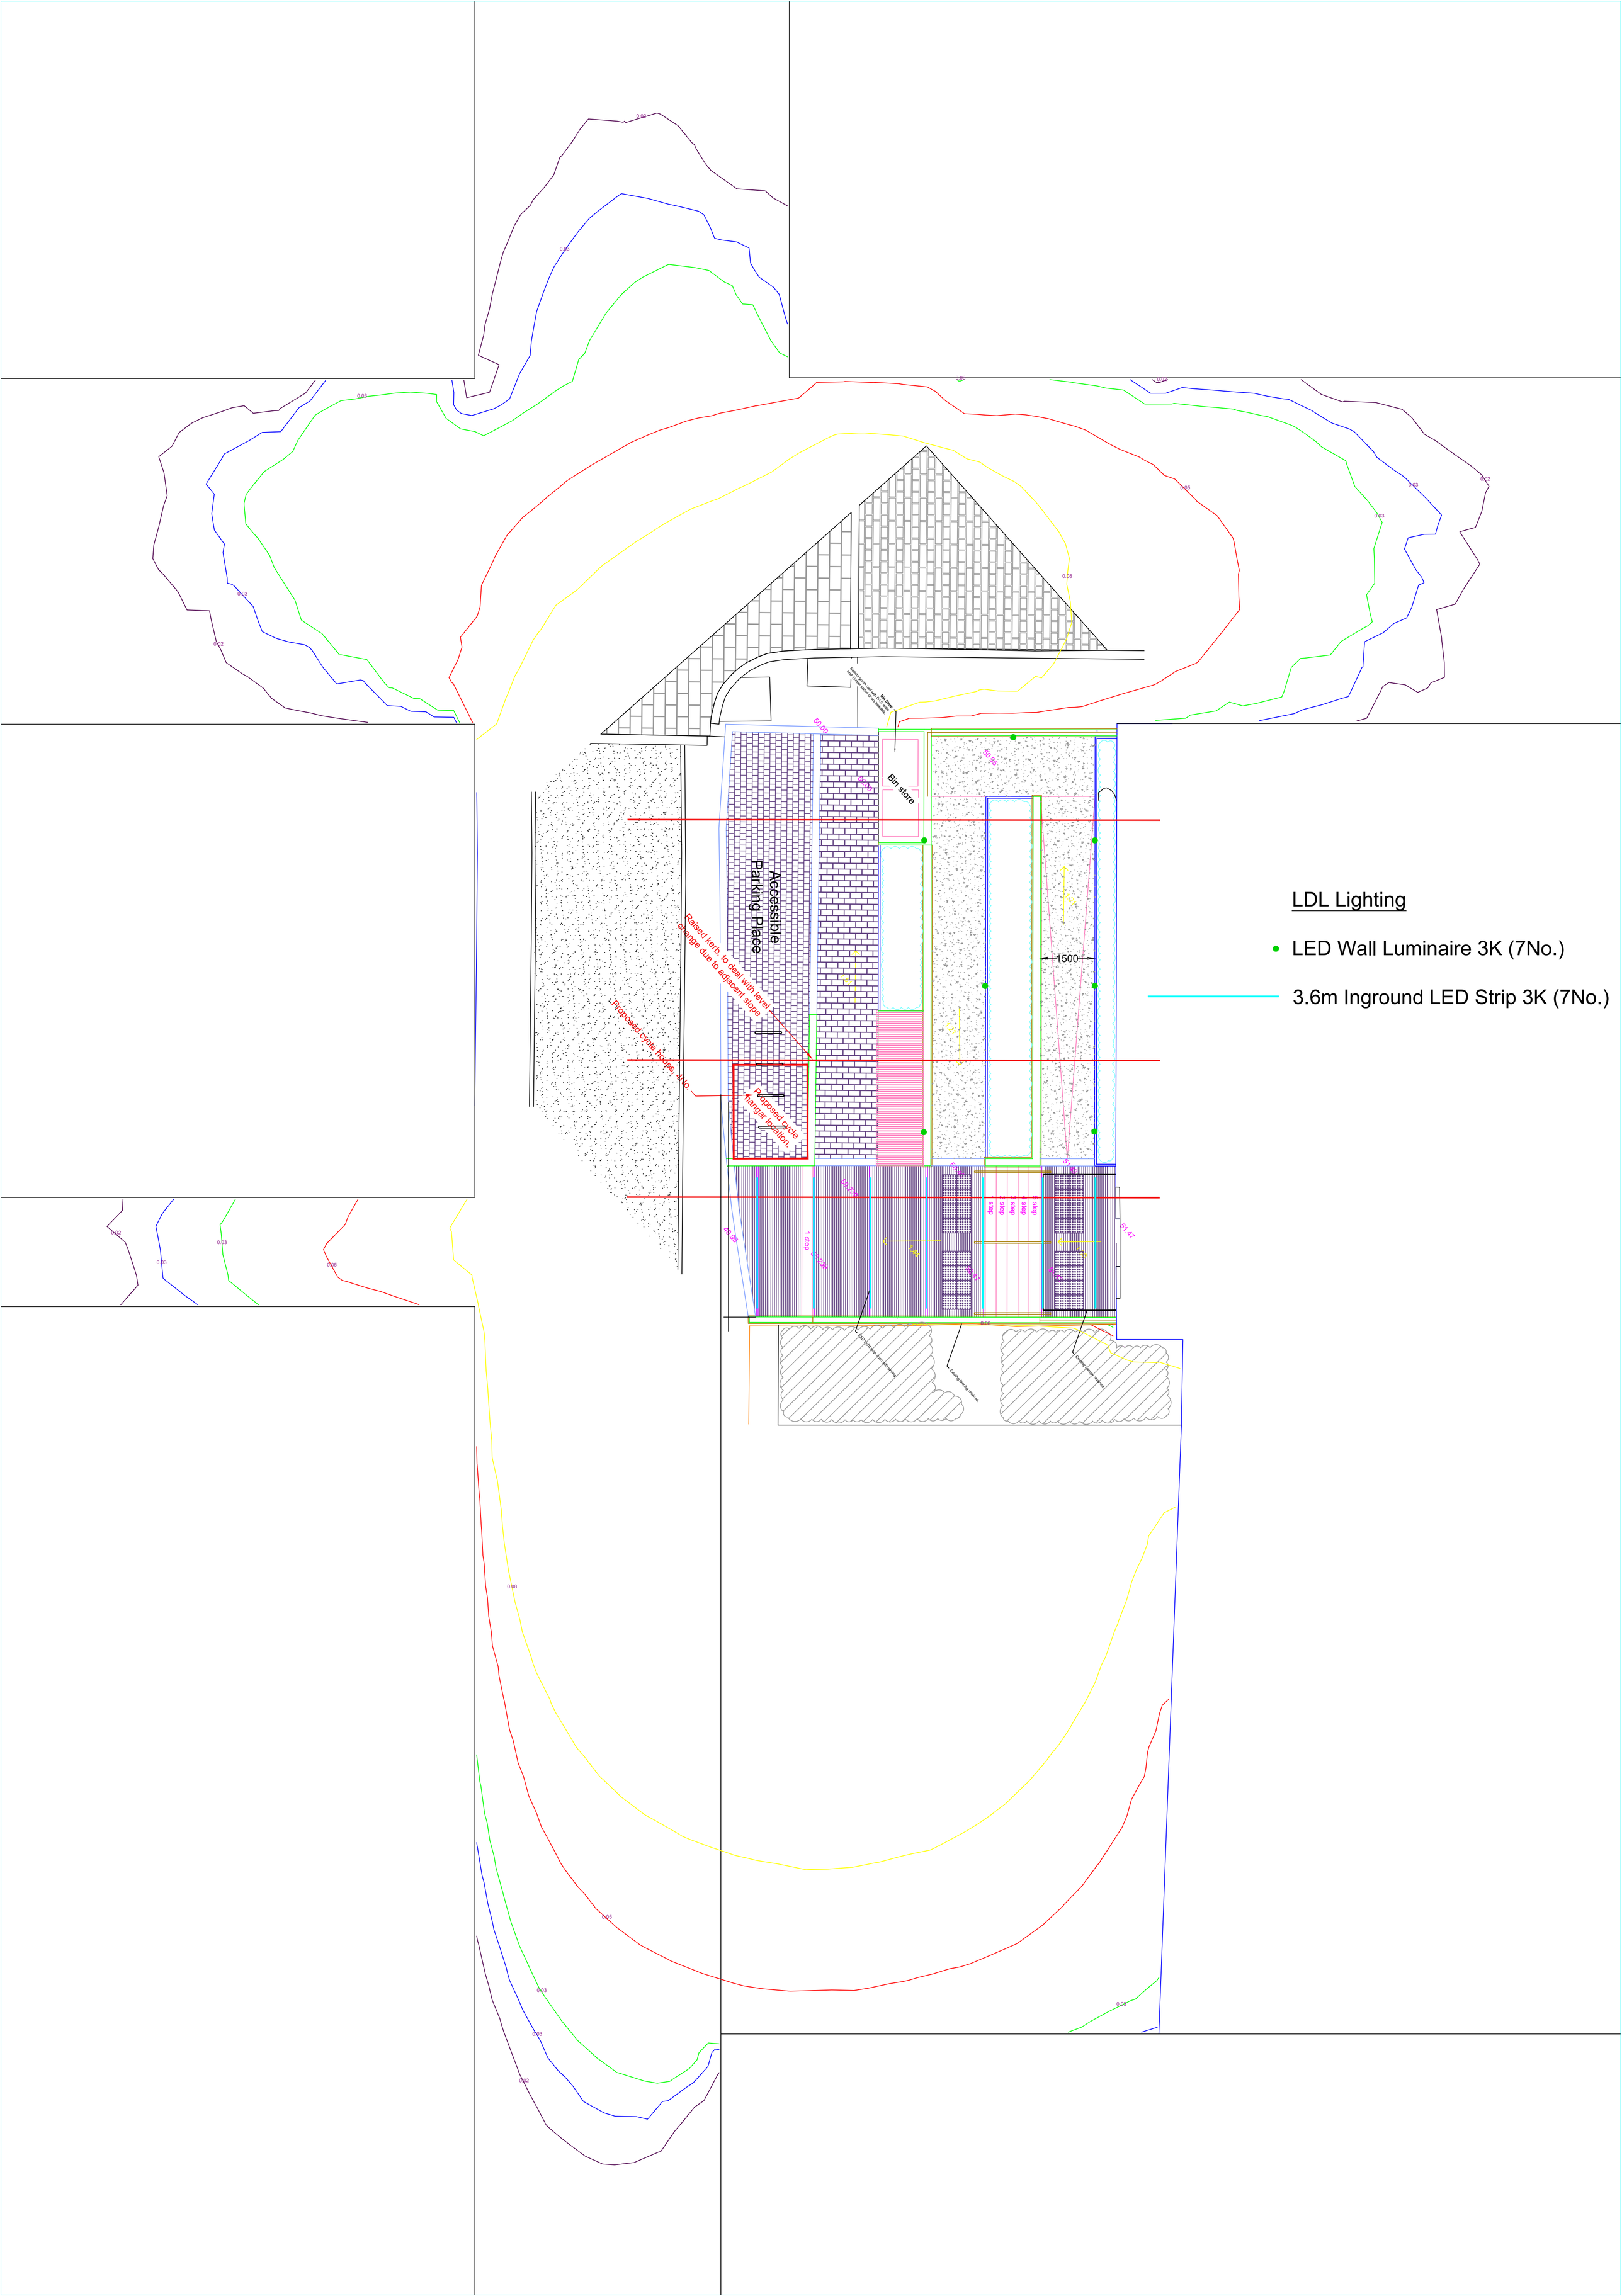

0.02
0.03
0.05
0.08
Bin store
Accessible Parking Place
Raised kerb, to deal with level change due to adjacent slope
Proposed cycle hoops, 4No.
Proposed Cycle Hangar location
50.00
50.05
50.10
1500
1 step
LDL Lighting
LED Wall Luminaire 3K (7No.)
3.6m Inground LED Strip 3K (7No.)