


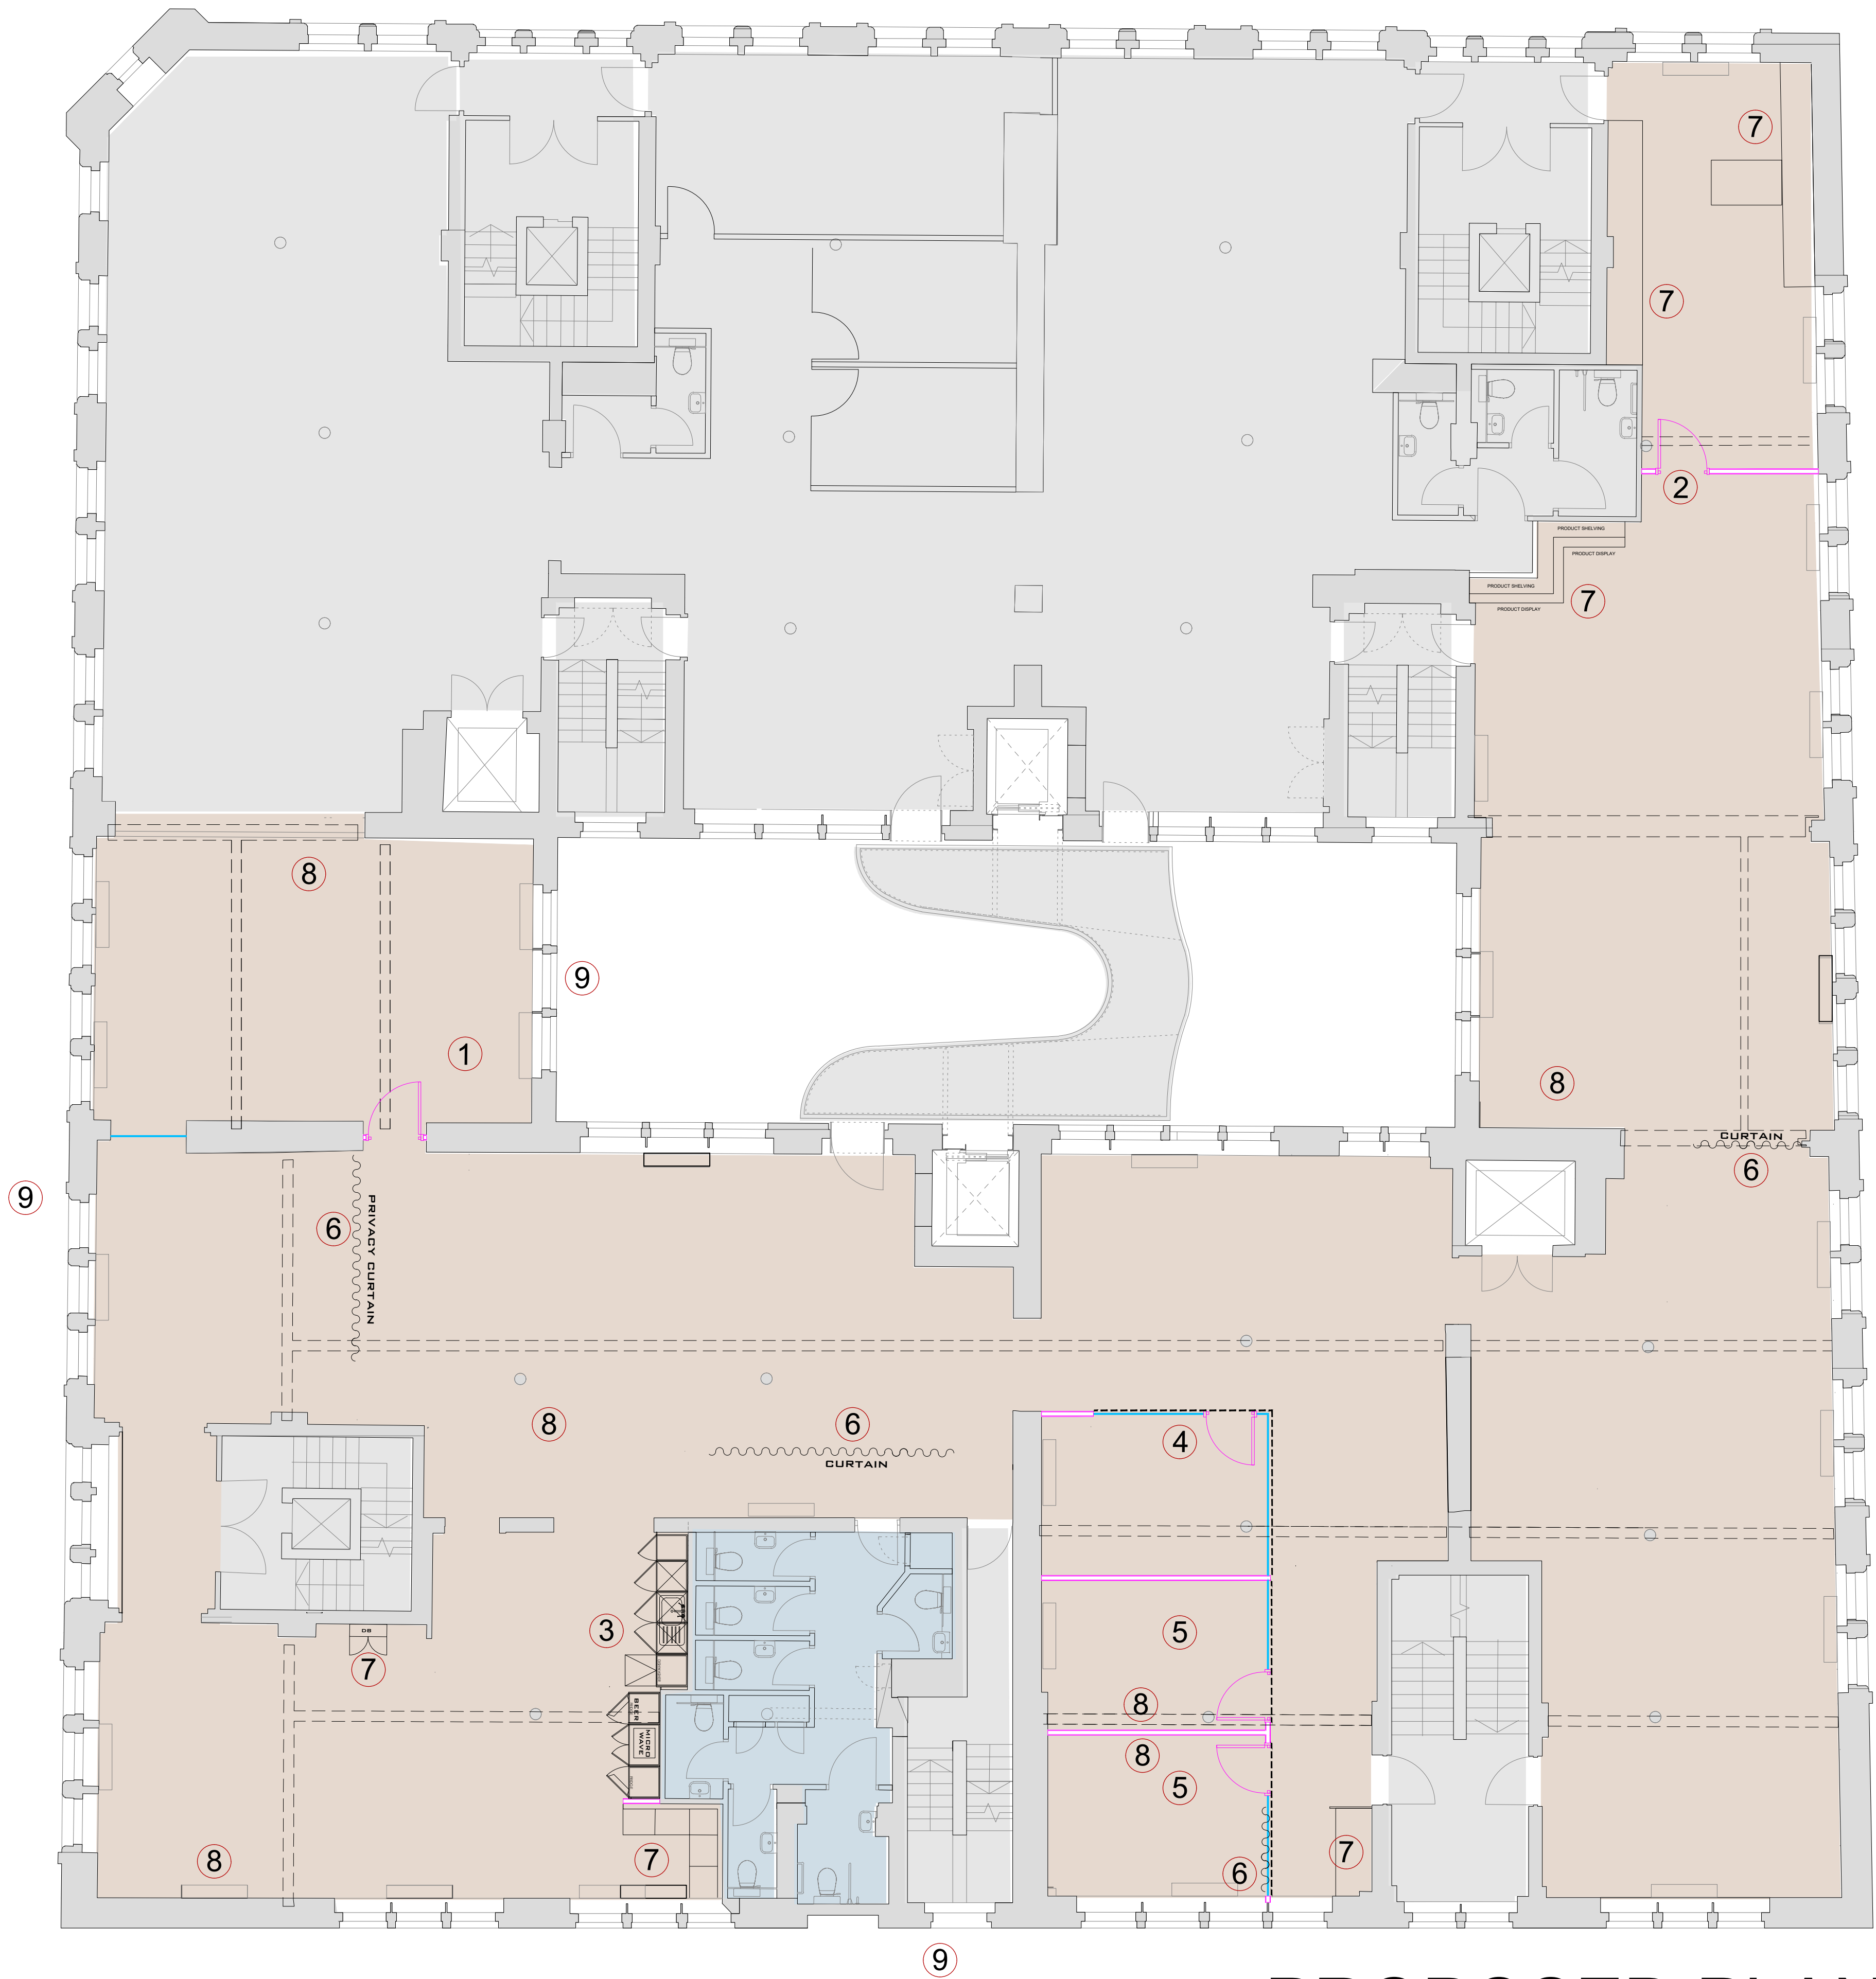

PROPOSED PLAN

- PLAN KEY**
- AREA NOT SUBJECT OF THIS APPLICATION
 - OFFICE SPACE
 - TOILETS
 - 1 NEW 12 PERSON MEETING ROOM
 - 2 NEW PRODUCT DEVELOPMENT ROOM
 - 3 NEW TEAPOINT
 - 4 OFFICE
 - 5 NEW MEETING ROOM
 - 6 NEW CURTAIN
 - 7 NEW BESPOKE JOINERY
 - 8 POTENTIAL TV LOCATIONS
 - 9 NEW BLINDS TO PERIMETER WINDOWS ON THIS ELEVATION

- KEY TO GENERAL ARRANGEMENT DETAIL**
- PARTITION DETAILS**
- EXISTING WALLS/PARTITIONS
- PARTITION TYPE 01 - PT-01**
2NO. LAYERS OF 12.5mm SOUNDBLOC EACH
SIDE OF 48 S 50 'C' STUDS @ 600mm CTRS
25mm ACOUSTIC PARTITION ROLL WITHIN CAVITY
ALL JOINTS PLASTER SKIMMED READY TO RECIEVE DECORATION
PARTITION INSTALLED FROM FFL TO SOFFIT (2750mm)
NOMINAL THICKNESS = 100mm
PARTITION TO ACHIEVE 51dB
SKIRTING TO MATCH EXISTING
- BULKHEAD TYPE 01 - BT-01**
2NO. LAYERS OF 12.5mm SOUNDBLOC EACH
SIDE OF 48 S 50 'C' STUDS @ 600mm CTRS
25mm ACOUSTIC PARTITION ROLL WITHIN CAVITY
ALL JOINTS PLASTER SKIMMED READY TO RECIEVE DECORATION
PARTITION INSTALLED ABOVE GLAZING & DOORS FROM GLAZING TO SOFFIT (350mm)
NOMINAL THICKNESS = 100mm
PARTITION TO ACHIEVE 51dB
- GLAZING TYPE 01 - GT-01**
12.8MM ACOUSTIC LAMINATE
SINGLE GLAZED WITH DRY JOINTS
BLACK ALUMINIUM FRAME
BLACK CRITICAL BANDING -
2NO. HORIZONTAL & VERTICAL
GLAZING AT 2400MM HIGH FROM FFL
GLAZING TO ACHIEVE 40dB
- SOLID DOORS**
SINGLE DOOR SETS - NFR
2400mm x 838mm x 44mm
F7961 FOG MATTE SB LAMINATE FINISH
PAINT GRADE DOOR FRAME
FINSH TO MATCH BASE BUILD
- PATRESSING**
12MM OSB OR PLYWOOD PATRESSING
WITHIN WALLS FOR SUPPORT PURPOSES

NOTE: ALL DIMENSIONS TO BE CHECKED ON SITE
NO DIMENSIONS TO BE SCALED UNLESS
OTHERWISE STATED.

DRAWING STATUS		
LISTED BUILDING CONSENT		
REV	DESCRIPTION	DATE/INITIAL
A	AMENDED AS PER COMMENTS RECEIVED 07.11.23	08.11.23/SH
adit workplace		
THE WORKSPACE (2280A COURT) CRENSHAW WAY MANCHESTER M14 6LN T: 0161 655 0290 www.aditworkplace.com		
DEVELOPMENT		PHIL SHEPHERD
PROJECT MANAGER		
DESIGN	DRAWN BY STACEY NOLAN	
SCALE@A1	1/75	
DATE	27.09.23	
PROJECT	XLB 2nd FLOOR FOURWAYS HOUSE MANCHESTER	
DRAWING NO	E2678_02_LBC_101	REVISION A
DRAWING TITLE PROPOSED SECOND FLOOR GENERAL ARRANGEMENT		