




Orangery Section B-B Scale 1:50 @ AO

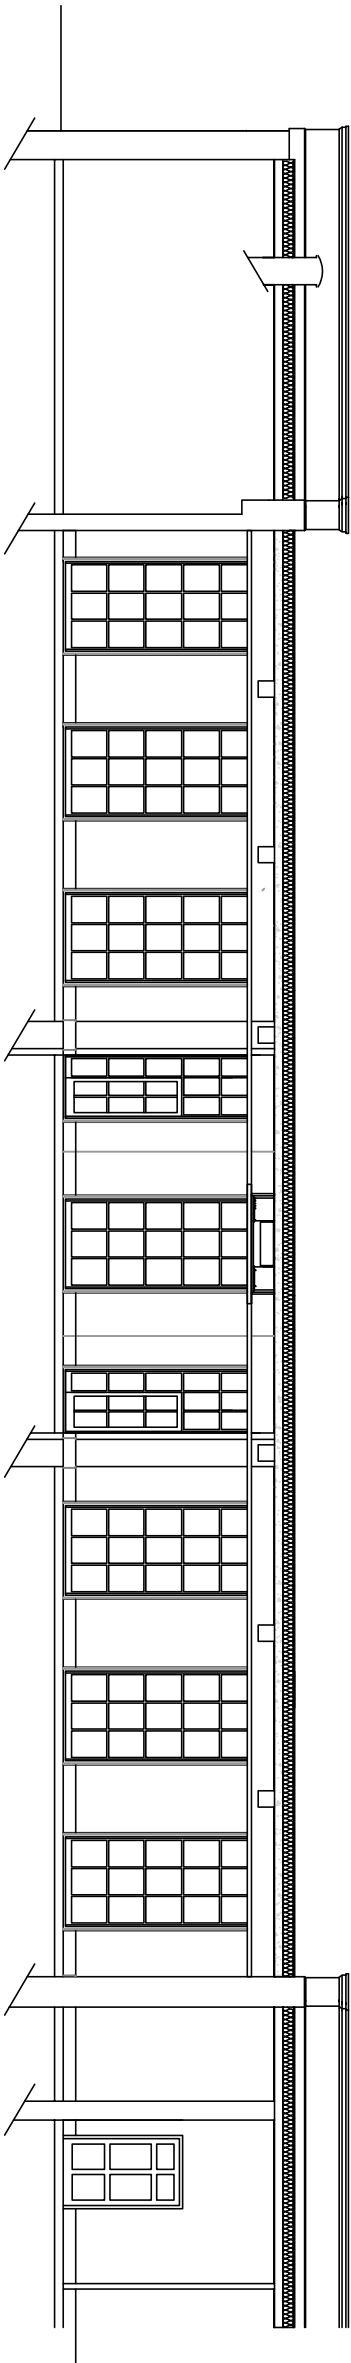


Orangery Section A-A Scale 1:50 @ AO

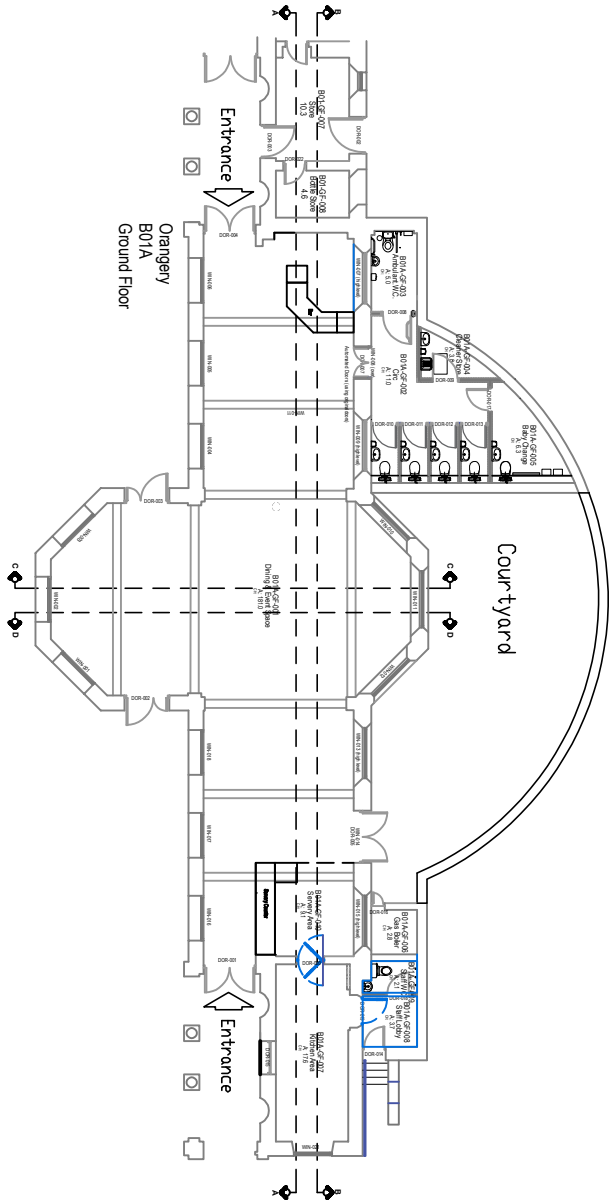

Proposed Plan Scale 1:100 @ AO

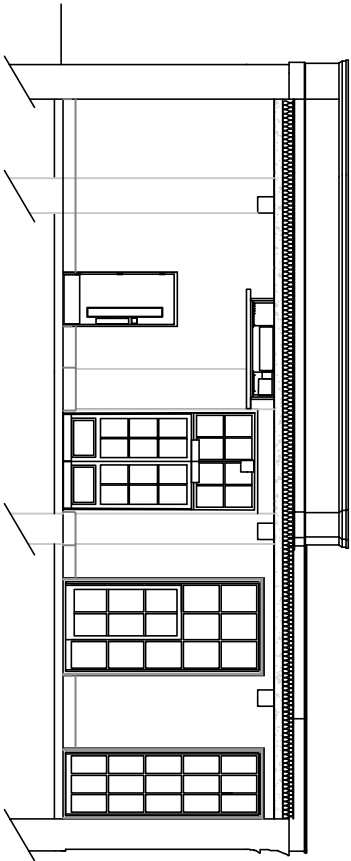

Orangery Section D-D

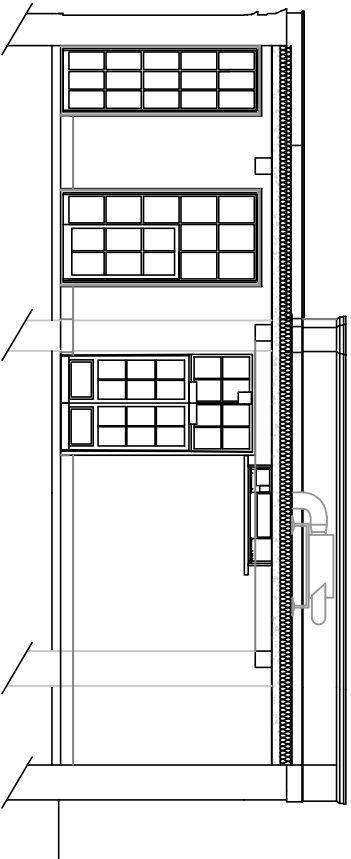

Orangery Section C-C



No part of this drawing or data file may be reproduced without prior written permission of the Manchester City Council or approved representative.



MANCHESTER CITY COUNCIL
Capital Programmes
Division

MANCHESTER CITY COUNCIL
Planning Issue

PROPERTY TITLE
PROPOSED DEVELOPMENT





