



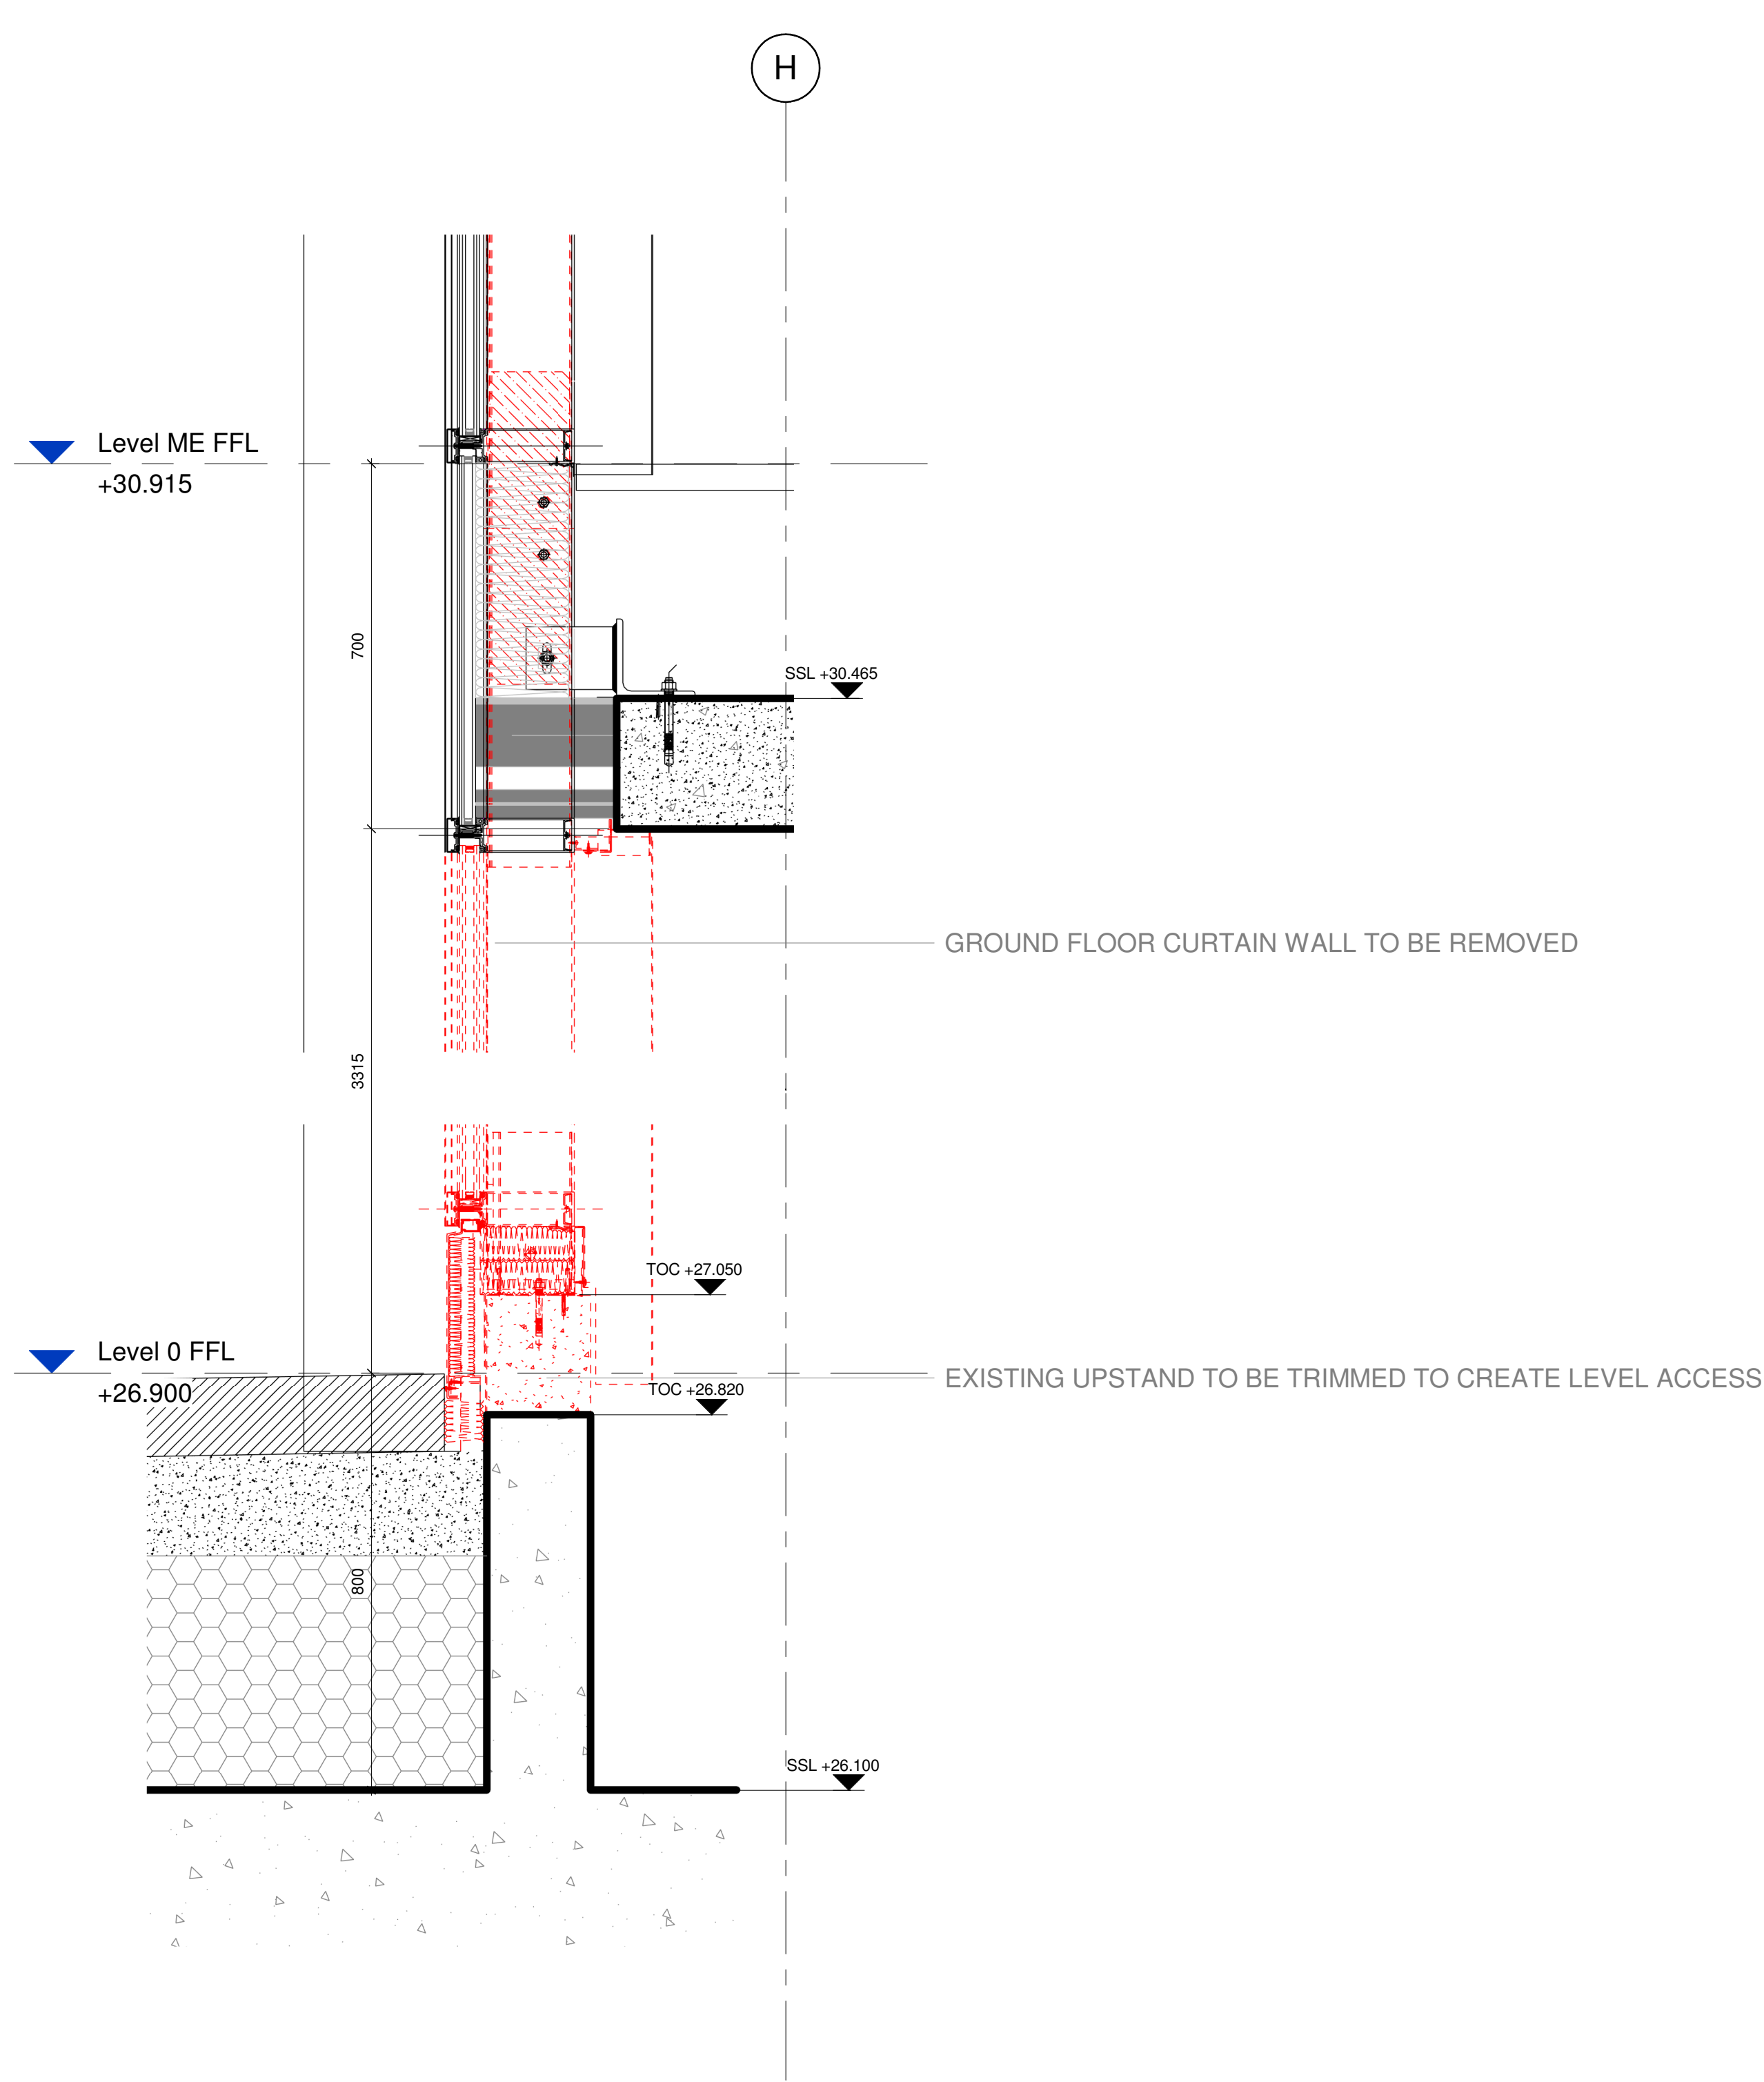

01 RETRACTABLE WINDOW - EXISTING SECTION
1 : 10
Referenced by 02 / 22900

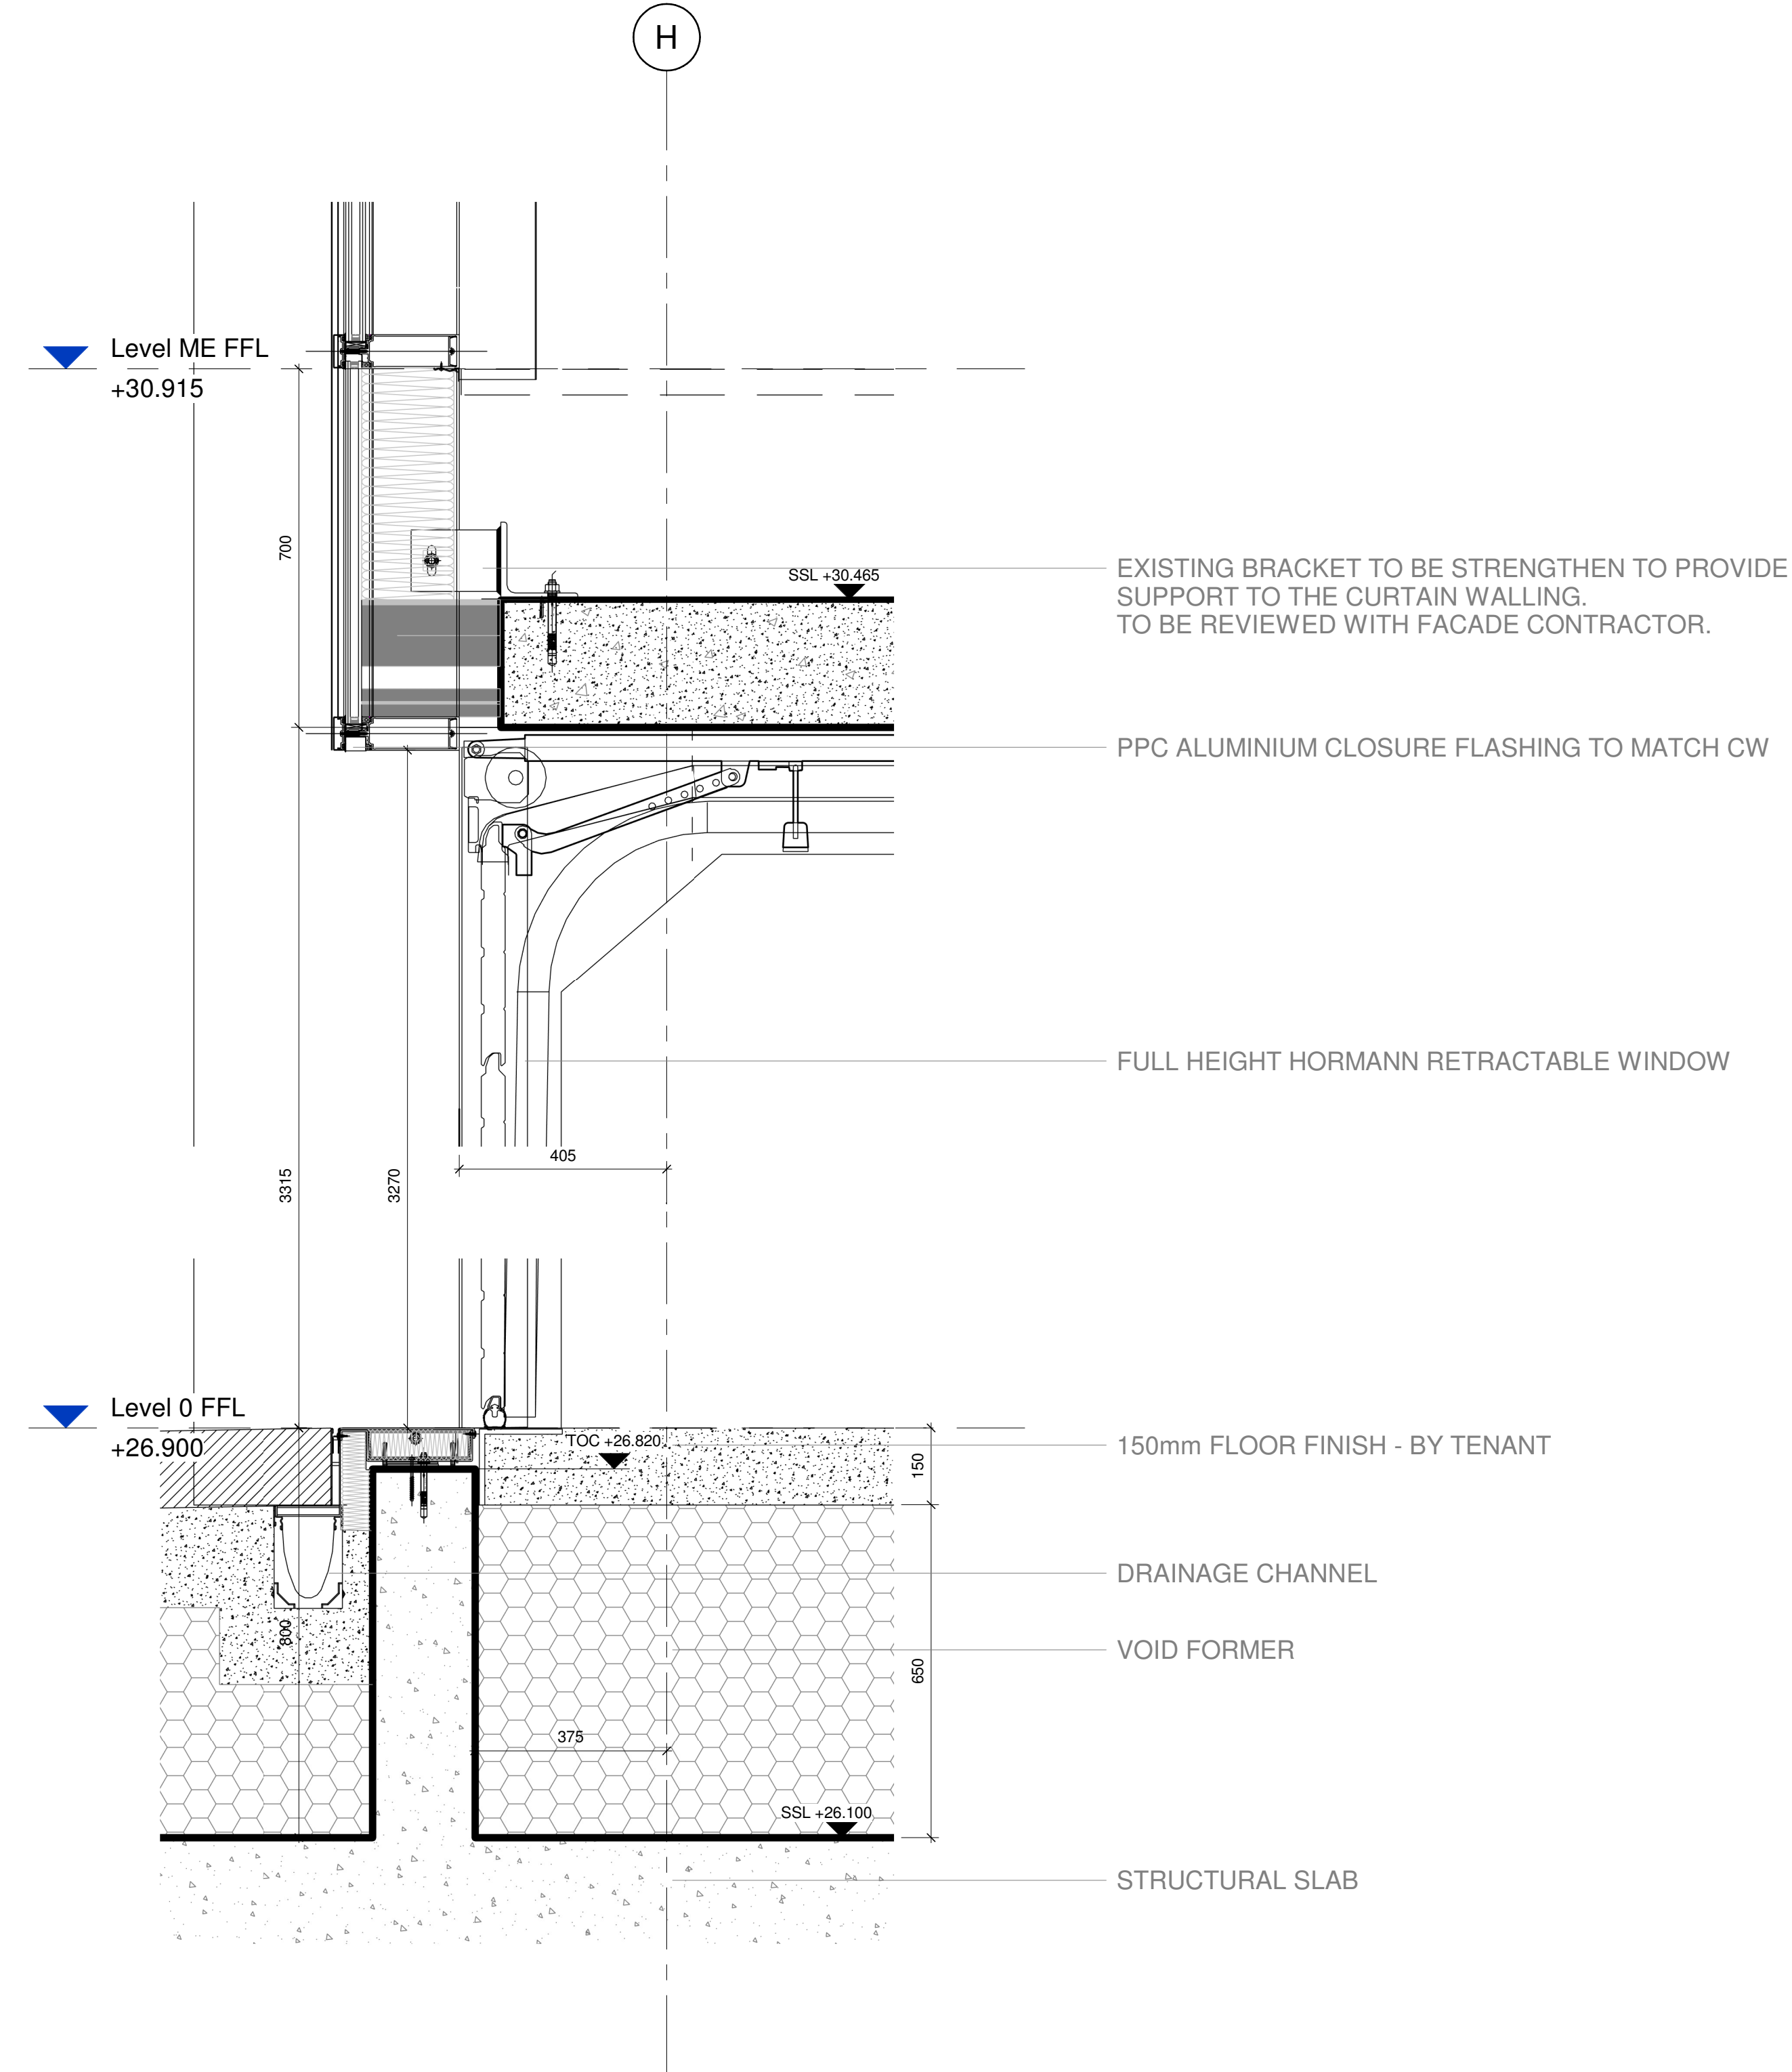

02 RETRACTABLE WINDOW - PROPOSED SECTION
1 : 10
Referenced by 03 / 22900