


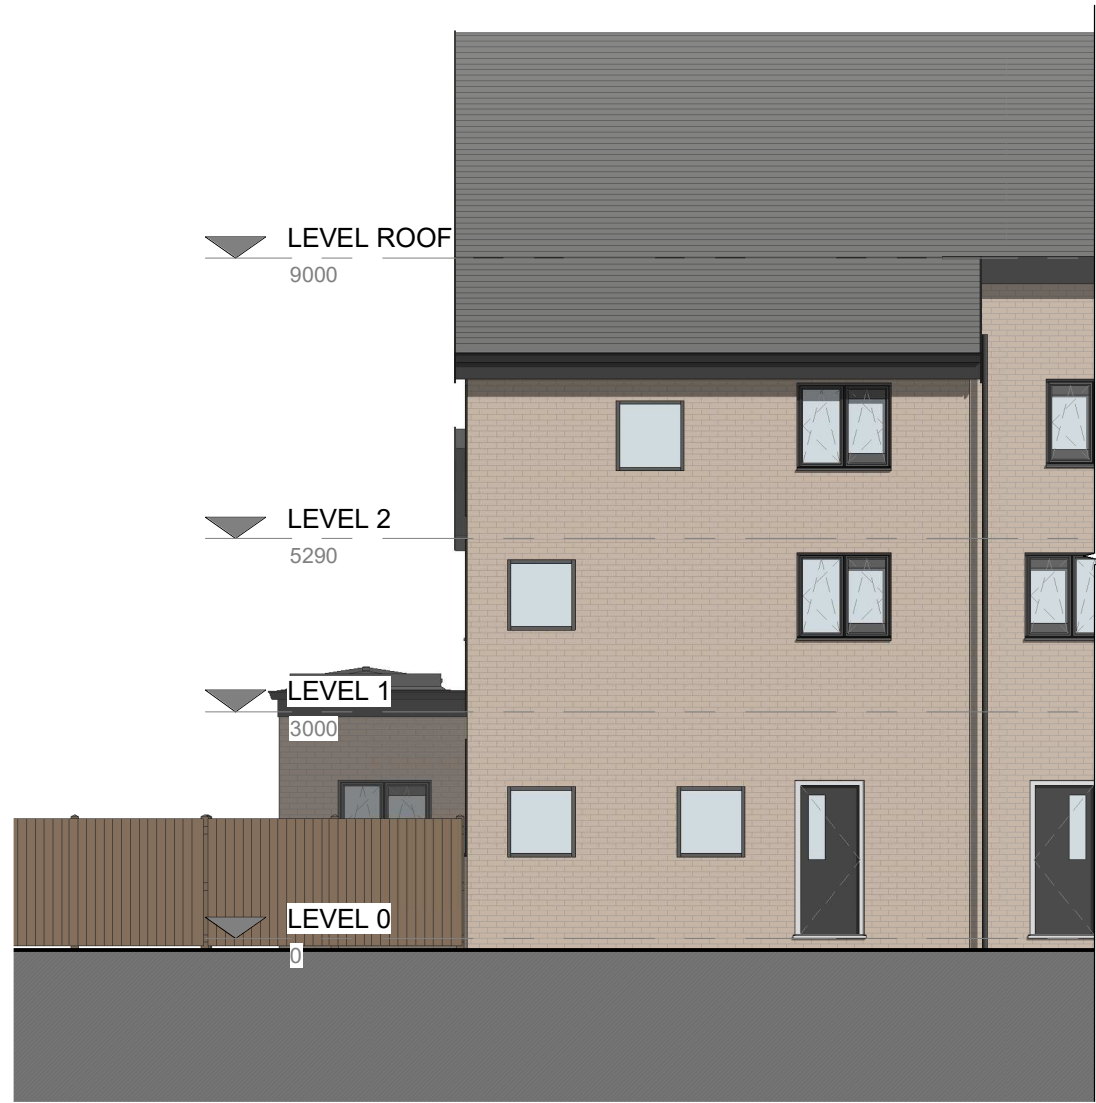


4. Front - Proposed
1 : 100




5. Left Side - Proposed
1 : 100




6. Rear - Proposed
1 : 100

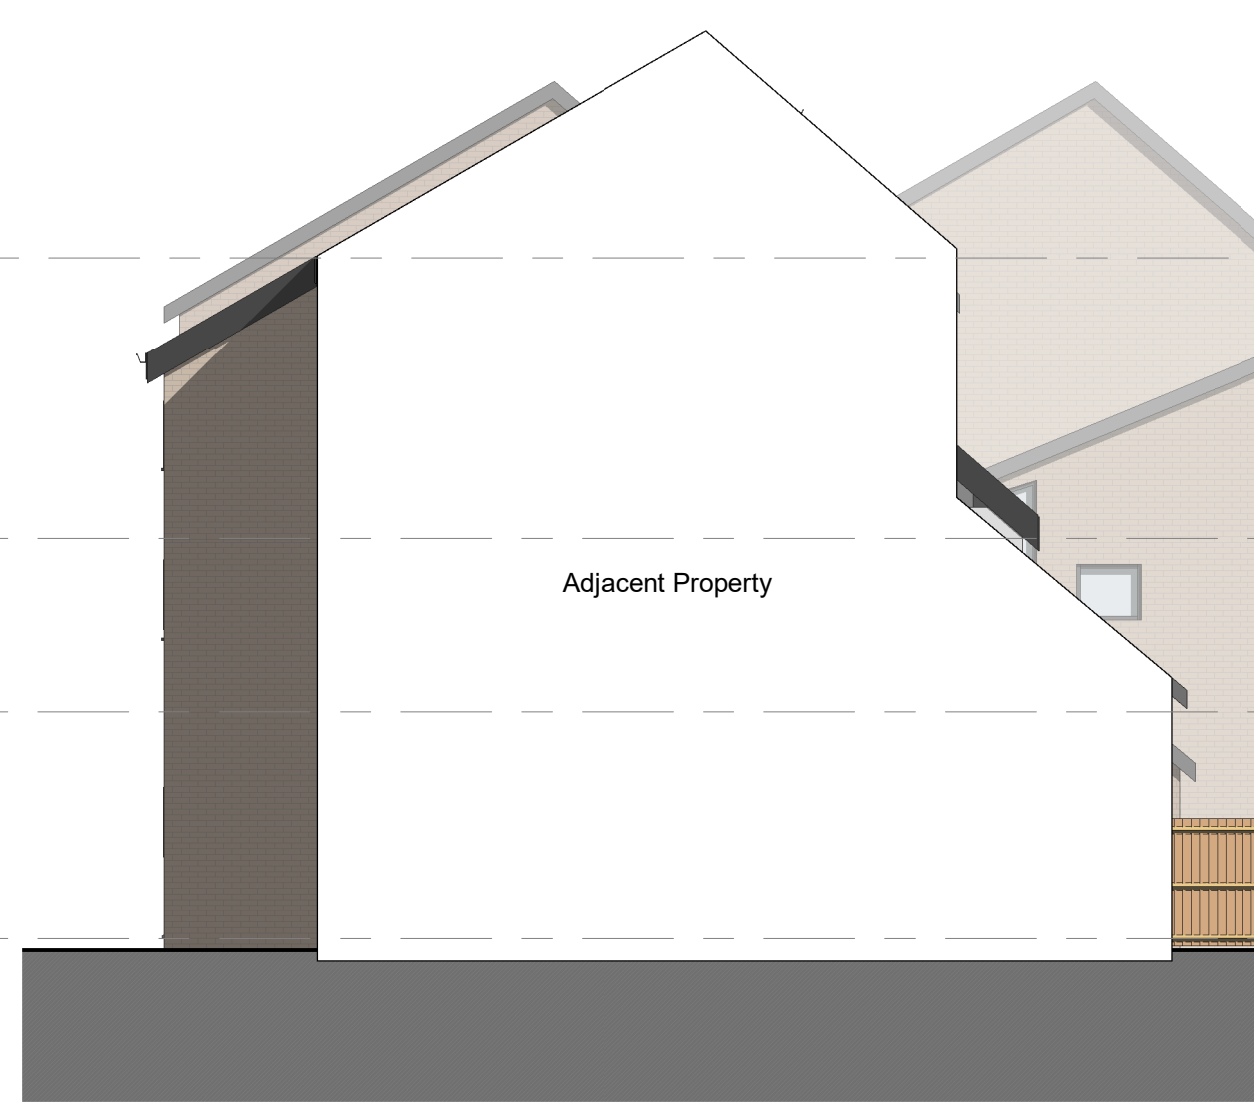


7. Right Side - Proposed
1 : 100

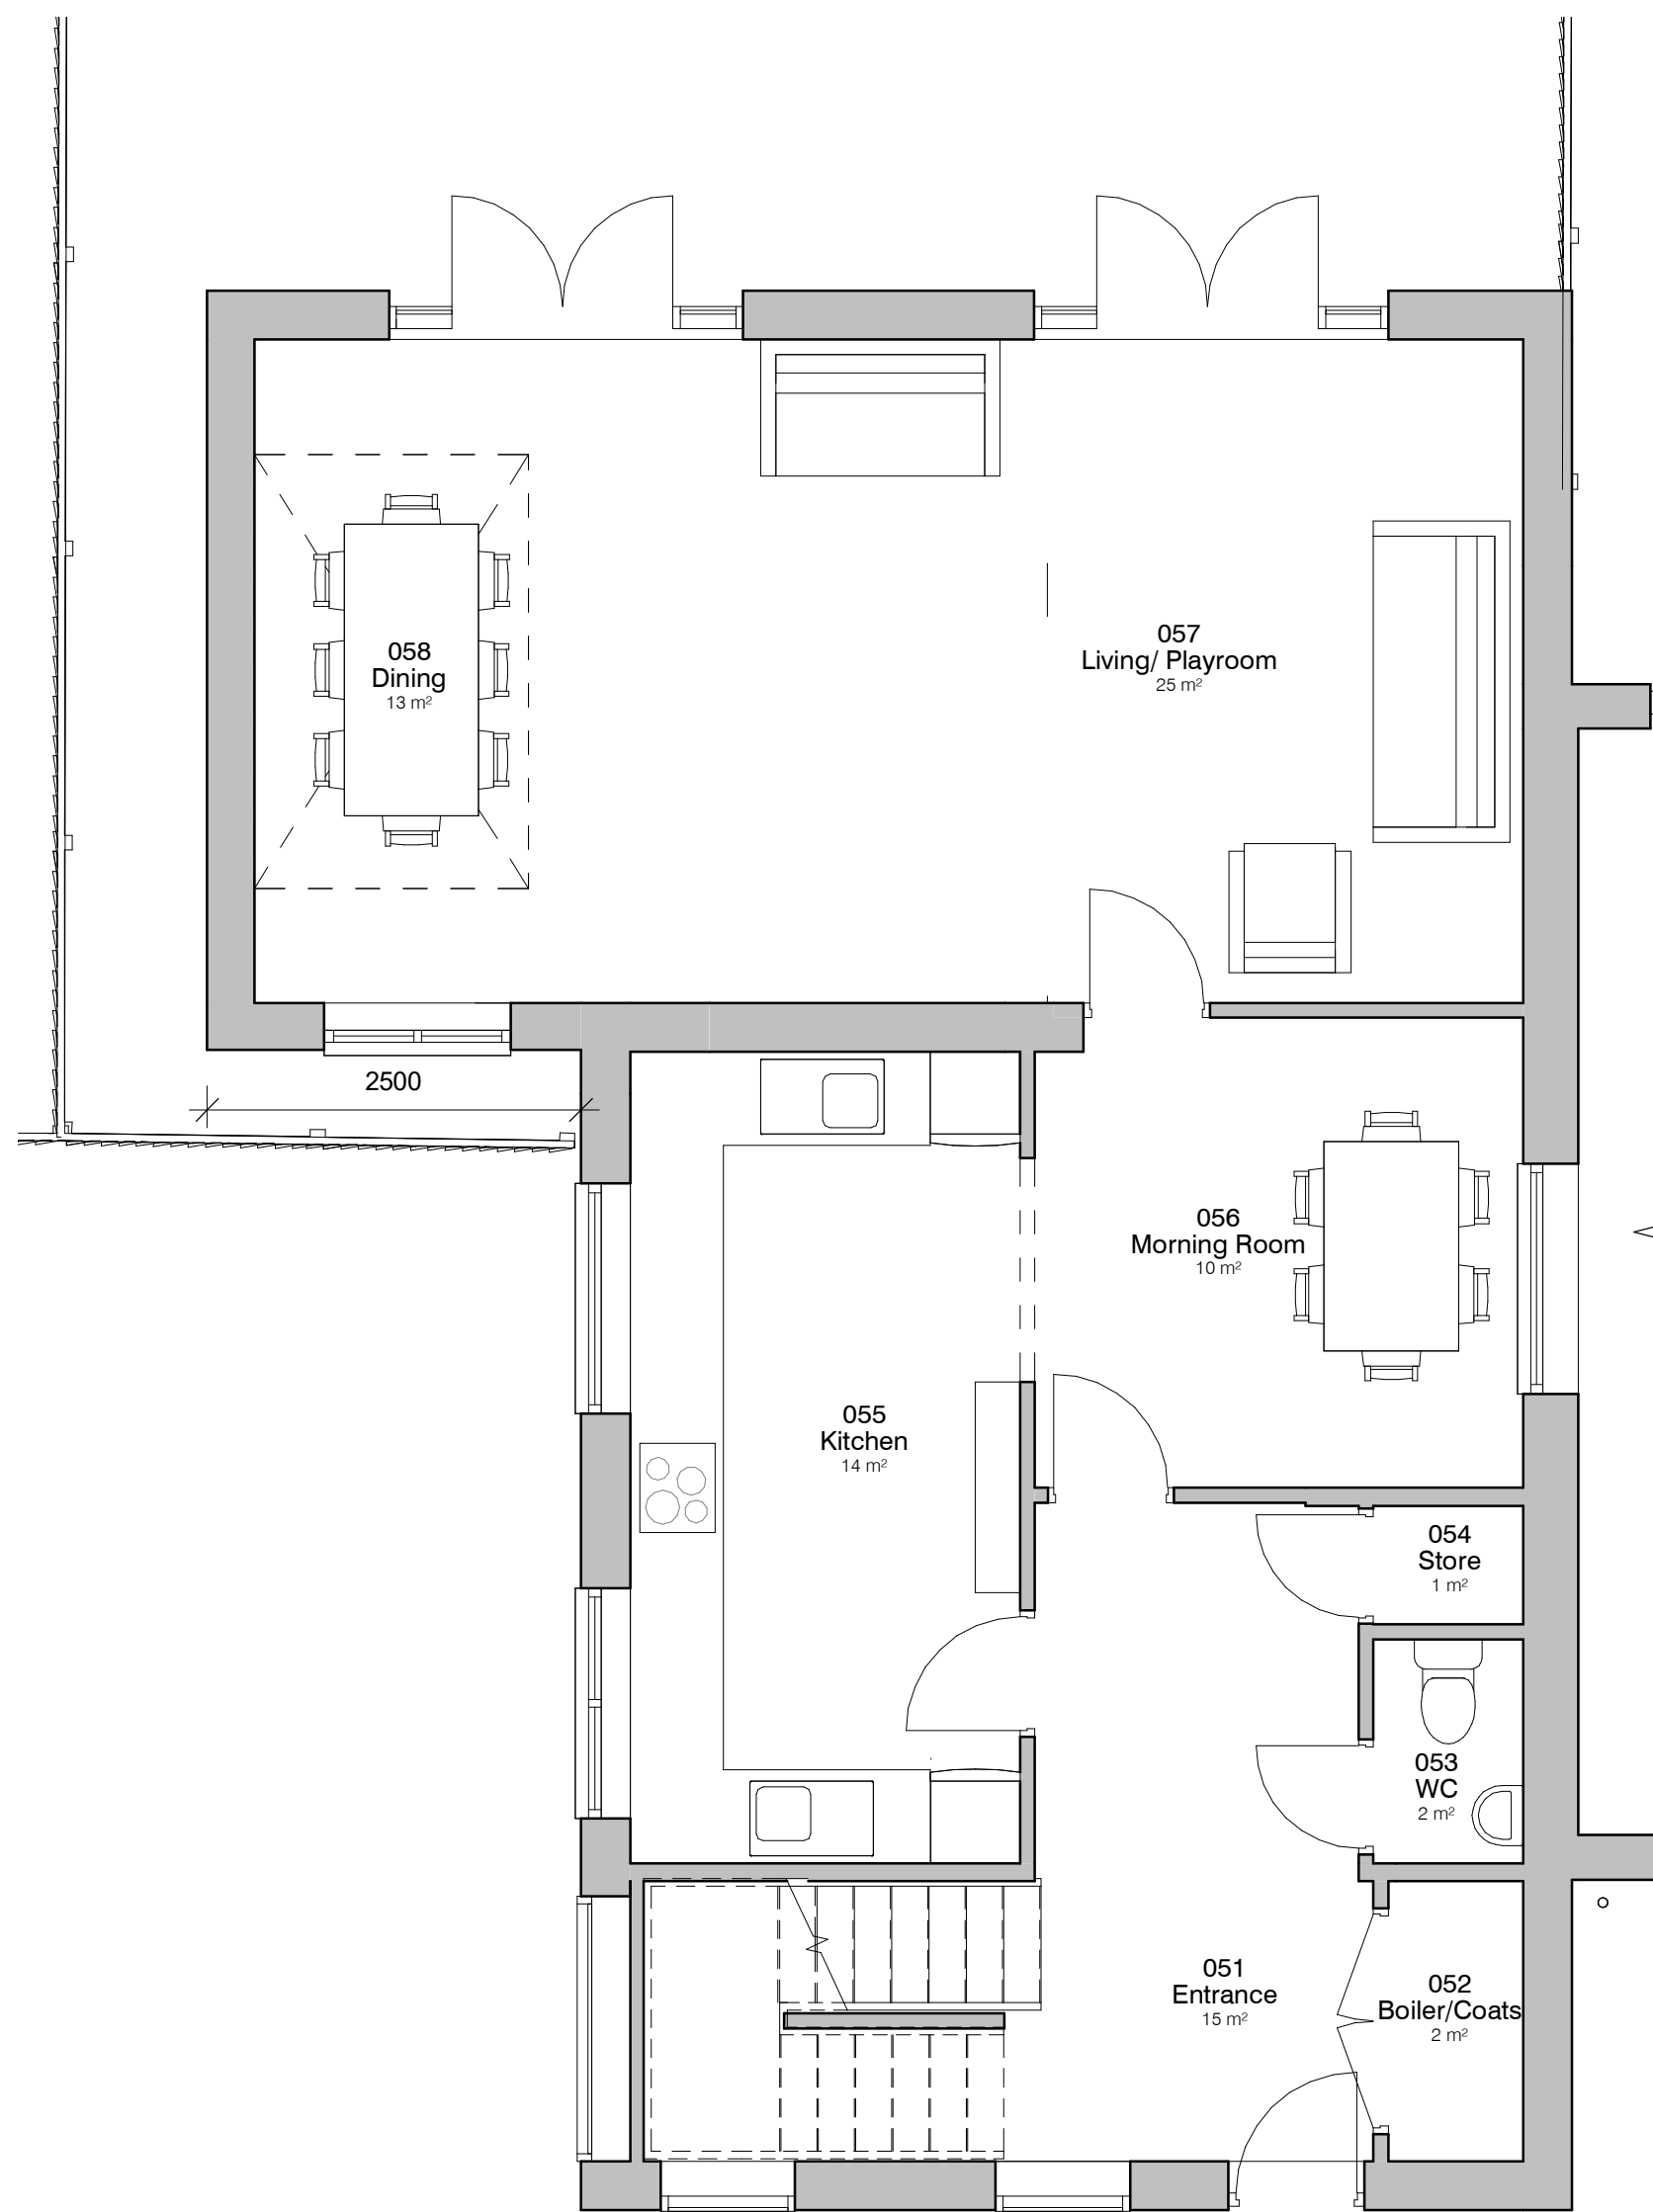


1. Level 0 - GA Proposed
1 : 50

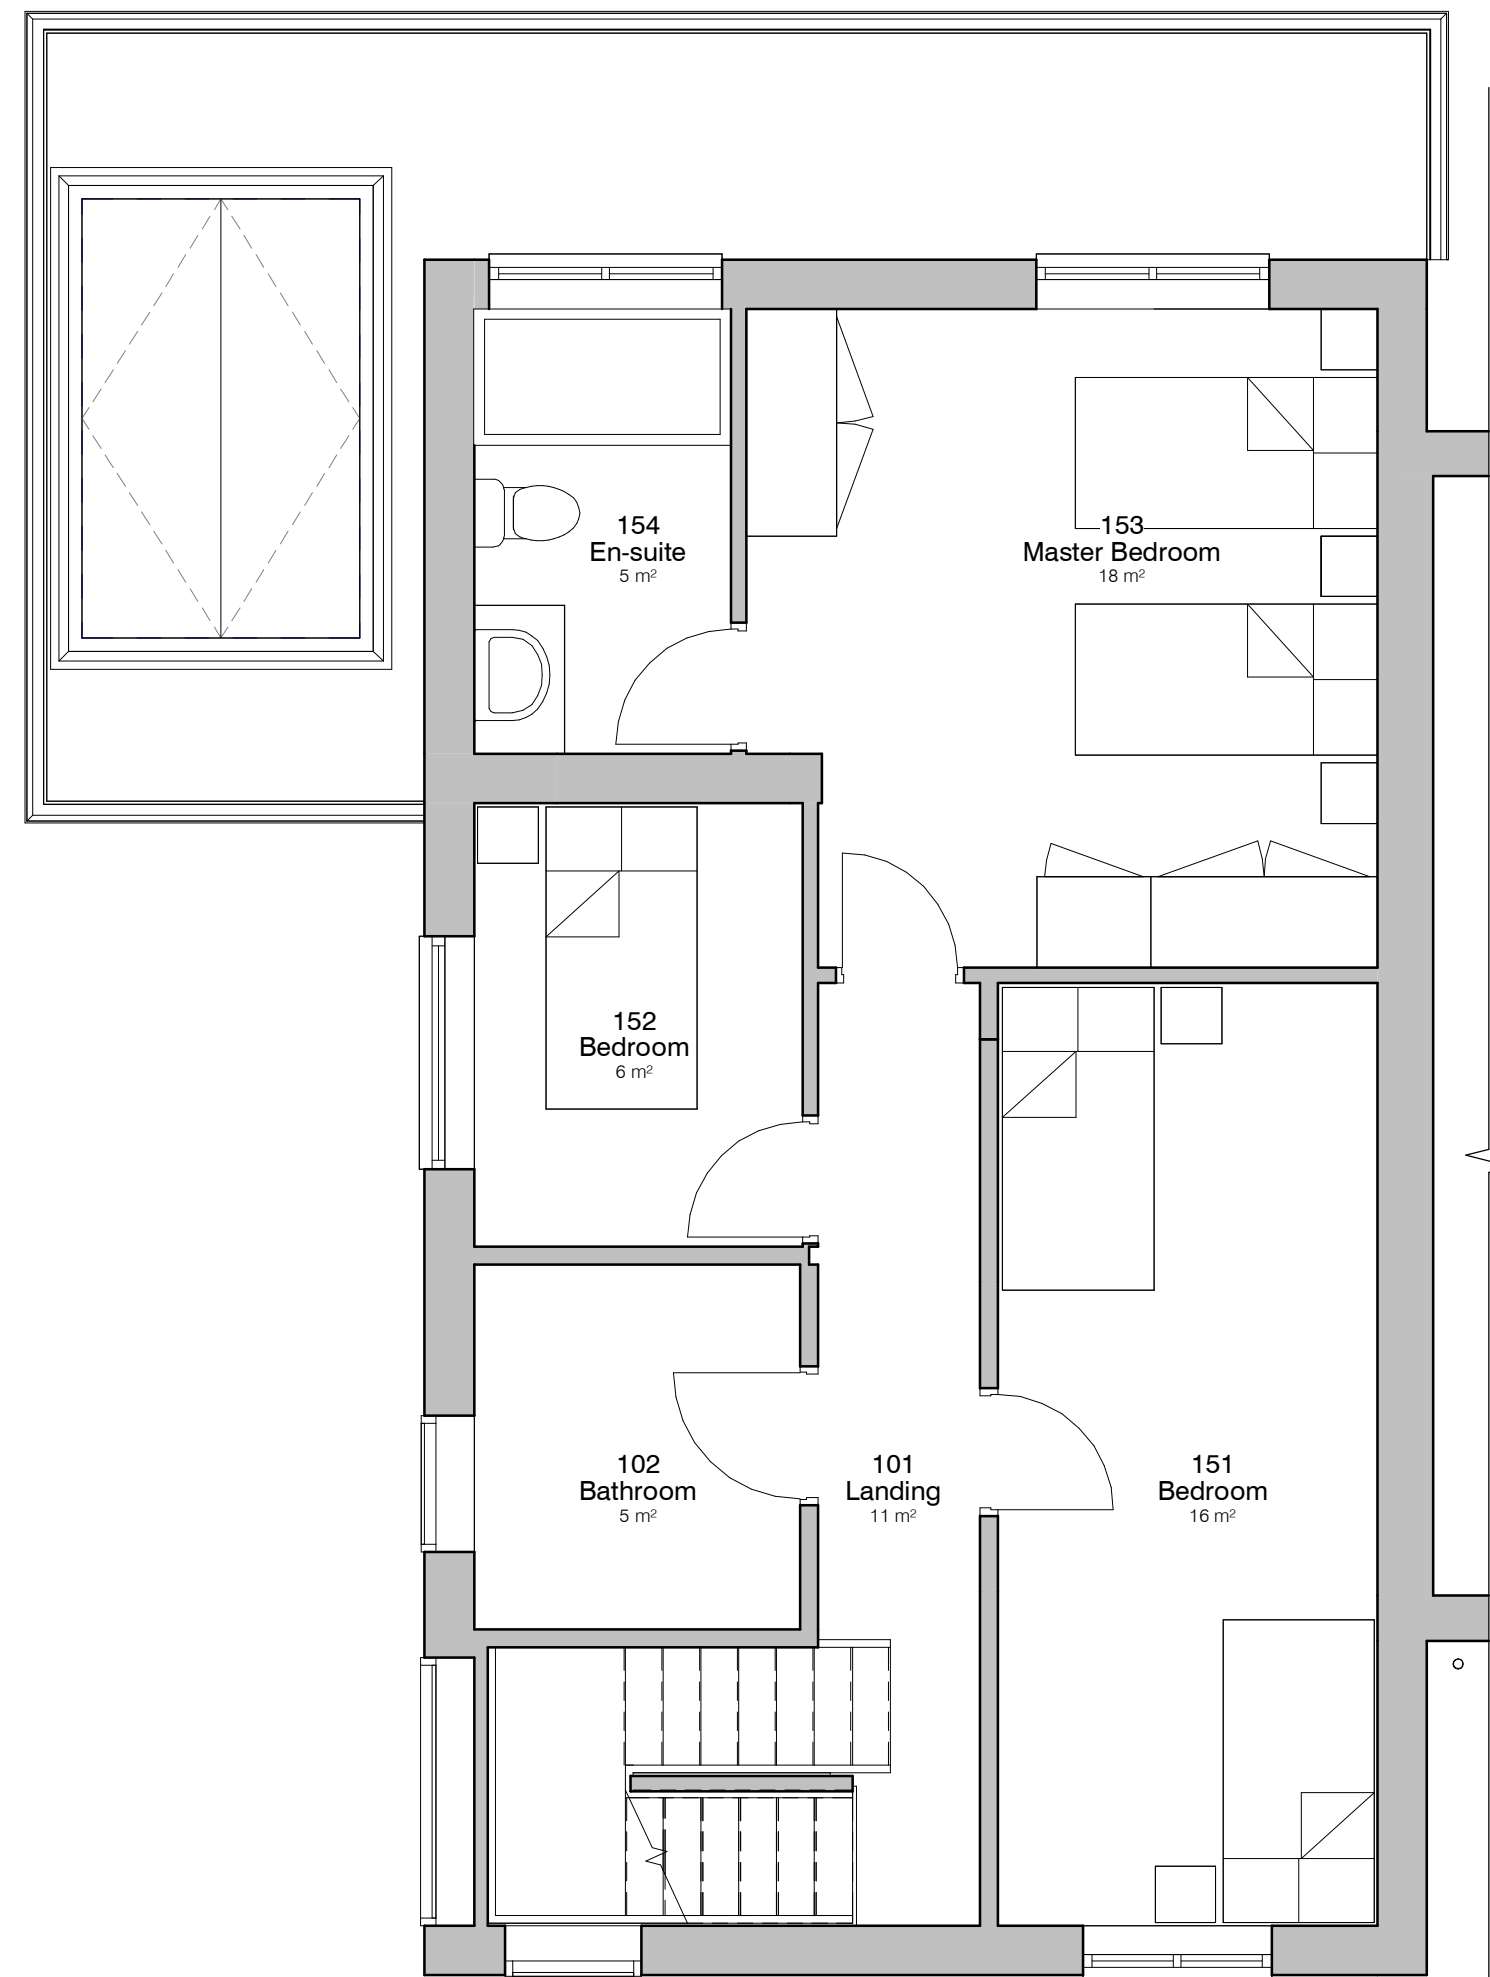

2. Level 1 - GA Proposed
1 : 50

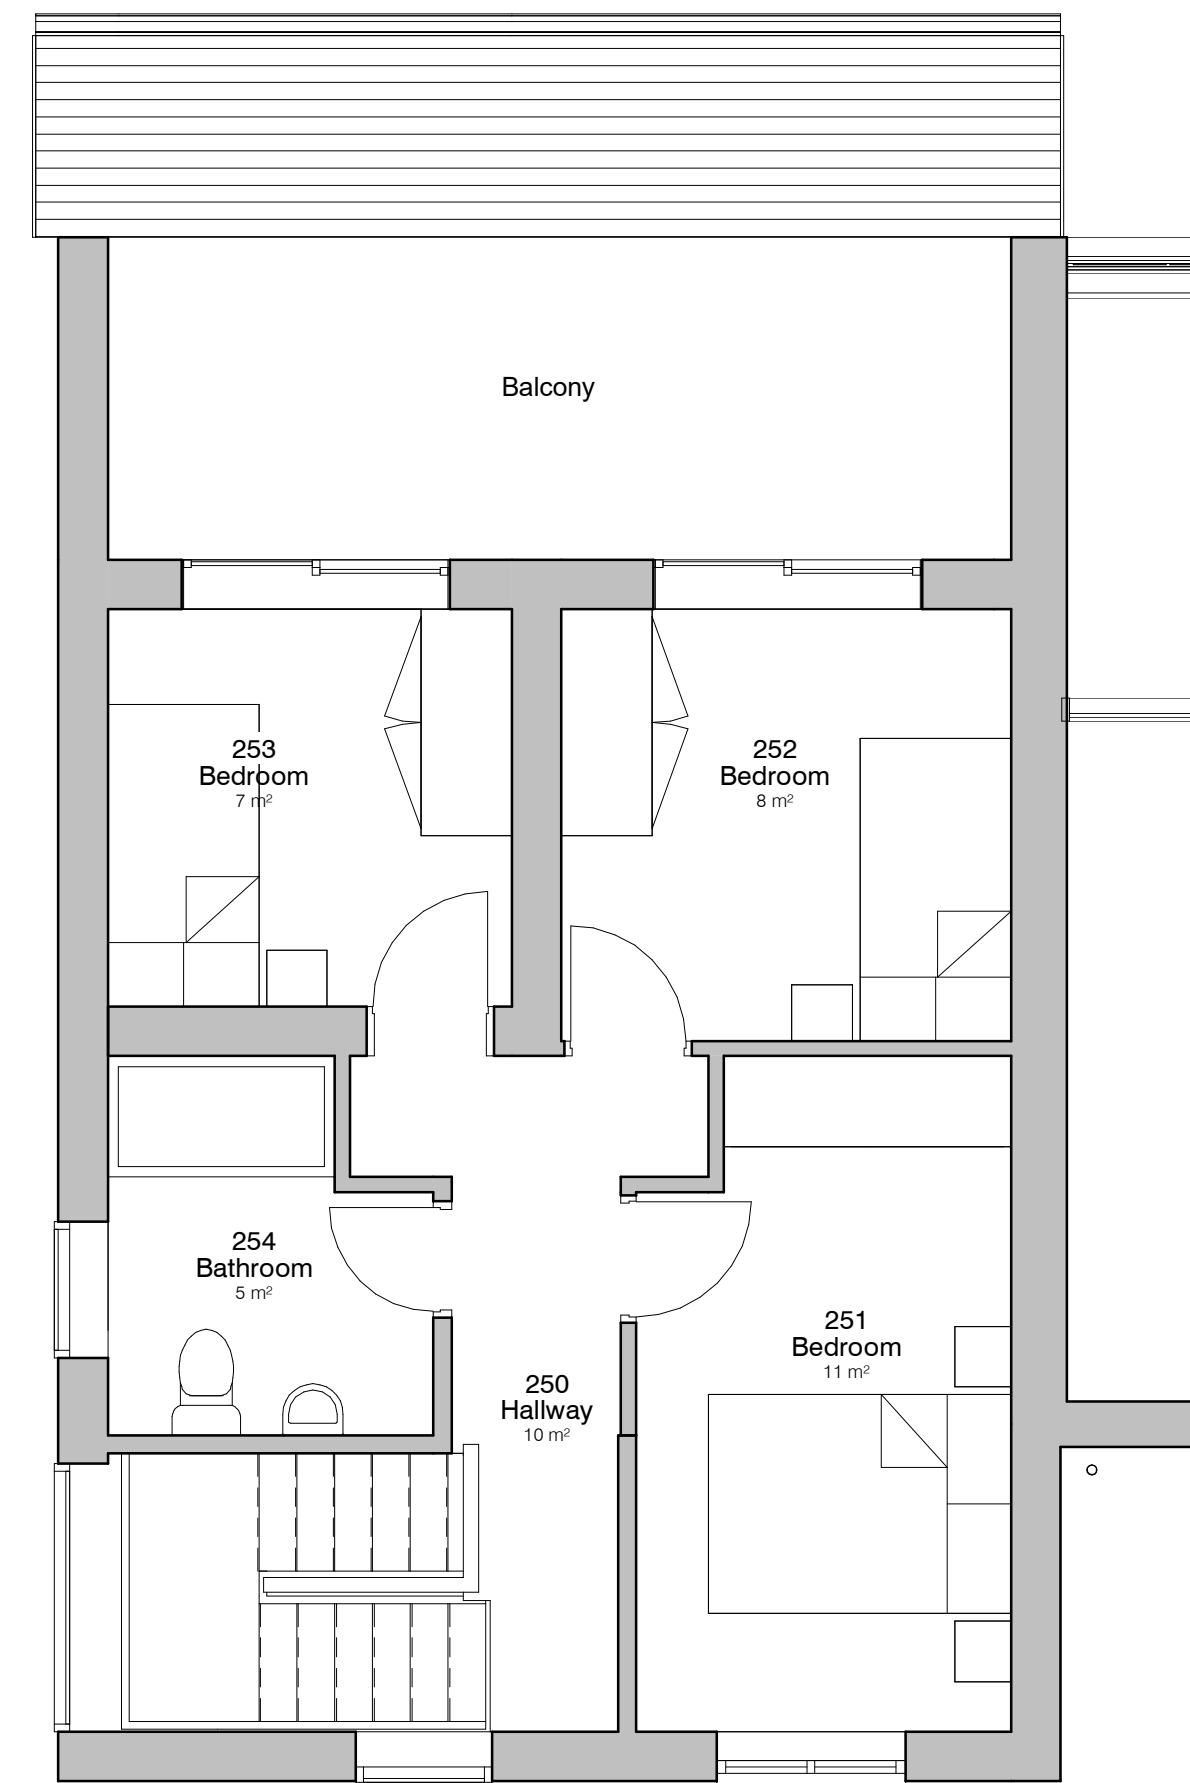

3. Level 2 - GA Proposed
1 : 50

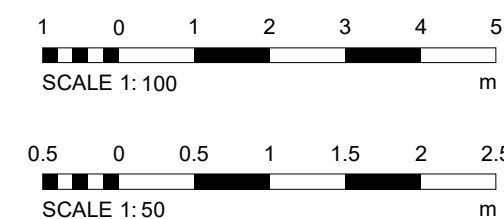

Note Block - Elevations - GA

- 1 New fascia boards to match existing
- 2 New brickwork to match existing
- 3 New windows to be opaque with top opening only

REV	DESCRIPTION	BY	DATE
-----	-------------	----	------

PROJECT	8 Copeland Close	SCALE & A1	DATE	04 JUL 2023	DRAWN BY	CW	
CLIENT	Grosskopf	STATUS	PLANNING				
TITLE	Proposed GA Plans and Elevations	PROJECT NO.	DA21036.	DRAWING NO.	003.	REV	4
 DEBTAL ARCHITECTURE www.debtal.co.uk		NOTES THIS DRAWING MUST NOT BE REPRODUCED WITHOUT WRITTEN CONSENT. ALL OWNERSHIP AND INTELLECTUAL PROPERTY RIGHTS ARE RESERVED TO THE ARCHITECT. ANY COPIES MADE TO BE USED FOR ANY OTHER PROJECT WITHOUT THE ARCHITECT'S PERMISSION ARE AT THE USER'S RISK. 

