


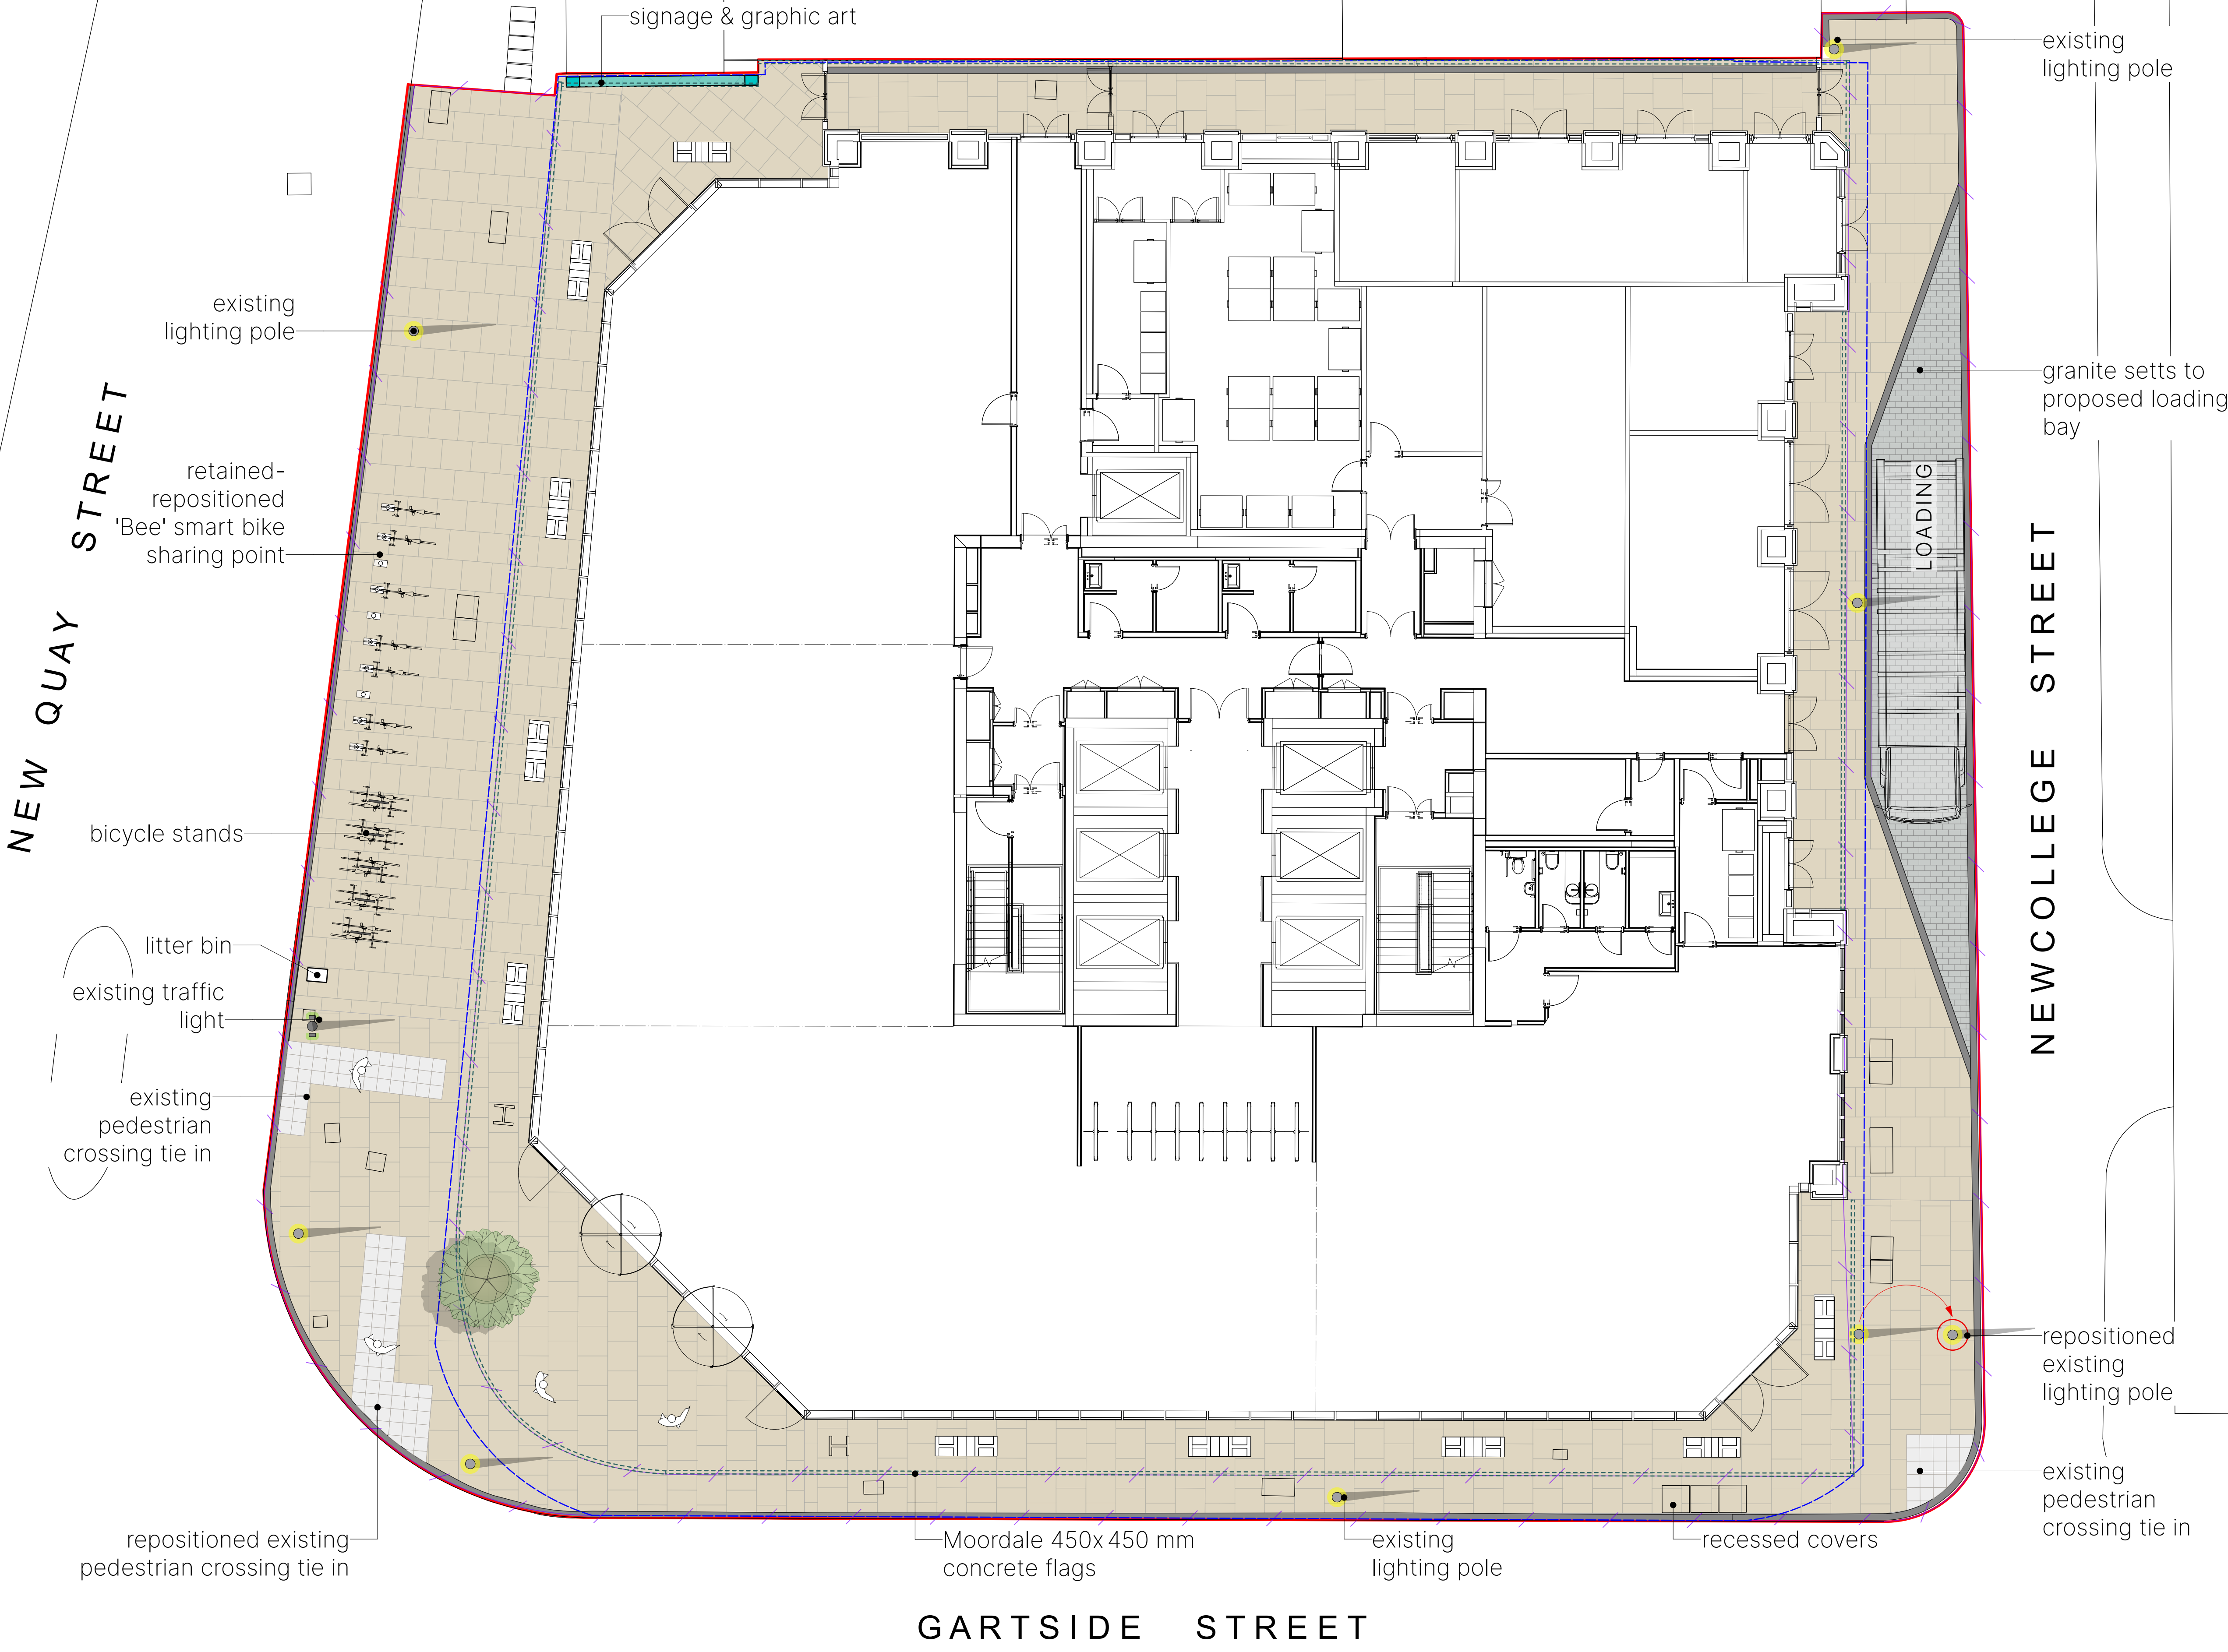

NEW QUAY STREET

NEW COLLEGE STREET

GARTSIDE STREET

THIS DRAWING IS COPYRIGHT PROTECTED AND MAY NOT BE REPRODUCED IN WHOLE OR PART WITHOUT WRITTEN AUTHORITY FROM THE OWNER

NOTES:

1. Do not scale from this drawing.
2. Always work to noted dimensions.
3. All dimensions are in millimetres unless otherwise stated.
4. All setting out, levels and dimensions to be agreed on site.
5. The dimensions of all materials must be checked on site before being laid out.
6. This drawing must be read with the relevant specification clauses and detail drawings.
7. Order of construction and setting out to be agreed on site.

KEY

BOUNDARIES

- Application Boundary
- Legal Ownership Boundary
- Adoption Boundary

HARDWORKS

- Concrete Flags Paving**
Product: Moordale Ground
Material: Concrete
Colour: Natural / Finish: Ground
Size: W: 450 X L: 450 X D: 70 Mm
Bond: Stretcher
Manufacturer: Charcon (Aggregate Industries)
- Granite Setts Paving**
Material: Granite setts
Colour: Medium Grey
Size: W: 100 X L: 200 X D: 70 Mm
Supplier: Hardscapes Ltd
- Granite Kerb**
Material: Granite
Size: 200 Mm (w) x Upstand Varies
Colour: Dark Grey
Manufacturer: Hardscape Ltd
- Blister Tactile Paving**
Material: Granite
Colour: TBC
Manufacturer: Hardscape Ltd

DRAINAGE

- Slot Drain Channel

FURNITURE

- Cycle stands**
Product: RhinoGuard GeoProtective Cycle Stand Ø 140mm
Finish: Brushed Stainless Steel
- Smart Bike Sharing Point**
- Litter Bin**
Product: RhinoGuard GeoProtective Litter Bin Ø 140mm
Finish: Brushed Stainless Steel
- Existing Street Lighting Pole**
- Recessed Access Cover**
Product: Suprabloc/Telebloc/Solobloc (tbc)
Material: Steel
Size: Varies
Manufacturer: Jones of Oswestry
- Protective Planter**
Product: RhinoGuard Glove Protective Planter
Material: concrete and Italian marble conglomerates

P12	20/09/23	S4 - GF plan update	VS	RM
P11	06/09/23	S4 - Annotation amendments	VS	RM
P10	14/07/23	S4 - GF plan update	VS	RM
P09	25/04/23	S4 - Bollards removed	VS	RM
P08	24/03/23	S4 - Slot drain adjusted to adoption boundary	VS	RM

Revision	Date	Description	Drawn	Apprvd.			
Planit I.E. Limited Manchester London Liverpool Leeds Standish E: info@planit-ie.com W: planit-ie.com MANCHESTER 2 Back Grafton St, Altrincham, WA14 1DY T: 0161 928 9281							
Client	HBD						
Project	Colloco New Quay St, Manchester M3 3BE						
Drg Title	GF Landscape GA A1 Landscape						
Created on	25/04/2023	Created by	VS	Approved by	RM		
Scale	1:100	Size	A1	Workstage	Stage 03	Status	Stage Approval
Drg No.	2875-PLA-00-GF-DR-L-0001			Suitability	S4	Revision	P12

© Planit I.E. Limited