



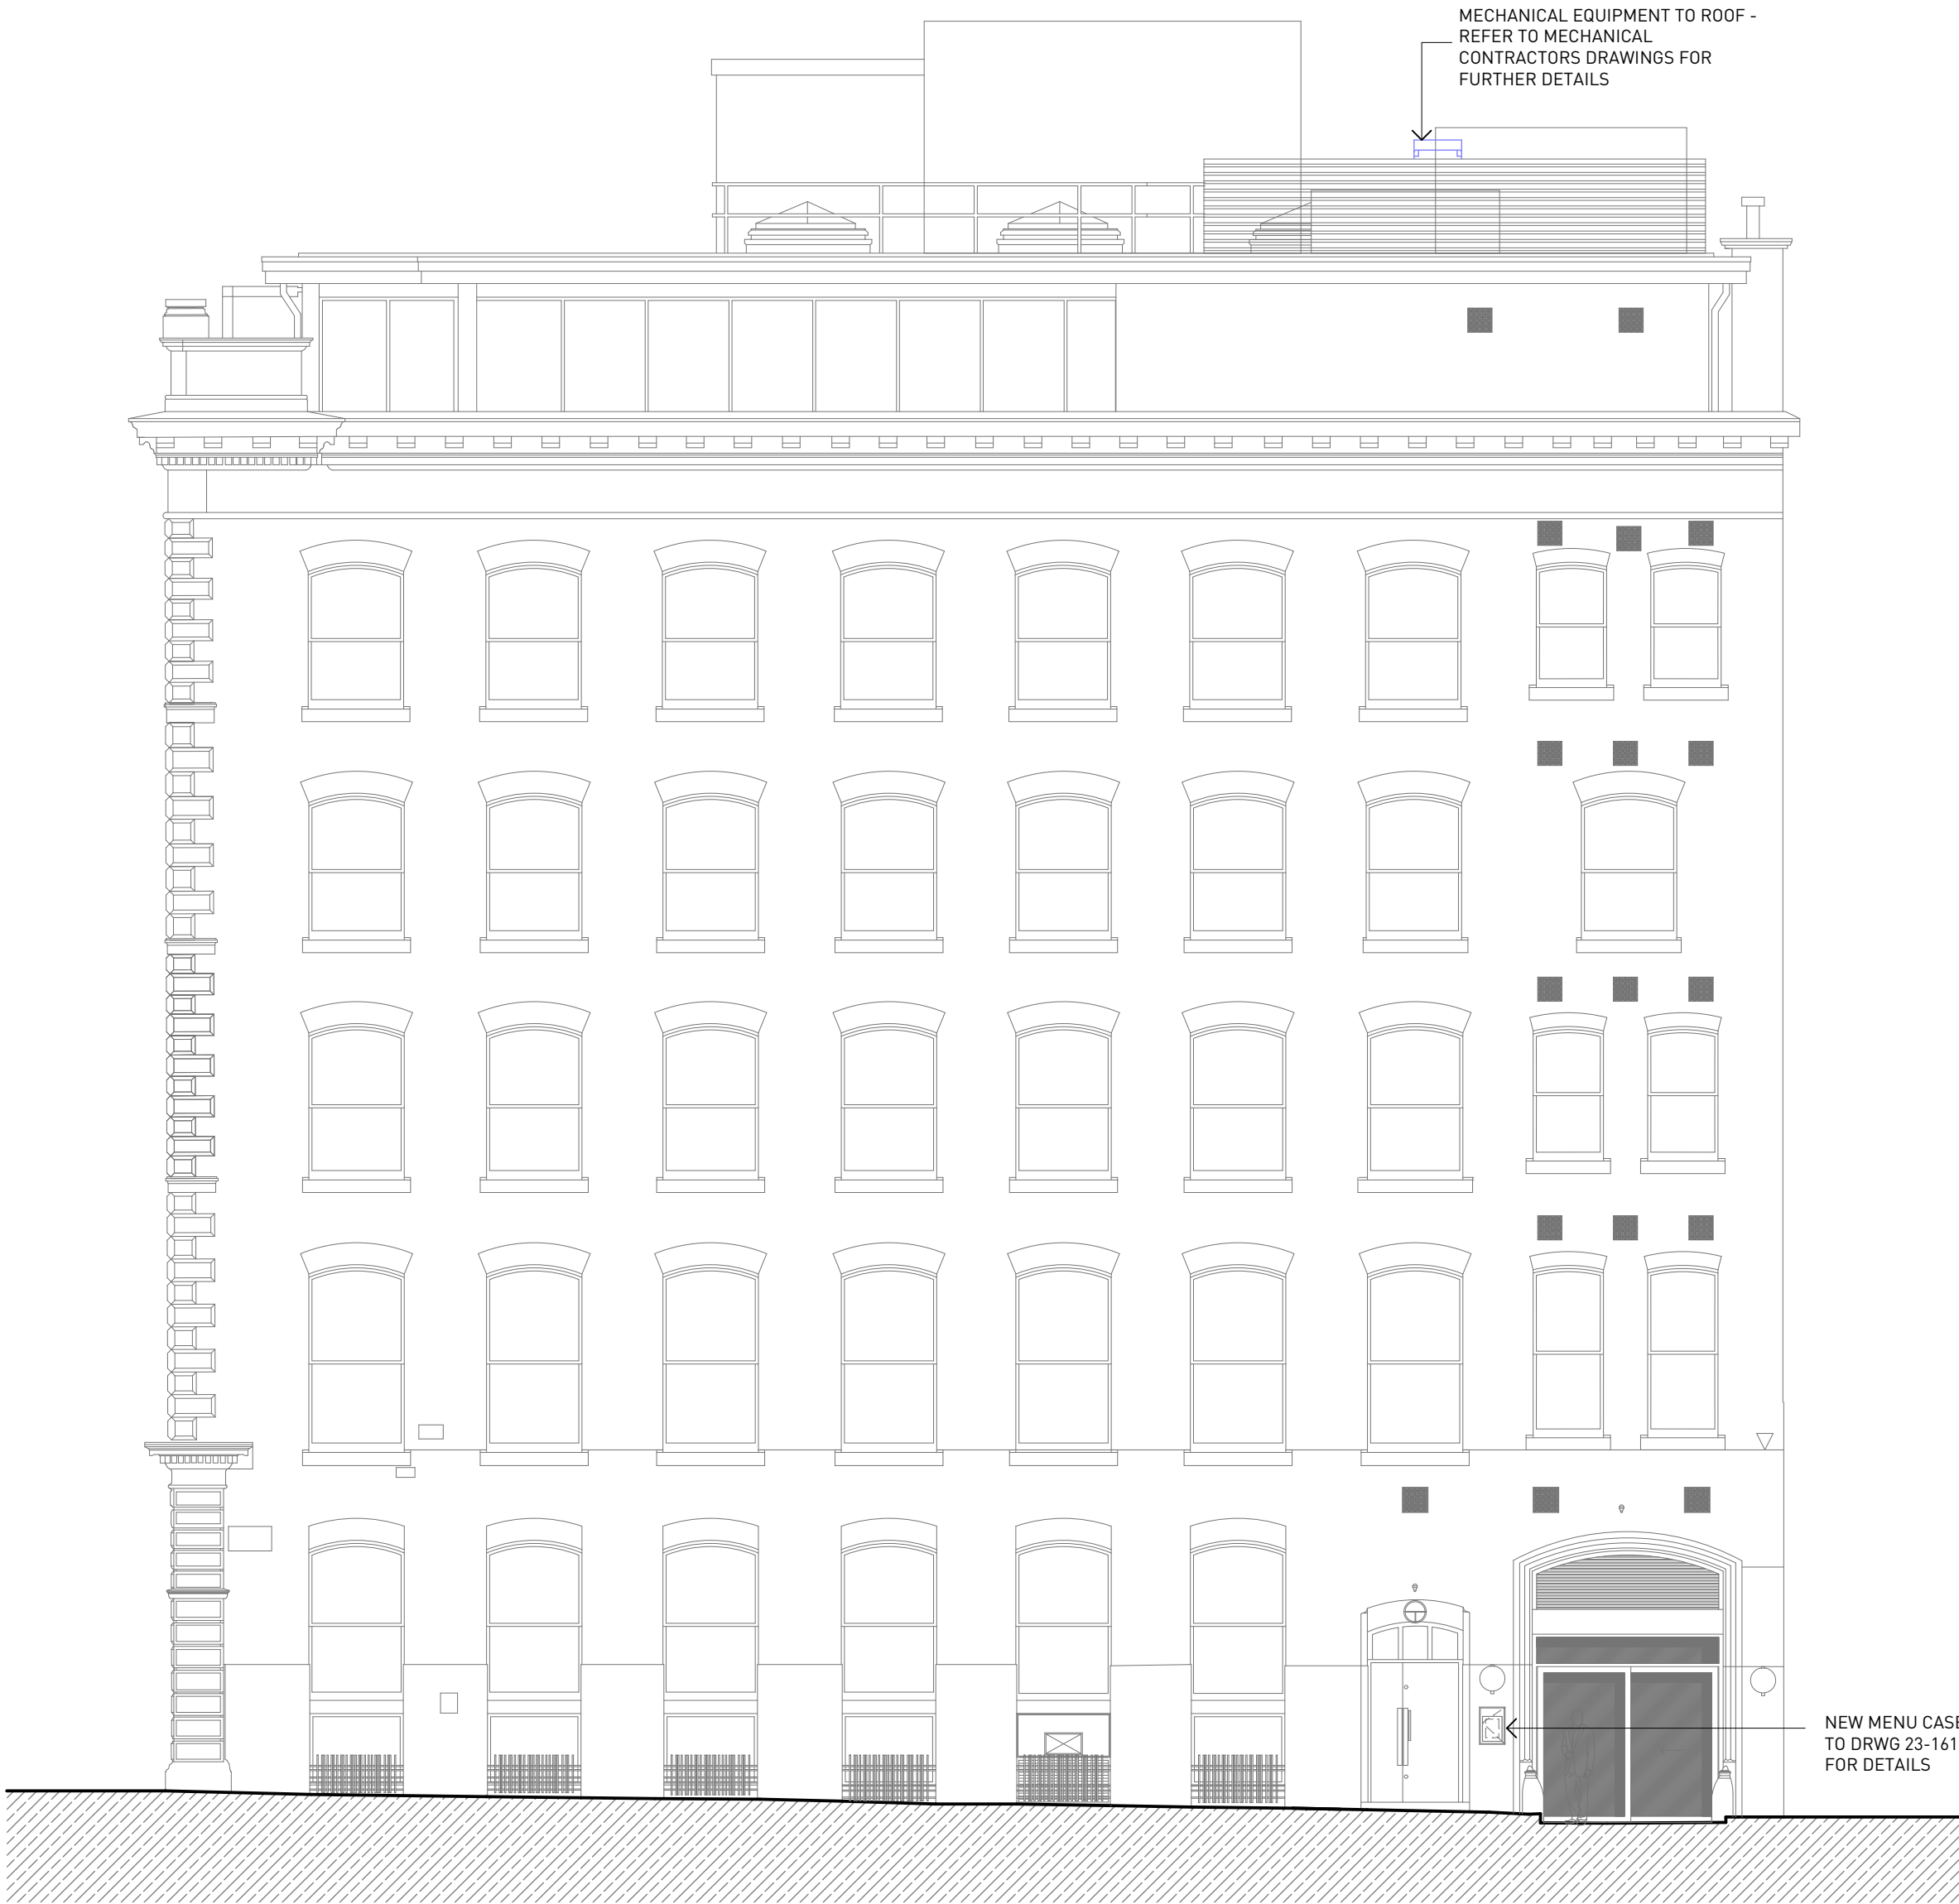


PROPOSED ELEVATION 03 (BOOTLE STREET)
1:100

SCALE - 1:100 AT A1
0 500MM 2500MM

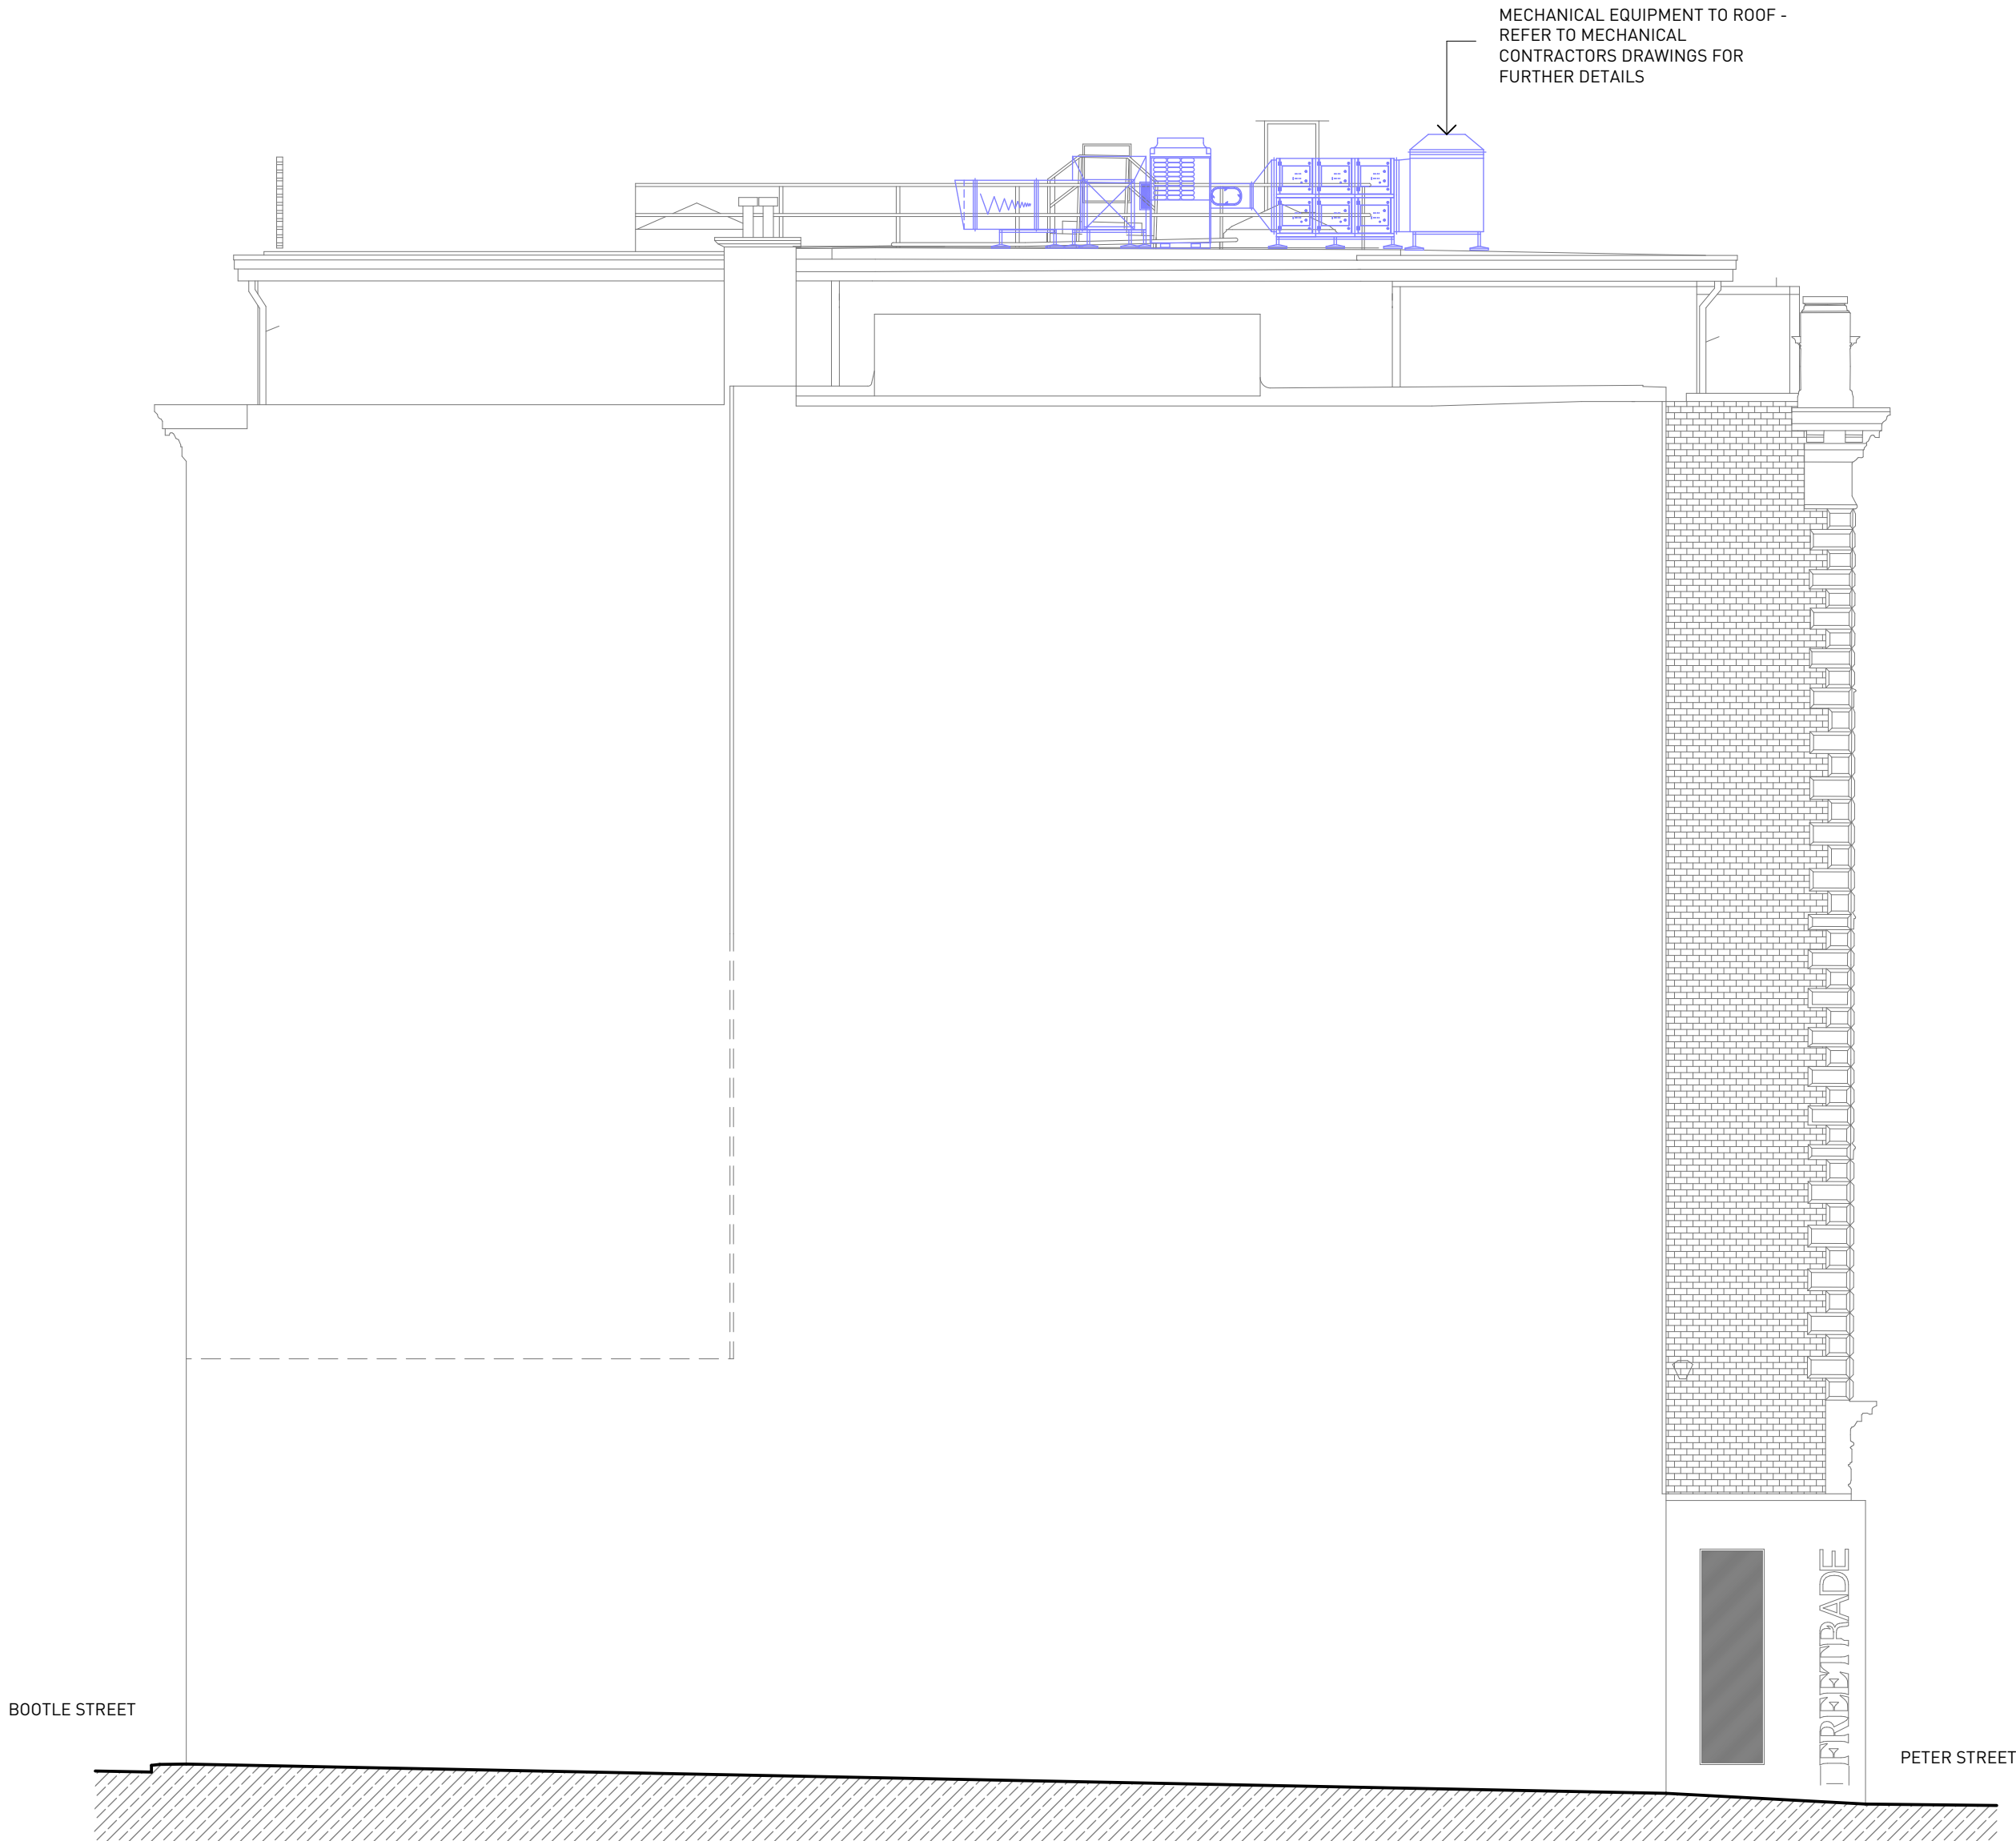

PROPOSED ELEVATION 04
1:100

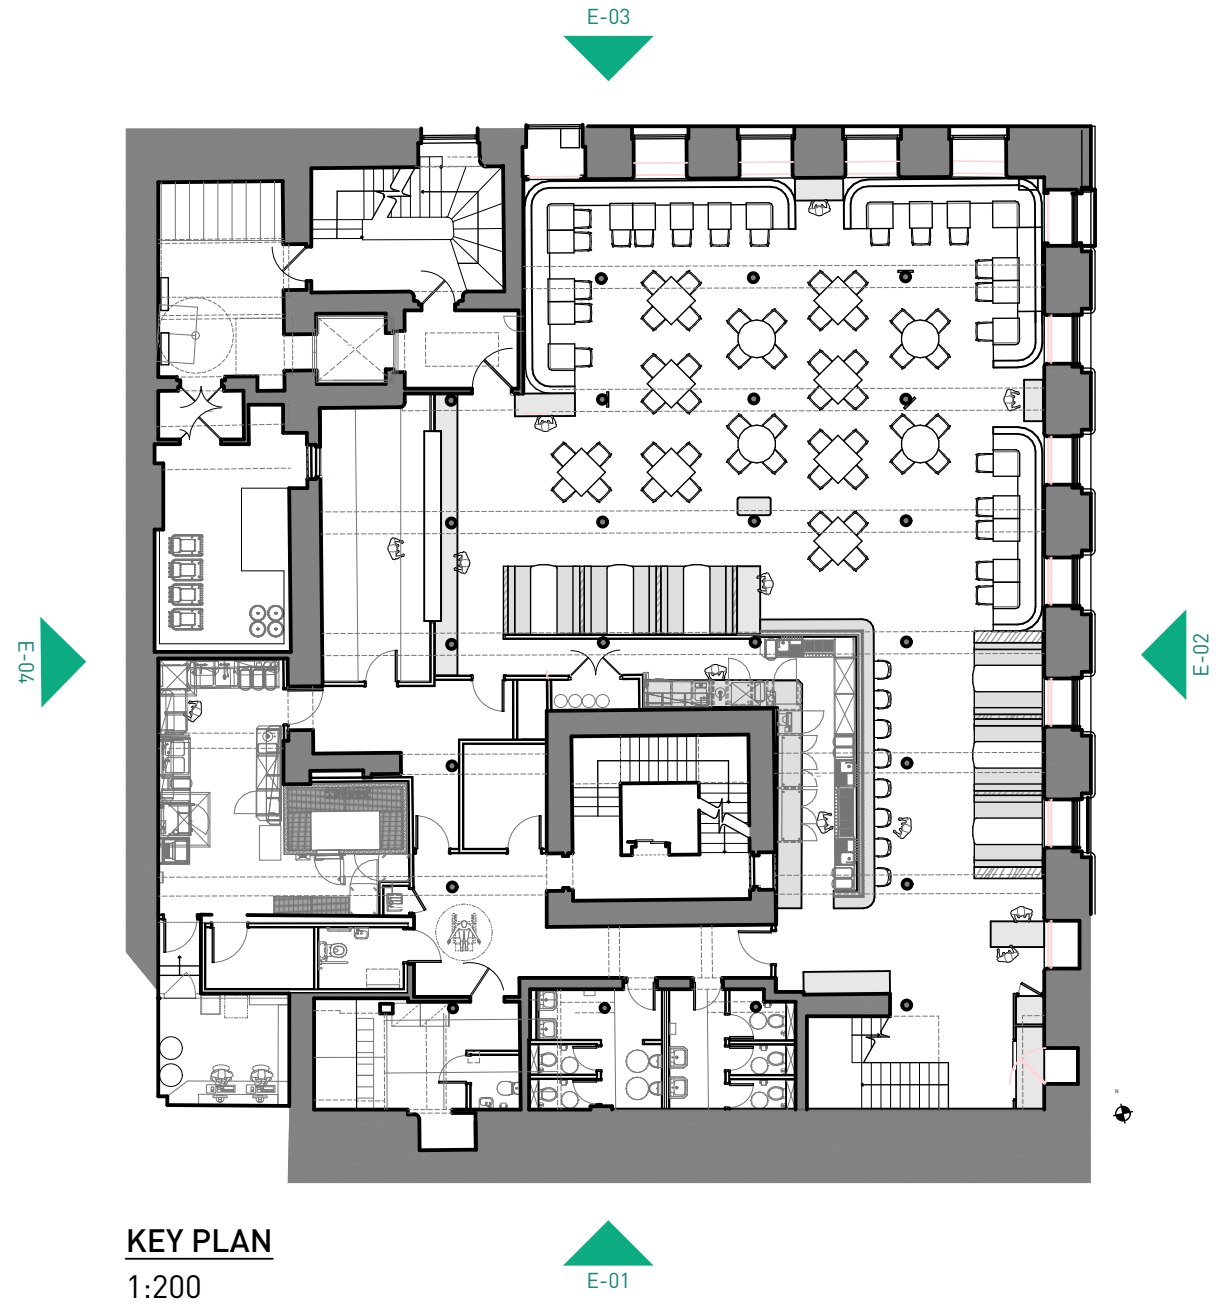

KEY PLAN
1:200

1. THE DRAWINGS SHOW DESIGN INTENT ONLY AND SHOULD NOT BE RELIED ON FOR CONSTRUCTION.
2. ALL DIMENSIONS TO BE CHECKED ON-SITE PRIOR TO CONSTRUCTION OR PRODUCTION. CONSTRUCTION DETAILS TO BE CONFIRMED BY CONTRACTOR/MANUFACTURER BY SUBMITTING SHOP DRAWINGS FOR DESIGNER'S APPROVAL.
3. ALL DIMENSIONS ARE IN MM UNLESS OTHERWISE NOTED.
4. DESIGN/DRAWING IS NOT TO BE SCALED FOR PRODUCTION AND CONSTRUCTION PURPOSES.
5. ALL DISCREPANCIES AND OMISSIONS ON-SITE MUST BE REPORTED FOR COMMENTS OR APPROVAL BY THE DESIGNER AND/OR CLIENT PRIOR TO COMMENCING WORK.
6. ALL ELECTRICAL LIGHTING, HVAC AND PLUMBING ISSUES TO BE REFERRED TO ENGINEER'S DRAWINGS FOR APPROVAL.
7. ALL PROPOSALS ARE SUBJECT TO APPROVAL BY STATUTORY AUTHORITIES, AND ANY NECESSARY ALTERATIONS SHOULD BE MADE TO COMPLY WITH STATUTORY REQUIREMENTS.
8. ALL DESIGN CONCEPTS AND DRAWINGS ARE THE PROPERTY OF OTHER SIDE STUDIO LTD AND ARE COVERED BY COPYRIGHT. NO REPRODUCTIONS, ADAPTATIONS AND/OR COPIES MAY BE MADE WITHOUT WRITTEN PERMISSION OF OTHER SIDE STUDIO LTD.

PLANNING:
PROPOSED EXTERNAL
ELEVATIONS 1:100

PROJECT NO.
23-161

DRAWING NO. REV.
EL-05 B

SCALE SHEET SIZE
1:100 A1

PLANNING

REV.	DATE	COMMENT
/	20/07/23	FIRST ISSUE
A	04/08/23	UPDATED FOLLOWING COMMENTS
B	14/12/23	UPDATED FOLLOWING COMMENTS

BLACKLOCK

FREETRADE EXCHANGE, 37 PETER ST, WCR, M2 5GB

OTHER SIDE

GRAFTON HOUSE
67 LOUGHBROUGH ROAD,
WEST BRIDGFORD, NOTTINGHAM, NG2 7LA
STUDIO @ OTHERSIDE.CO.UK