


All dimensions are in millimetres unless stated otherwise. No dimensions to be included in drawings. All dimensions to be checked on site prior to construction.

Any discrepancies between drawings and site conditions are to be reported to the contract manager.

This drawing is to be used in conjunction with all relevant Structural specifications.

© COPYRIGHT
No part of this drawing is to be used in any form or by any means without the written permission of Obi Property Ltd and no licence or assignment of any kind has been, or is, granted to any third party whether by provision of copies or originals of the drawings or otherwise unless otherwise agreed in writing.

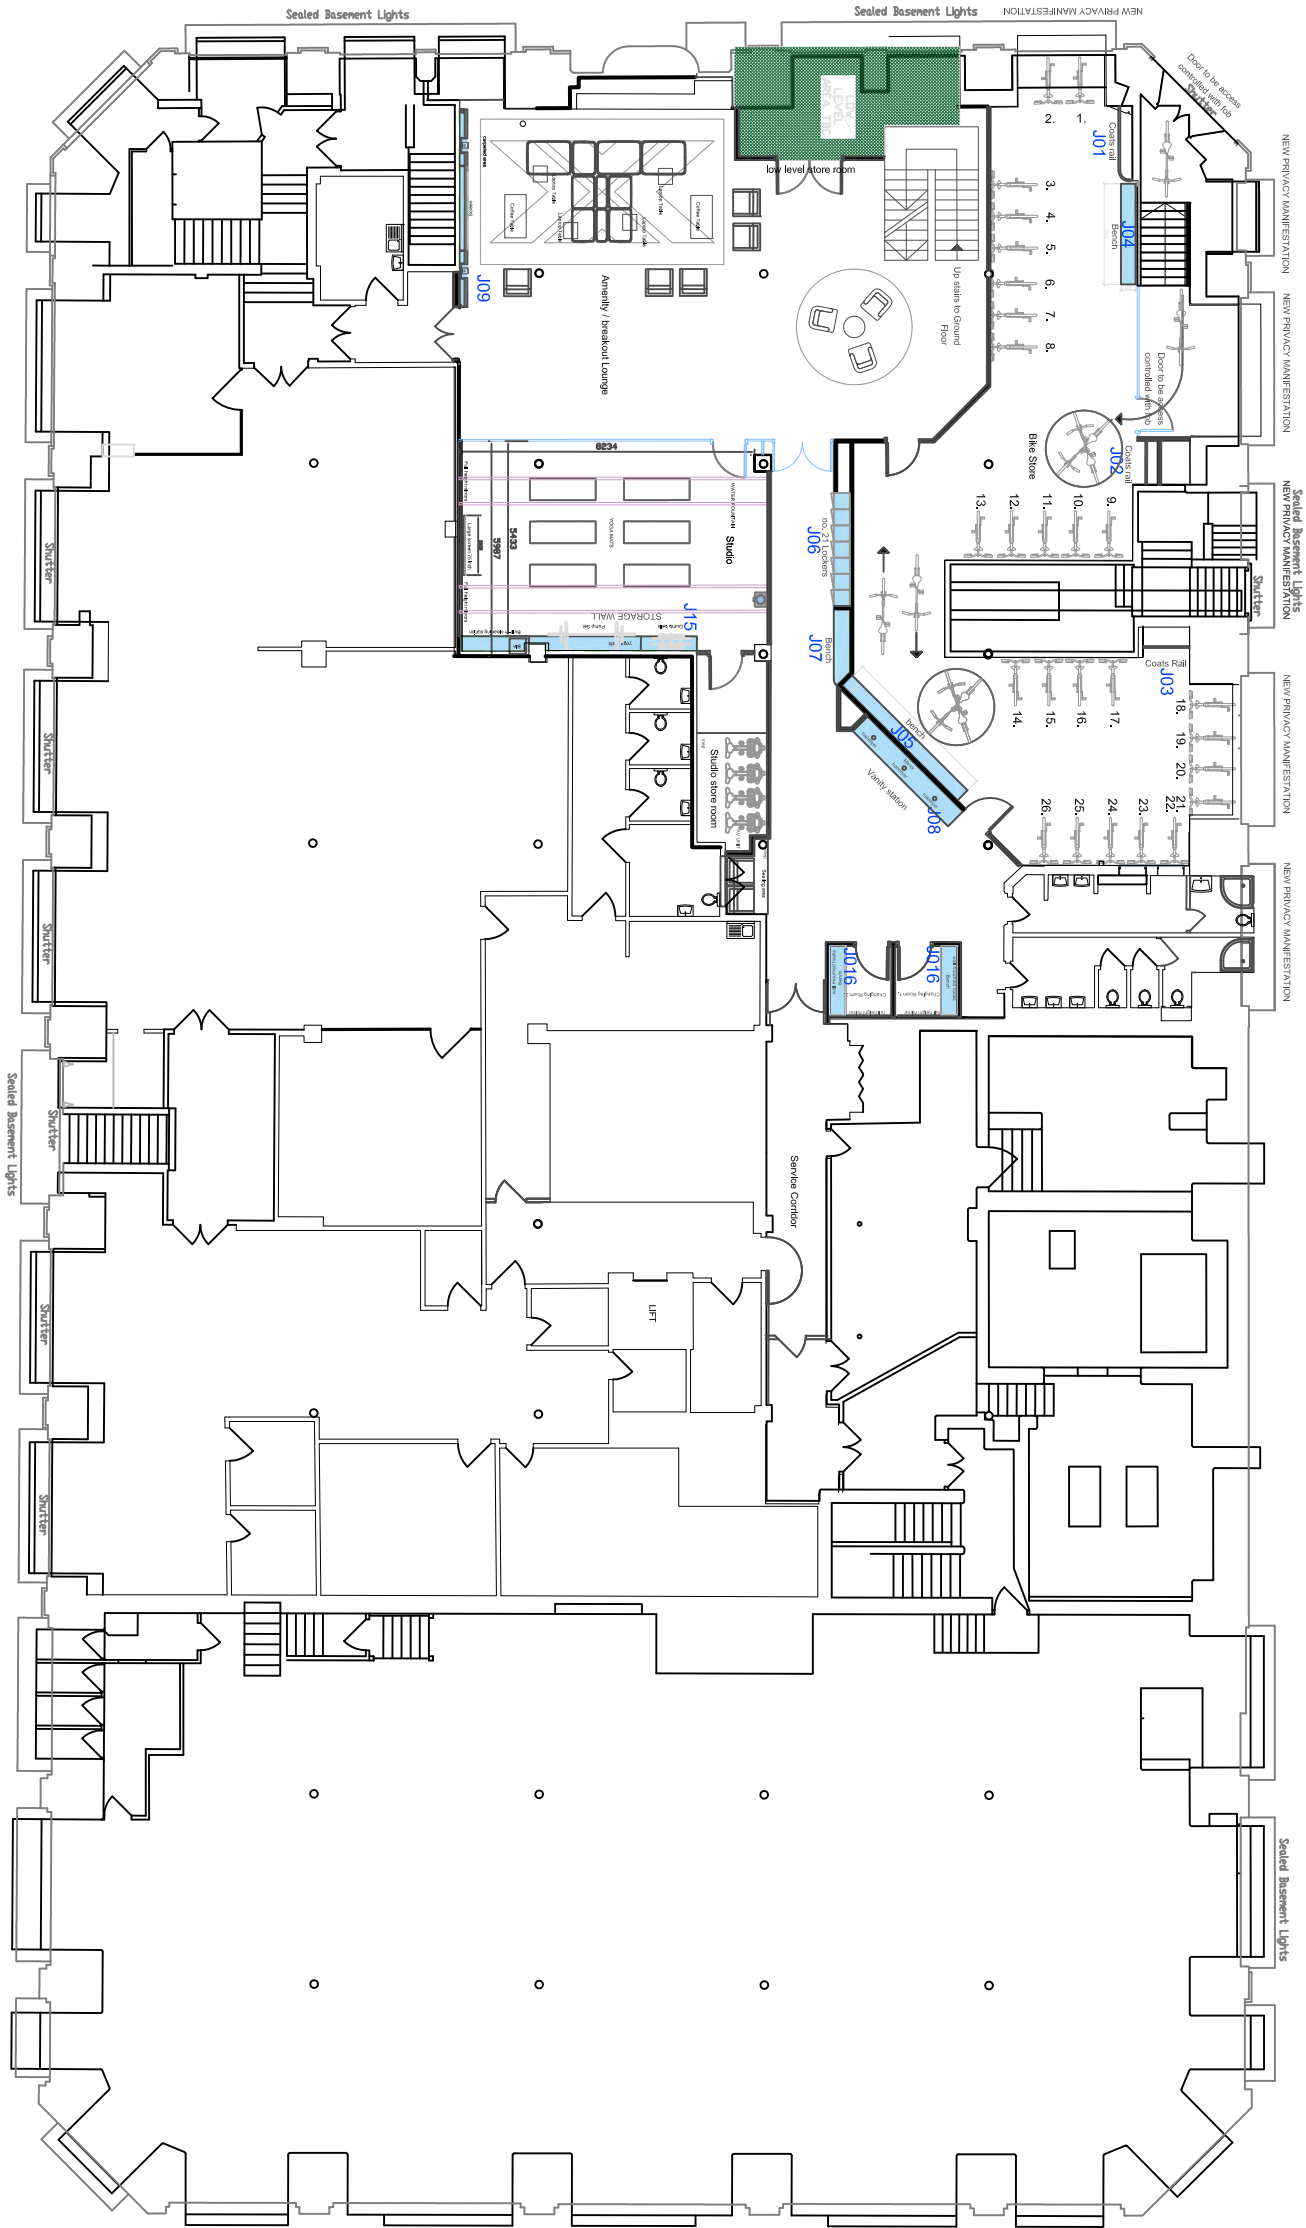

PHASE 1
scale 1/200


REV	DESCRIPTION	DATE	BY	CHK
A	REVISED LAYOUT - J016-H OMITTED	24/01/24	RG	
-	First Issue	03/11/23	RG	

CLIENT NAME
Philip J Davies Holdings plc

PROJECT NAME
Sevendale House

DWG TITLE
Joinery Location Plan - Lower Ground Floor

DWG NO: 34-000
SCALE 1:200 @A3
REVISION: -
DRAWN: RG

TENDER