


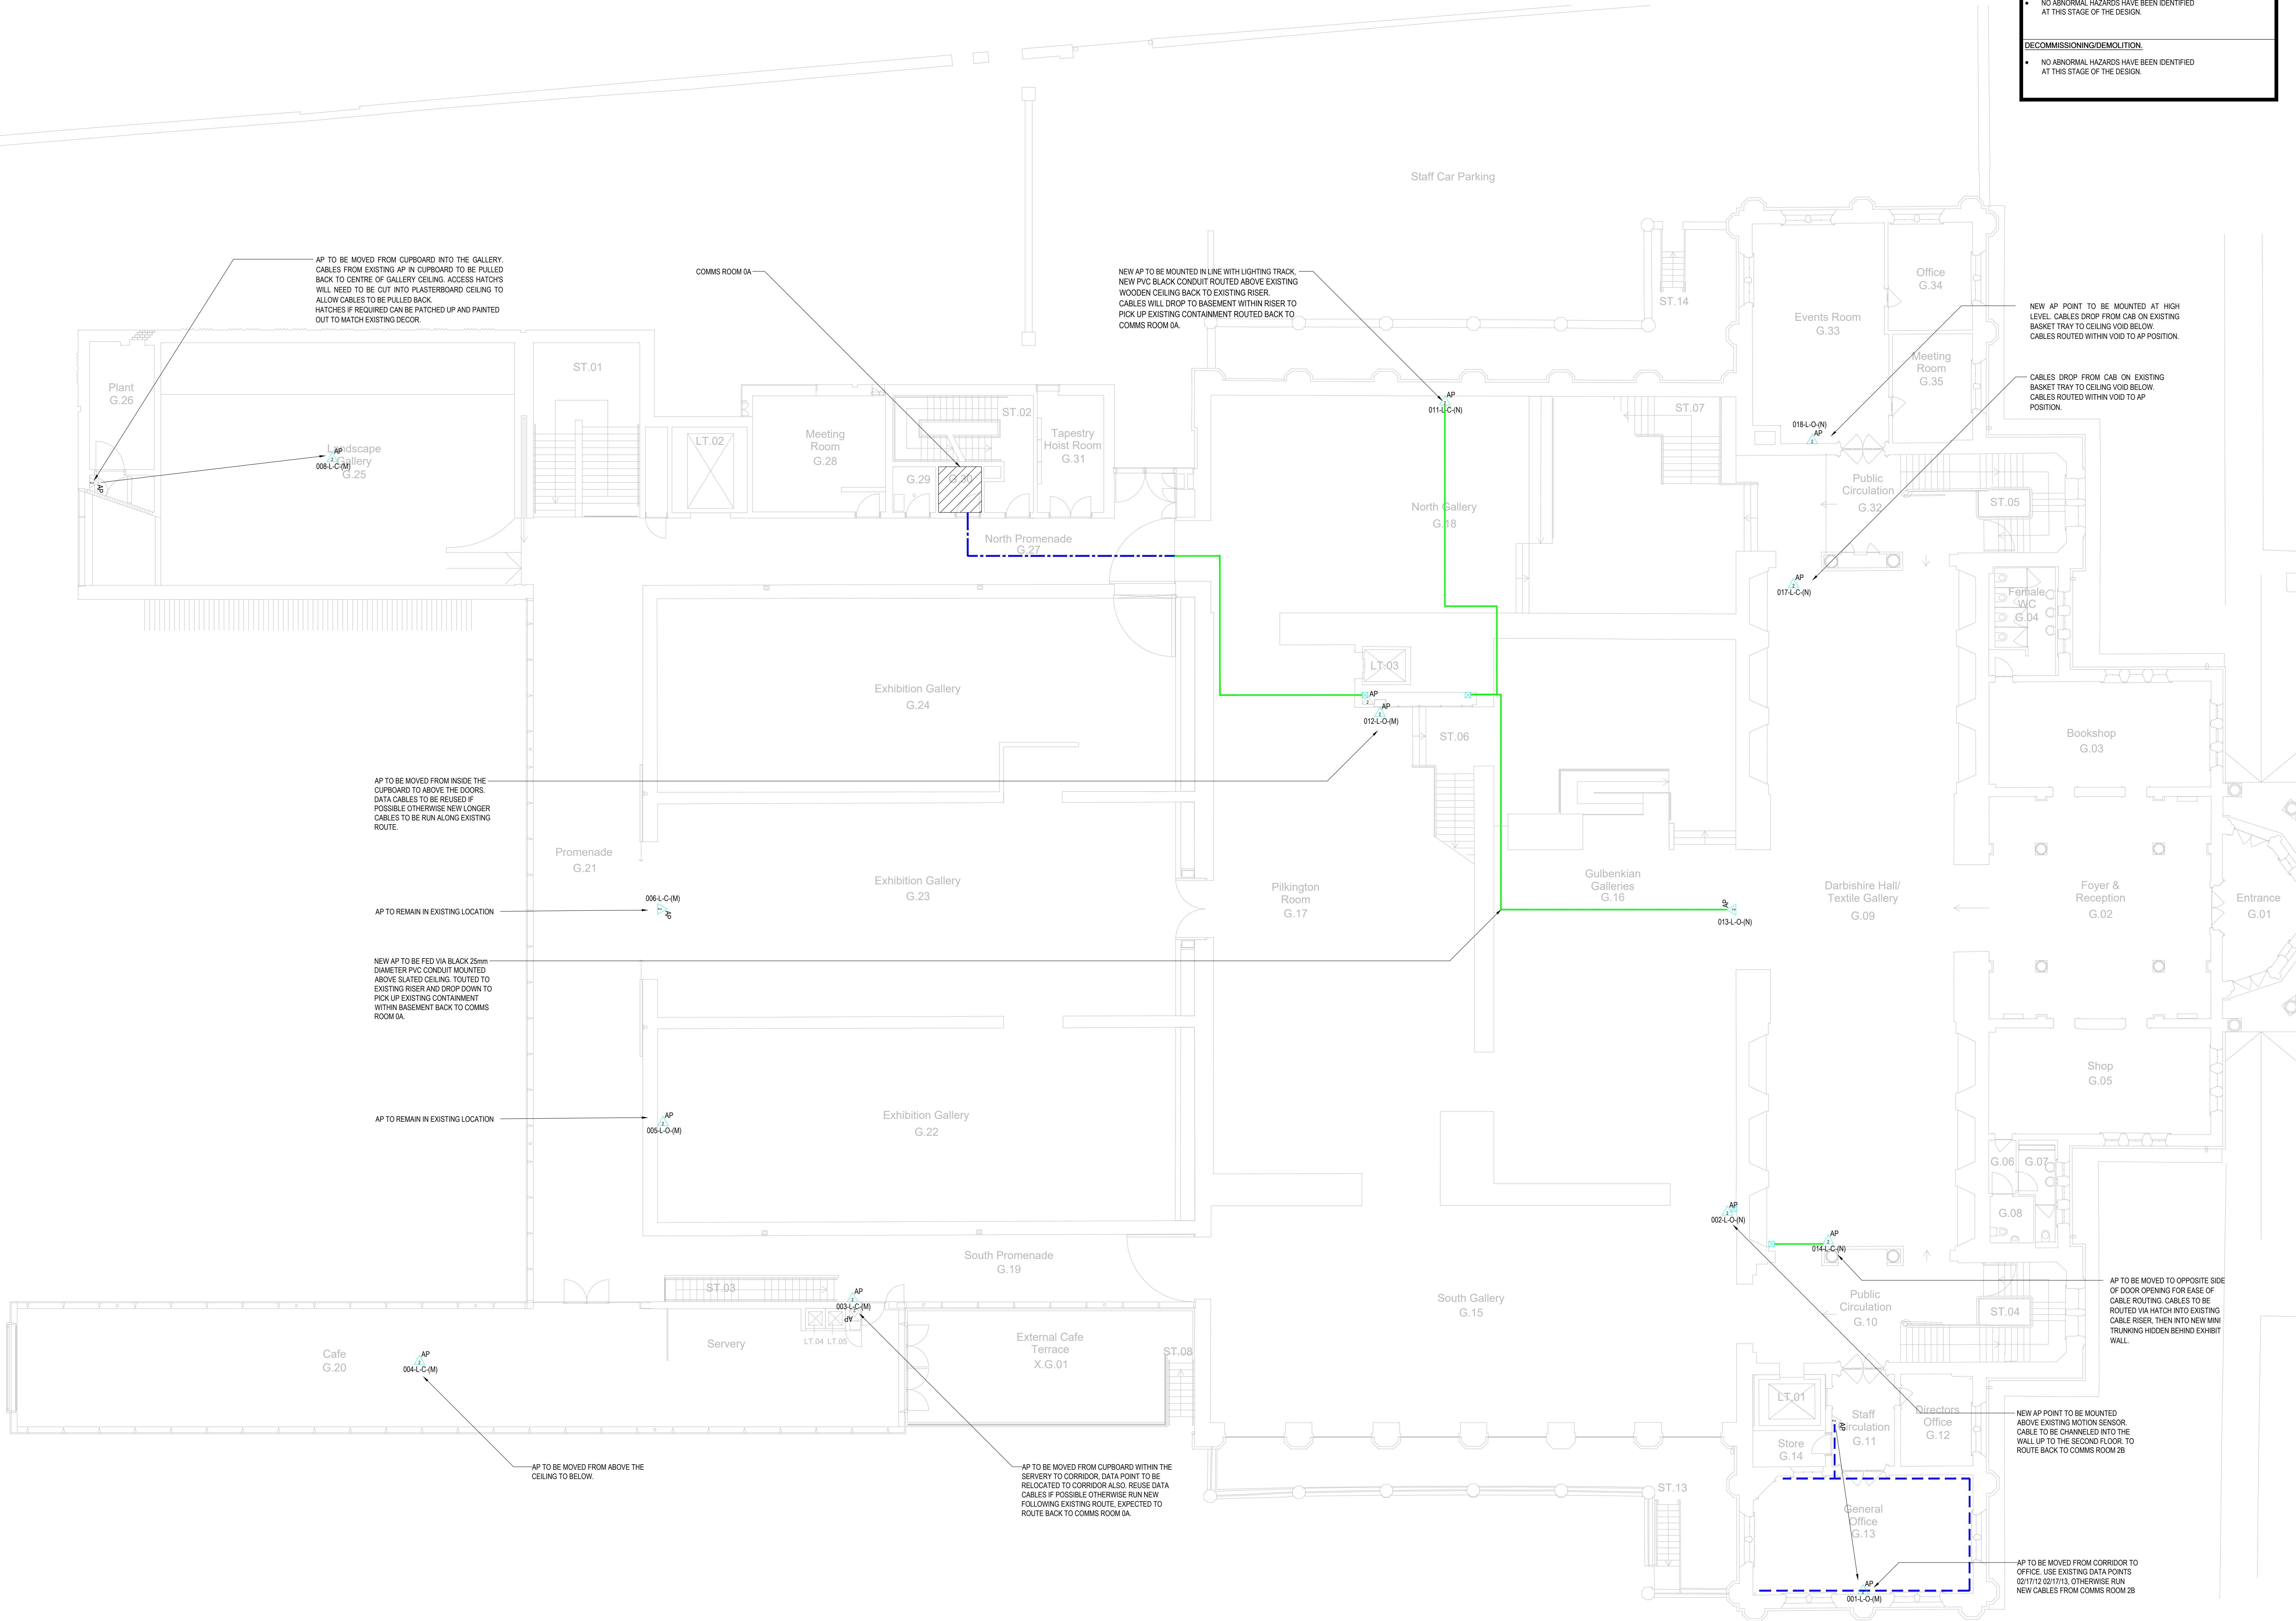

HEALTH AND SAFETY INFORMATION	
IN ADDITION TO THE HAZARDS/RISKS NORMALLY ASSOCIATED WITH THE TYPES OF WORK DETAILED ON THIS DRAWING, NOTE THE FOLLOWING:	
CONSTRUCTION. NO ABNORMAL HAZARDS HAVE BEEN IDENTIFIED AT THIS STAGE OF THE DESIGN.	
MAINTENANCE/CLEANING/OPERATION. NO ABNORMAL HAZARDS HAVE BEEN IDENTIFIED AT THIS STAGE OF THE DESIGN.	
DECOMMISSIONING/DEMOLITION. NO ABNORMAL HAZARDS HAVE BEEN IDENTIFIED AT THIS STAGE OF THE DESIGN.	

CONTAINMENT LEGEND	
	WI-FI ACCESS POINT (AP) NUMBER DENOTES NO OF POINTS
	EXISTING DATA CONTAINMENT (TYPE DENOTED)
	NEW DATA CONTAINMENT (TYPE DENOTED)
	NEW CONDUIT (TYPE DENOTED)
	NEW TRUNKING (TYPE DENOTED)
	CONTAINMENT RISES TO CEILING / DROPS TO FLOOR
	CONTAINMENT TYPE AND SIZE: ELV = DATA BASKET

- PLEASE DO NOT SCALE FROM THIS DRAWING.
- THIS DRAWING FORMS PART OF THE MEP DETAILED DESIGN PACKAGE AND SHOULD BE READ IN CONJUNCTION WITH THE COMPLETE PACKAGE INCLUDING UoM STANDARDS / PROCEDURES AND DESIGNERS INFORMATION.
- THE ACCESS POINT REFERENCES INDICATED ON THIS DRAWING REFLECT THE ROOM TECHNOLOGIES REFERENCES AND FOLLOW THEIR CONVENTION, I.E.:
FX-X-T-M(A), WHERE
F = FLOOR NUMBER
XX = AP NUMBER
T = AP TYPE
H = AP-345
L = AP-315
B = AP-303
M = MOUNTING TYPE
C = CEILING
W = WALL
O = OBERON BRACKET
(A) = ACTION
R = REFRESH
M = MOVE
N = NEW
D = DECOMMISSION
K = KEEP
- ALL NEW AP POINTS TO BE PROVIDED WITH 2NO DATA CABLES FROM COMMS ROOM.
- CONSIDERATION HAS BEEN MADE TO ENSURE NO NEWLY INSTALLED CABLES EXCEED UoM ADVISED MAX LENGTH OF 90m. CONTRACTOR TO NOTIFY UNIVERSITY FM BEFORE INSTALLATION.
- ALL ROUTES AND WORKS TO BE COORDINATED WITH UNIVERSITY AND HERITAGE STAFF.
- ROUTING FOR TENDER PURPOSES, ALL ROUTES TO BE VERIFIED ON SITE.

T02		MINOR UPDATES AND REPOSITIONING OF OUTLETS	MM	KM	06.02.2024
T01		TENDER ISSUE	MM	KM	15.09.2023
Rev	Doc	Description	Dwn	Chkd	Date

TENDER

TROUP BYWATERS + ANDERS
Bringing Buildings to Life

3rd Floor, Oxford Place
61 Oxford Street
Manchester M1 6EQ
t: +44 (0)161 974 1710
e: manchester@tbanda.com
w: www.tbanda.com

Project
**UNIVERSITY OF MANCHESTER
NETWORK TRANSFORMATION**

Title
**WHITWORTH ART GALLERY
GROUND FLOOR
WI-FI SYSTEM ENHANCEMENT**

Client
UNIVERSITY OF MANCHESTER

Architect
-

Project No.	Drawn By	Date	Checked	Scale
EA0029	MM	04/09/2023	KM	1:100

Acad Model	Revision
Drawing No. EA0029-WAG-E-65-00-001	T02