






PROPOSED PLAN 1:20

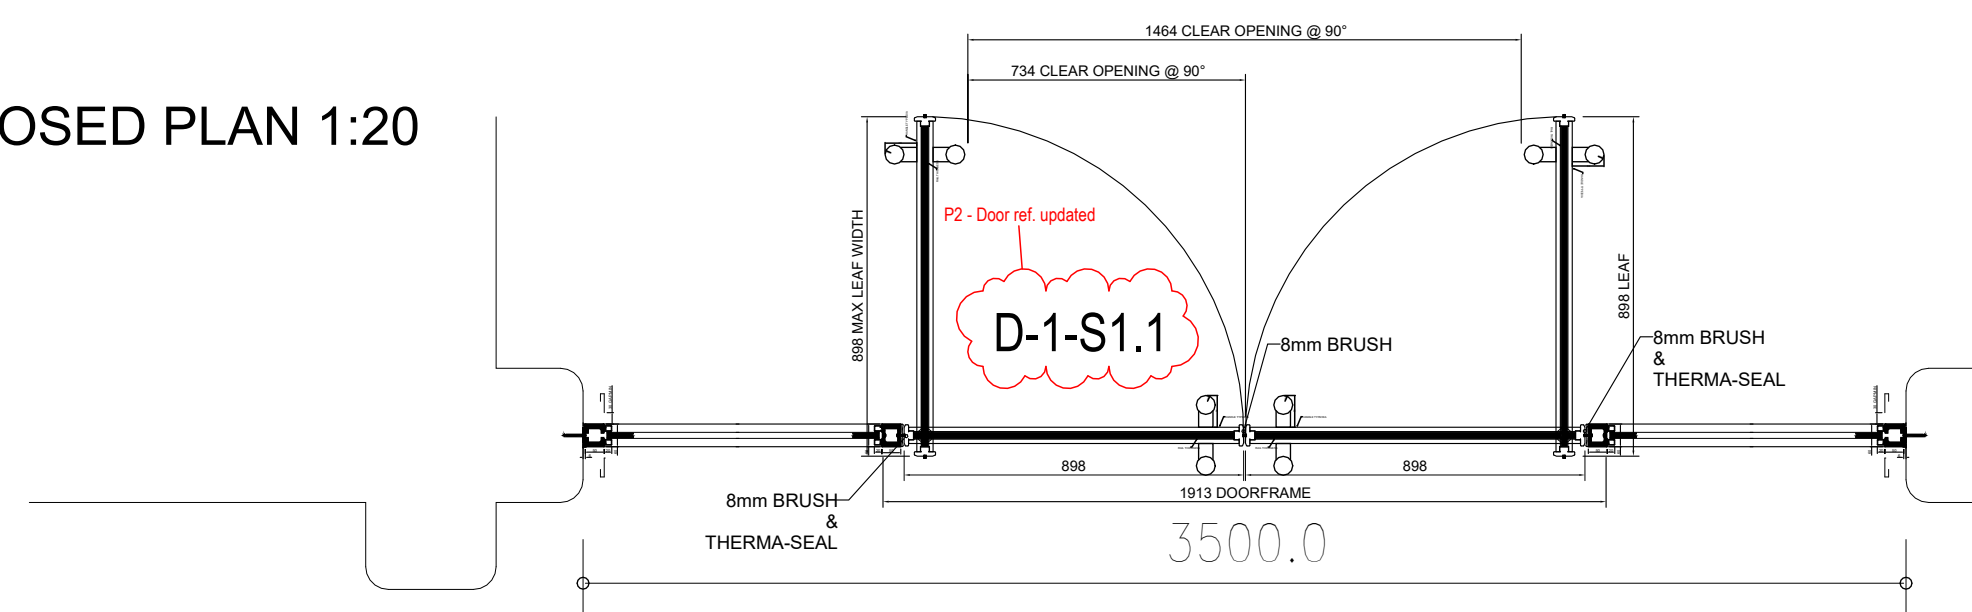

D-1-S1.1 — P2 - Door ref. updated

FIRE ALARM LINK - Yes, failsafe open in event of fire