



Level 00 Key Plan_Proposed_Section Locations

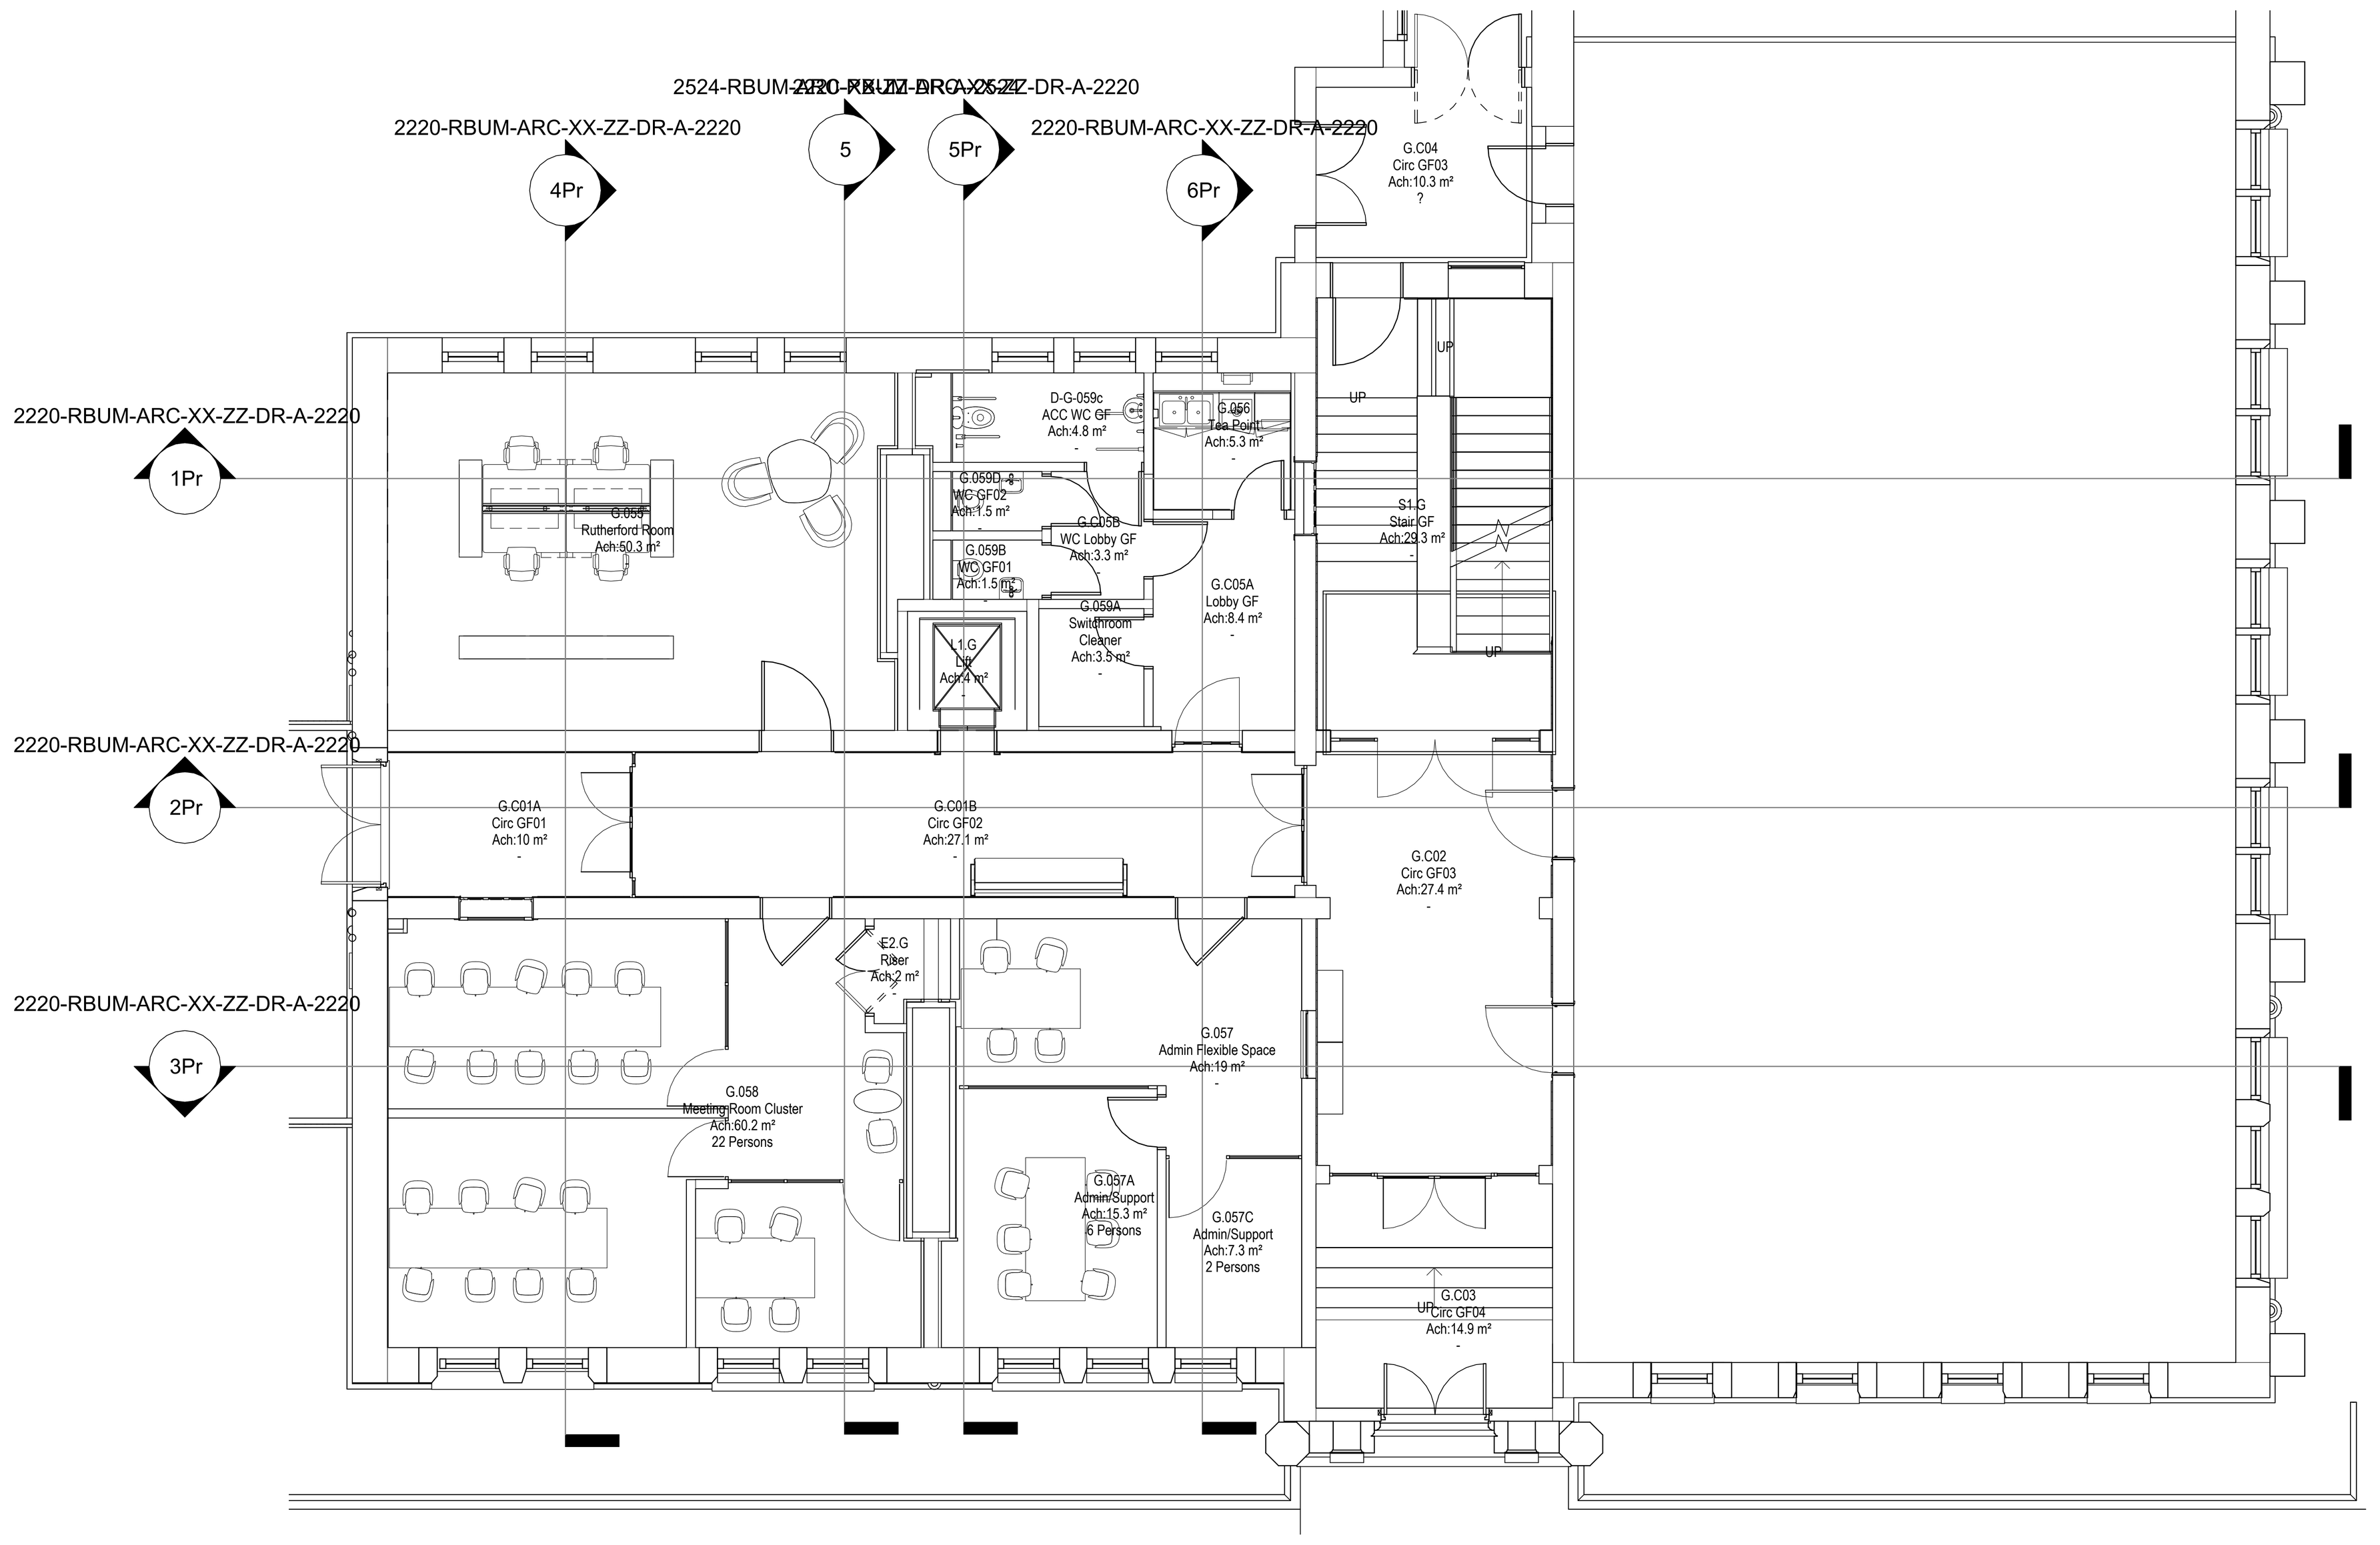

Section 1Pr_Proposed

1 : 100

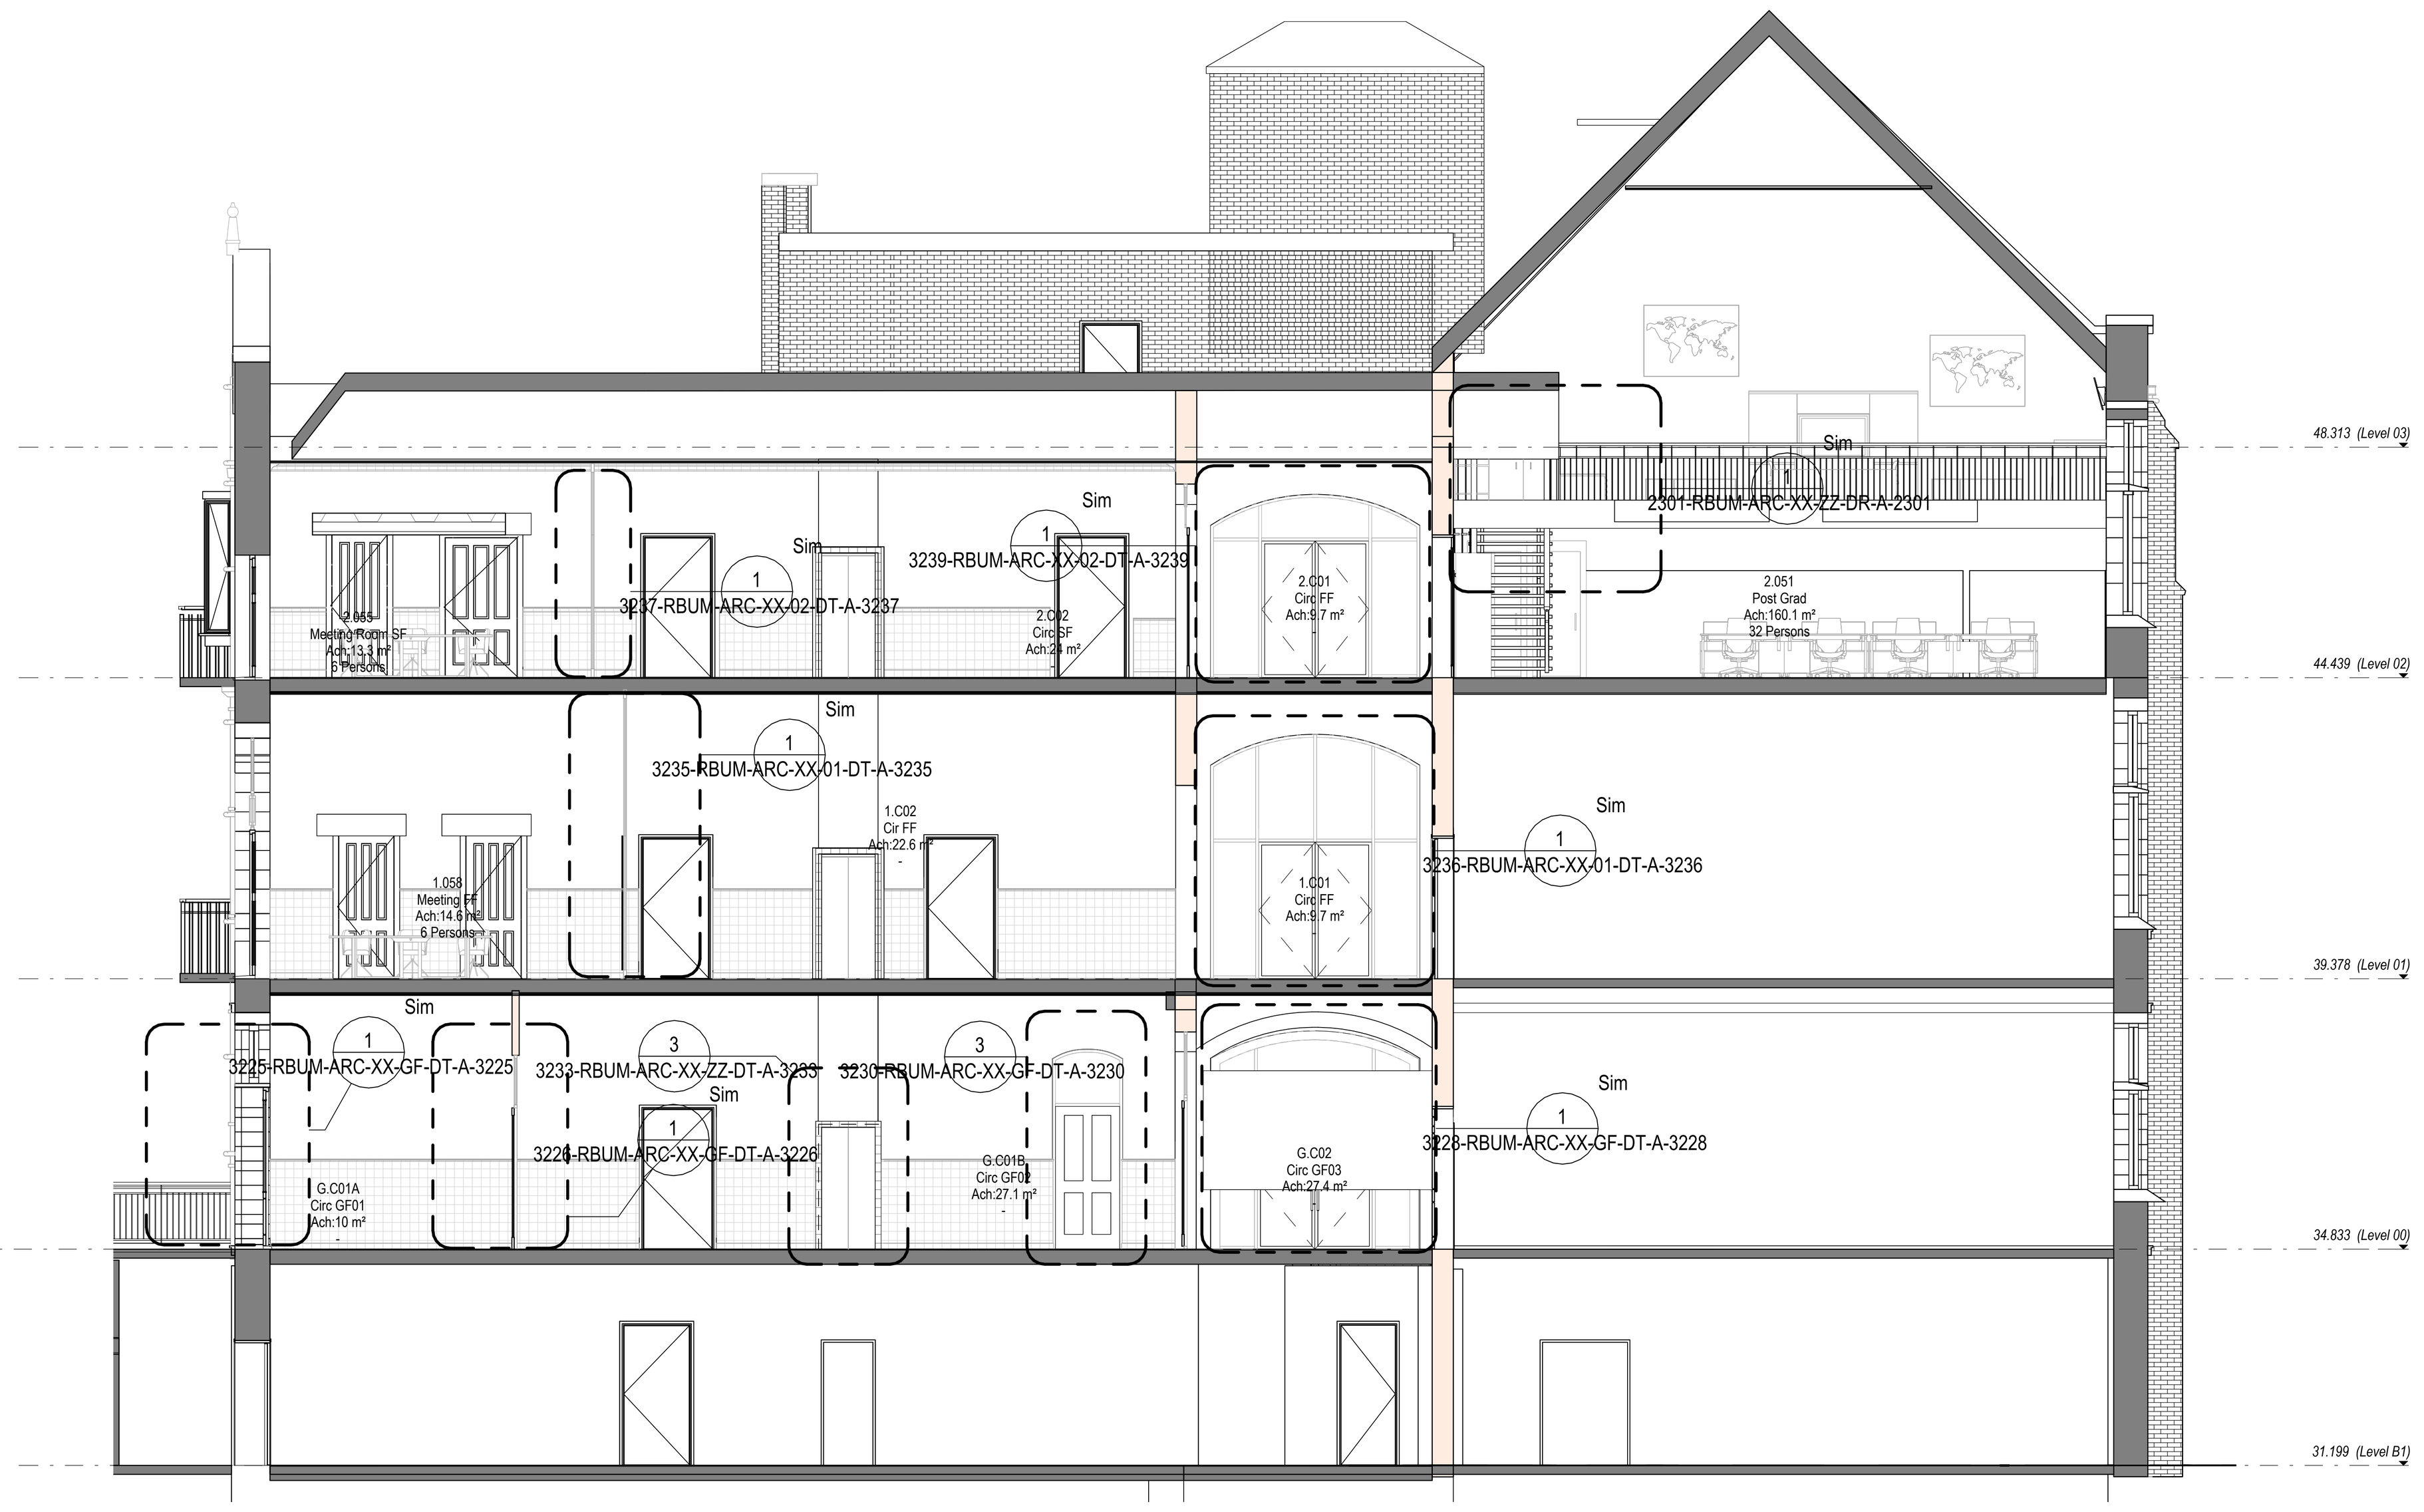


Section 2Pr_Proposed

1 : 100




Section 3Pr_Proposed

1 : 100

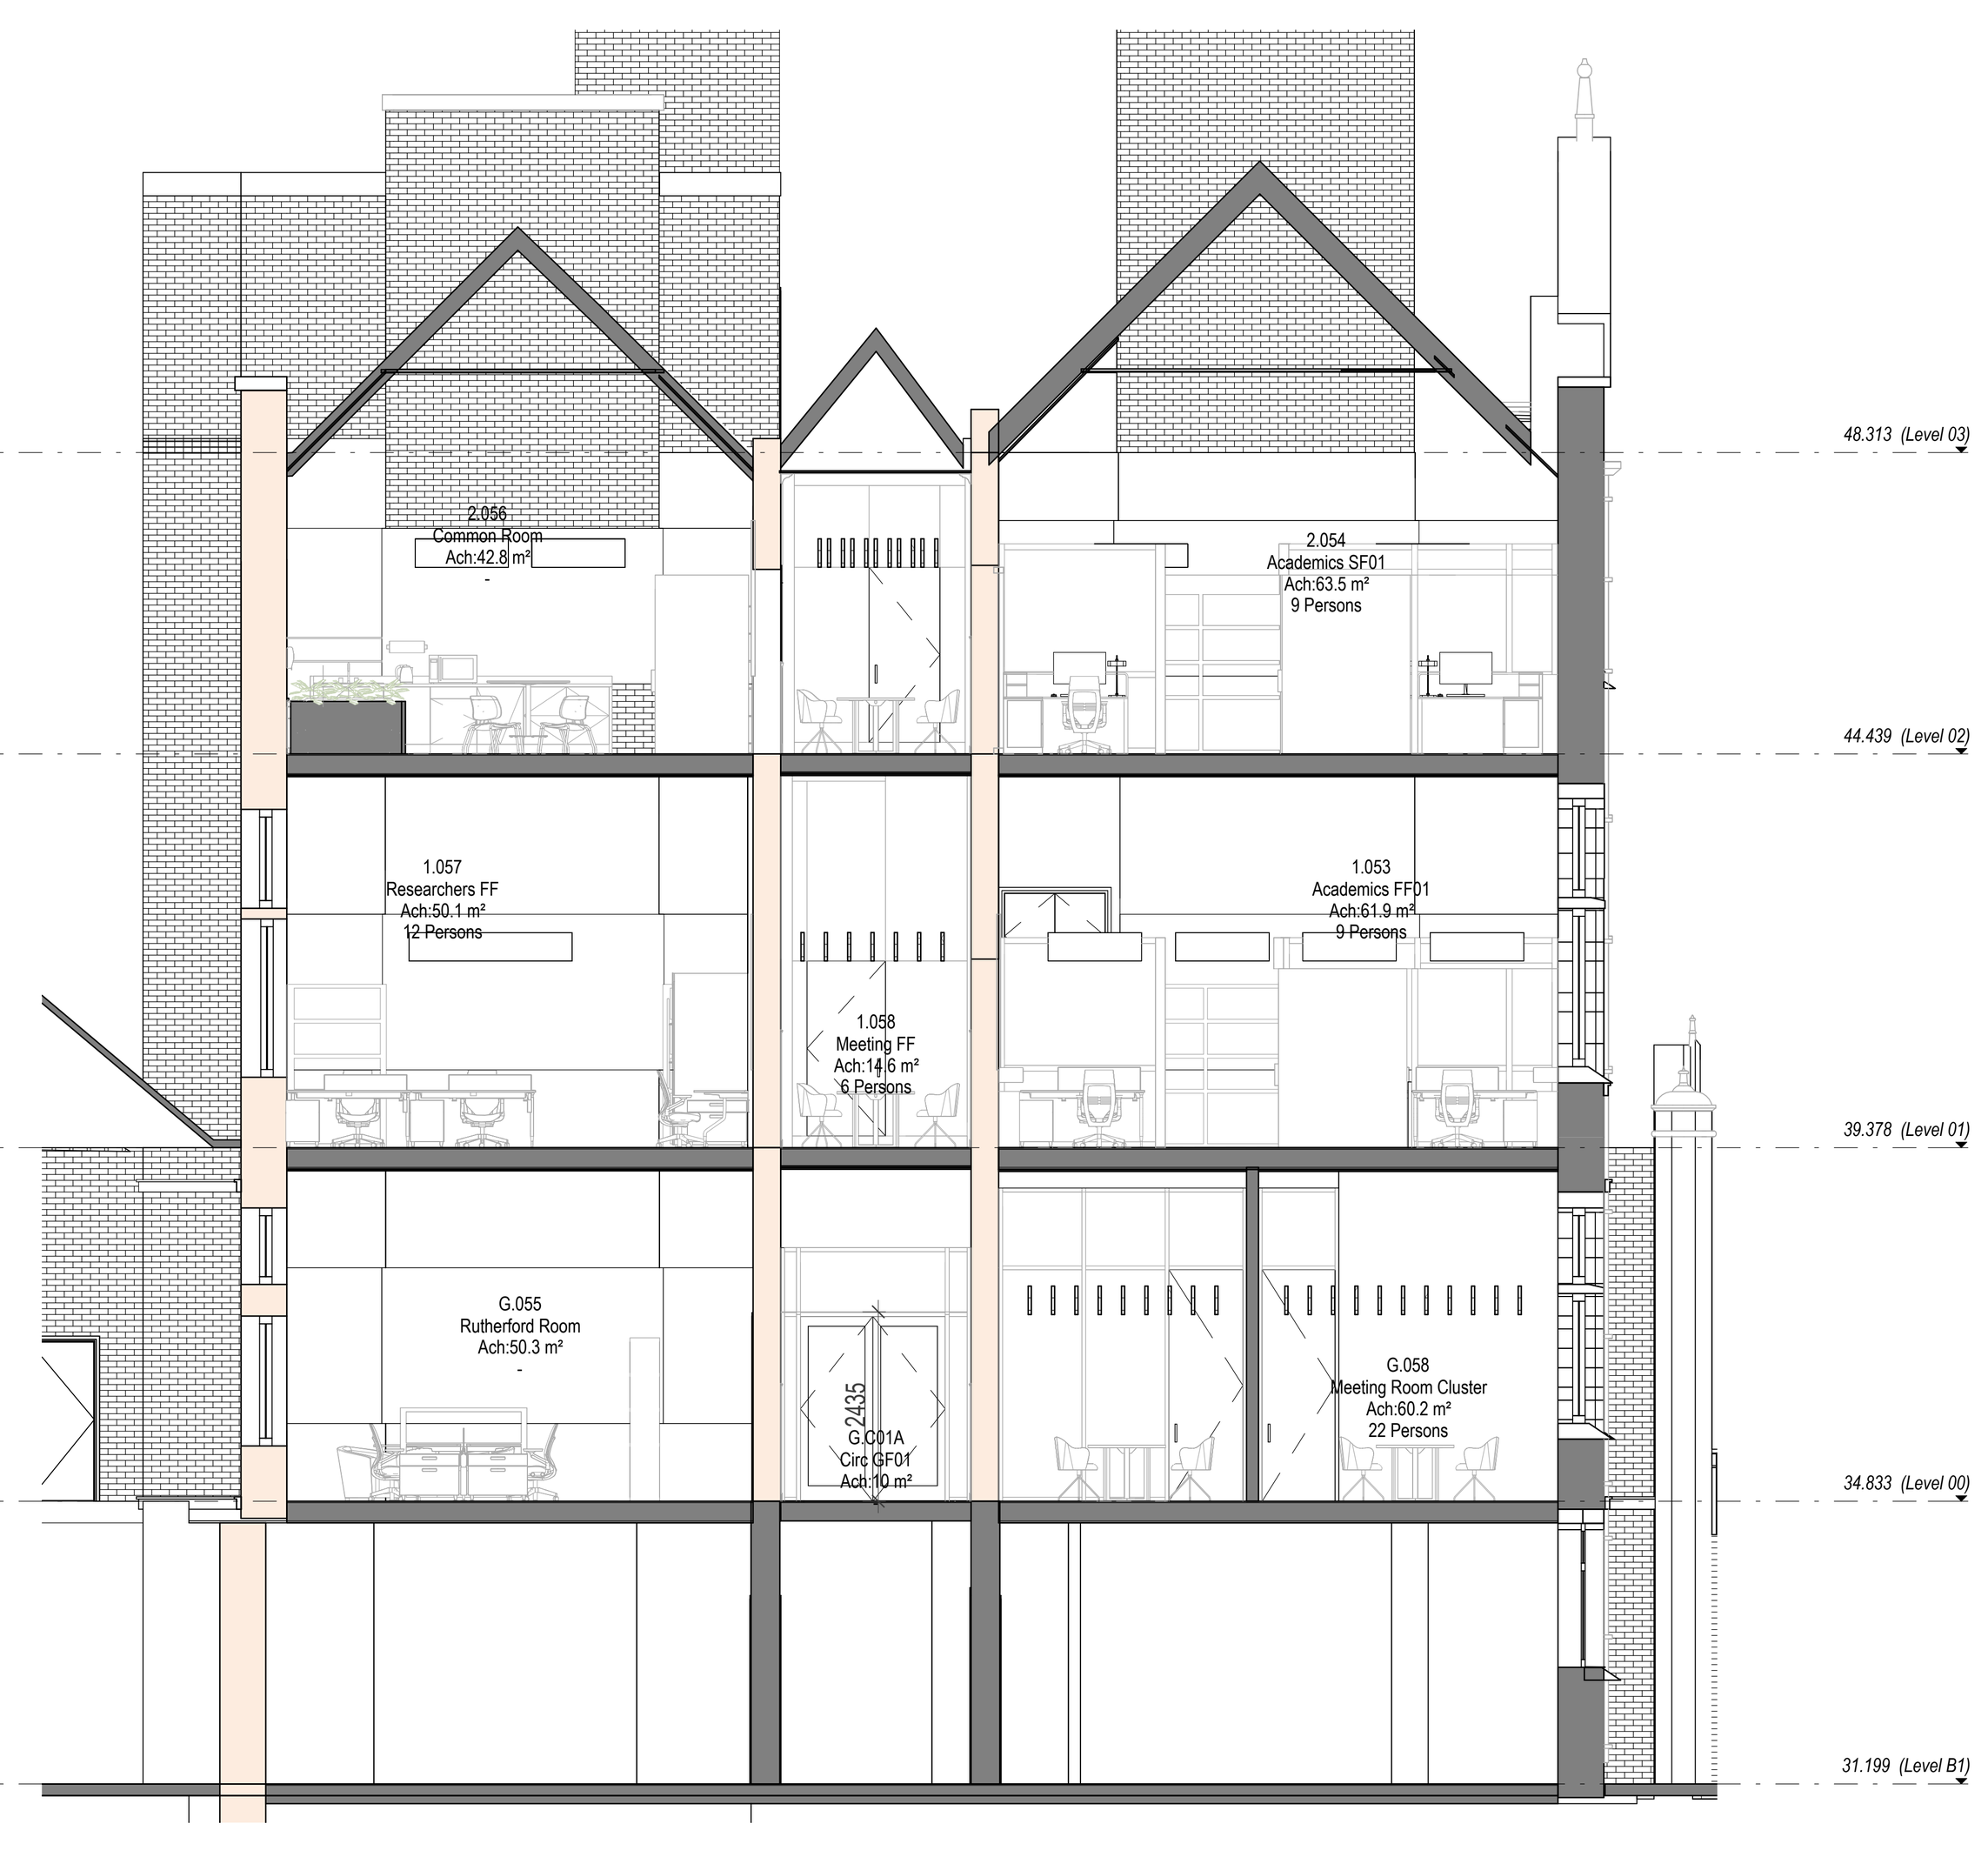


Section 4Pr_Proposed

1 : 100

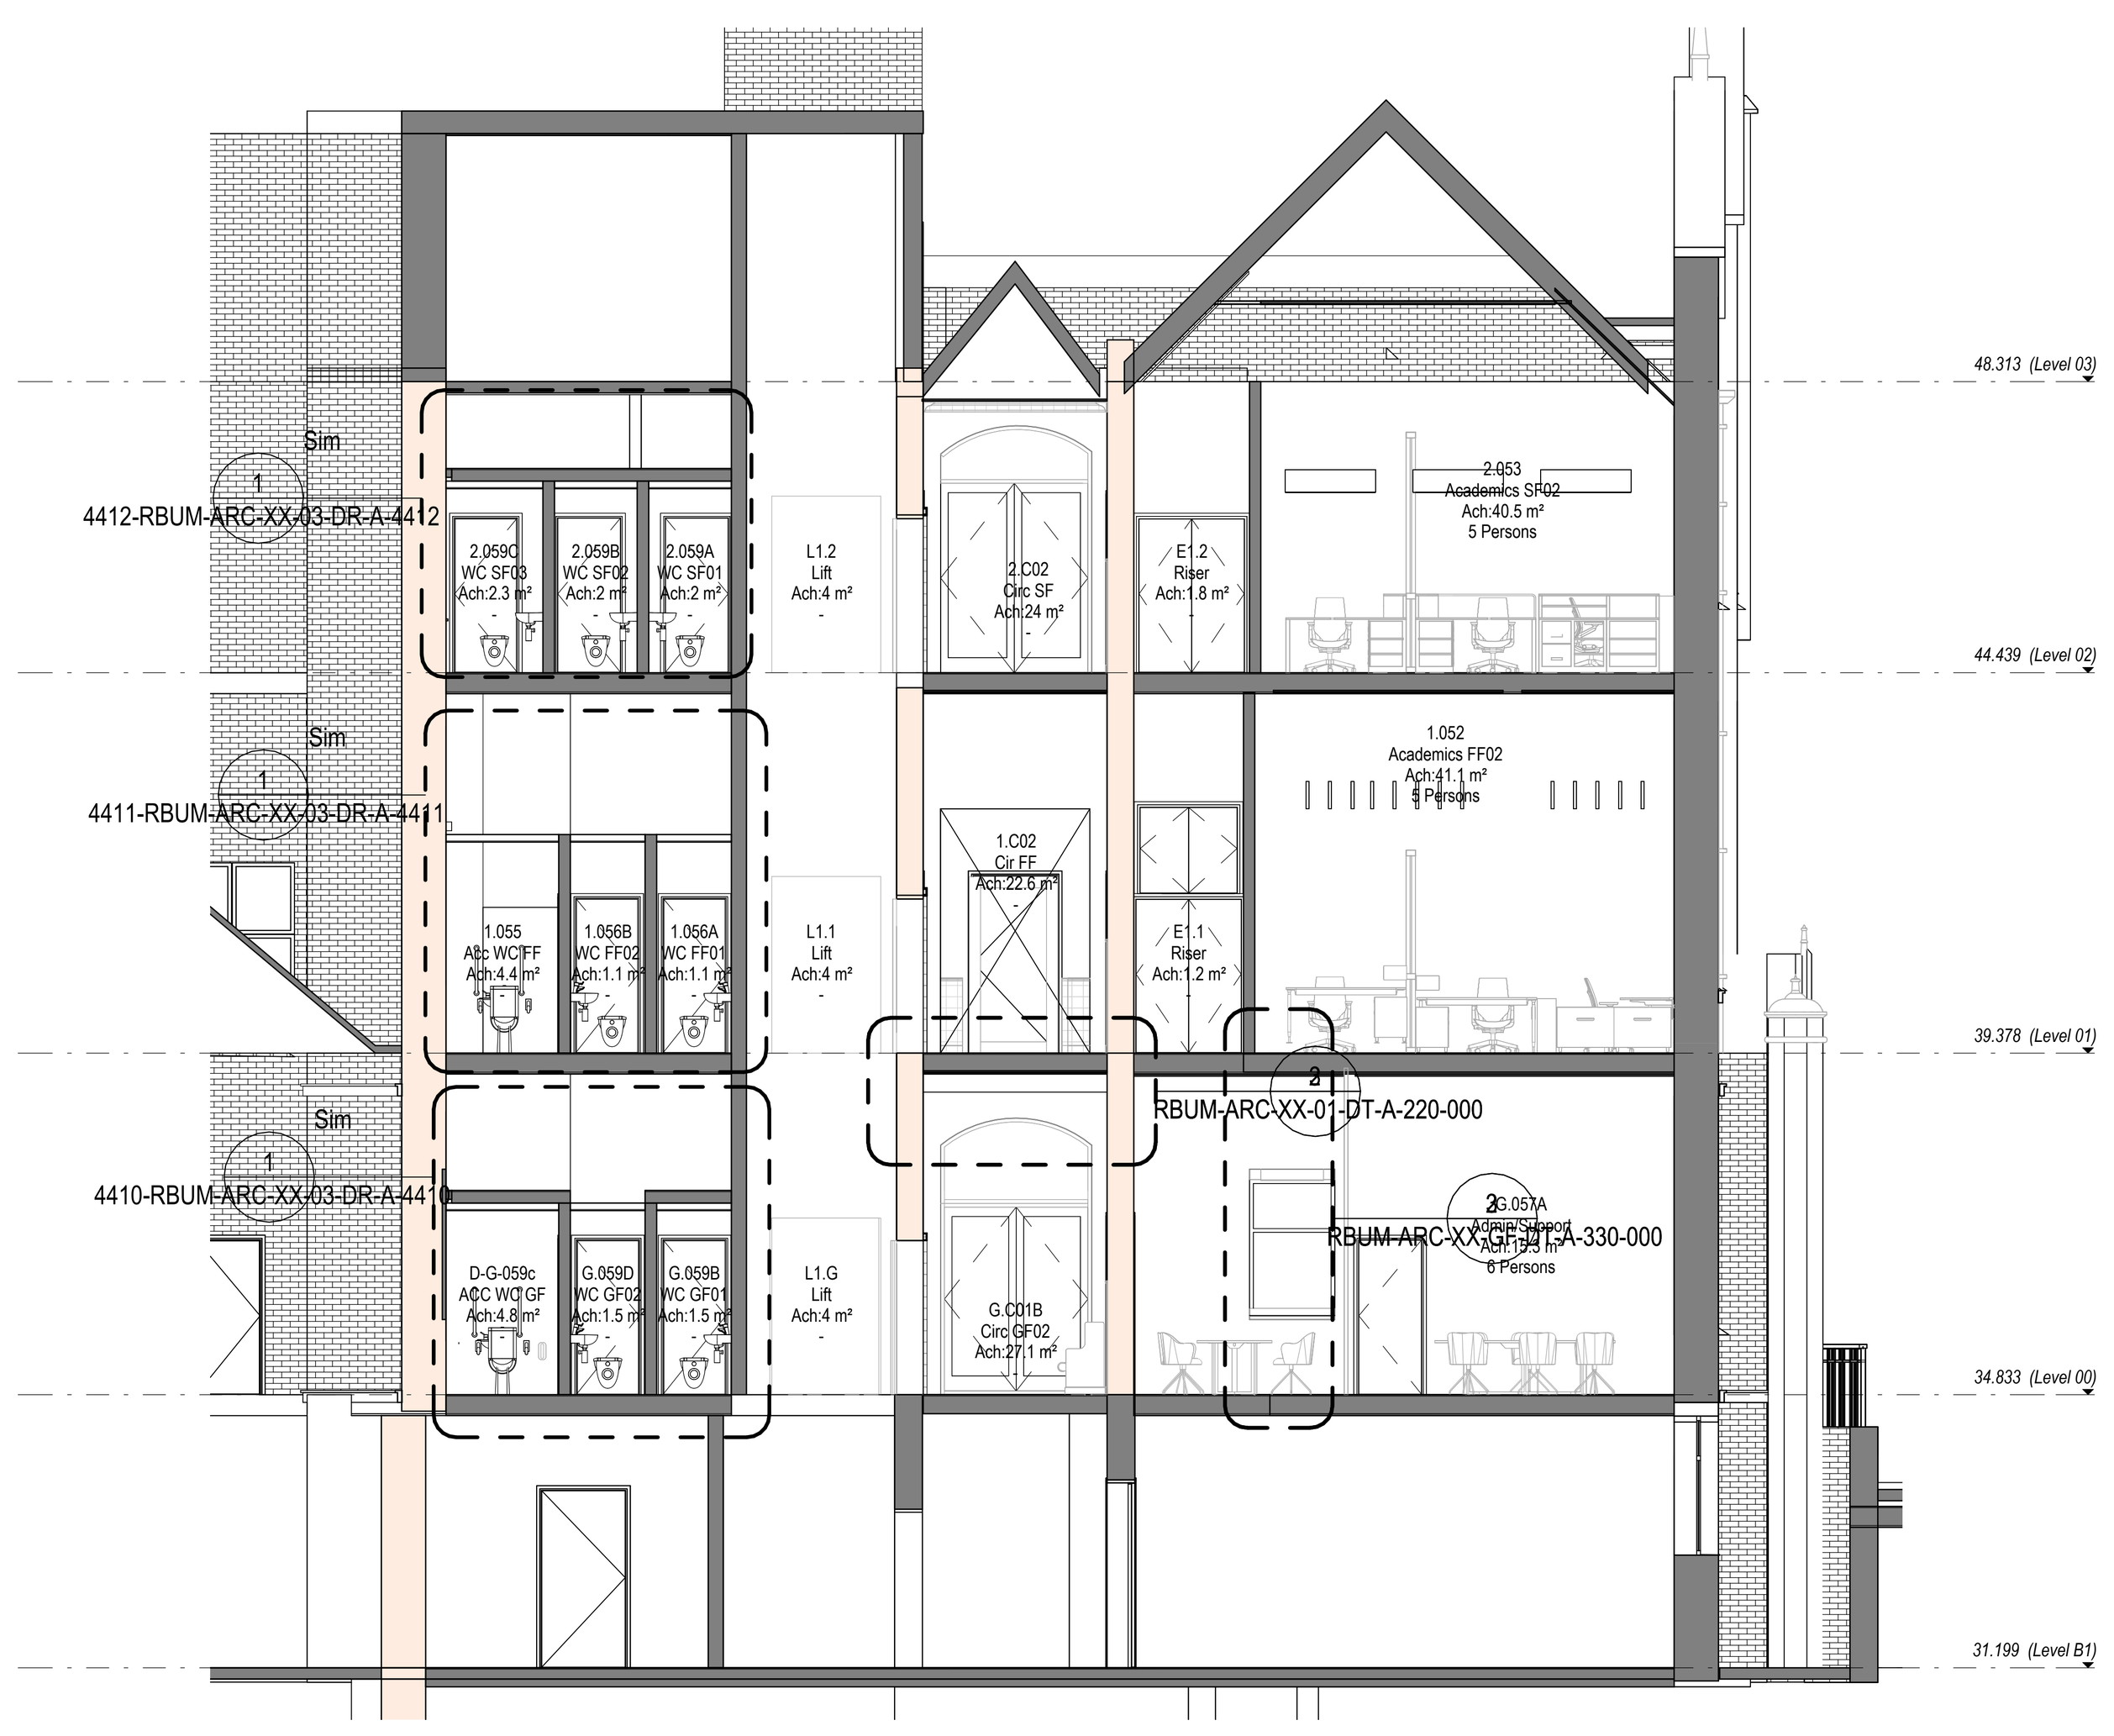

Section 5Pr_Proposed

1 : 100

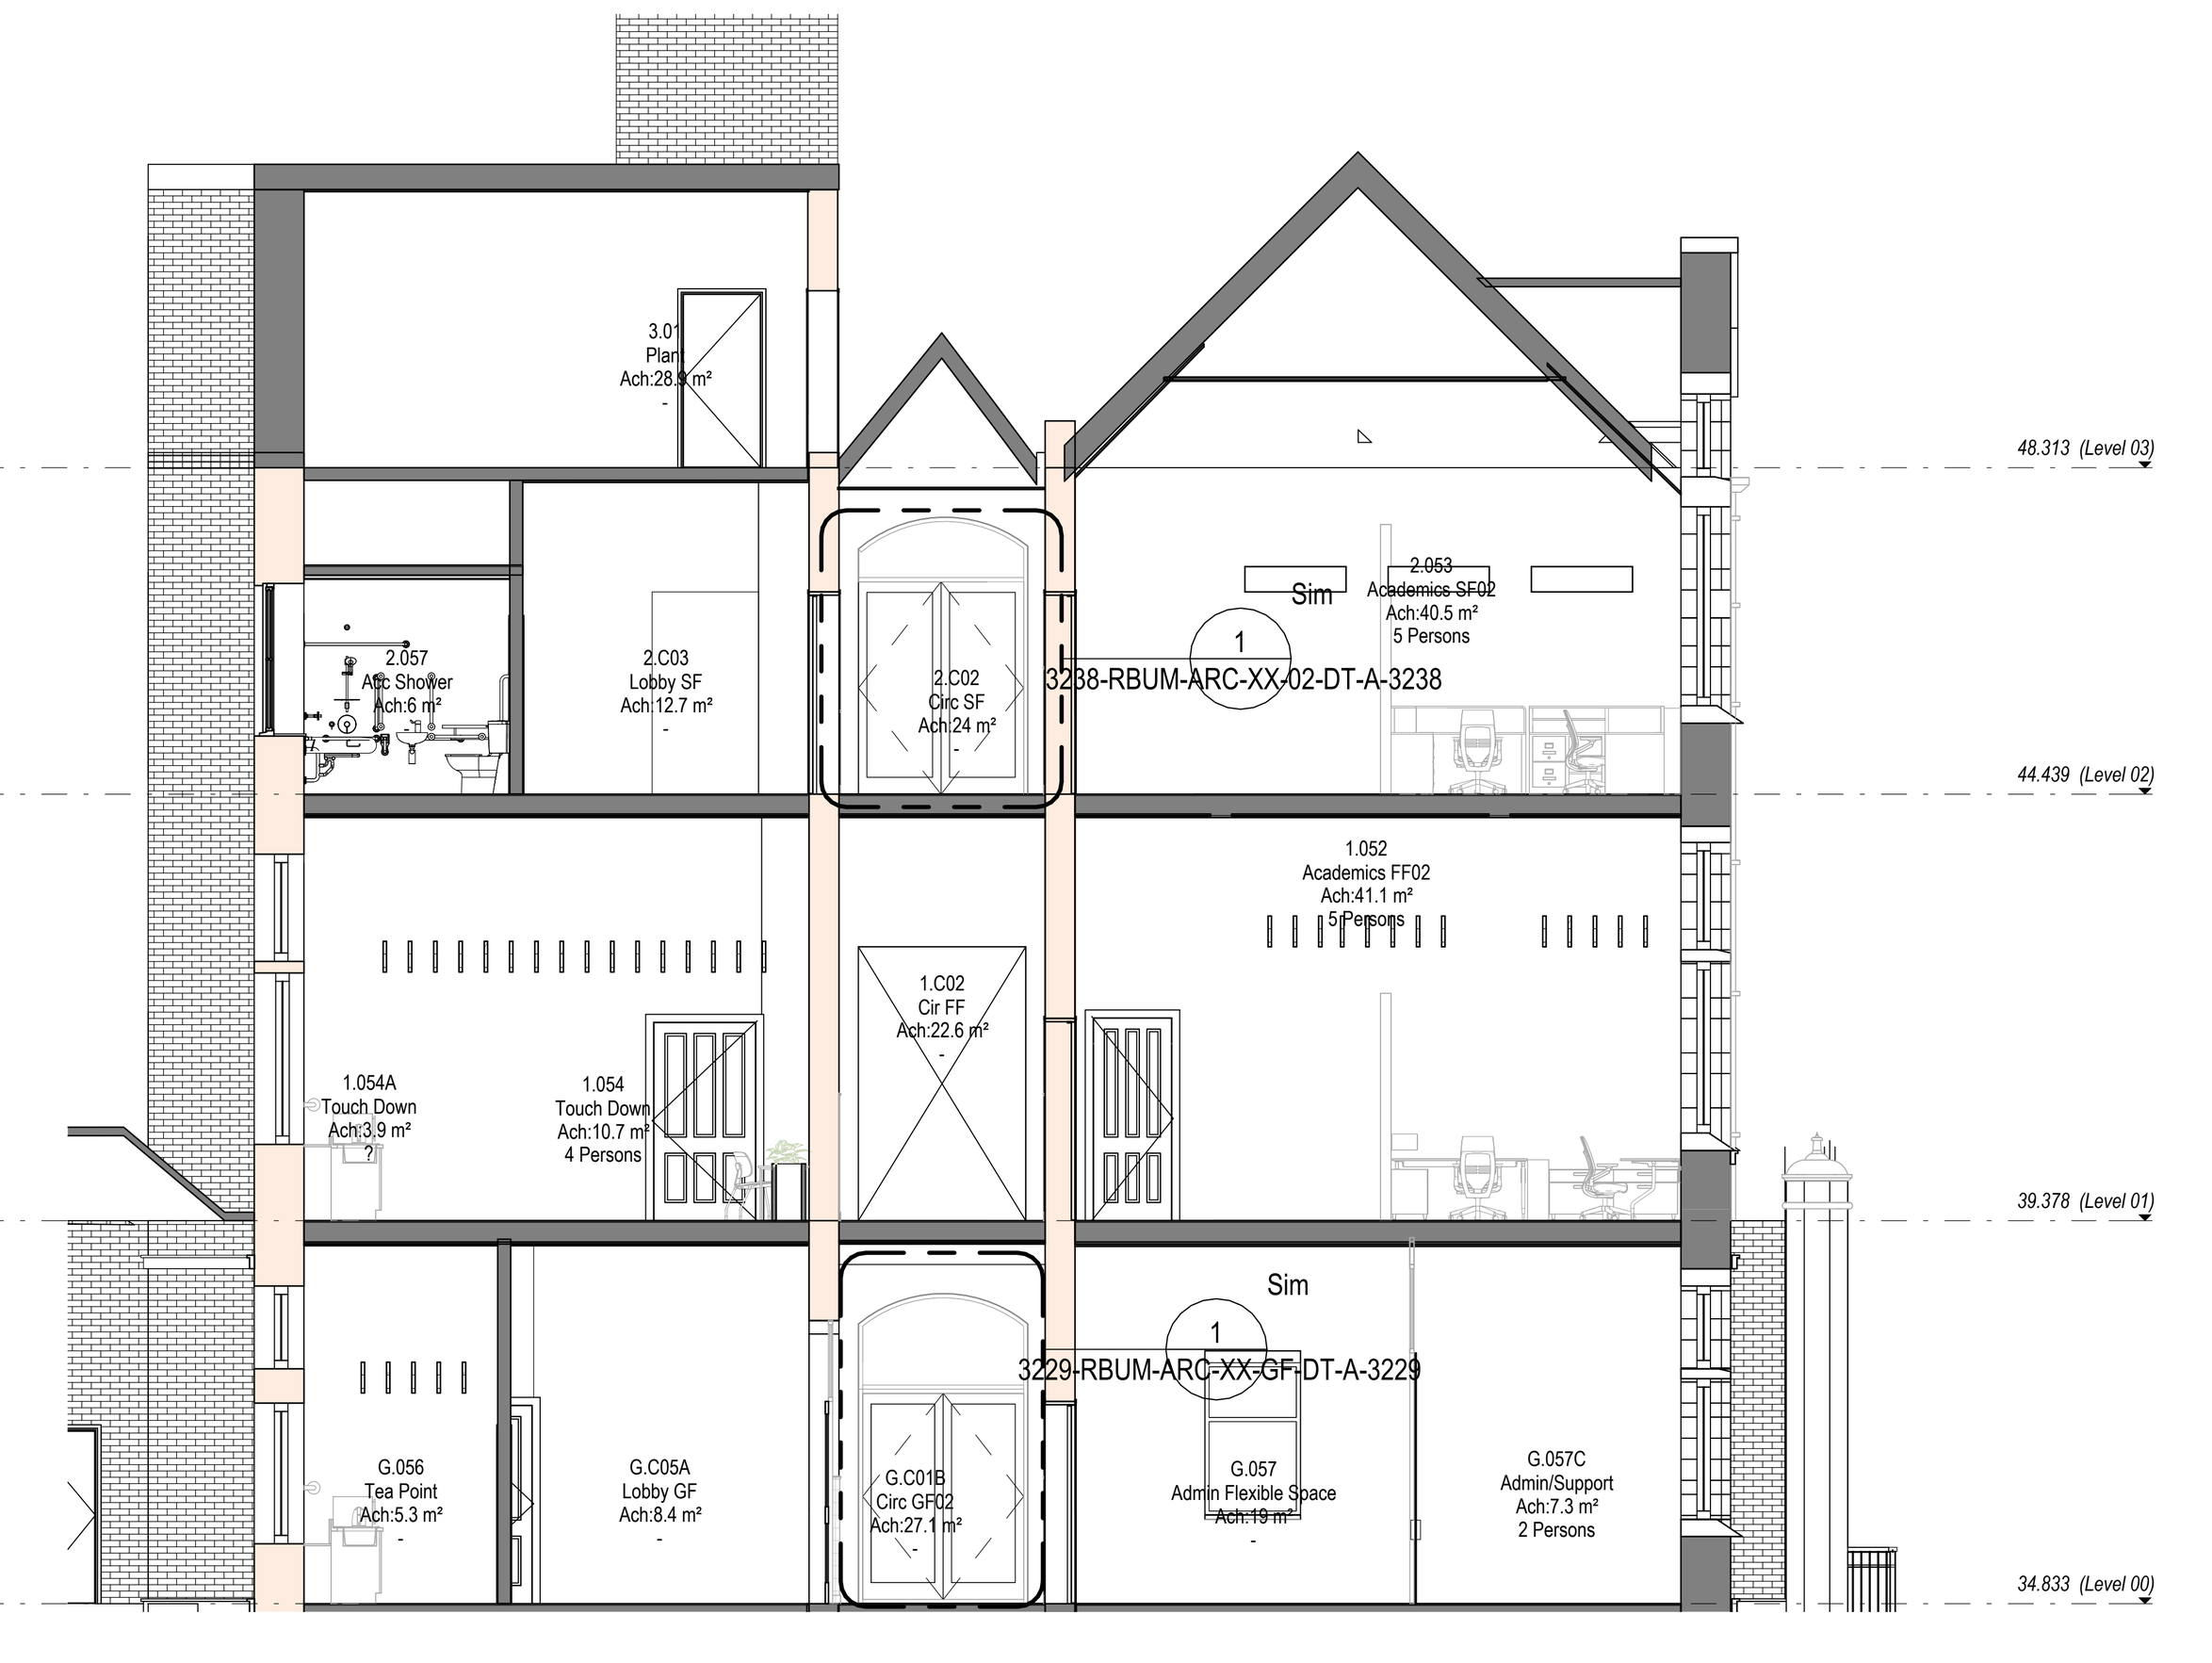

Section 6Pr_Proposed

1 : 100

Notes:
- This drawing is copyright.
- Do not scale dimensions from this drawing.
- This drawing is to be read in conjunction with all other relevant drawings.
- All discrepancies on this drawing are to be reported to the architect.
- Do not modify any element of this drawing.
- Use drawing only for purpose(s) issued.
- This drawing may contain colour.

North Point

Scale Bar

0 1m 3m 5m

Scale: 1:100

Key Plan

The following external model files are included within this drawing:

Rev	Date	Revision Notes	Drawn	Review
P2	2023/12/01	Listed Building Consent Submission.	AB	RM
P1	2023/10/06	Stage 4 Issue for Costing	AB	RM

MANCHESTER 1824
The University of Manchester

ARCADIS

Project
Rutherford Building

Drawing Title
GA Sections_Proposed

Job Number	Date	Security Classification	Drawn By
141532	23.05.23		AB
Scale@A1	**Purpose**		**Reviewed By**
1 : 100	LISTED BUILDING CONSENT		RM
Drawing Number			**Revision**
2220-RBUM-ARC-XX-ZZ-DR-A-2220			P2