


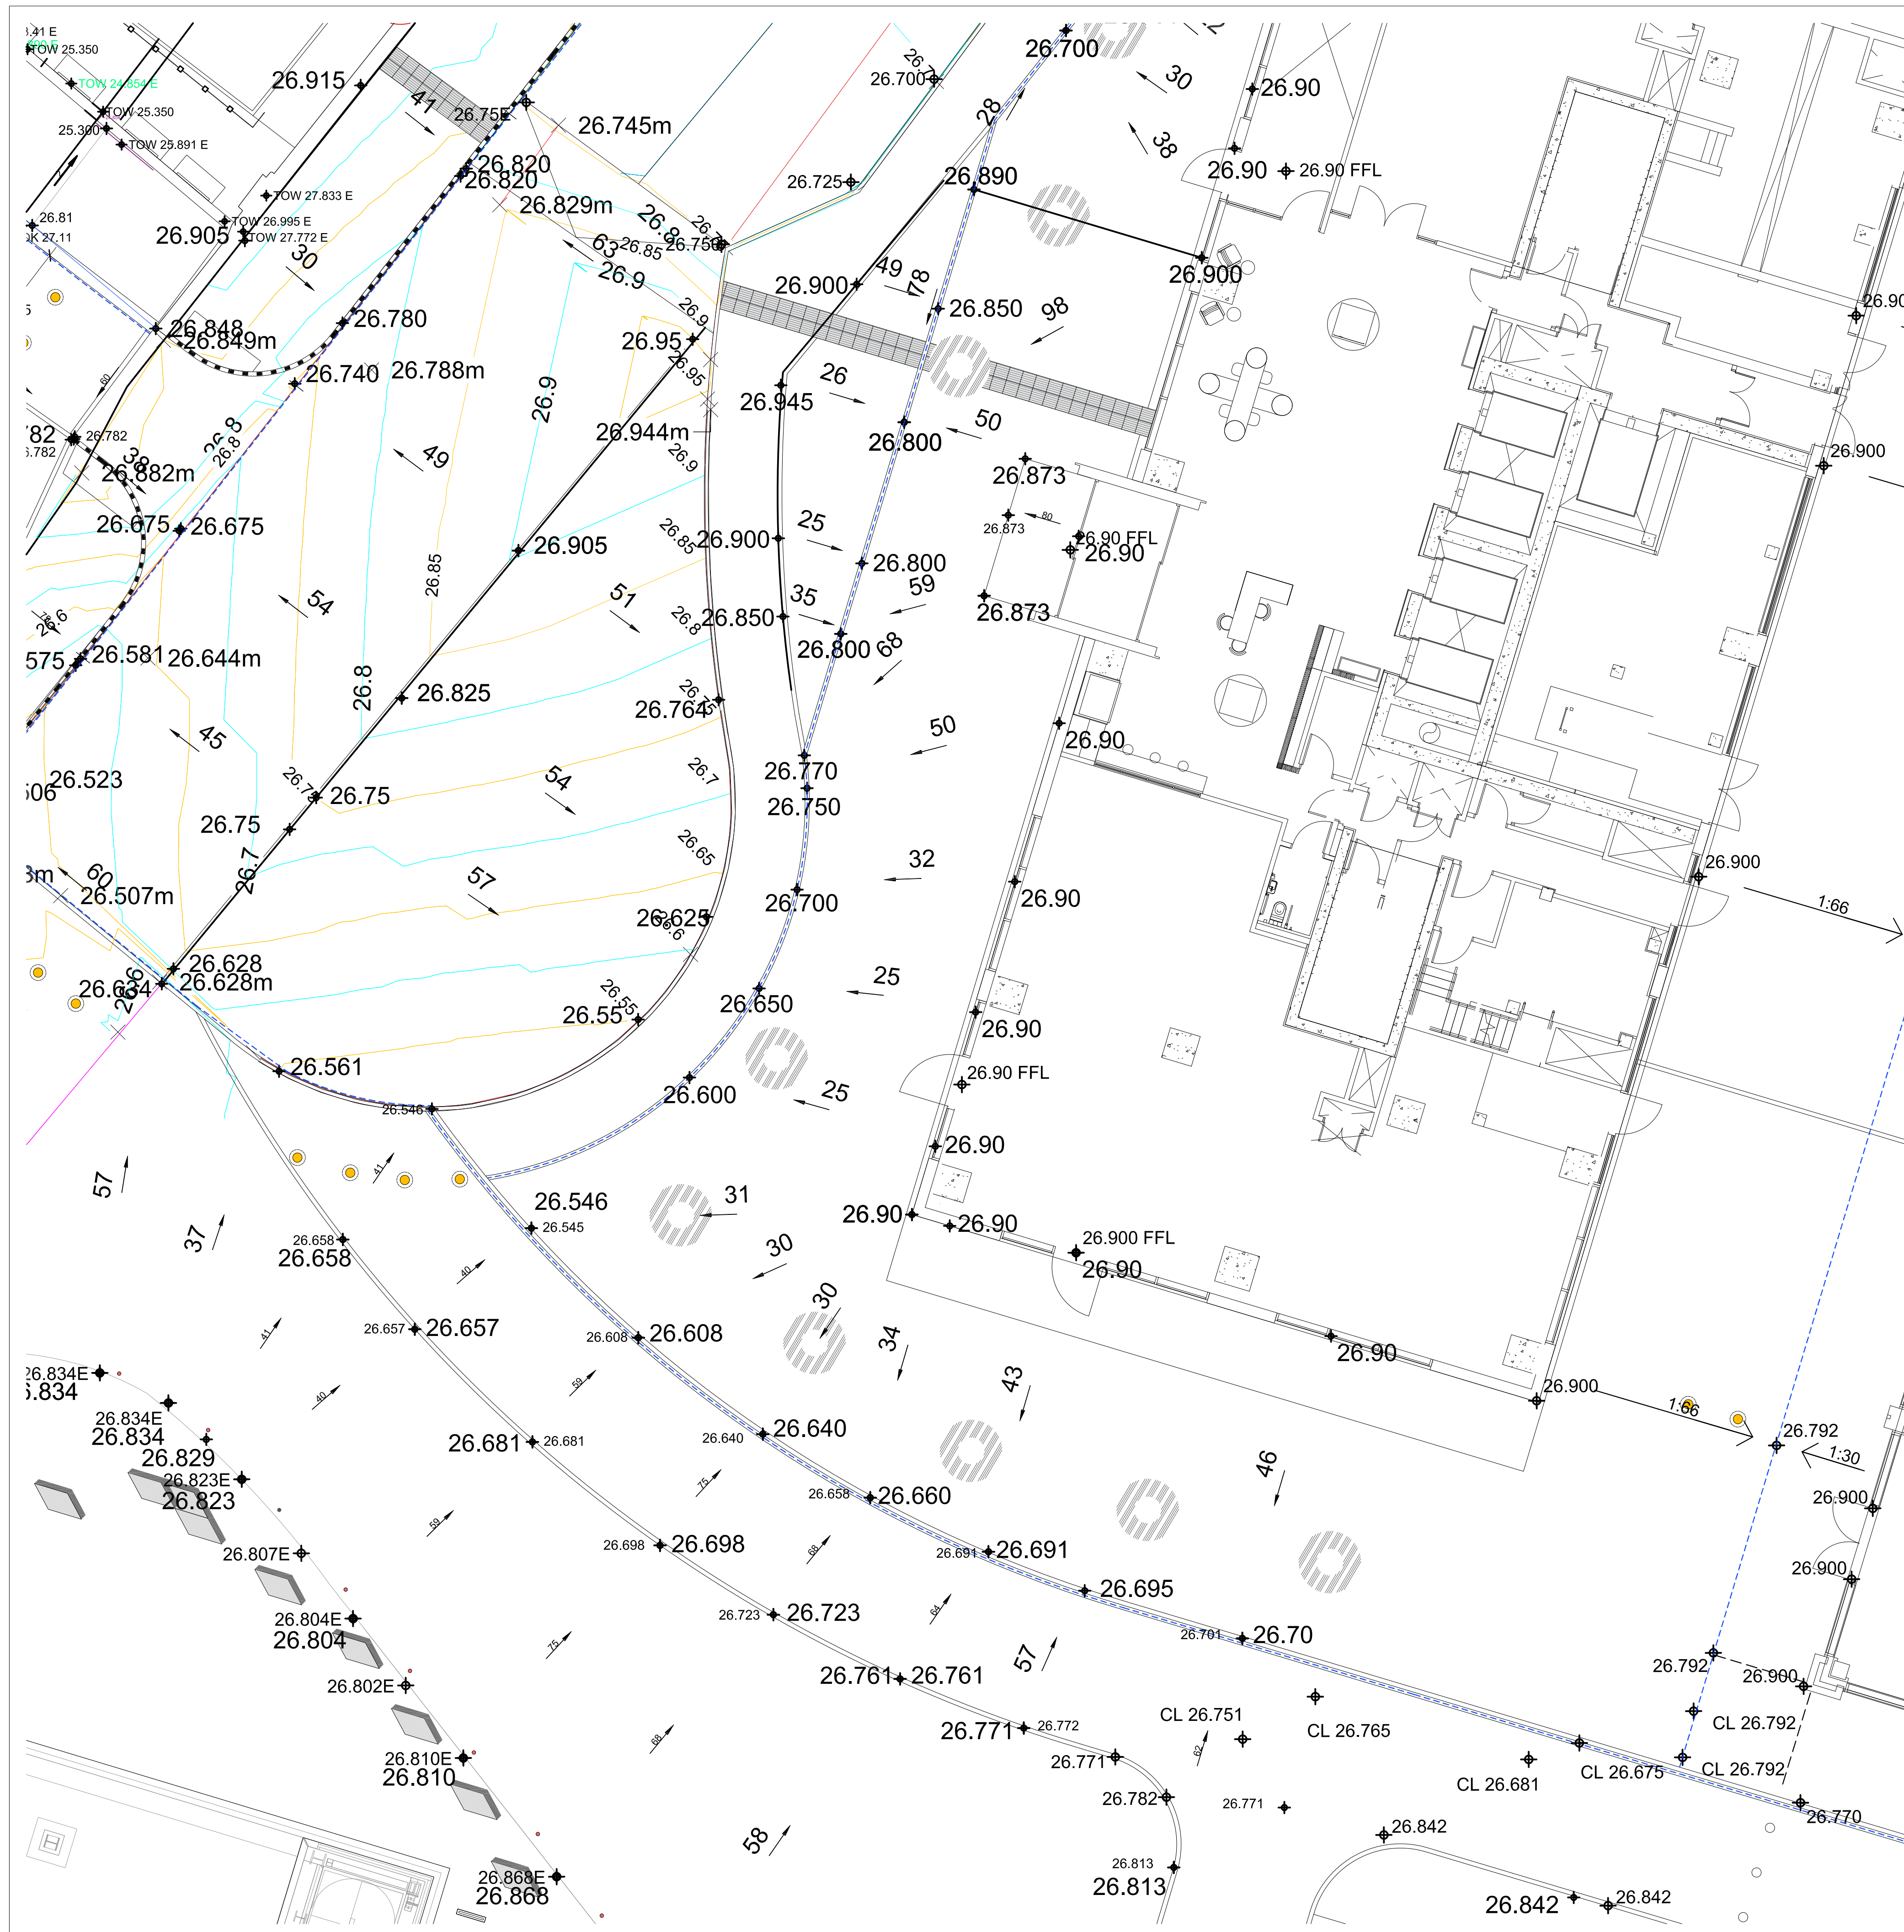

The diagram shows a vertical cross-section with the following features and elevations:

- EXISTING**: A box containing the elevation $\phi 28.34E$.
- EXISTING DOORWAY**: A box containing the elevation $\phi 28.43$ FFL.
- EXISTING COVER**: A box containing the elevation $\phi CL28.50$.
- PROPOSED**: A box containing the elevation $\phi 28.34$.
- FALL**: A box containing the number 60 and a right-pointing arrow.
- DRAINAGE CHANNEL**: A box containing a dashed blue line.

No dimensions are to be scaled from this drawing.
All dimensions are to be checked on site.
Area measurements for indicative purposes only.

This drawing is the property of Exterior Architecture Ltd.
No part of the drawing may be reproduced in any manner
without permission from Exterior Architecture Ltd.

Client
VITA

----	----	----
----	----	----
----	----	----
----	----	----
----	----	----
----	----	----
C04	COORDINATION	30.10.2023
C03	UPDATED ISSUE	09.10.2023
C02	CURTAINS COORDINATION	01.06.2023
C01	INITIAL ISSUE	04.05.2023
Rev	Description	Date

EXTERIOR
ARCHITECTURE

LONDON
Unit 17.1, The Leather Market, 11-13 Weston Street, London, SE1 3ER

MANCHESTER
Studio 537, The Royal Exchange, St Anns Square, Manchester, M2 7DH

E-MAIL office@exteriorarchitecture.com
WEB www.exteriorarchitecture.com

Project title
ST JOHNS T1 PUBLIC REALM

Drawing title

T1 PUBLIC REALM LEVELS
PLANSHEET 2

Issued By	Manchester	T: 0161 850 8101
Scale	1:100 @ A1	Drawn EXA
Status	STAGE 5	Checked SPL
Date	04.05.2023	Approved JM
Drawing number		Revision
T1-EXA-G710-PL-GRD-302		C04