

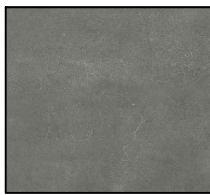
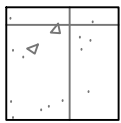


VINYL FLOOR - by Karndean Design flooring, "Van Gogh" VGV102T Charred Oak, laid in a herringbone pattern.


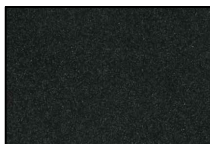


TILES - by concept tiles, Micro Cement Anthracite Tile <https://concepttiles.co.uk/floor-ides/polished-concrete-tiles/micro-cement-900-x-900mm-tiles-R11-anti-slip>. To be bonded with BAL Easy Poly AG. To be grouted with BAL Micromix 2 Grout. Ebony Outside corner Tile trim to be Schlüter Quader in Black RAL 9011.

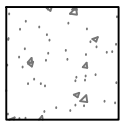

SAFETY FLOORING - by Altro, specification Stonghold Safety Floor Abyss K3001 with covered up-stand to perimeter, slip resistance PTV 455

----- TRANSITION STRIP - low profile, antiqued brass transition strip

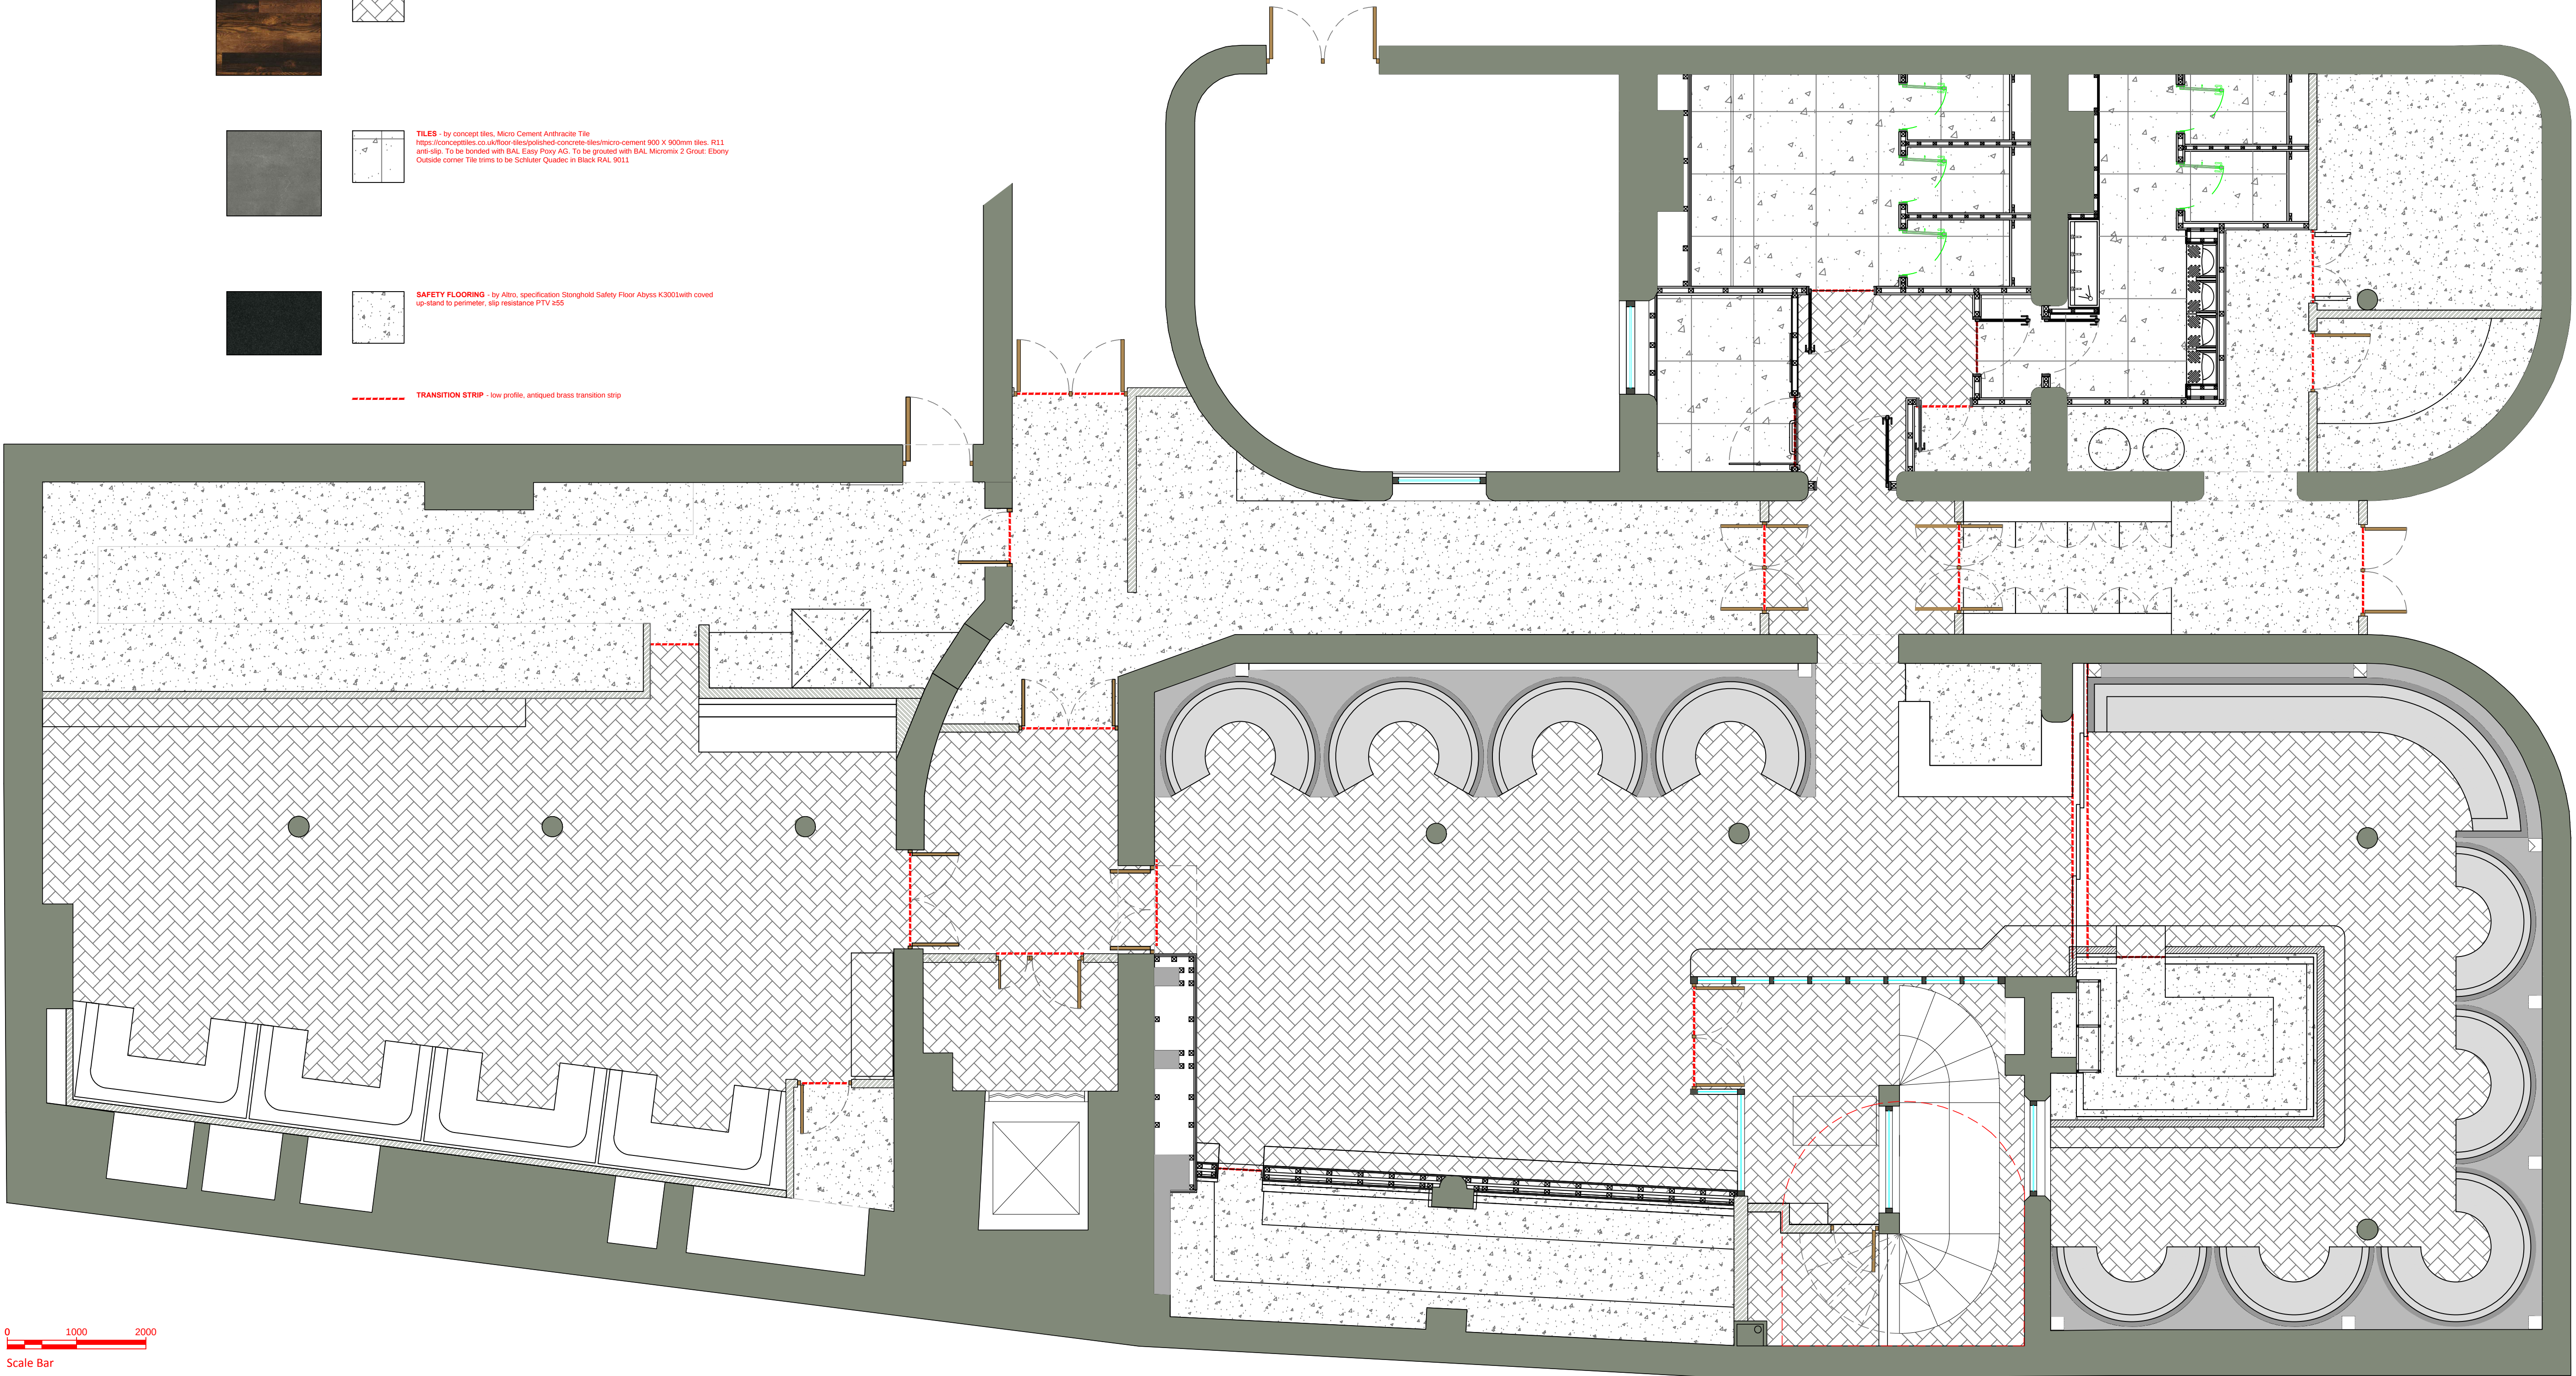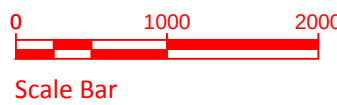

NOTES
Existing vinyl flooring to be removed. Sub-floor to be screeded with self-leveling compound and WBP plywood to achieve a level ground where necessary, to allow for application of new vinyl flooring.

 <div>S+O associates <small>interior design architecture</small></div>	Drawing number: MOSU_MAN_1202	Revision: D	Status: DRAFT				
	Client: SAKI LESIRE LTD						
	Project title: MOSU MANCHESTER, UNIT 15 BARTON ARCADE, MANCHESTER, M3 2BB						
	Drawing title: PROPOSED FLOORING PLAN						
	Date: 27-08-2019	Drawn by: OL	Checked by: +	Scale: AS INDICATED AT A1	Rev.	By	Date
				D	OL	23-01-20	GA ALTERATIONS
				C	OL	22-12-19	GA ALTERATIONS
				B	OL	12-08-19	GA ALTERATIONS
				A	OL	24-08-19	GA ALTERATIONS