


CLIENT	MANCHESTER METROPOLITAN UNIVERSITY
PROJECT	00412 ROBOTICS LIVING LABORATORY (PHASE 2)
TITLE	PROPOSED CCTV & DOOR ACCESS LAYOUT GROUND FLOOR
REF	8786 - E05
P2	

CLIENT	MANCHESTER METROPOLITAN UNIVERSITY
PROJECT	00412 ROBOTICS LIVING LABORATORY (PHASE 2)
TITLE	PROPOSED CCTV & DOOR ACCESS LAYOUT GROUND FLOOR
REF	8786 - E05
P2	

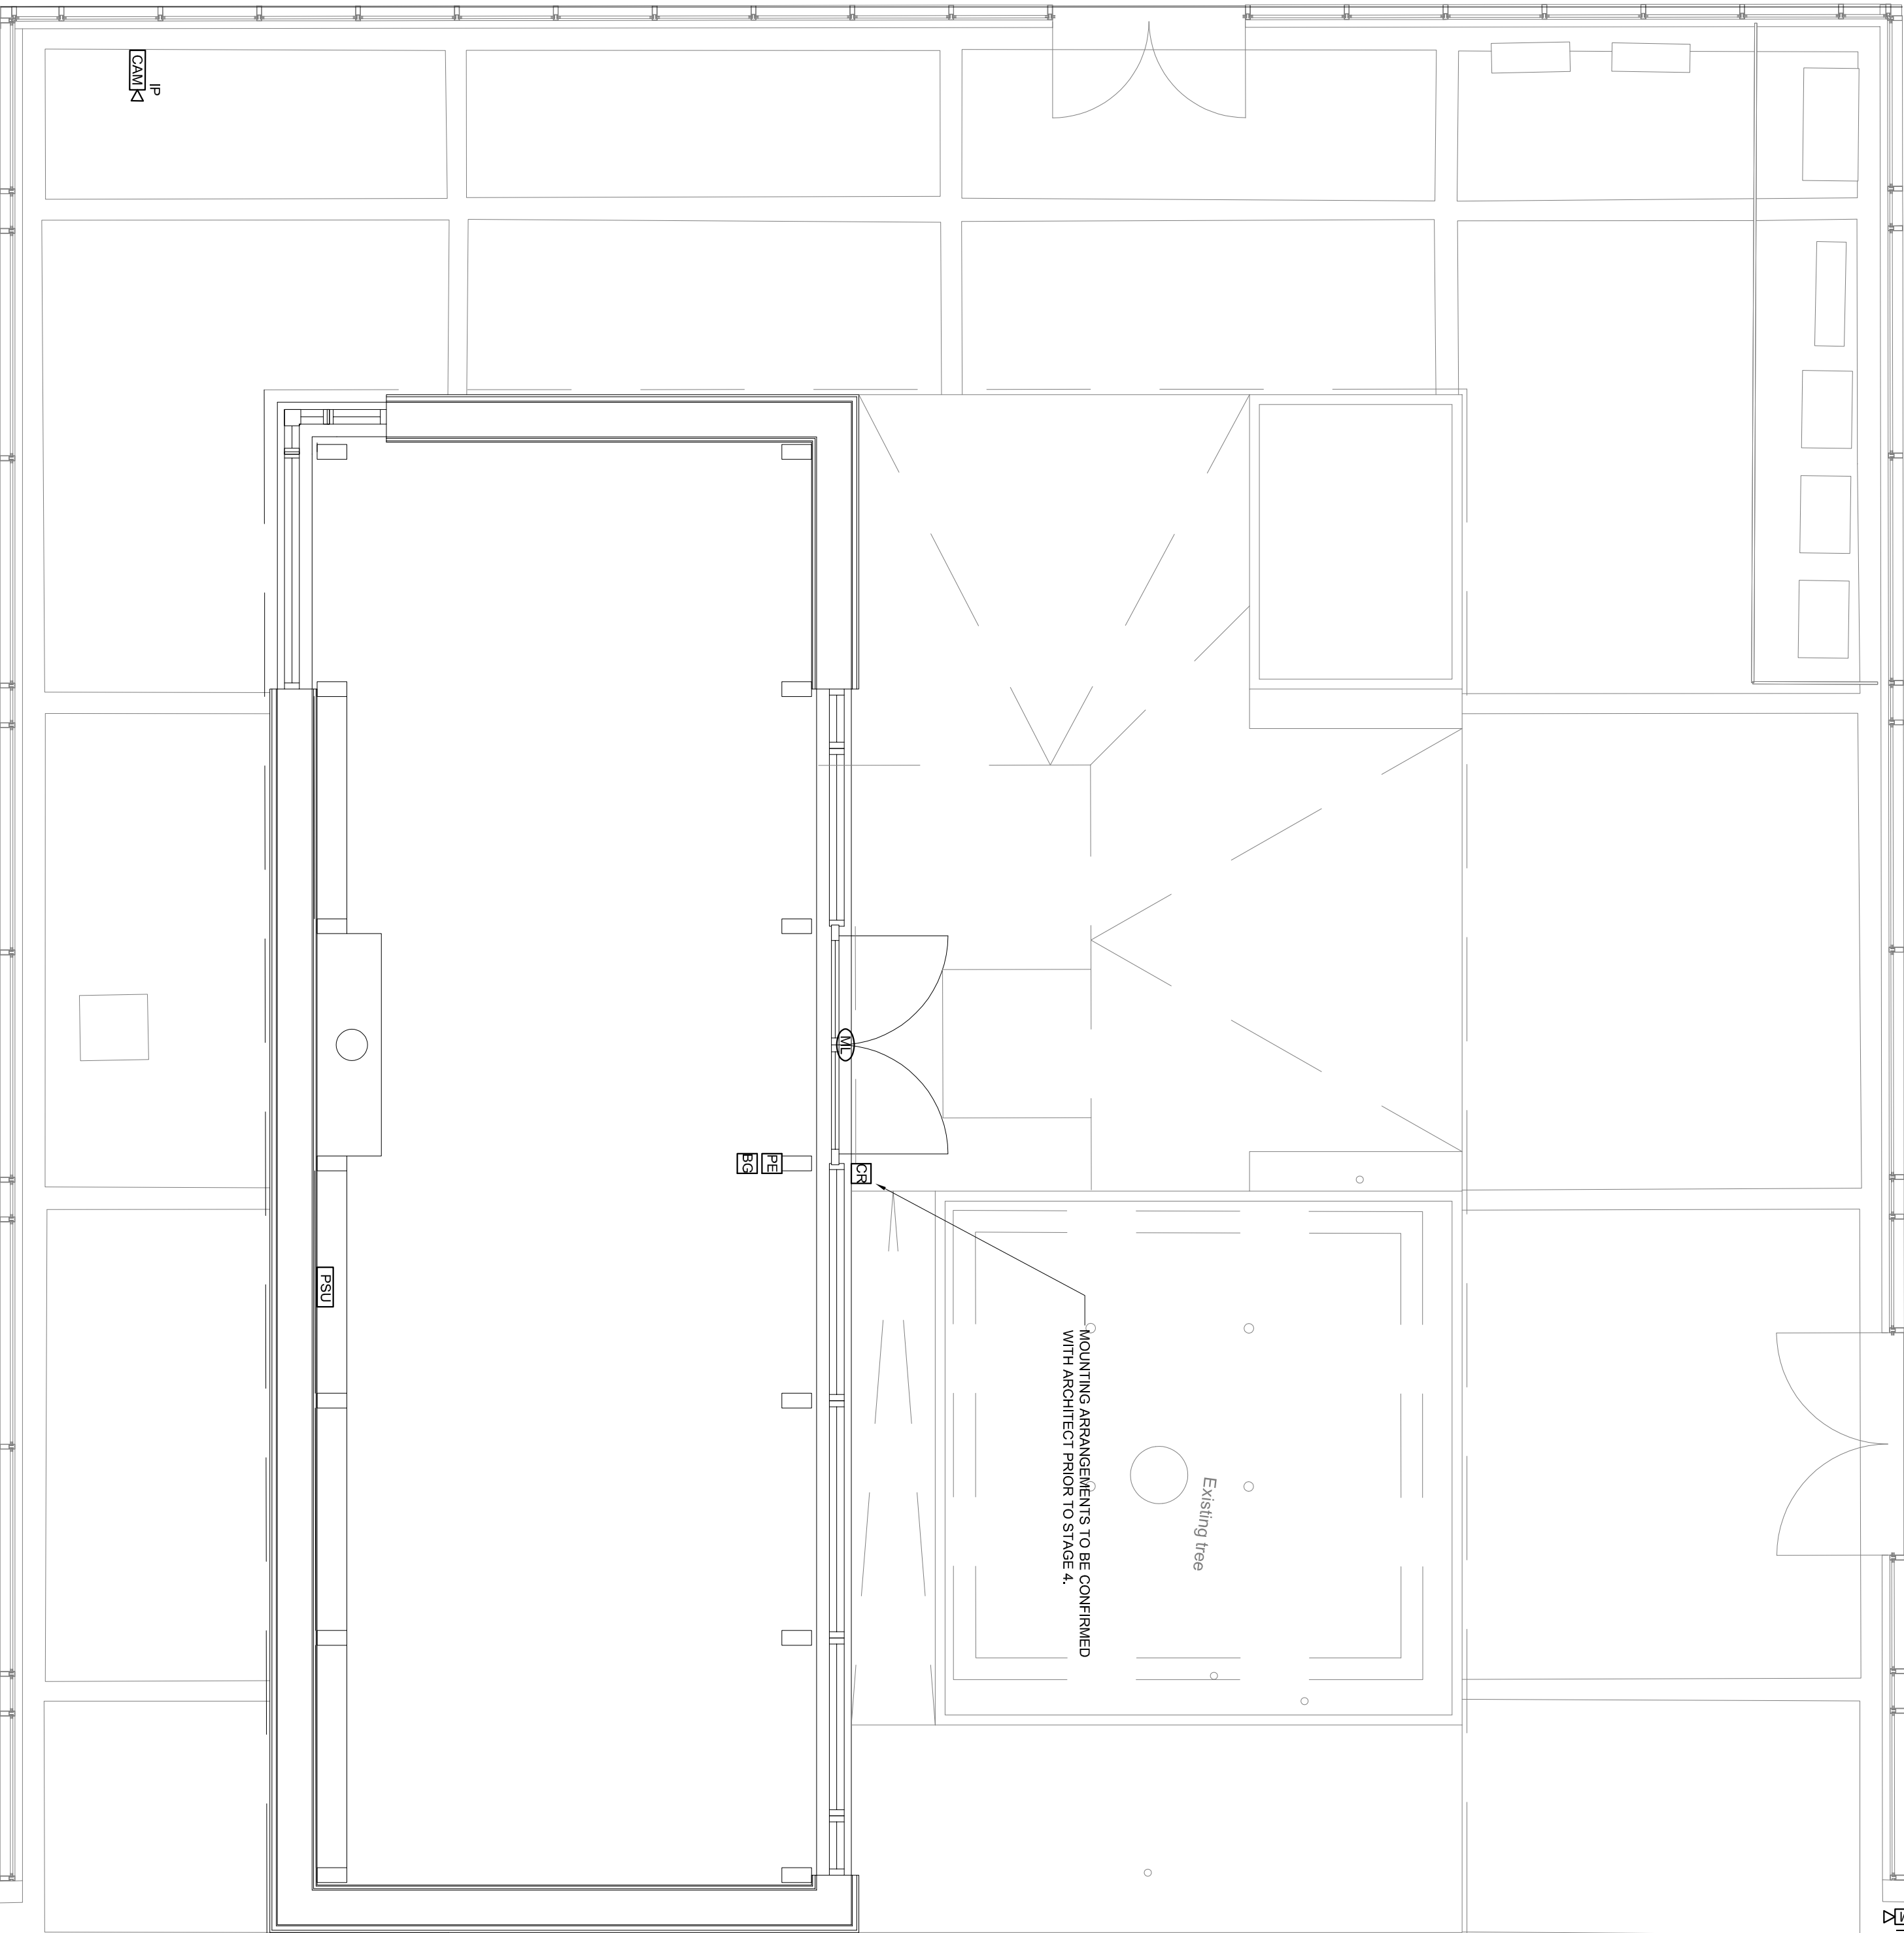

CLIENT	MANCHESTER METROPOLITAN UNIVERSITY
PROJECT	00412 ROBOTICS LIVING LABORATORY (PHASE 2)
TITLE	PROPOSED CCTV & DOOR ACCESS LAYOUT GROUND FLOOR
REF	8786 - E05
P2	

CLIENT	MANCHESTER METROPOLITAN UNIVERSITY
PROJECT	00412 ROBOTICS LIVING LABORATORY (PHASE 2)
TITLE	PROPOSED CCTV & DOOR ACCESS LAYOUT GROUND FLOOR
REF	8786 - E05
P2	

ISSUED FOR STAGE 3

1. THIS DRAWING IS COPYRIGHTED AND MUST NOT BE REPRODUCED WITHOUT THE WRITTEN PERMISSION OF PETTIT SINGLETON ASSOCIATES.
2. THIS DRAWING SHALL BE READ IN CONJUNCTION WITH ALL LATEST ARCHITECT'S DRAWINGS, BEFORE COMMENCING WORK, AND DISCREPANCY BETWEEN THE DRAWINGS AND THE SPECIFICATION SHALL BE THE ATTENTION OF THE ENGINEER, PETTIT SINGLETON ASSOCIATES.
3. DO NOT SCALE THE POSITION OF ANY ITEM OF EQUIPMENT OR ORIENT ON THIS DRAWING.
4. ALL ITEMS OF EQUIPMENT OR OUTLETS SHALL BE POSITIONED IN ACCORDANCE WITH THE RECOMMENDATIONS OF THE SUPERVISING OFFICER'S/CLERK OF WORKS INSTITUTIONS. ANY ITEMS NOT INSTALLED AS THIS CLAUSE SHALL BE REPOSITIONED REQUESTED BY THE ENGINEER.
5. IN ADDITION TO COMPLIANCE WITH CLAUSE 3.26, THE CONTRACTOR SHALL ALSO REFER TO THE ARCHITECT'S ELEVATION DRAWINGS WHEN AVAILABLE.
6. THERE SHALL BE NO CHANGES TO THE PROPOSALS WITHOUT THE AGREEMENT OF THE ENGINEER.

CCTV LEGEND

☒ CAM CCTV CAMERA - IP CAMERA AS TRUST STANDARD SPEC

ACCESS CONTROL LEGEND

PSU
POWER SUPPLY UNIT / DOOR CONTROLLER



MAGNETIC LOCK

 CARD READER

PUSH TO EXIT

BG GREEN BREAK GLASS w/PROTECTIVE COVER

STAGE 3 SPECIALIST SYSTEMS DESIGN NOTES (CCTV, ACCESS CONTROL)

1. ALL EQUIPMENT, ACCESSORIES AND RAINWATERING SHALL BE PART OF THE SPECIALIST CONTRACTOR PACKAGE SHALL BE THE RESPONSIBILITY OF THE SPECIALIST CONTRACTOR. THE SPECIALIST CONTRACTOR SHALL BE RESPONSIBLE FOR THE PROVISION OF ANY SPECIFIC INFORMATION IS REQUIRED THEN IT MUST BE REQUESTED BEFORE SUBMITTING A PRICE AT TENDER.
2. ALL CCTV CAMERAS SHALL BE IP BASED AND BE CABLED IN CAT6 CABLE.
3. ALL CCTV CAMERAS SHALL BE MOUNTED BACK TO THE STAFFER ROOM ADJACENT THE COURTYARD IN ROOM C.G.0.0.0.01. CABLES SHALL BE TERMINATED IN TO SWITCH ROOMS ASSIGNED BY IT.
4. ALL BELOW GROUND CABLES SHALL BE INDICATED SHOWN ON THE BELOW GROUND SERVICES DRAWING.
5. INFORMATION FOR M.A.G.C.S. SHALL BE IN ACCORDANCE WITH UNIVERSITY STANDARD SPEC FOR ANY ARCHITECTURAL OR NON-STANDARD DETAILS THIS MUST BE AGREED WITH THE ARCHITECT.